


SHER RECREATION AREA

r Lake Rd, Bloomfield, IA, 52537

Site Location

T.110	West Trail
T.111	West Trail
T.112	West Trail
T.113	West Trail
T.114	West Trail
T.115	West Trail
T.116	West Trail
East Trail	
T.201	East Trail
T.202	East Trail
T.203	East Trail
T.204	East Trail
T.205	East Trail
T.206	East Trail
T.207	East Trail
T.208	East Trail
T.209	East Trail
T.210	East Trail
T.211	East Trail
T.212	East Trail
T.213	East Trail
T.214	East Trail
T.215	East Trail
T.216	East Trail
T.217	East Trail
T.218	East Trail
T.219	East Trail
Alt Trails	
T.301	Alternative Path
T.302	Alternative Path
T.303	Alternative Path
T.304	Alternative Path
T.305	Alternative Path
T.306	Alternative Path
T.307	Alternative Path
T.308	Alternative Path
T.309	Alternative Path
T.310	Alternative Path
T.312	Alternative Path
T.313	Alternative Path
T.314	Alternative Path
T.315	Alternative Path
T.316	Alternative Path
T.317	Alternative Path
T.318	Alternative Path
T.319	Alternative Path
T.320	Alternative Path
T.321	Alternative Path

T.322	Alternative Path
T.323	Alternative Path
T.324	Alternative Path
T.325	Alternative Path
T.326	Alternative Path
Sanitary Sewer	
SS.101	RV Septic
SS.102	Recreation Septic
SS.103	Cabin Septic
SS.104	Softball Septic
SS.105	Pavillion Septic
SS.106	Pavillion Septic
Water Main	
W.101	Water Main
W.102	Water Main
W.103	Water Main
W.104	Water Main
W.105	Water Main
W.106	Water Main
W.107	Water Main
W.108	Water Main
W.109	Water Main
W.110	Water Main
Environmental	
E.101	North Outlet Erosion Control
E.102	Shore Reinforcement
E.103	Shore Reinforcement
E.104	Shore Reinforcement
Structural	
G100	Cabin Cover
A101	Cabin Floor Plan
A201	Cabin Building Elevation
A202	Cabin Building Elevation
A203	Cabin Building Elevation
A204	Cabin Building Elevation
S102	Cabin Level 1 Framing
S103	Cabin Rood Framing
S302	Cabin Framing Details
S101	Bathroom Foundation Plan
S102	Venue Framing Plan
A101	Architectural Floor Plans
A102	Architectural Floor Plans
A601	Architectural Schedules
S103	Bathroom Framing Plan
S501	Framing Details

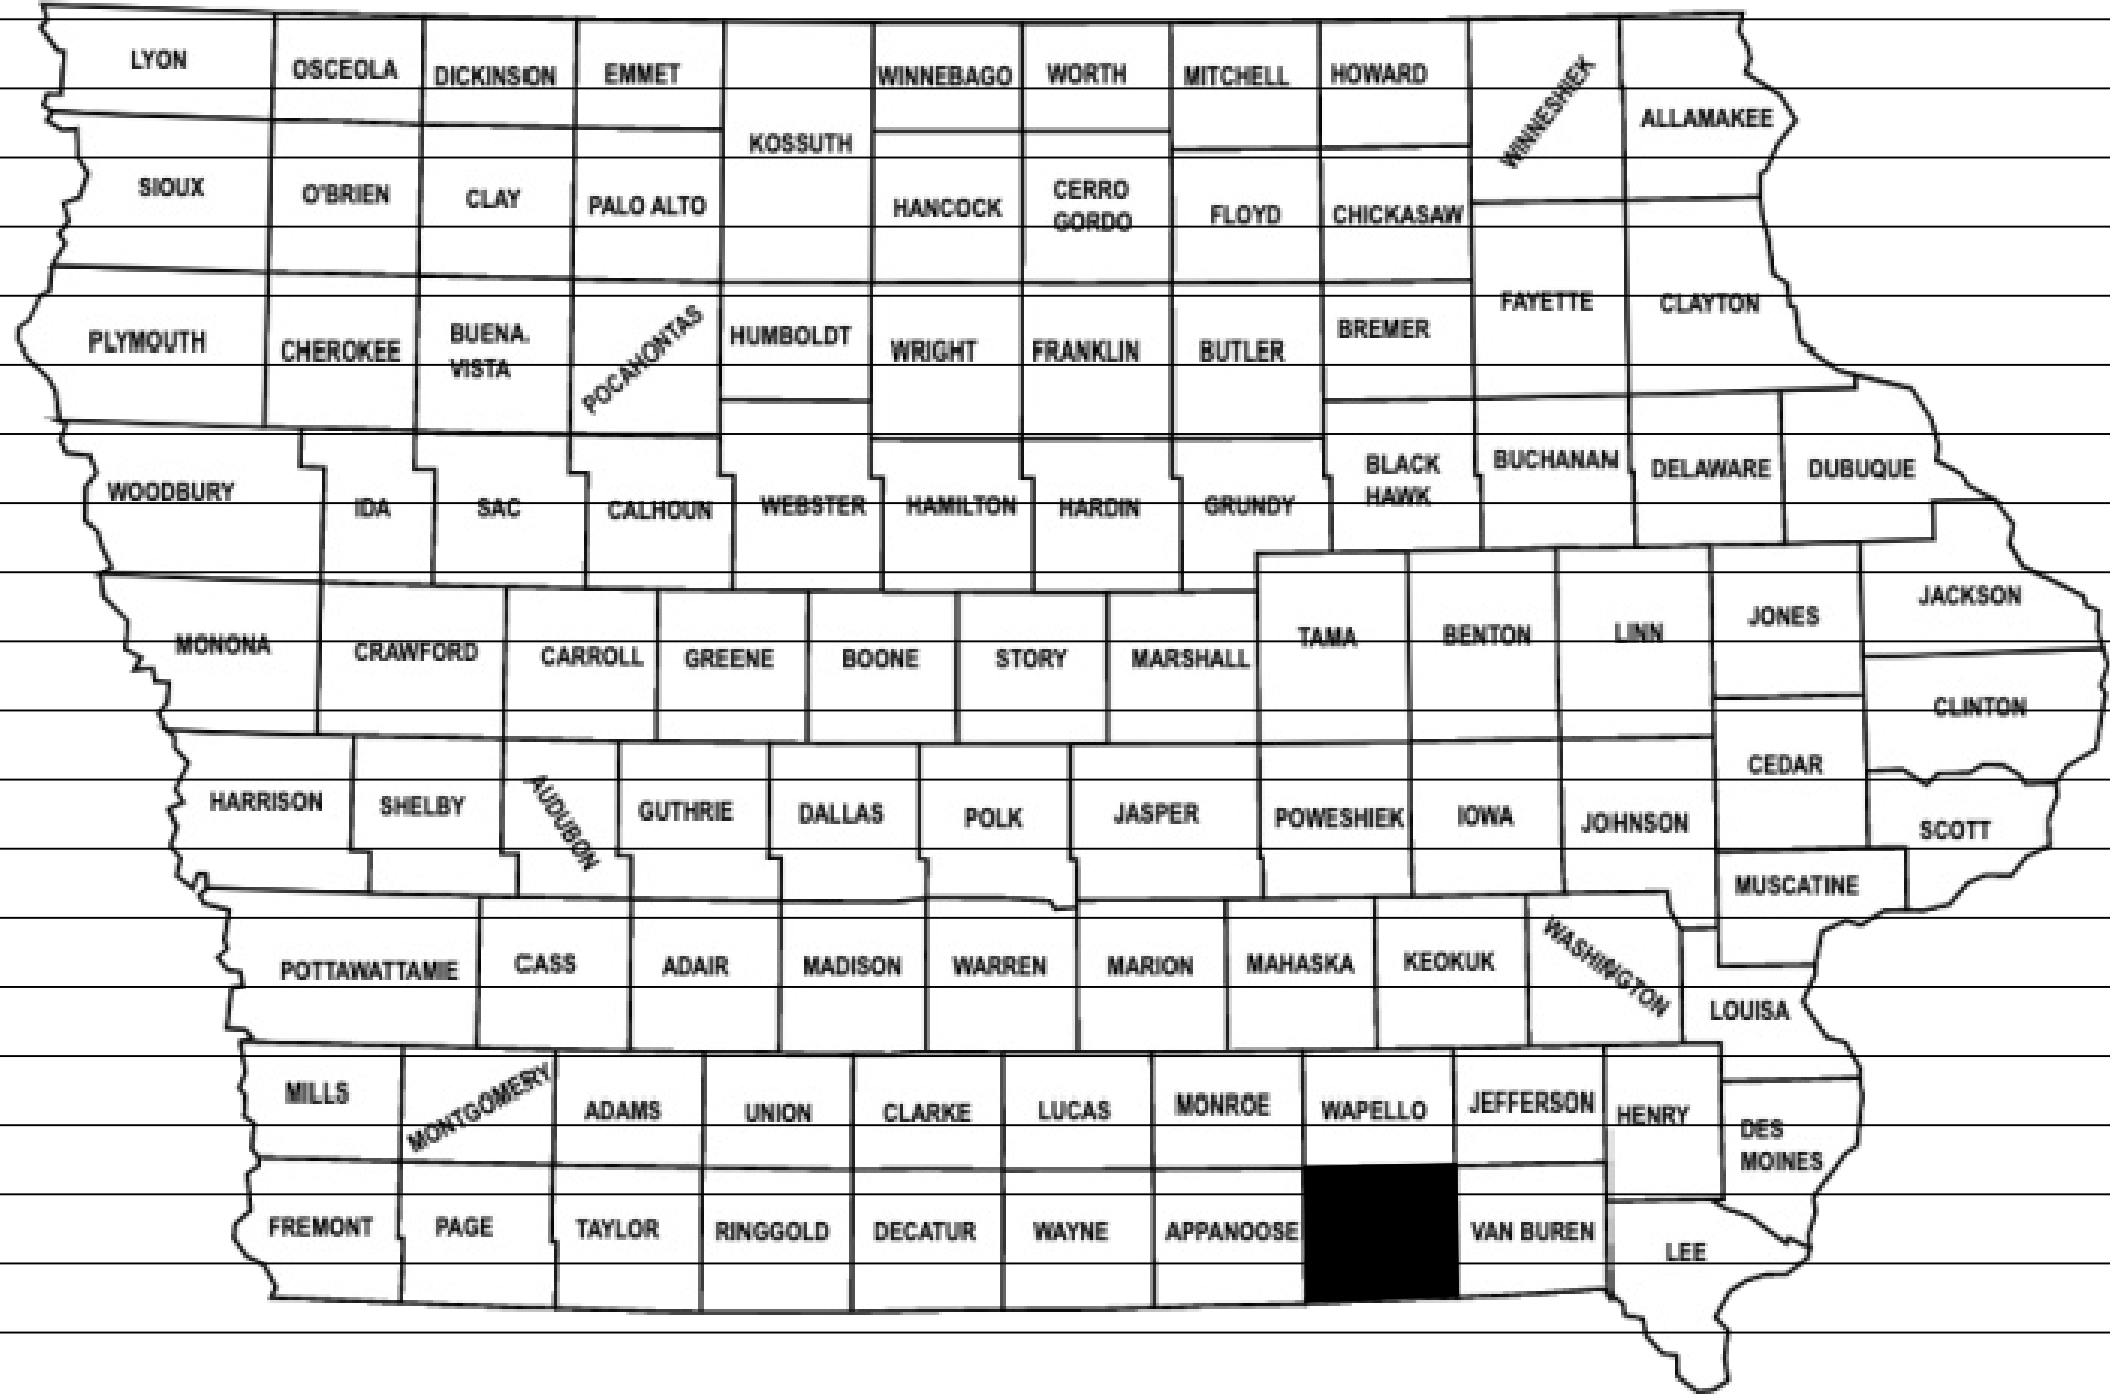

PROJECT:CEE: 4164-2

DATE :12/2/2025

DRAWN BY:Cjمرت

REVISION:

THE UNIVERSITY OF IOWA

CIVIL AND ENVIRONMENTAL ENGINEERING

4105 SEAMANS CENTER FOR THE
ENGINEERING ARTS AND SCIENCES
103 S CAPITOL ST
IOWA CITY, IOWA 52242
PHONE: 319.335.5647
FAX: 319.335.5660
EMAIL: civil-hawks@iowa.edu

EDUCATIONAL - NOT
FOR CONSTRUCTION

LAKE FISHER PARK
DTV

19658 W Lakefisher Rd, Bloomfield, IA 52537

SHEET NAME

Title Sheet

General

SHEET NO.

A.100



ACCESS TO IZAAC WALTON LEAGUE TO BE OPEN AT ALL TIMES
CONTRACTOR TO PROVIDE TEMPORARY ACCESS IF NECCESARY

EXISTING FACILITIS TO BE DEMOLISHED BEFORE PHASE 3

RUCTURES

EXISTING ACCESS TO PARK TO BE MAINTAINED AT ALL TIMES AFTER PHASE 1

Y BURN PILE

MATERIAL STOCKPILE TO BE RELOCATED OFFSITE BEFORE CONSTRUCTION BEGINS

PROJECT: CEE:4164-2	
DATE : 9/30/2025	
DRAWN BY: Cjmerter	
REVISION:	
THE UNIVERSITY OF IOWA	
CIVIL AND ENVIRONMENTAL ENGINEERING	
4105 SEAMANS CENTER FOR THE ENGINEERING ARTS AND SCIENCES 103 S CAPITOL ST IOWA CITY, IOWA 52242 PHONE: 319.335.5647 FAX: 319.335.5660 EMAIL: civil-hawks@iowa.edu	
EDUCATIONAL - NOT FOR CONSTRUCTION	
LAKE FISHER PARK DTV	
19658 W Lakefisher Rd, Bloomfield, IA 52537	
SHEET NAME Existing Conditions General	
SHEET NO. B.100	



PROJECT:	CEE: 4164-2
DATE :	9/30/2025
DRAWN BY:	Cjمرت
REVISION:	

THE UNIVERSITY OF IOWA	CIVIL AND ENVIRONMENTAL ENGINEERING
4105 SEAMANS CENTER FOR THE ENGINEERING ARTS AND SCIENCES 103 S CAPITOL ST IOWA CITY, IOWA 52242 PHONE: 319.335.5647 FAX: 319.335.5660 EMAIL: civil-hawks@iowa.edu	

EDUCATIONAL - NOT
FOR CONSTRUCTION


**LAKE FISHER PARK
DTV**
19658 W Lakefisher Rd, Bloomfield, IA 52537

SHEET NAME
Recreation Area
Sites

SHEET NO.
C.101



THE UNIVERSITY OF IOWA CIVIL AND ENVIRONMENTAL ENGINEERING	PROJECT:	CEE: 4164-2
	DATE :	9/30/2025
	DRAWN BY:	Cjمرت
	REVISION:	
	IOWA CITY, IOWA 52242 PHONE: 319.335.5647 FAX: 319.335.5660 EMAIL: civil-hawks@iowa.edu	
LAKE FISHER PARK DTV 19658 W Lakefisher Rd, Bloomfield, IA 52537		
SHEET NAME RV Park Sites		
SHEET NO. C.102		
EDUCATIONAL - NOT FOR CONSTRUCTION		

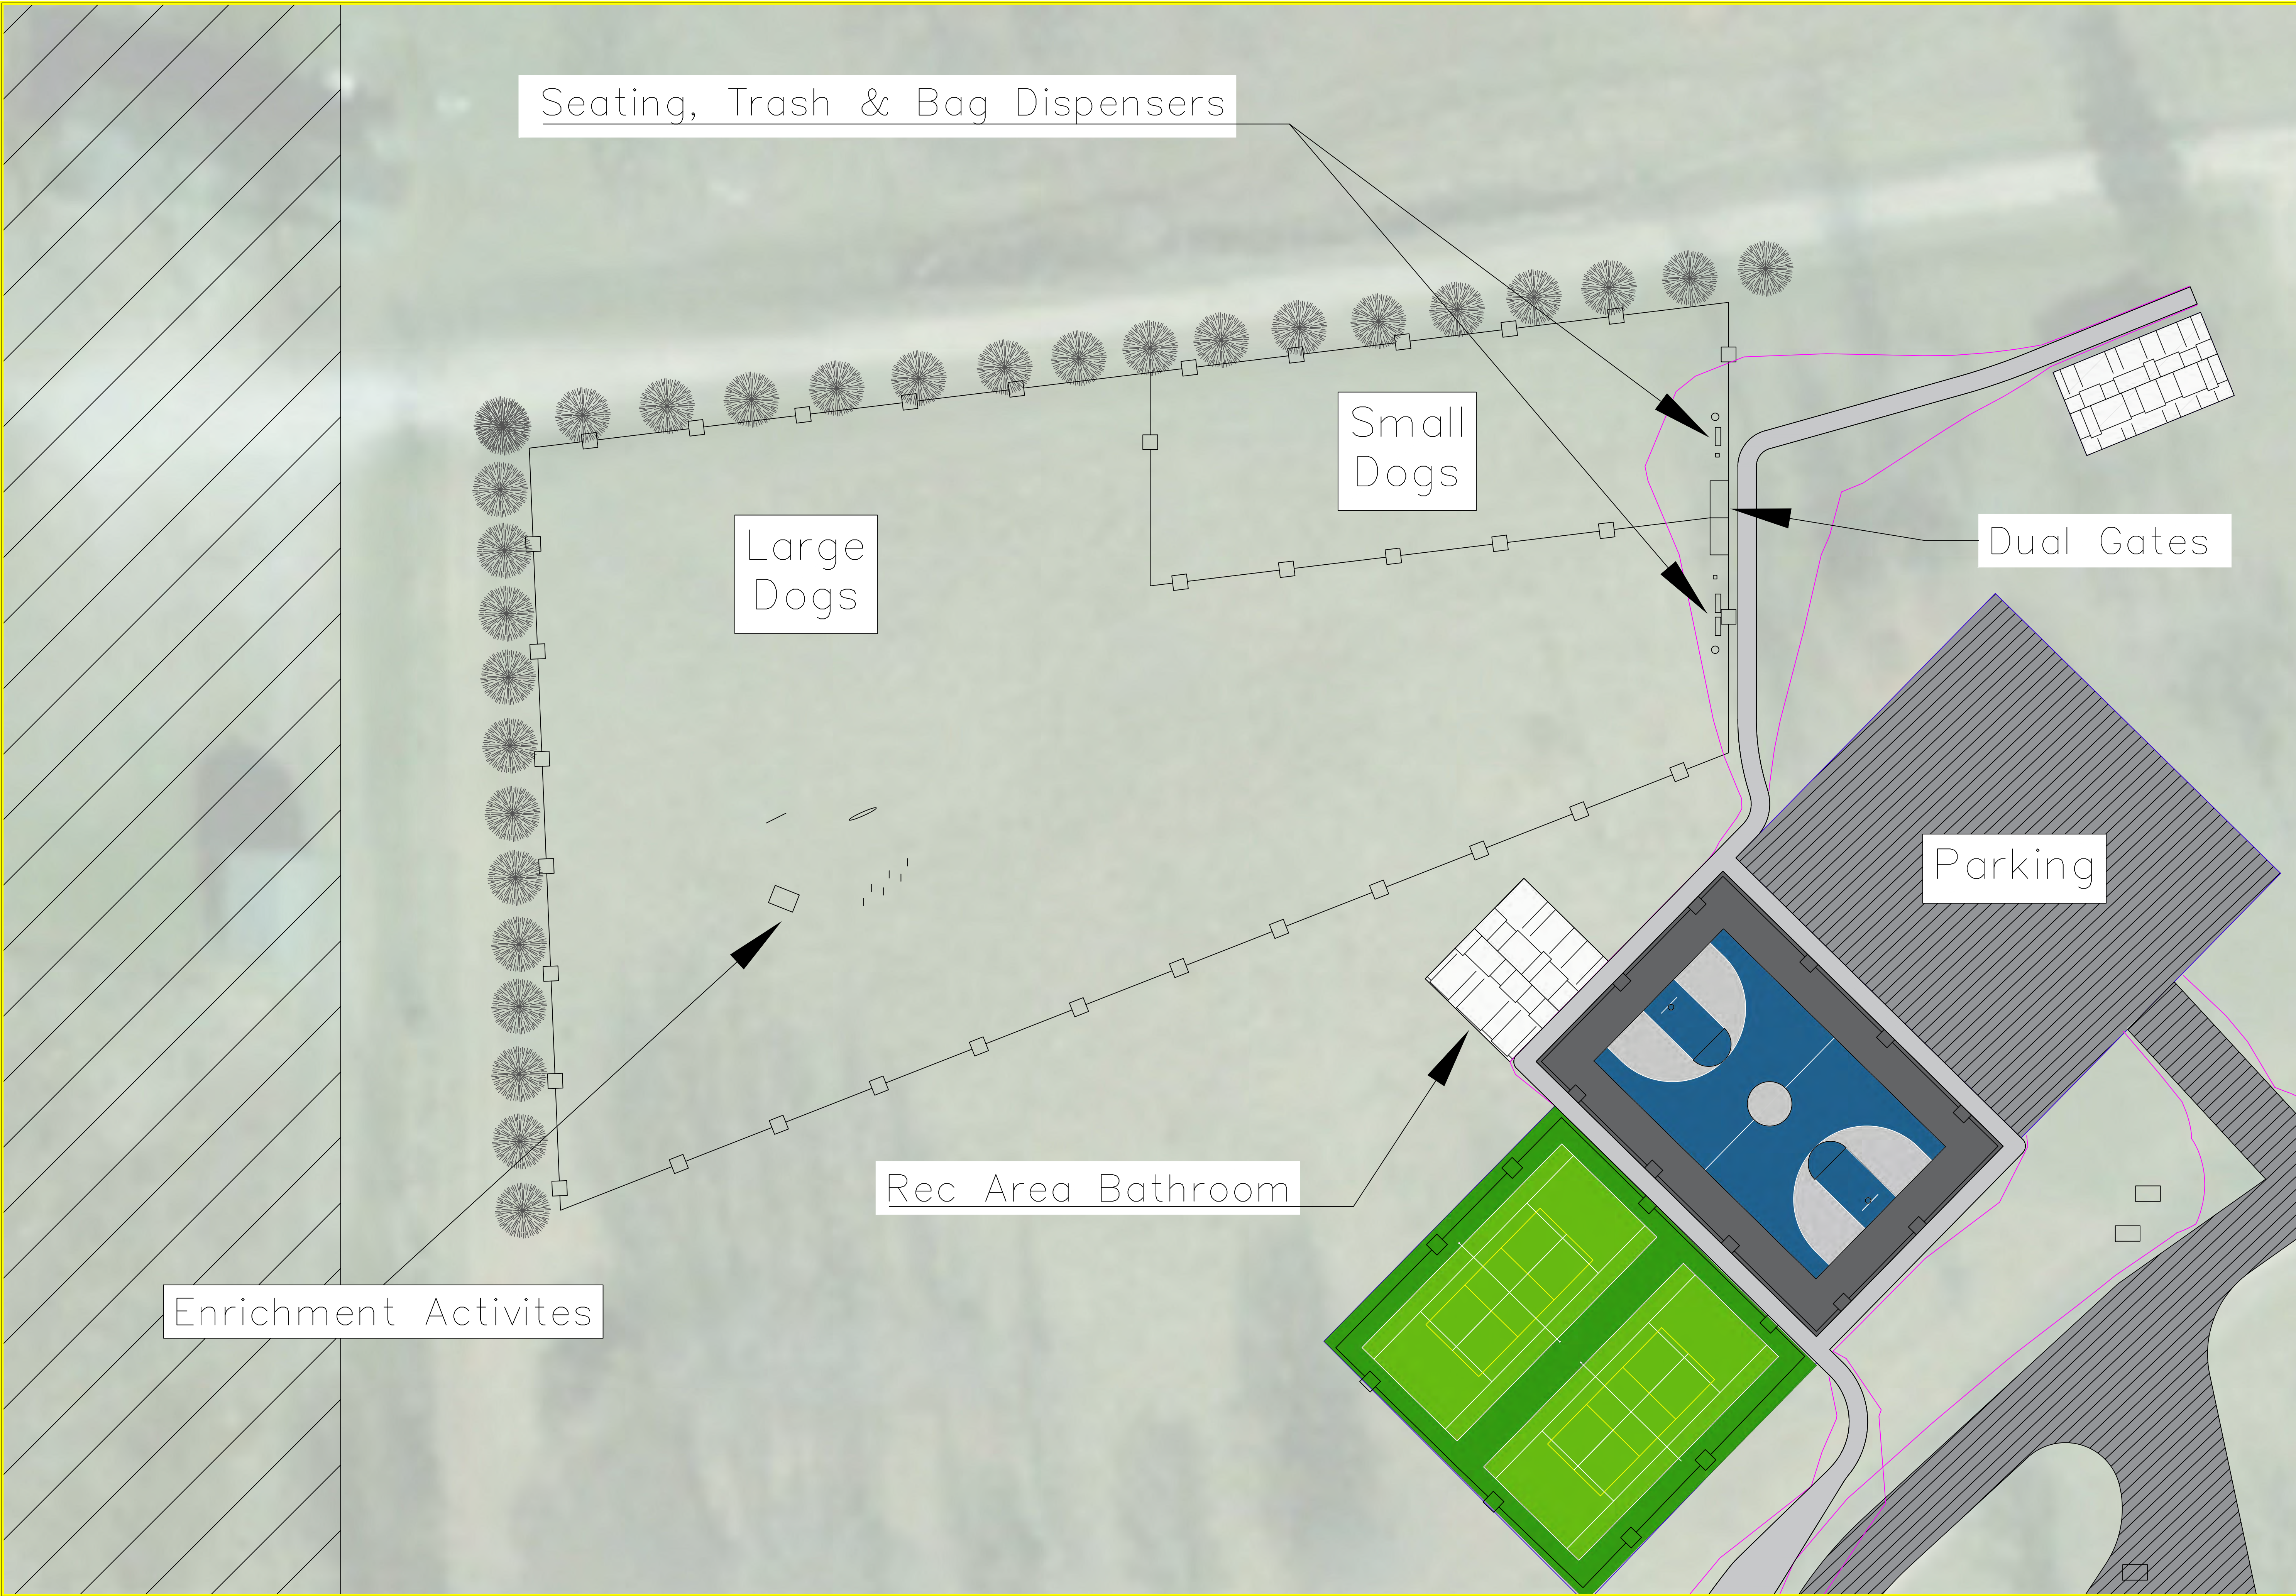

PROJECT:	CEE:4164-2
DATE :	9/30/2025
DRAWN BY:	Cjمرت
REVISION:	

THE UNIVERSITY OF IOWA
CIVIL AND ENVIRONMENTAL ENGINEERING
4105 SEAMANS CENTER FOR THE
ENGINEERING ARTS AND SCIENCES
103 S CAPITOL ST
IOWA CITY, IOWA 52242
PHONE: 319.335.5647
FAX: 319.335.5660
EMAIL: civil-hawks@iowa.edu

EDUCATIONAL - NOT
FOR CONSTRUCTION

LAKE FISHER PARK
DTV
19658 W Lakefisher Rd, Bloomfield, IA 52537

SHEET NAME
Dog Park
Sites

SHEET NO.
C.103



Softball
Bathroom
Located in
Existing Pavilion

Parking

Softball
Field

Additional Seating

Playground

PROJECT:	CCE: 4164-2
DATE :	9/30/2025
DRAWN BY:	Cjمرت
REVISION:	

THE UNIVERSITY OF IOWA
CIVIL AND ENVIRONMENTAL ENGINEERING
4105 SEAMANS CENTER FOR THE
ENGINEERING ARTS AND SCIENCES
103 S CAPITOL ST
IOWA CITY, IOWA 52242
PHONE: 319.335.5647
FAX: 319.335.5660
EMAIL: civil-hawks@iowa.edu

EDUCATIONAL - NOT
FOR CONSTRUCTION

LAKE FISHER PARK
DTV
19658 W Lakefisher Rd, Bloomfield, IA 52537

SHEET NAME
Softball Field
Sites

SHEET NO.
C.104



THE UNIVERSITY OF IOWA CIVIL AND ENVIRONMENTAL ENGINEERING	PROJECT:	CCE: 4164-2
	DATE :	9/30/2025
	DRAWN BY:	Cjمرت
	REVISION:	
	IOWA CITY, IOWA 52242 PHONE: 319.335.5647 FAX: 319.335.5660 EMAIL: civil-hawks@iowa.edu	

EDUCATIONAL - NOT FOR CONSTRUCTION

LAKE FISHER PARK DTV	19658 W Lakefisher Rd, Bloomfield, IA 52537
---------------------------------	---

SHEET NAME
Northwest Dock Sites

SHEET NO.
C.106



PROJECT:	CEE:4164-2	
	DATE :	9/30/2025
	DRAWN BY:	Cjمرت
	REVISION:	
THE UNIVERSITY OF IOWA CIVIL AND ENVIRONMENTAL ENGINEERING		
4105 SEAMANS CENTER FOR THE ENGINEERING ARTS AND SCIENCES 103 S CAPITOL ST IOWA CITY, IOWA 52242 PHONE: 319.335.5647 FAX: 319.335.5660 EMAIL: civil-hawks@iowa.edu		
EDUCATIONAL - NOT FOR CONSTRUCTION		
LAKE FISHER PARK DTV 19658 W Lakefisher Rd, Bloomfield, IA 52537		
SHEET NAME	West Dock Sites	
SHEET NO.	C.107	



Venue Dock

Beach

PROJECT:	CEE: 4164-2
DATE :	9/30/2025
DRAWN BY:	Cjمرتten
REVISION:	


THE UNIVERSITY OF IOWA
CIVIL AND ENVIRONMENTAL ENGINEERING
4105 SEAMANS CENTER FOR THE
ENGINEERING ARTS AND SCIENCES
103 S CAPITOL ST
IOWA CITY, IOWA 52242
PHONE: 319.335.5647
FAX: 319.335.5660
EMAIL: civil-hawks@iowa.edu

EDUCATIONAL - NOT
FOR CONSTRUCTION

LAKE FISHER PARK
DTV
19658 W Lakefisher Rd, Bloomfield, IA 52537

SHEET NAME
South Dock
Sites

SHEET NO.
C.108

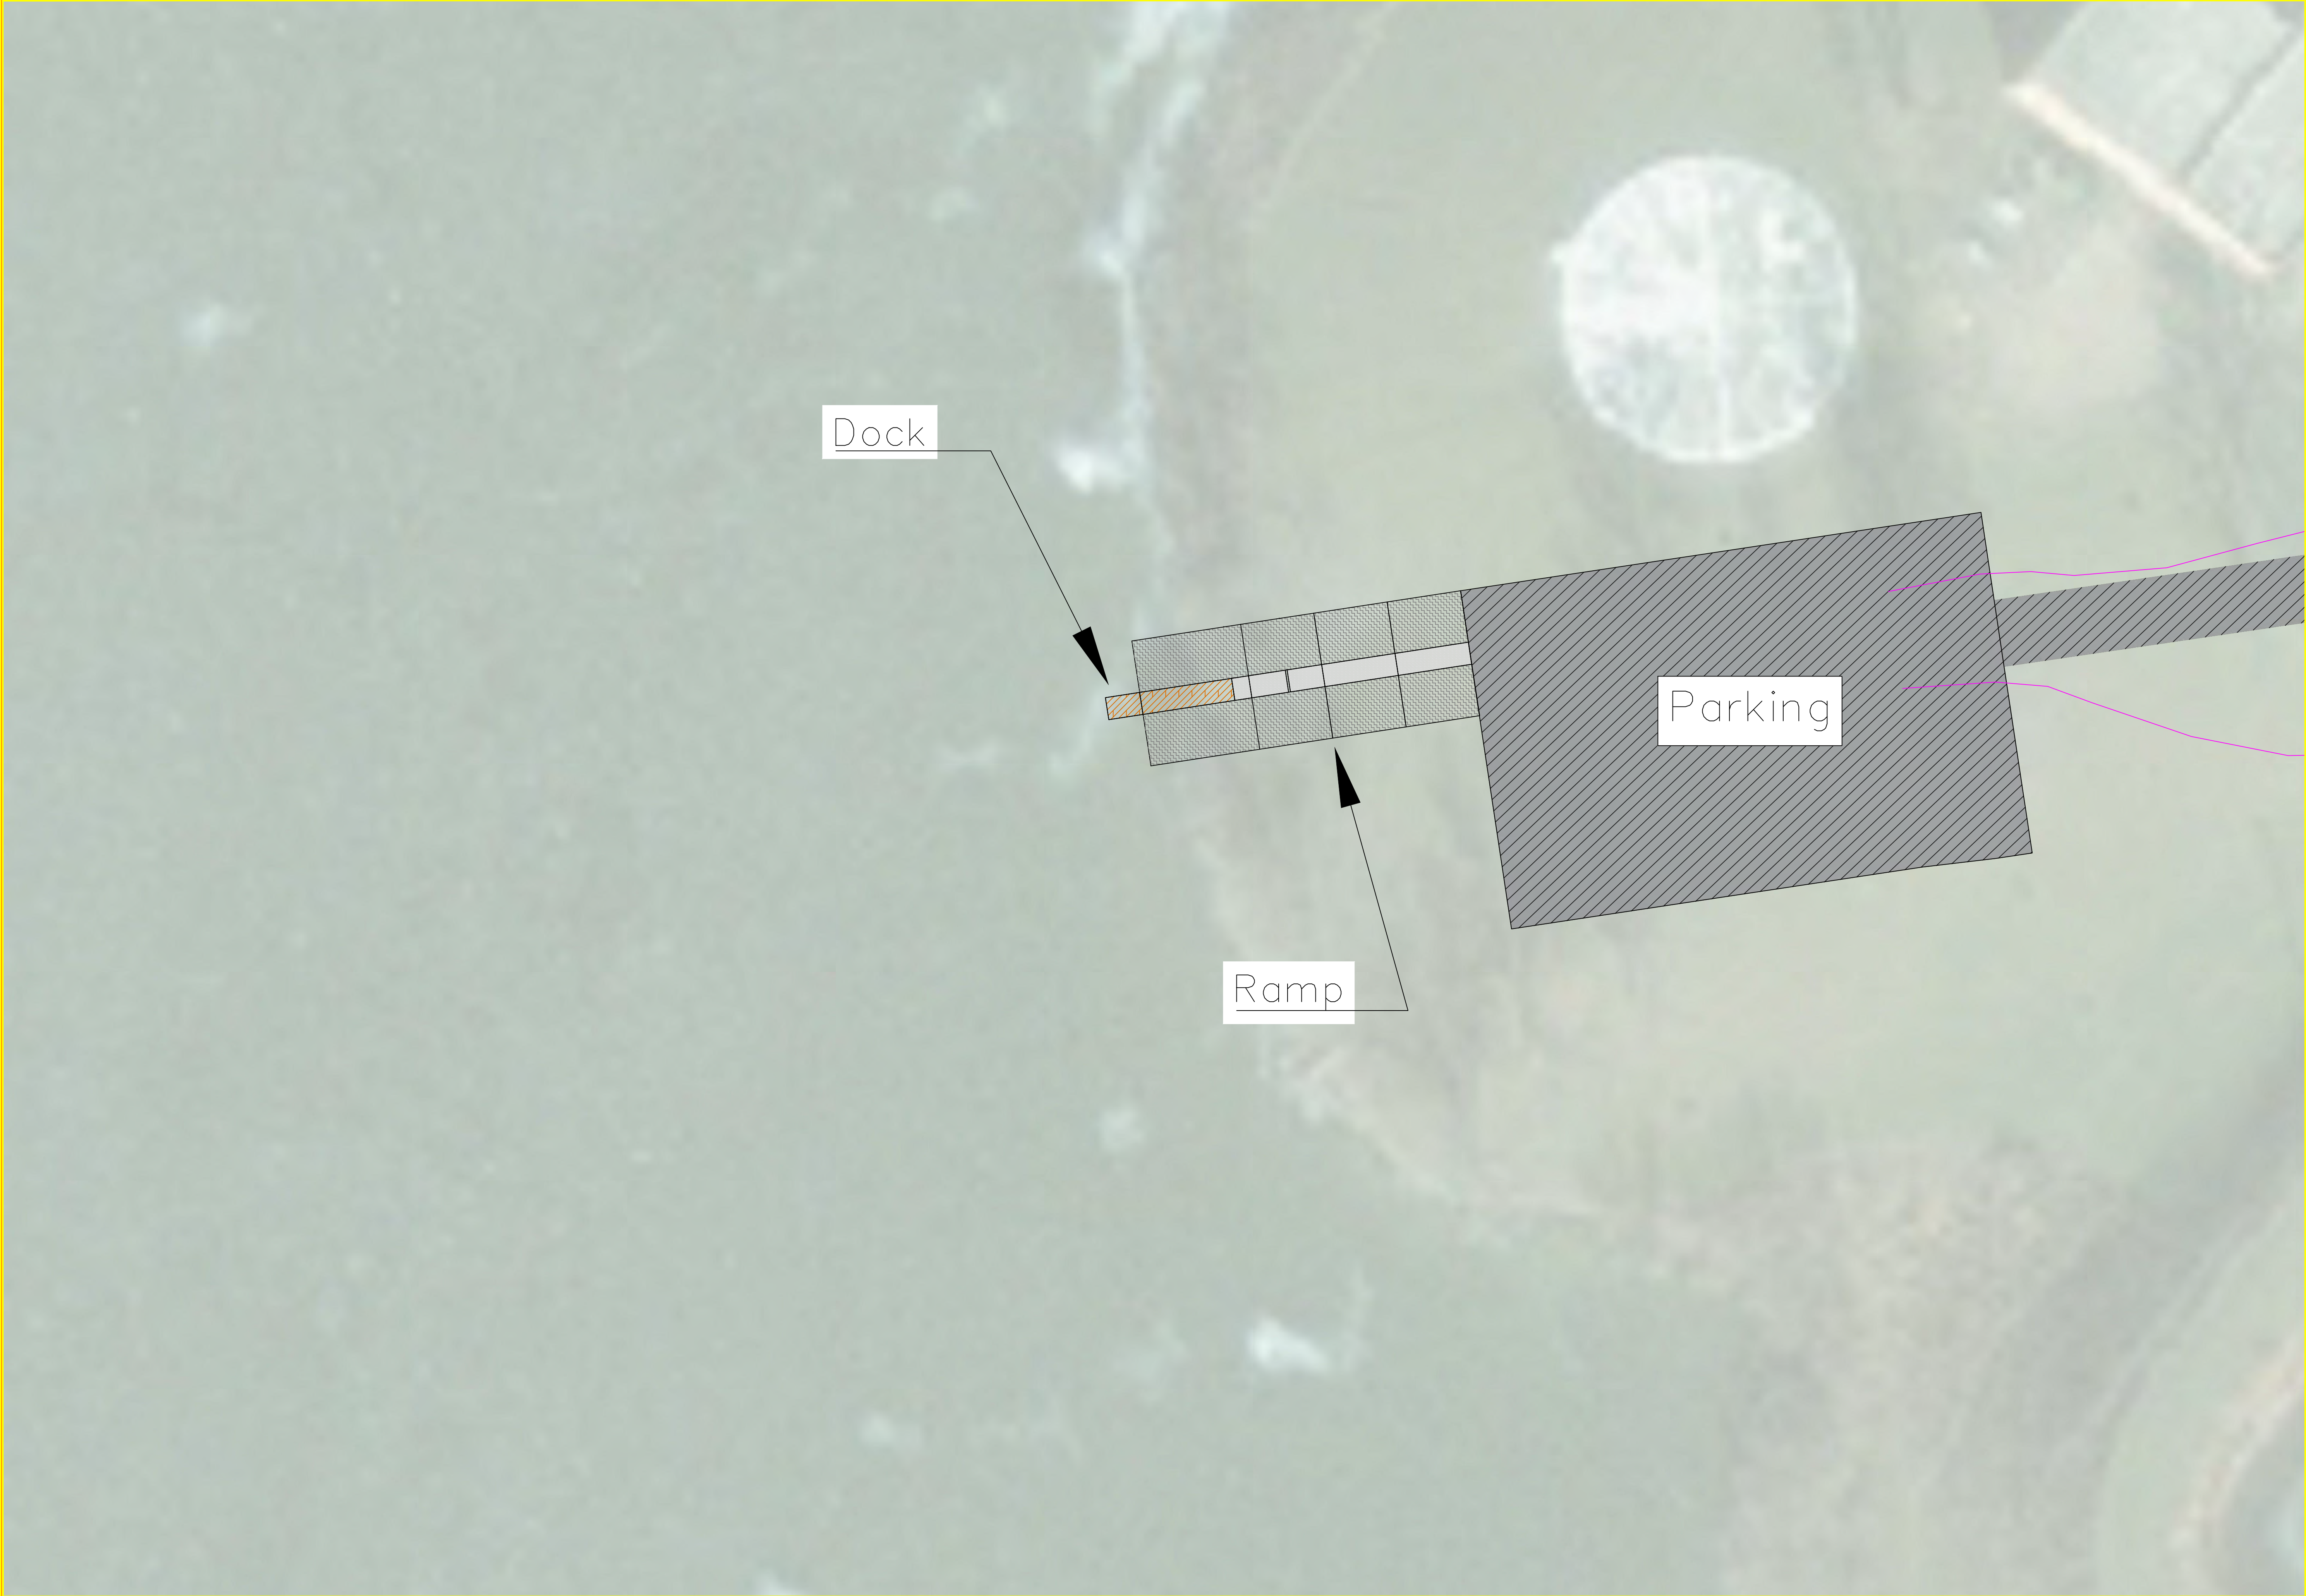

SHEET NAME	THE UNIVERSITY OF IOWA				PROJECT:	CEE: 4164-2
	CIVIL AND ENVIRONMENTAL ENGINEERING				DATE :	9/30/2025
	4105 SEAMANS CENTER FOR THE ENGINEERING ARTS AND SCIENCES				DRAWN BY:	Cjمرت
	103 S CAPITOL ST				REVISION:	
SHEET NO.	LAKE FISHER PARK				IOWA CITY, IOWA 52242	
	DTV				PHONE: 319.335.5647	
	19658 W Lakefisher Rd, Bloomfield, IA 52537				FAX: 319.335.5660	
					EMAIL: civil-hawks@iowa.edu	

EDUCATIONAL - NOT
FOR CONSTRUCTION



PROJECT:		CEE:4164-2
DATE :		9/30/2025
DRAWN BY:		Cjmarten
REVISION:		
SHEET NAME		Temporary Dock Sites
SHEET NO.		C.110

THE UNIVERSITY OF IOWA


CIVIL AND ENVIRONMENTAL ENGINEERING

4105 SEAMANS CENTER FOR THE
ENGINEERING ARTS AND SCIENCES
103 S CAPITOL ST
IOWA CITY, IOWA 52242
PHONE: 319.335.5647
FAX: 319.335.5660
EMAIL: civil-hawks@iowa.edu


LAKE FISHER PARK
DTV

19658 W Lakefisher Rd, Bloomfield, IA 52537

EDUCATIONAL - NOT
FOR CONSTRUCTION

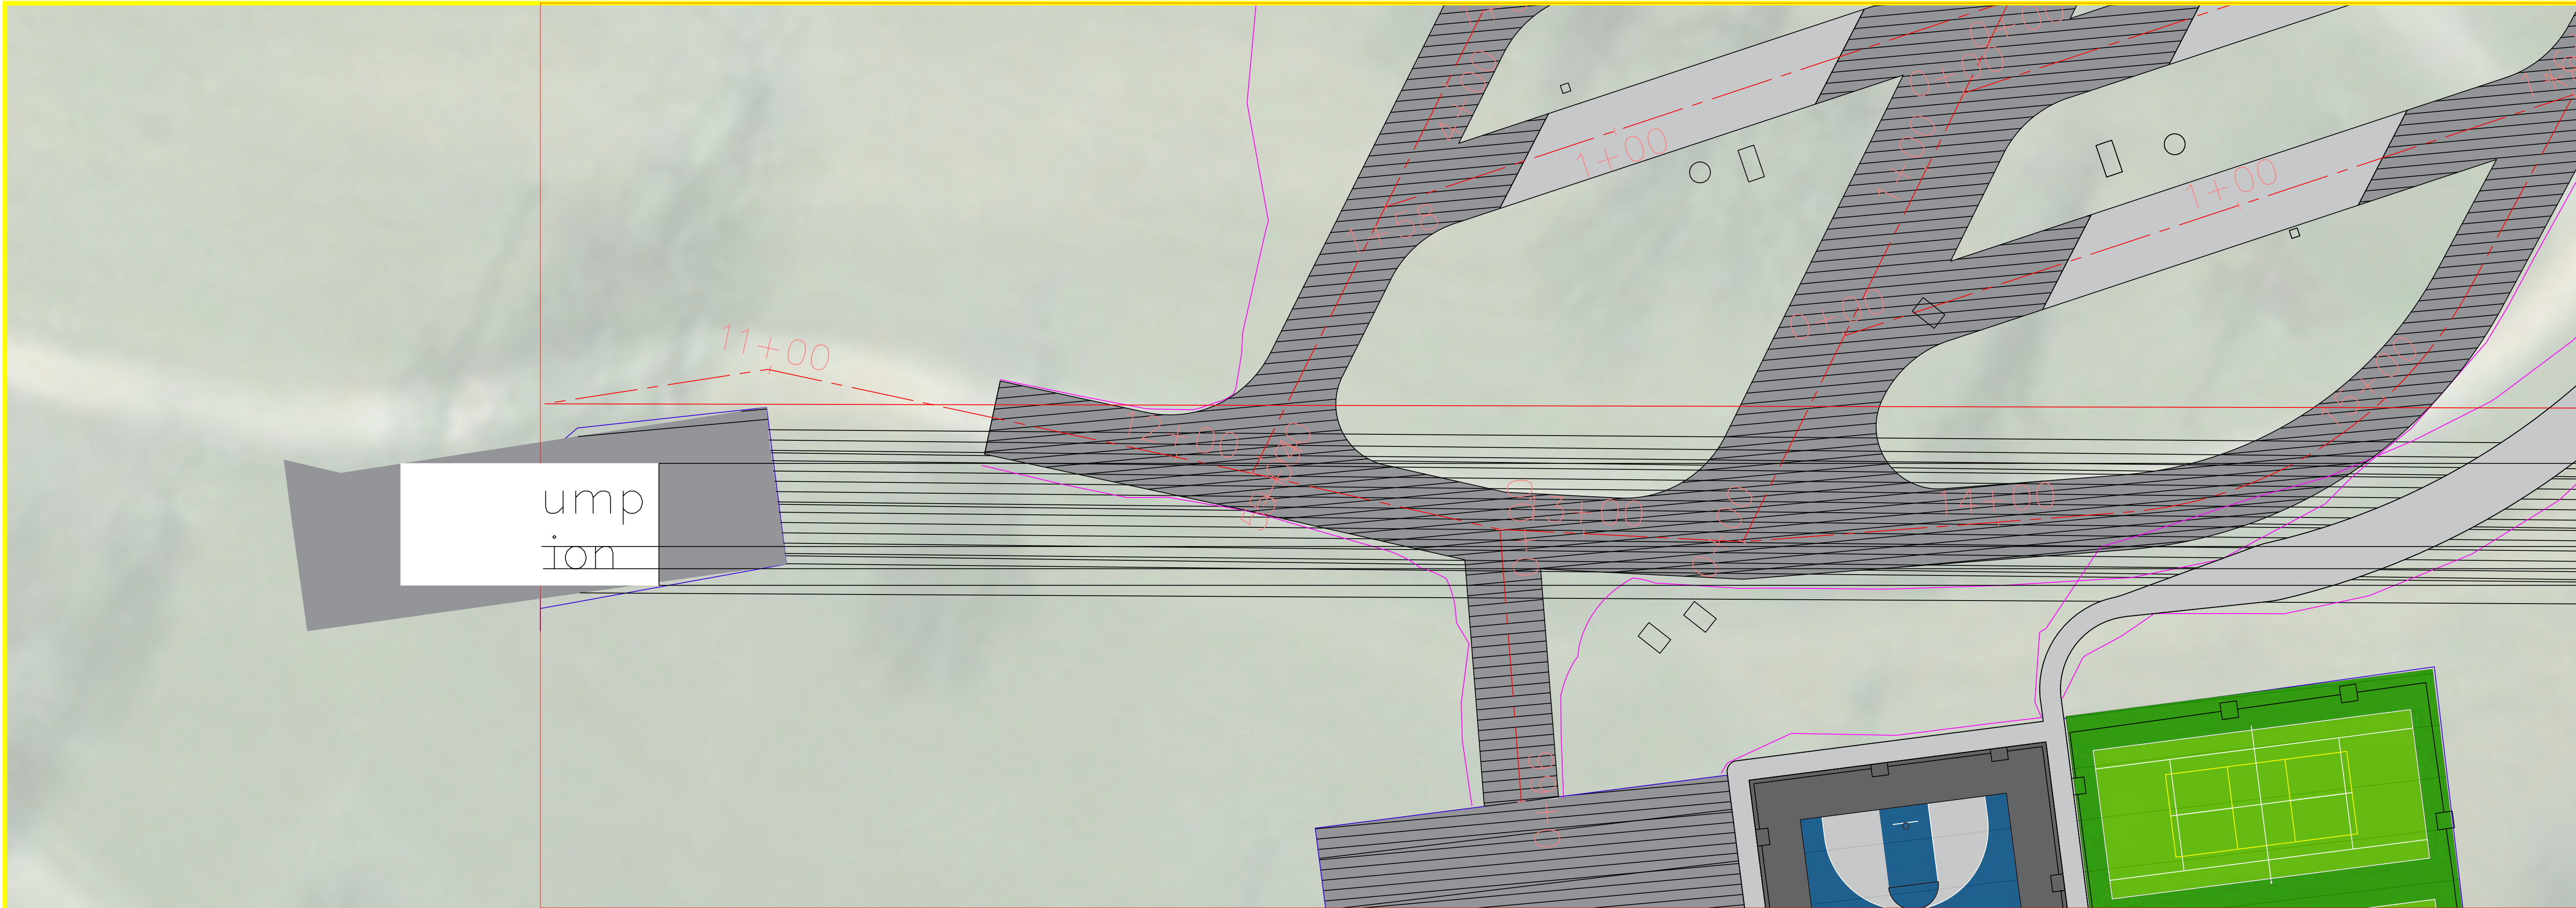

Existing Station PROFILE
Existing CL GR2

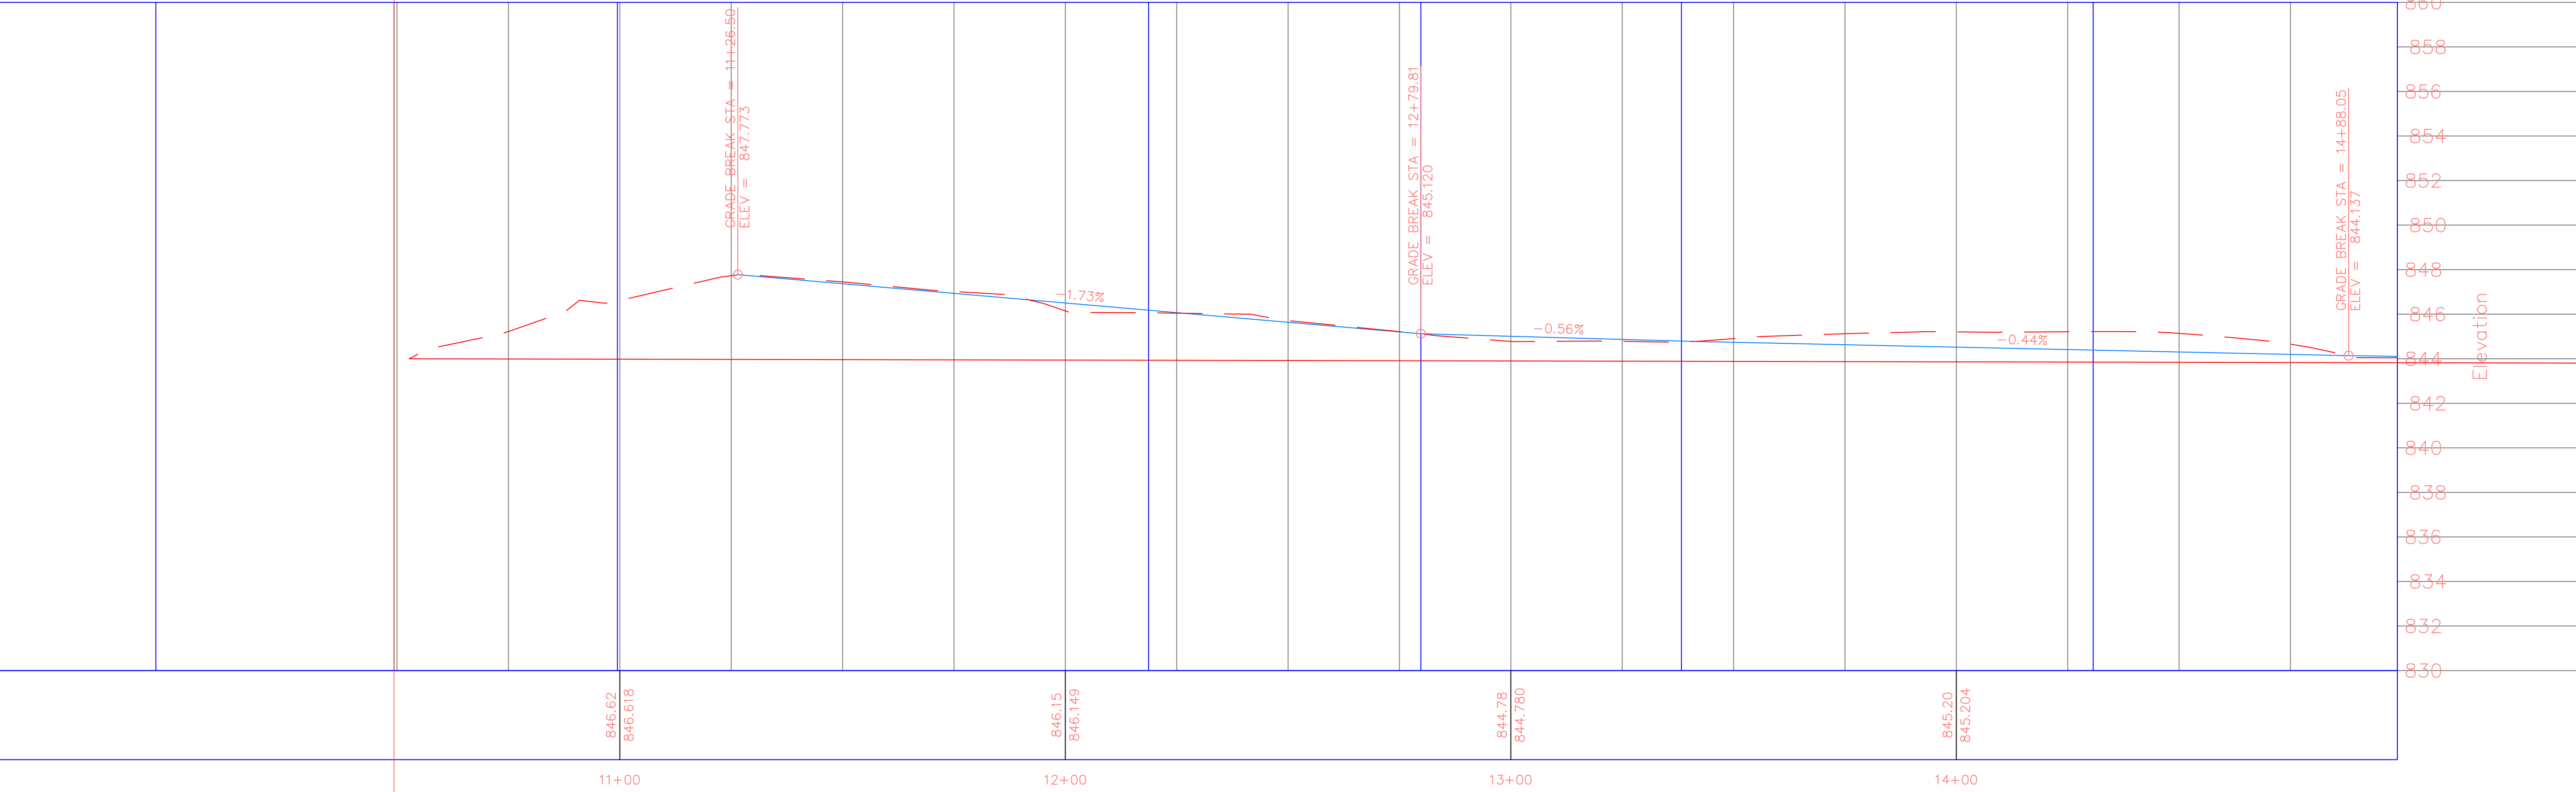

PROJECT:CEE: 4164-2

DATE :9/30/2025

DRAWN BY:Cjمرت

REVISION:

THE UNIVERSITY OF IOWA

CIVIL AND ENVIRONMENTAL ENGINEERING

4105 SEAMANS CENTER FOR THE
ENGINEERING ARTS AND SCIENCES
103 S CAPITOL ST
IOWA CITY, IOWA 52242
PHONE: 319.335.5647
FAX: 319.335.5660
EMAIL: civil-hawks@iowa.edu

EDUCATIONAL - NOT
FOR CONSTRUCTION

LAKE FISHER PARK
DTV


19658 W Lakefisher Rd, Bloomfield, IA 52537

SHEET NAME


Roadway
Roadway

SHEET NO.

C.201

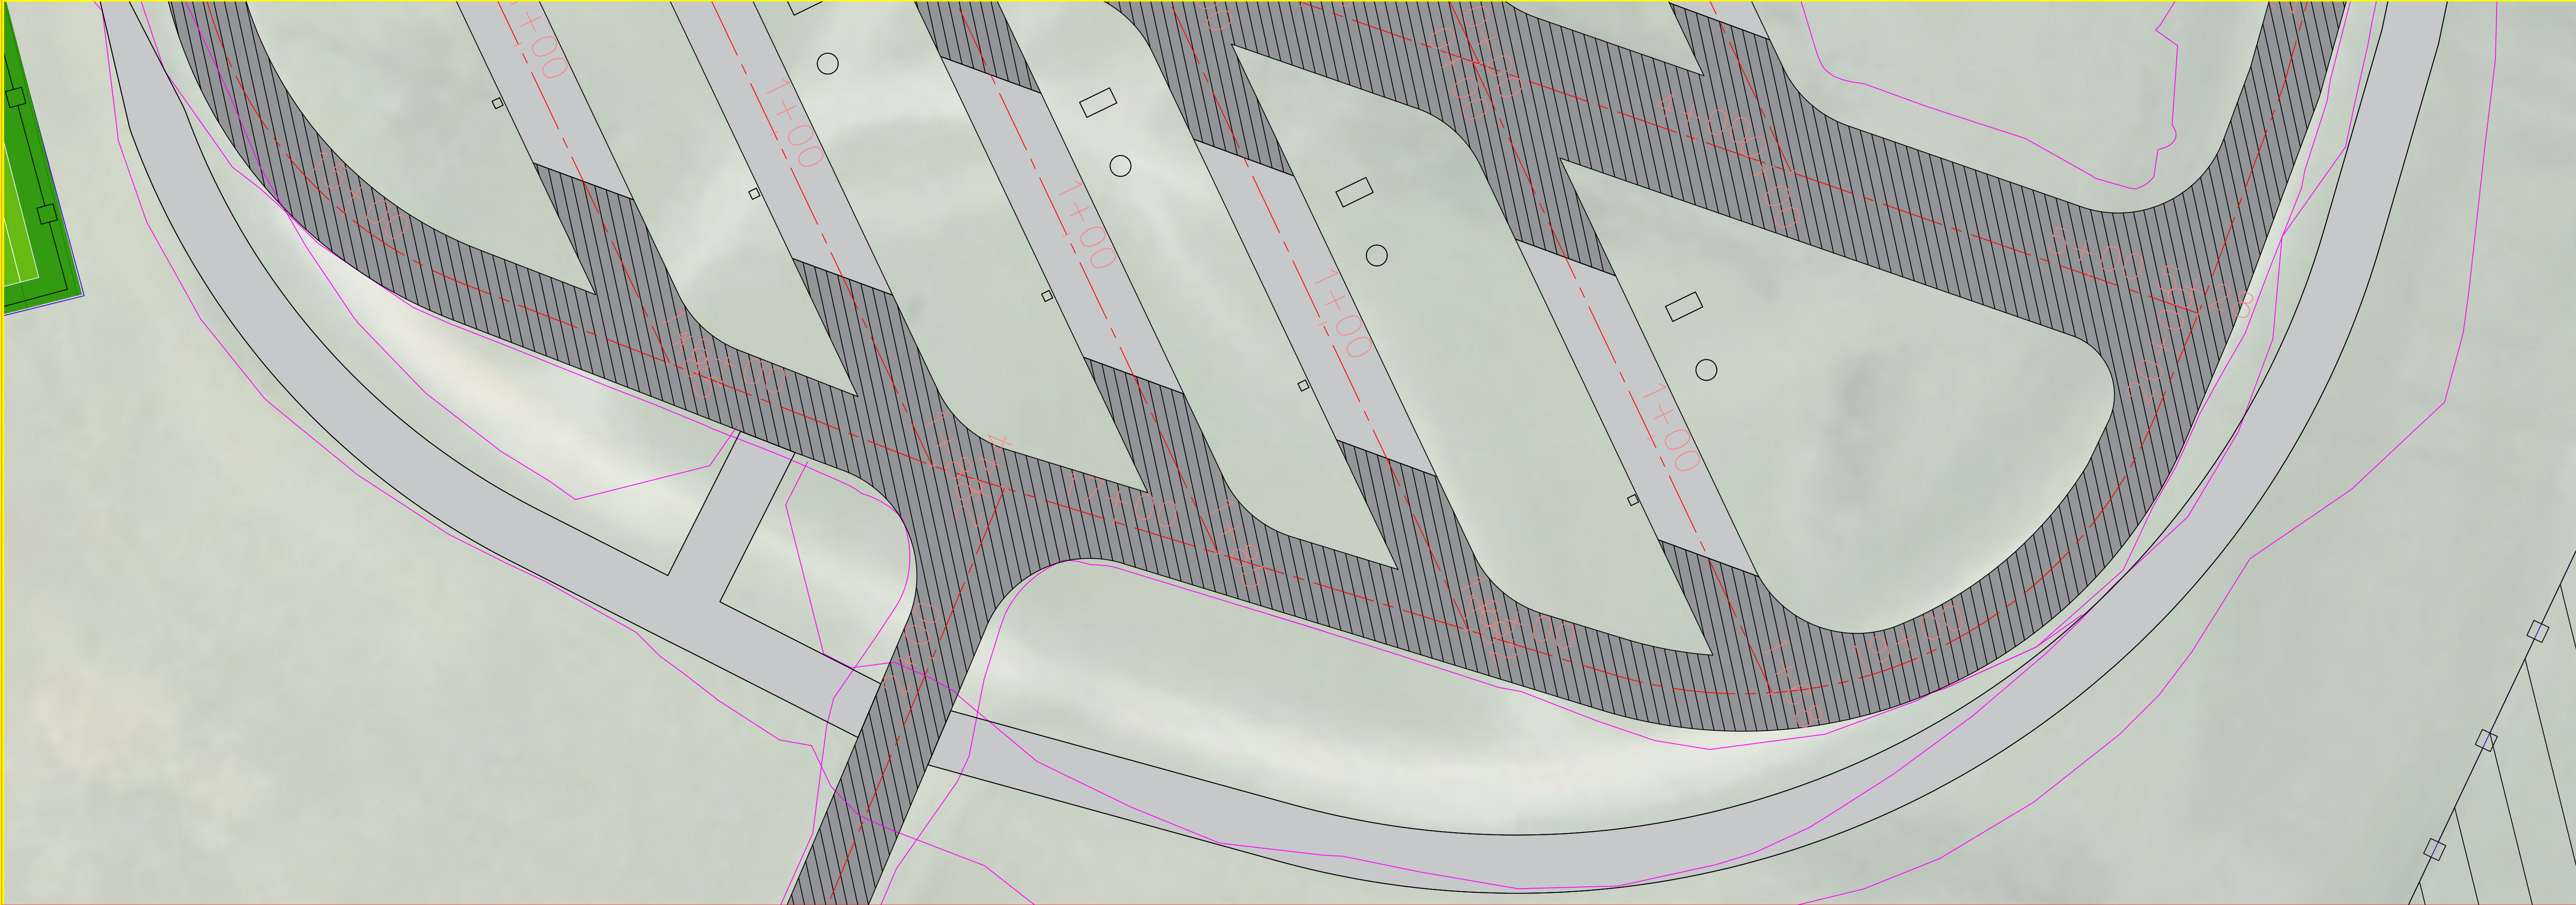

Existing Station PROFILE
Existing CL GR3

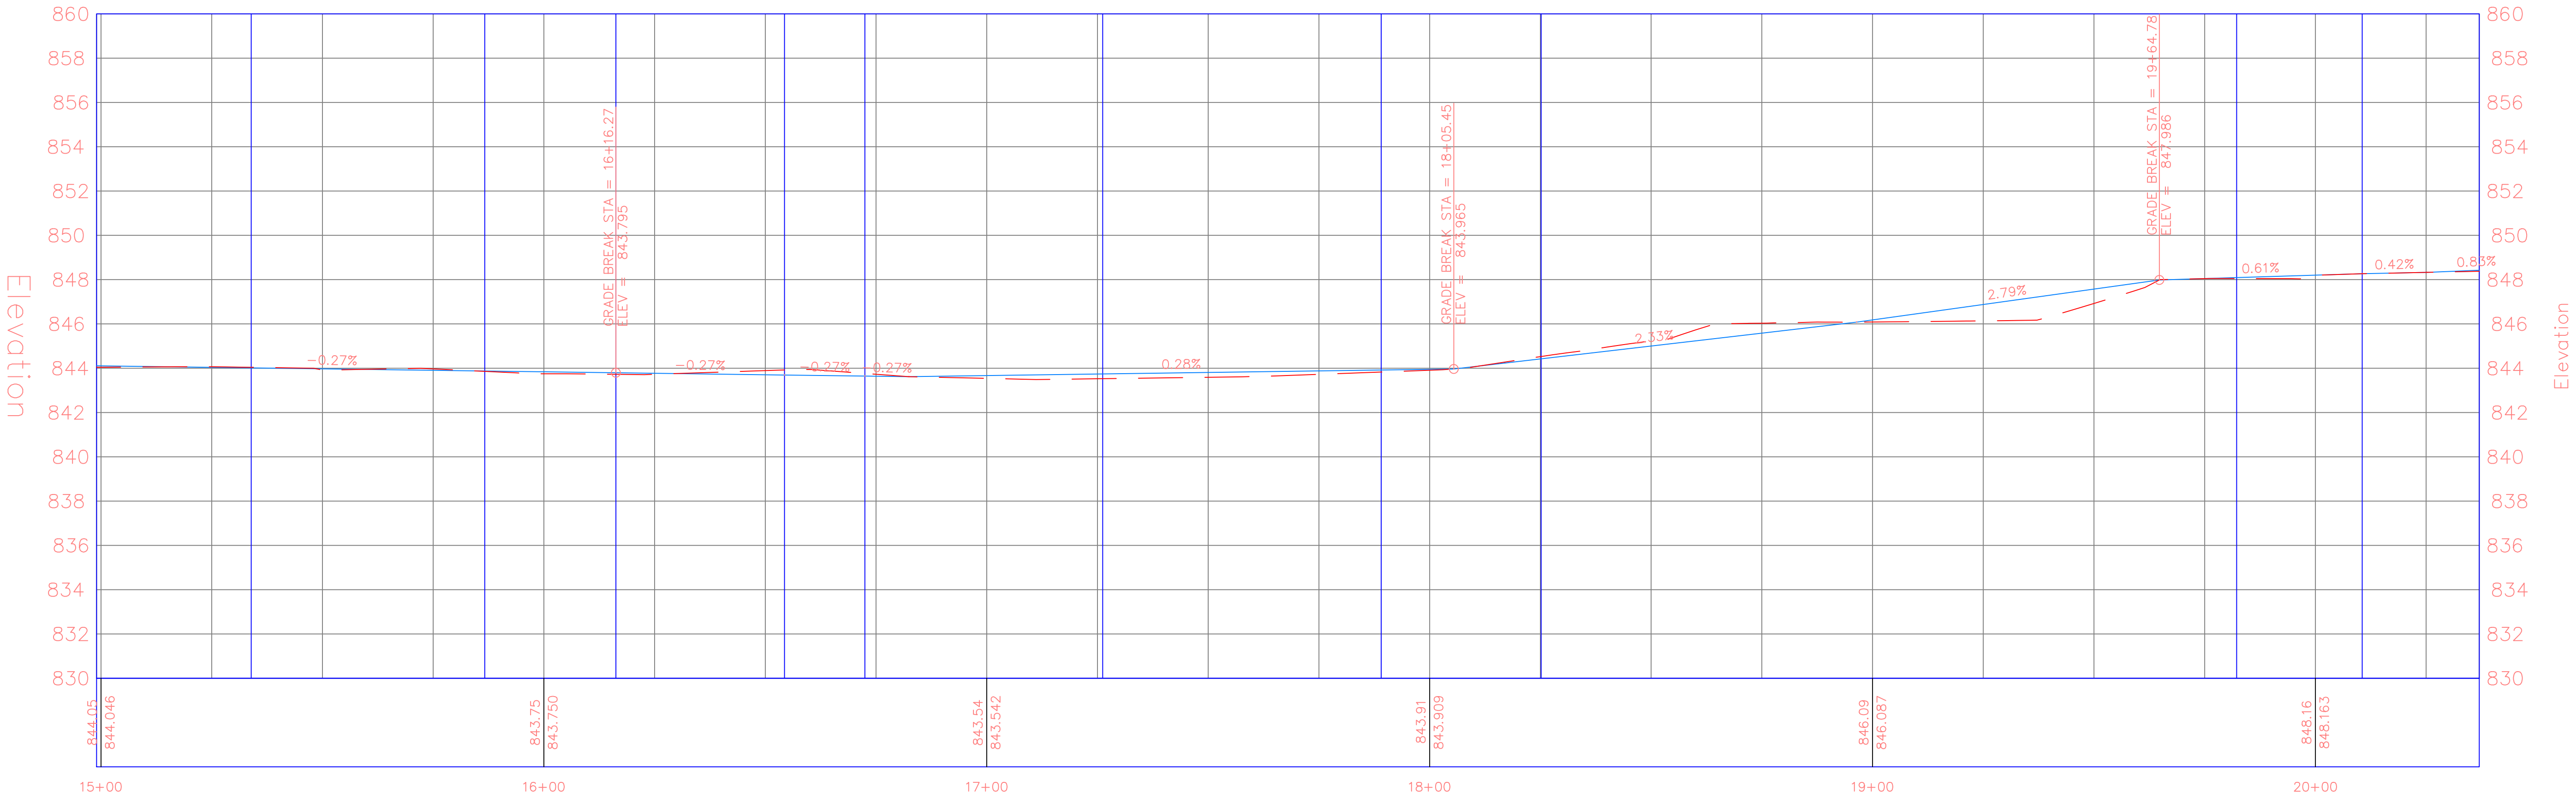

PROJECT:	CEE:4164-2
DATE :	9/30/2025
DRAWN BY:	Cjمرت
REVISION:	


THE UNIVERSITY OF IOWA
CIVIL AND ENVIRONMENTAL ENGINEERING
4105 SEAMANS CENTER FOR THE
ENGINEERING ARTS AND SCIENCES
103 S CAPITOL ST
IOWA CITY, IOWA 52242
PHONE: 319.335.5647
FAX: 319.335.5660
EMAIL: civil-hawks@iowa.edu

EDUCATIONAL - NOT
FOR CONSTRUCTION


LAKE FISHER PARK
DTV
19658 W Lakefisher Rd, Bloomfield, IA 52537

SHEET NAME
Roadway
Roadway

SHEET NO.
C.202

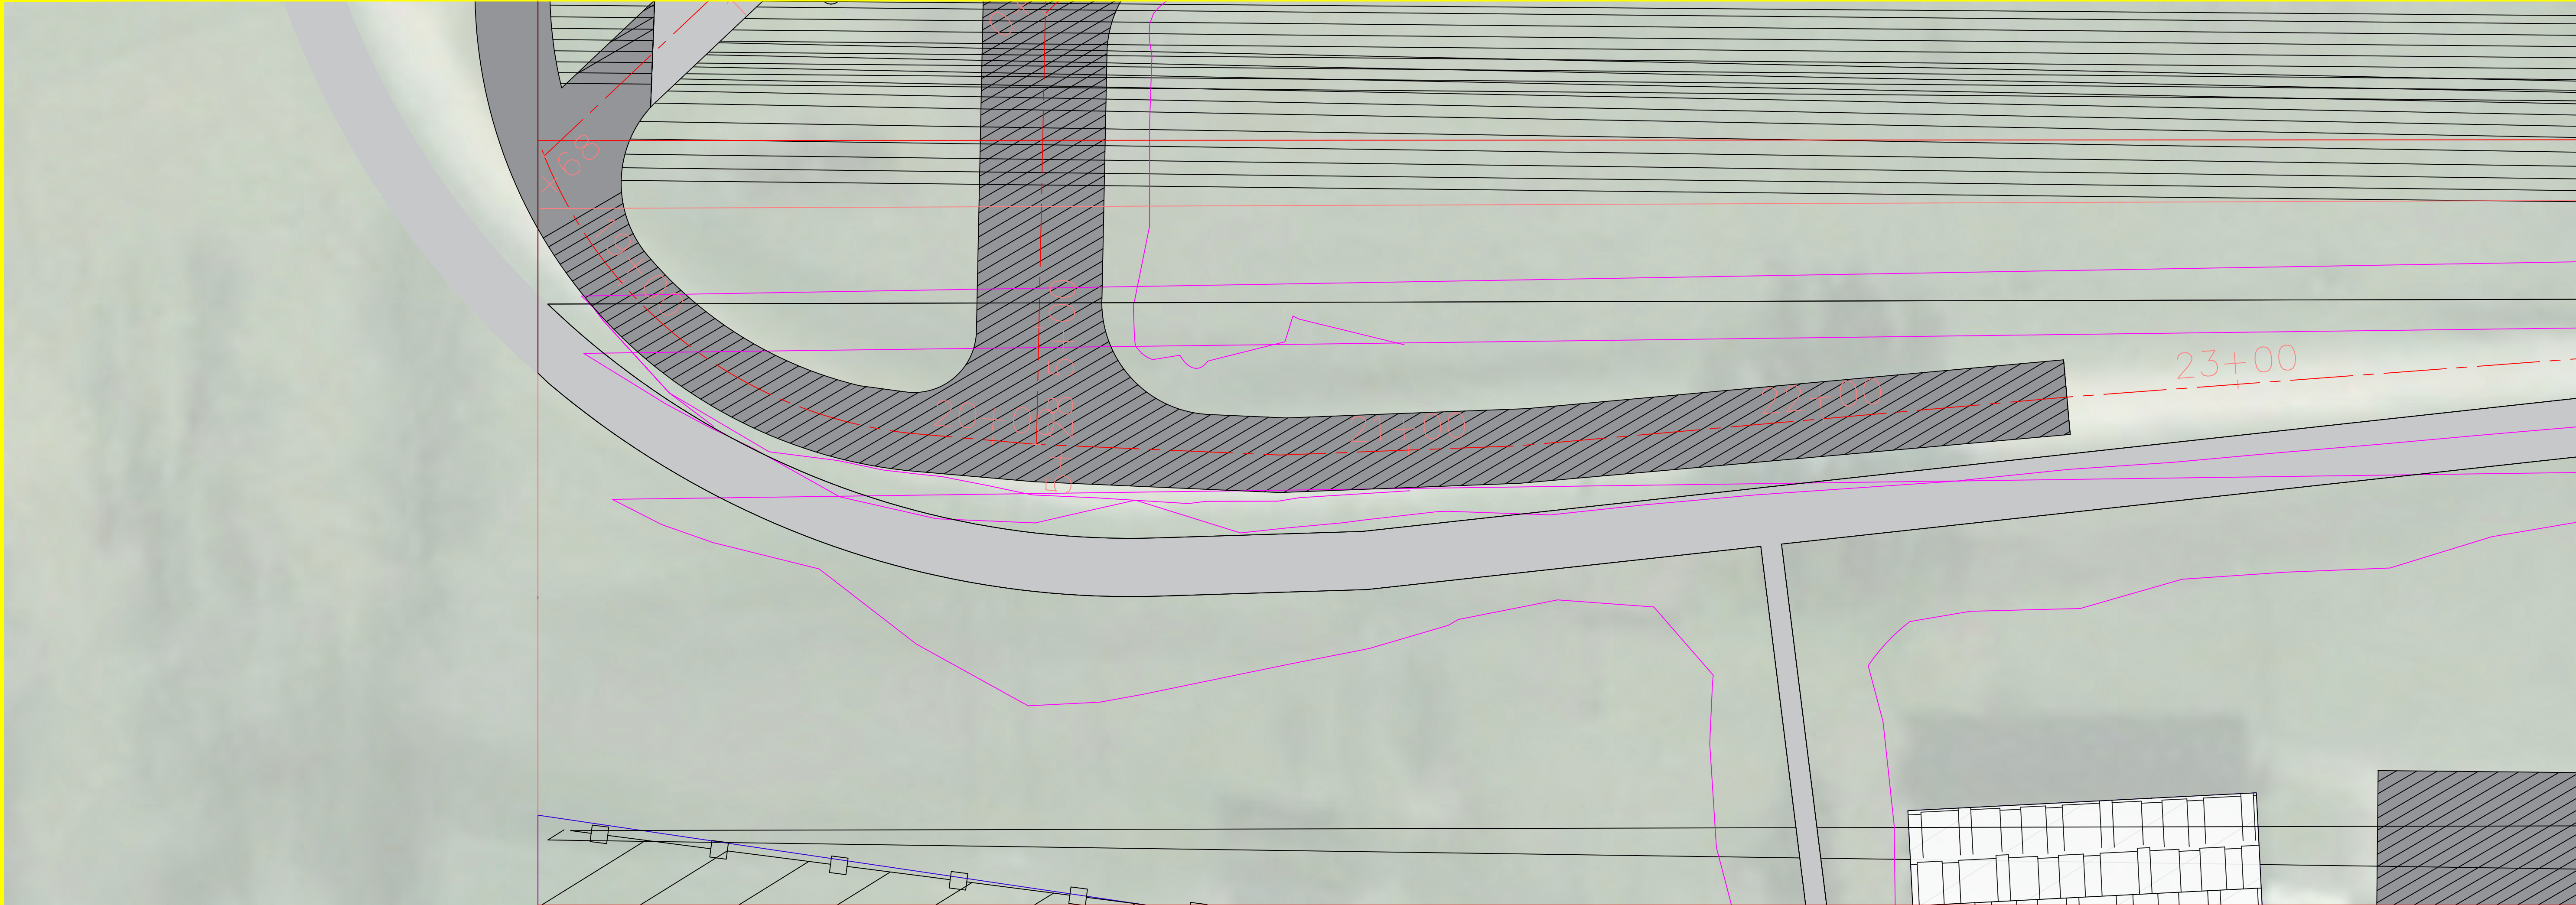

Existing Station PROFILE
Existing CL GR4

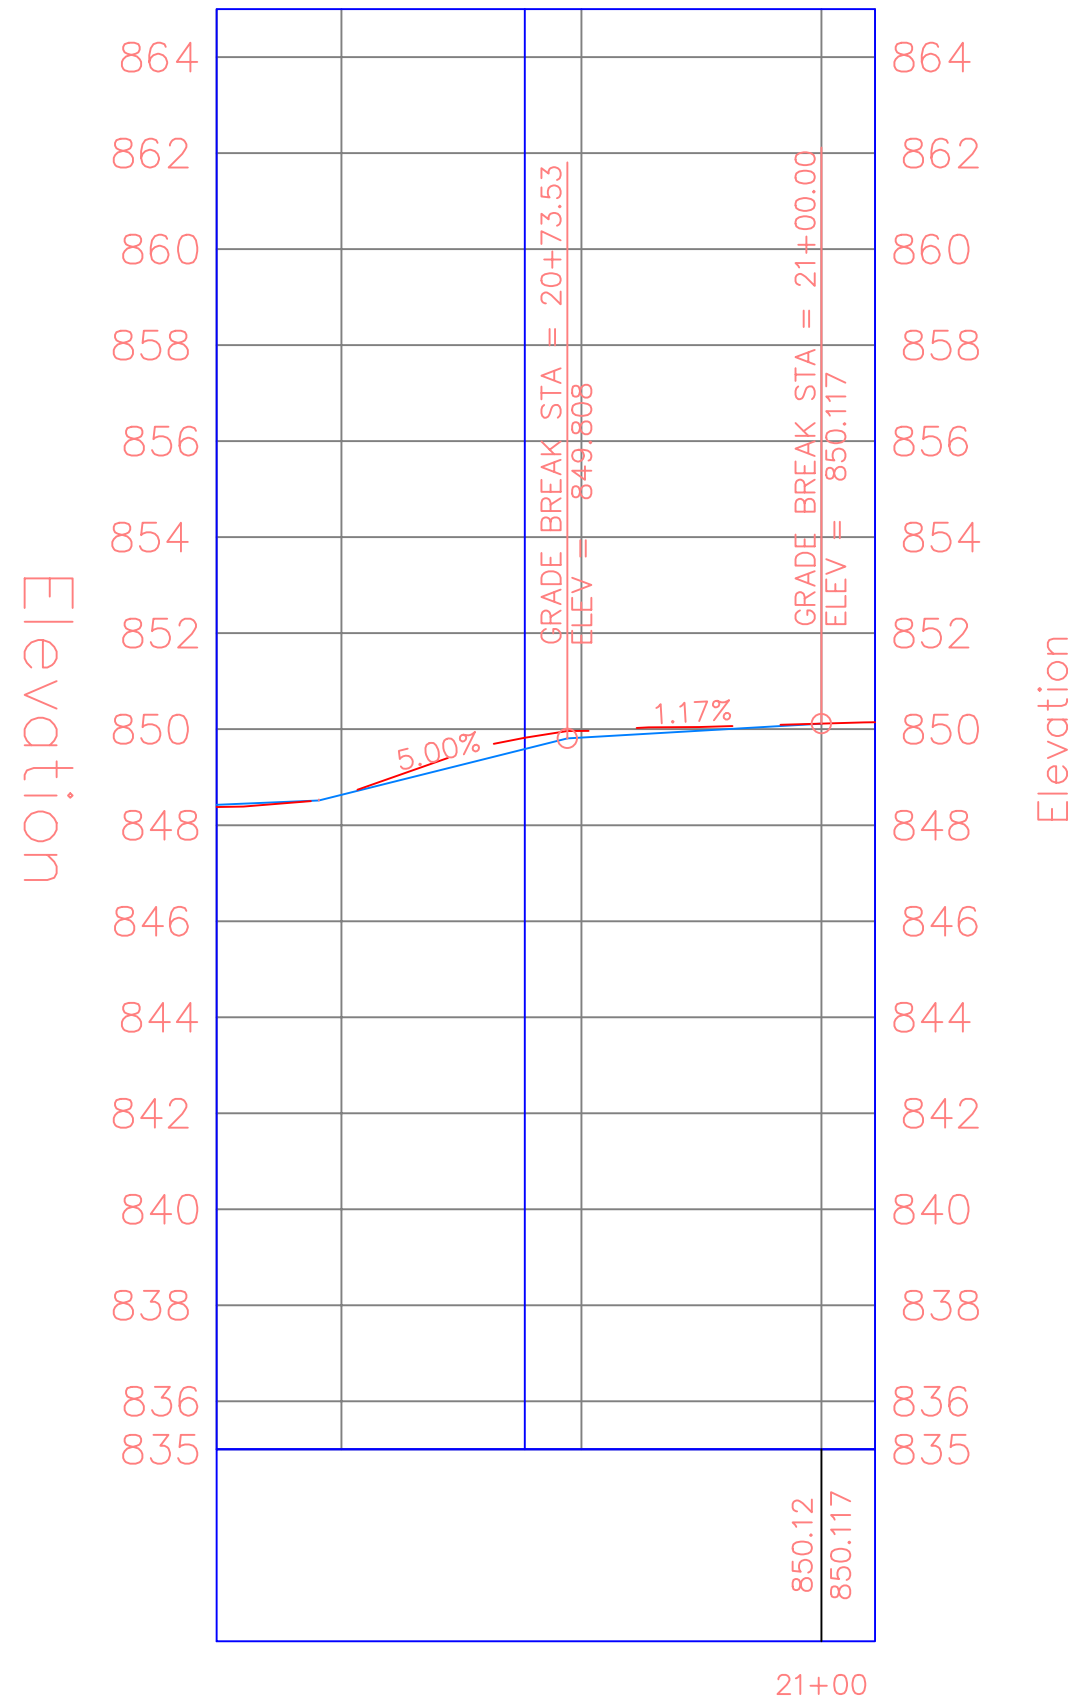

PROJECT:	CCE: 4164-2
DATE :	9/30/2025
DRAWN BY:	Cjمرت
REVISION:	


THE UNIVERSITY OF IOWA
CIVIL AND ENVIRONMENTAL ENGINEERING
4105 SEAMANS CENTER FOR THE
ENGINEERING ARTS AND SCIENCES
103 S CAPITOL ST
IOWA CITY, IOWA 52242
PHONE: 319.335.5647
FAX: 319.335.5660
EMAIL: civil-hawks@iowa.edu

EDUCATIONAL - NOT
FOR CONSTRUCTION


LAKE FISHER PARK
DTV
19658 W Lakefisher Rd, Bloomfield, IA 52537

SHEET NAME
Roadway
Roadway

SHEET NO.
C.203

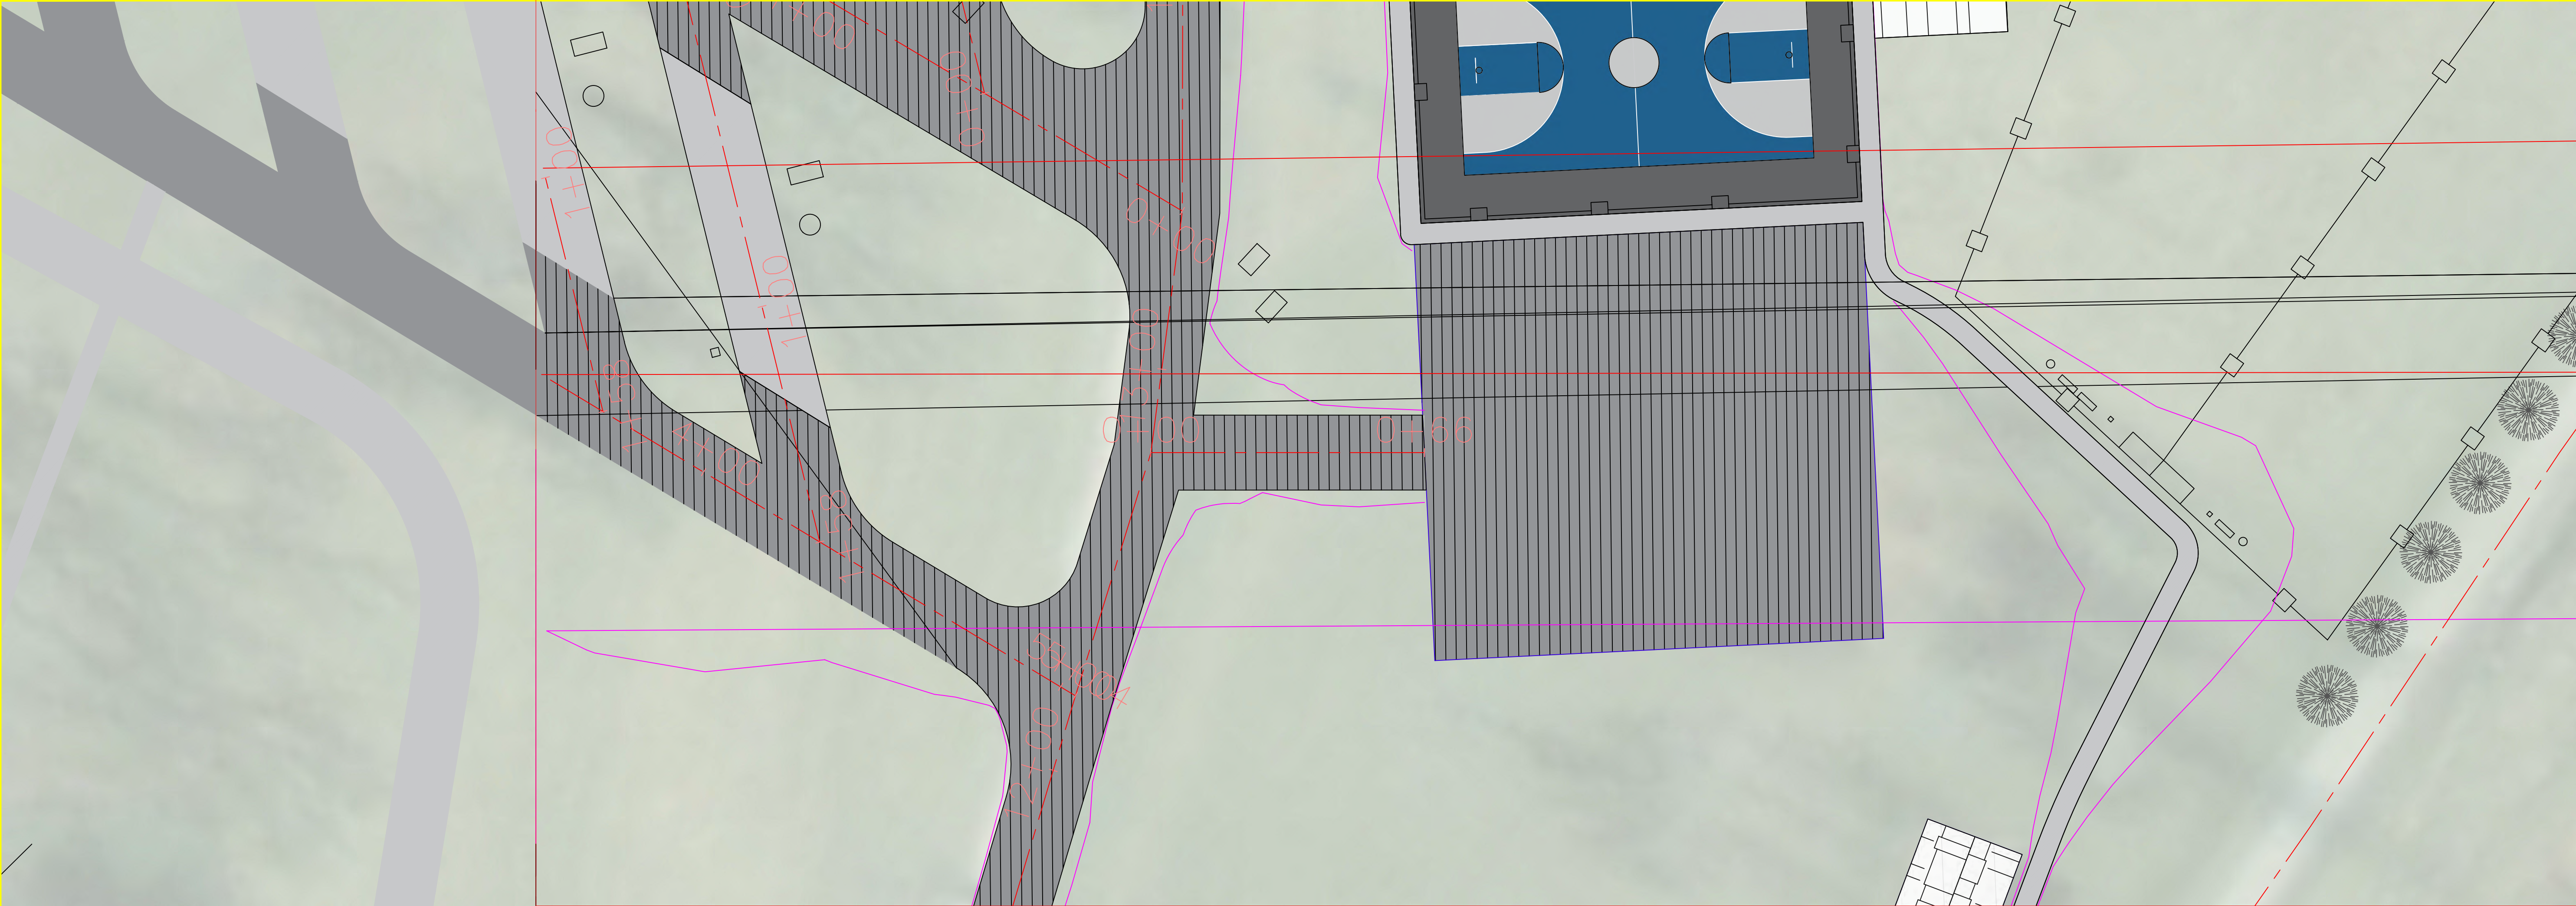

Existing Station PROFILE
Existing CL GR4

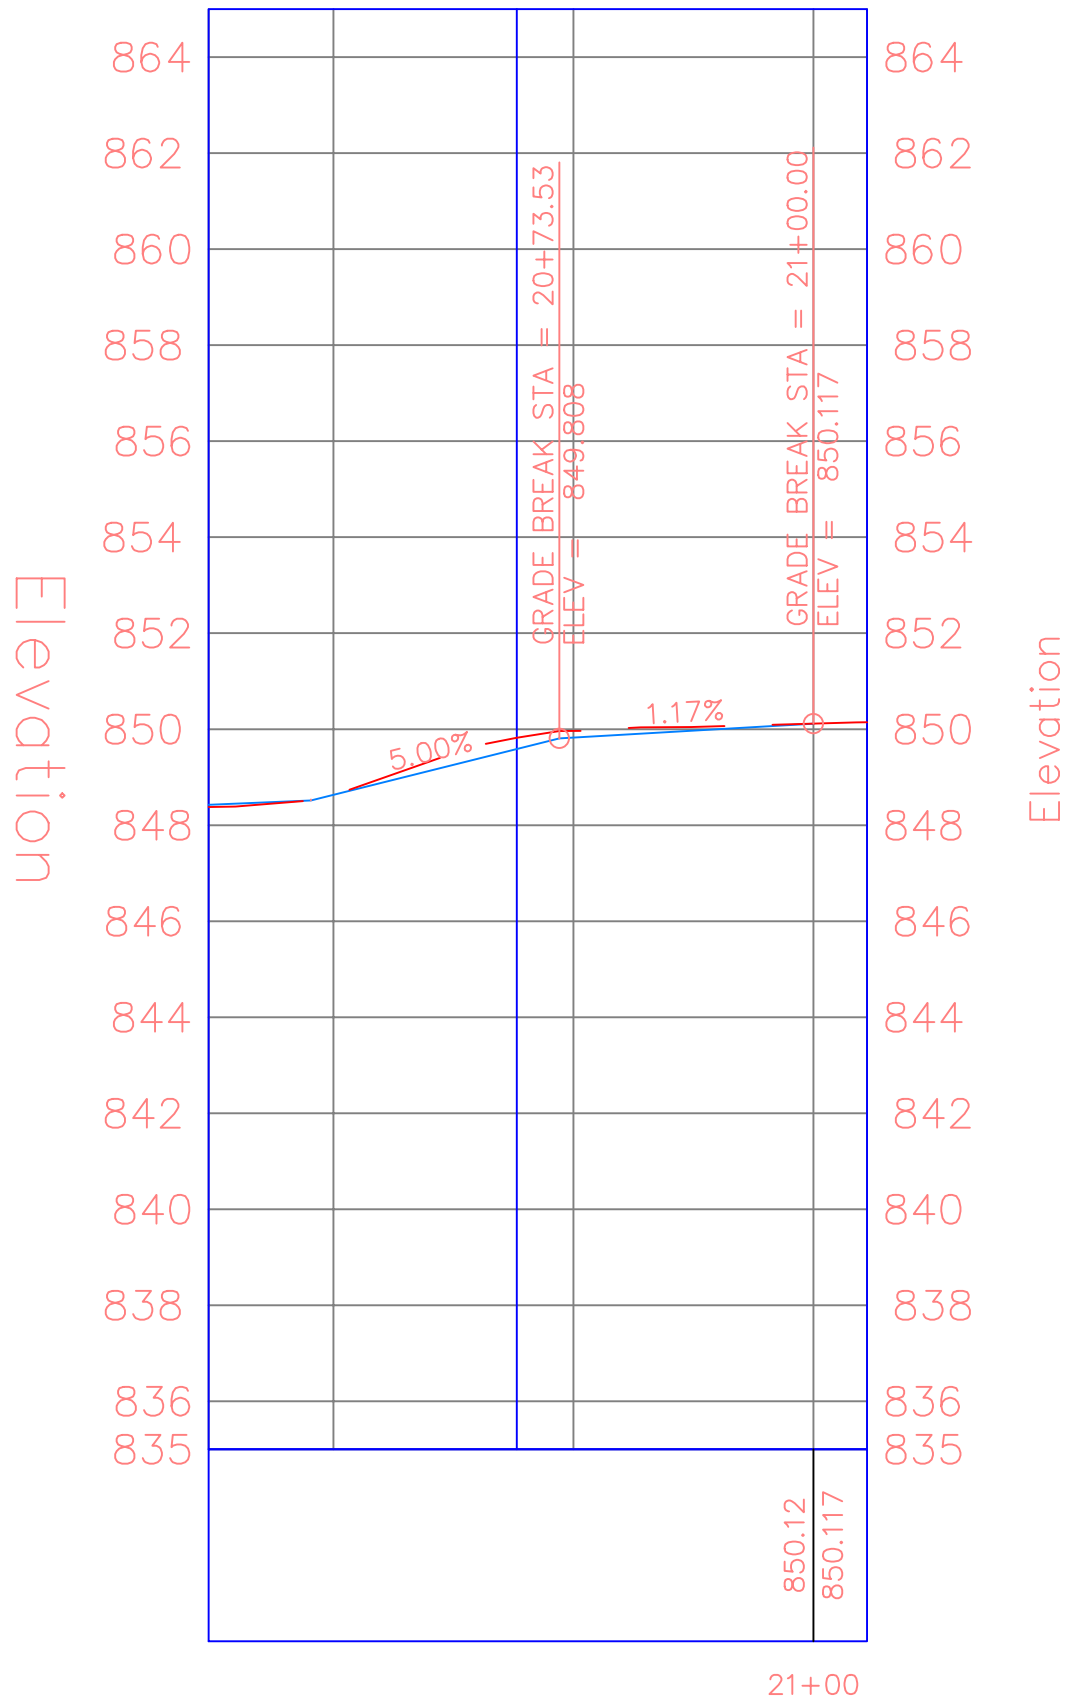

PROJECT:	CCE:4164-2
DATE :	9/30/2025
DRAWN BY:	Cjمرت
REVISION:	



THE UNIVERSITY OF IOWA
CIVIL AND ENVIRONMENTAL ENGINEERING
4105 SEAMANS CENTER FOR THE
ENGINEERING ARTS AND SCIENCES
103 S CAPITOL ST
IOWA CITY, IOWA 52242
PHONE: 319.335.5647
FAX: 319.335.5660
EMAIL: civil-hawks@iowa.edu

EDUCATIONAL - NOT
FOR CONSTRUCTION

LAKE FISHER PARK
DTV
19658 W Lakefisher Rd, Bloomfield, IA 52537

SHEET NAME
Roadway
Roadway

SHEET NO.
C.204

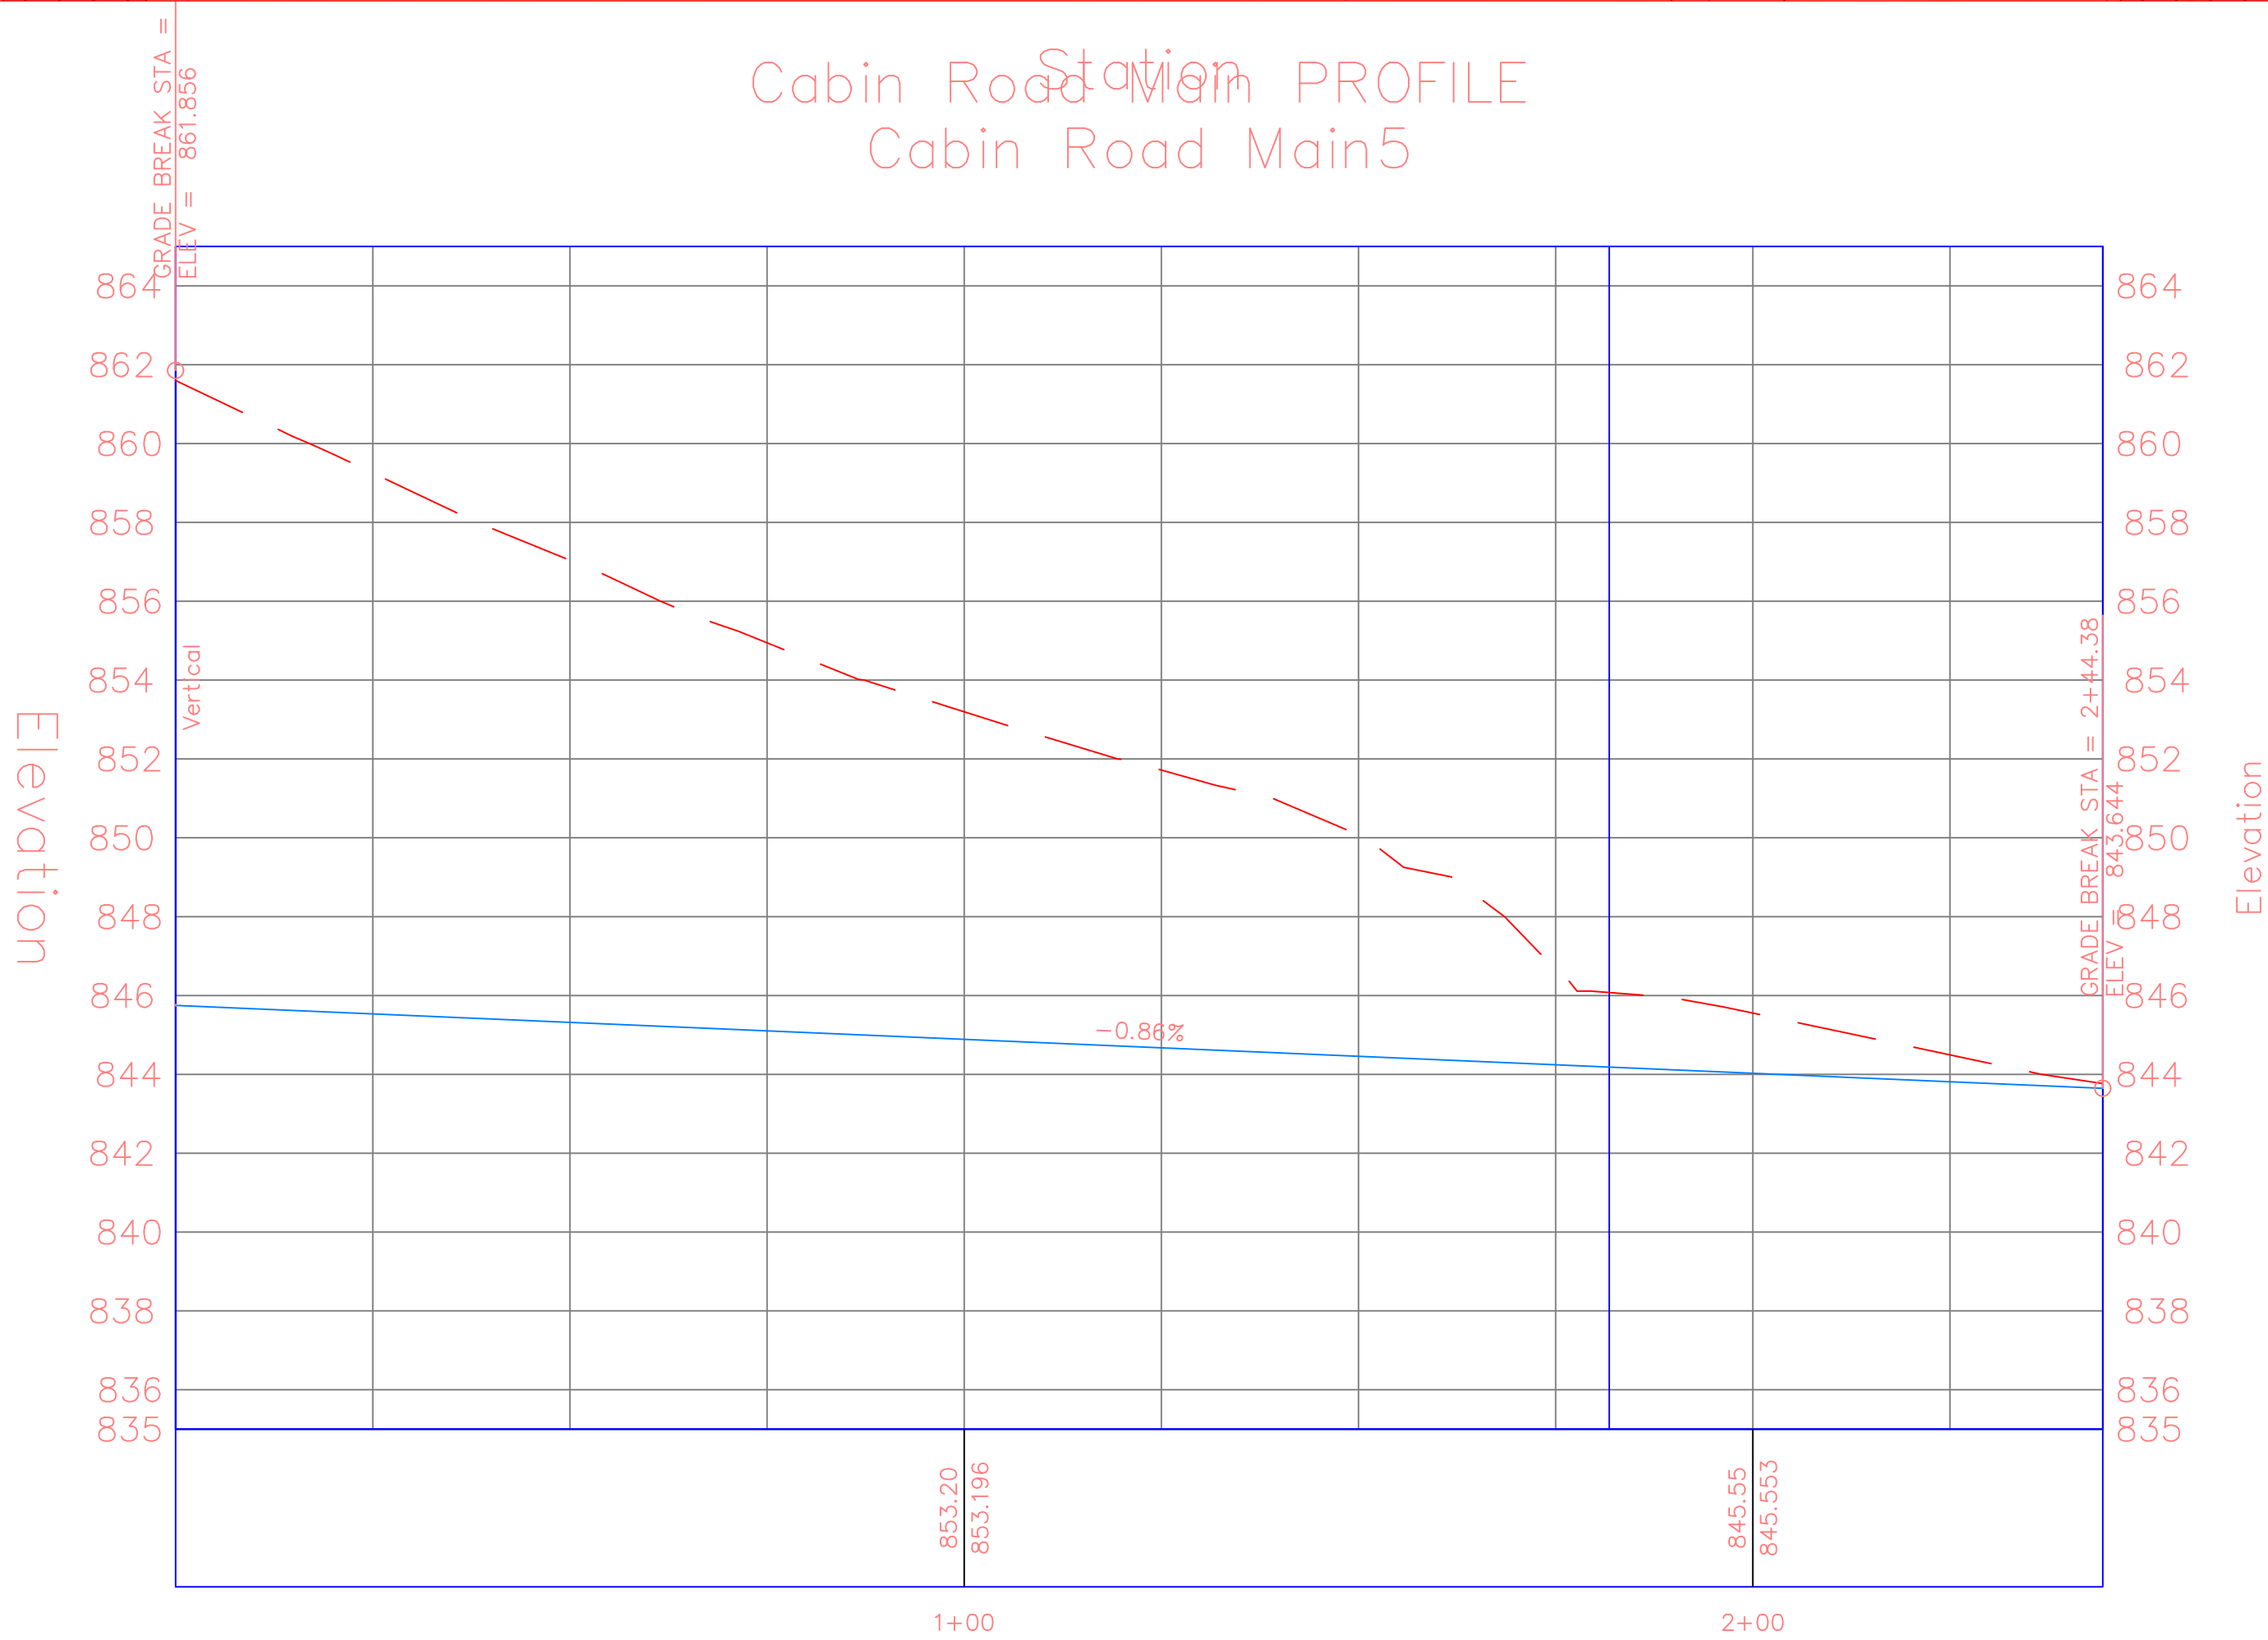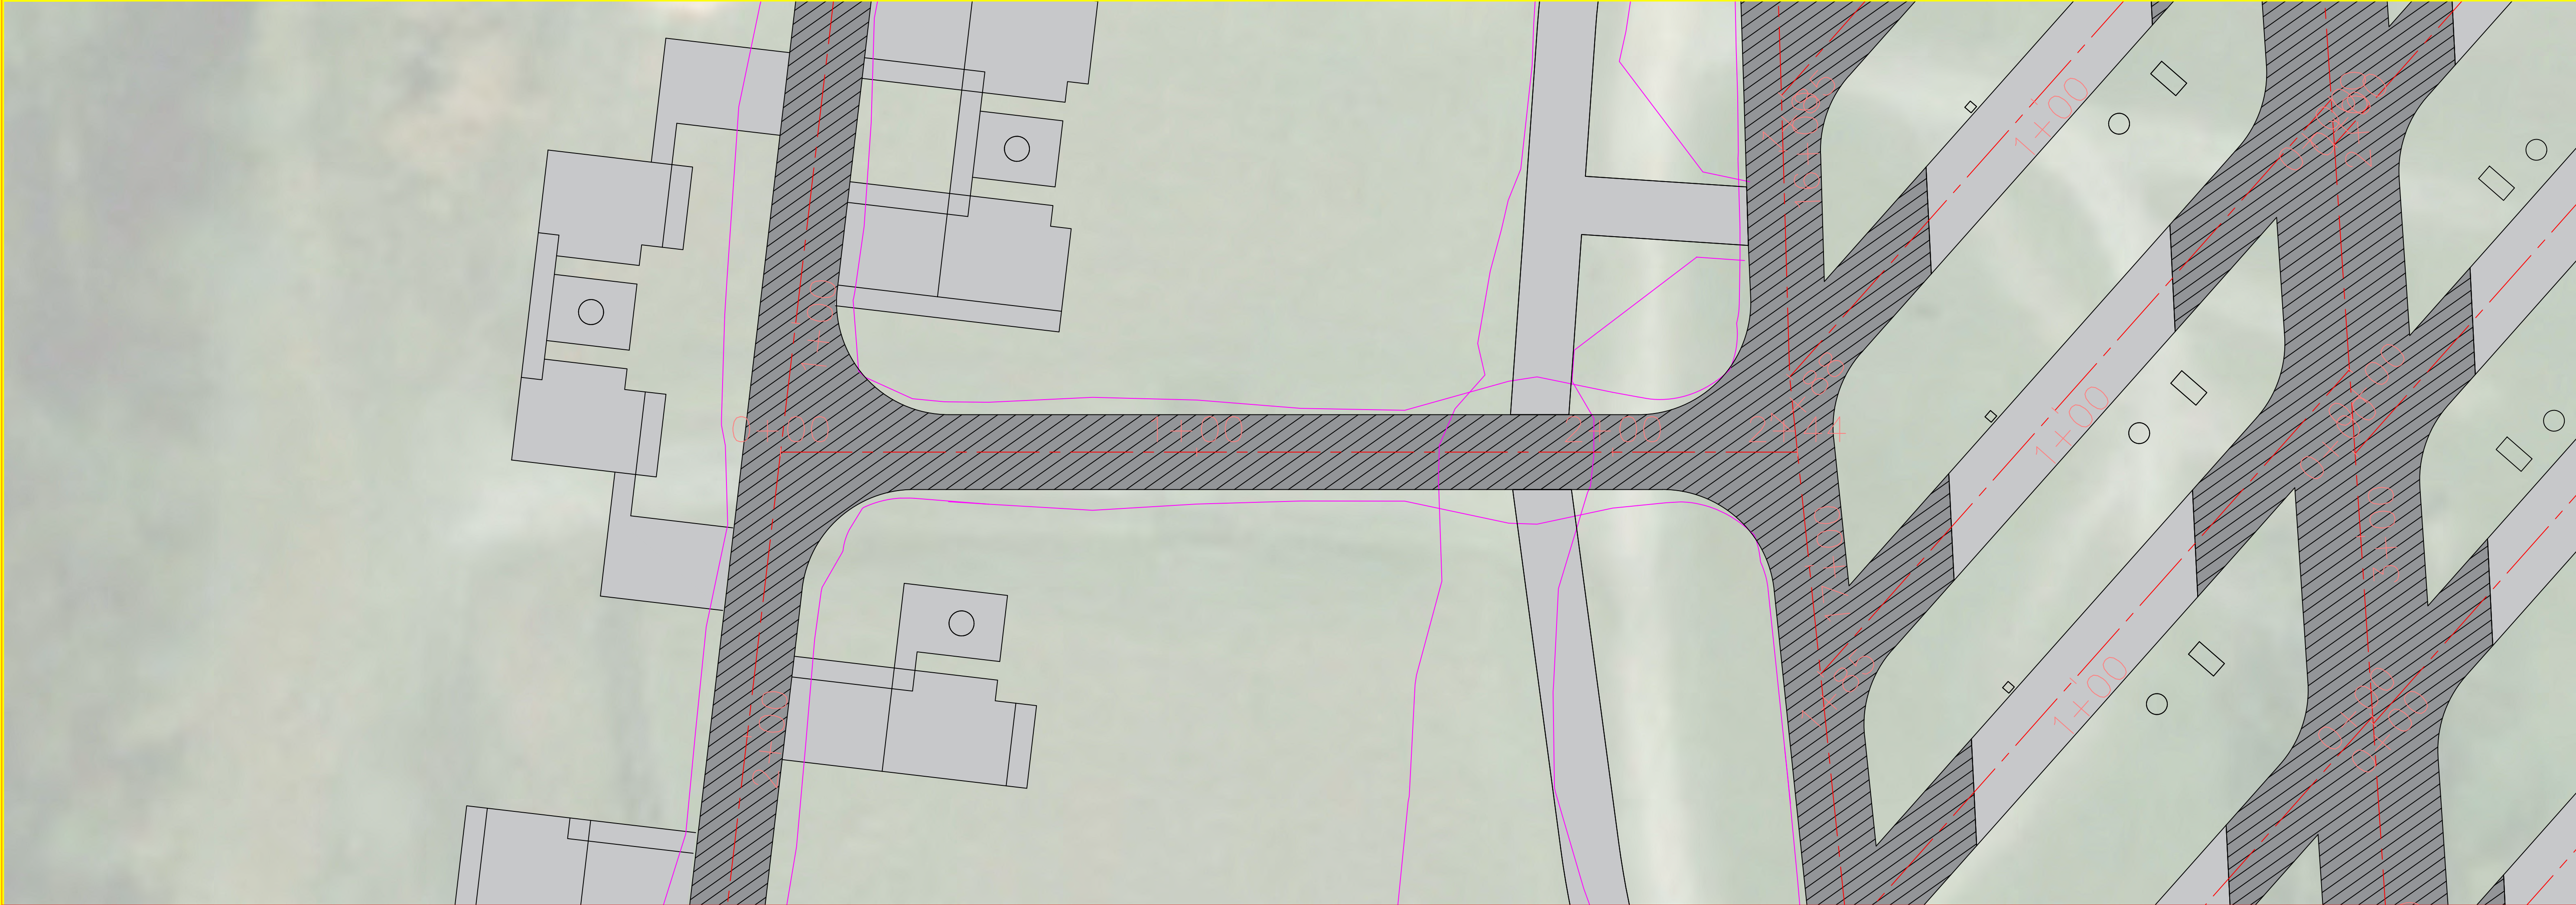

PROJECT:	CEE: 4164-2
DATE :	9/30/2025
DRAWN BY:	Cjمرت
REVISION:	



THE UNIVERSITY OF IOWA
CIVIL AND ENVIRONMENTAL ENGINEERING
 4105 SEAMANS CENTER FOR THE
 ENGINEERING ARTS AND SCIENCES
 103 S CAPITOL ST
 IOWA CITY, IOWA 52242
 PHONE: 319.335.5647
 FAX: 319.335.5660
 EMAIL: civil-hawks@iowa.edu

EDUCATIONAL - NOT
FOR CONSTRUCTION

LAKE FISHER PARK
DTV
 19658 W Lakefisher Rd, Bloomfield, IA 52537

SHEET NAME
 Roadway
 Roadway

SHEET NO.
C.205

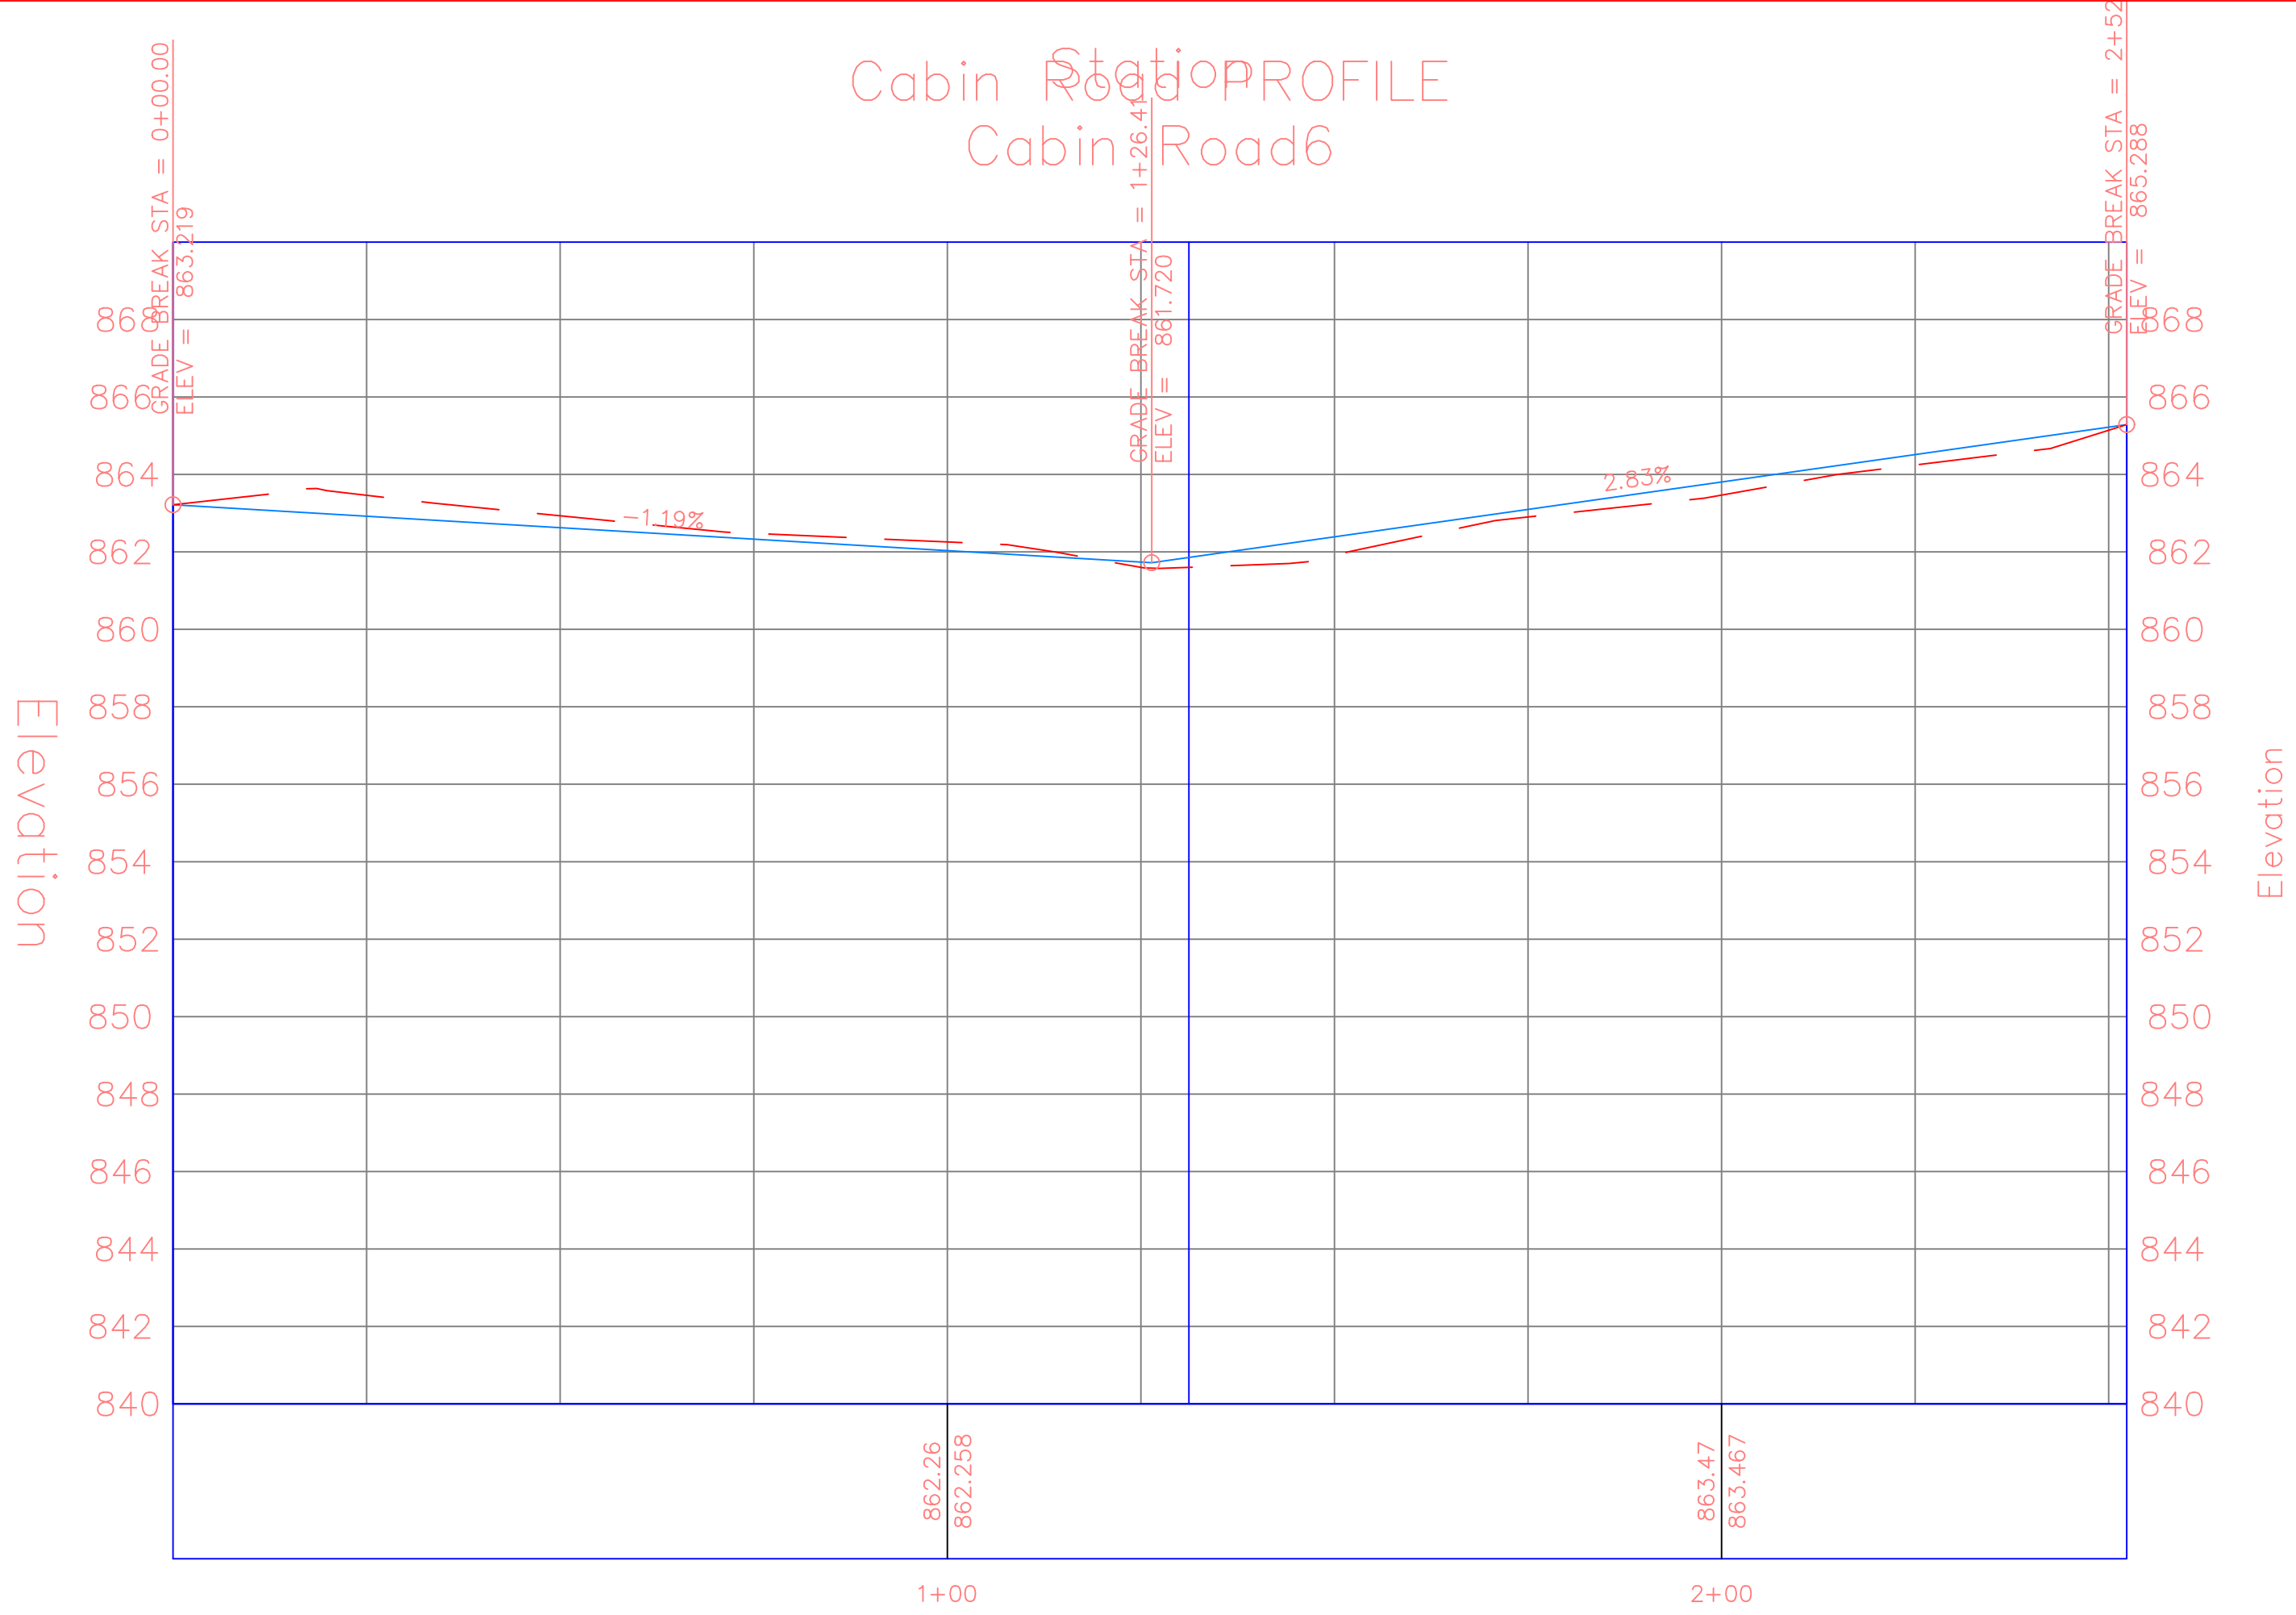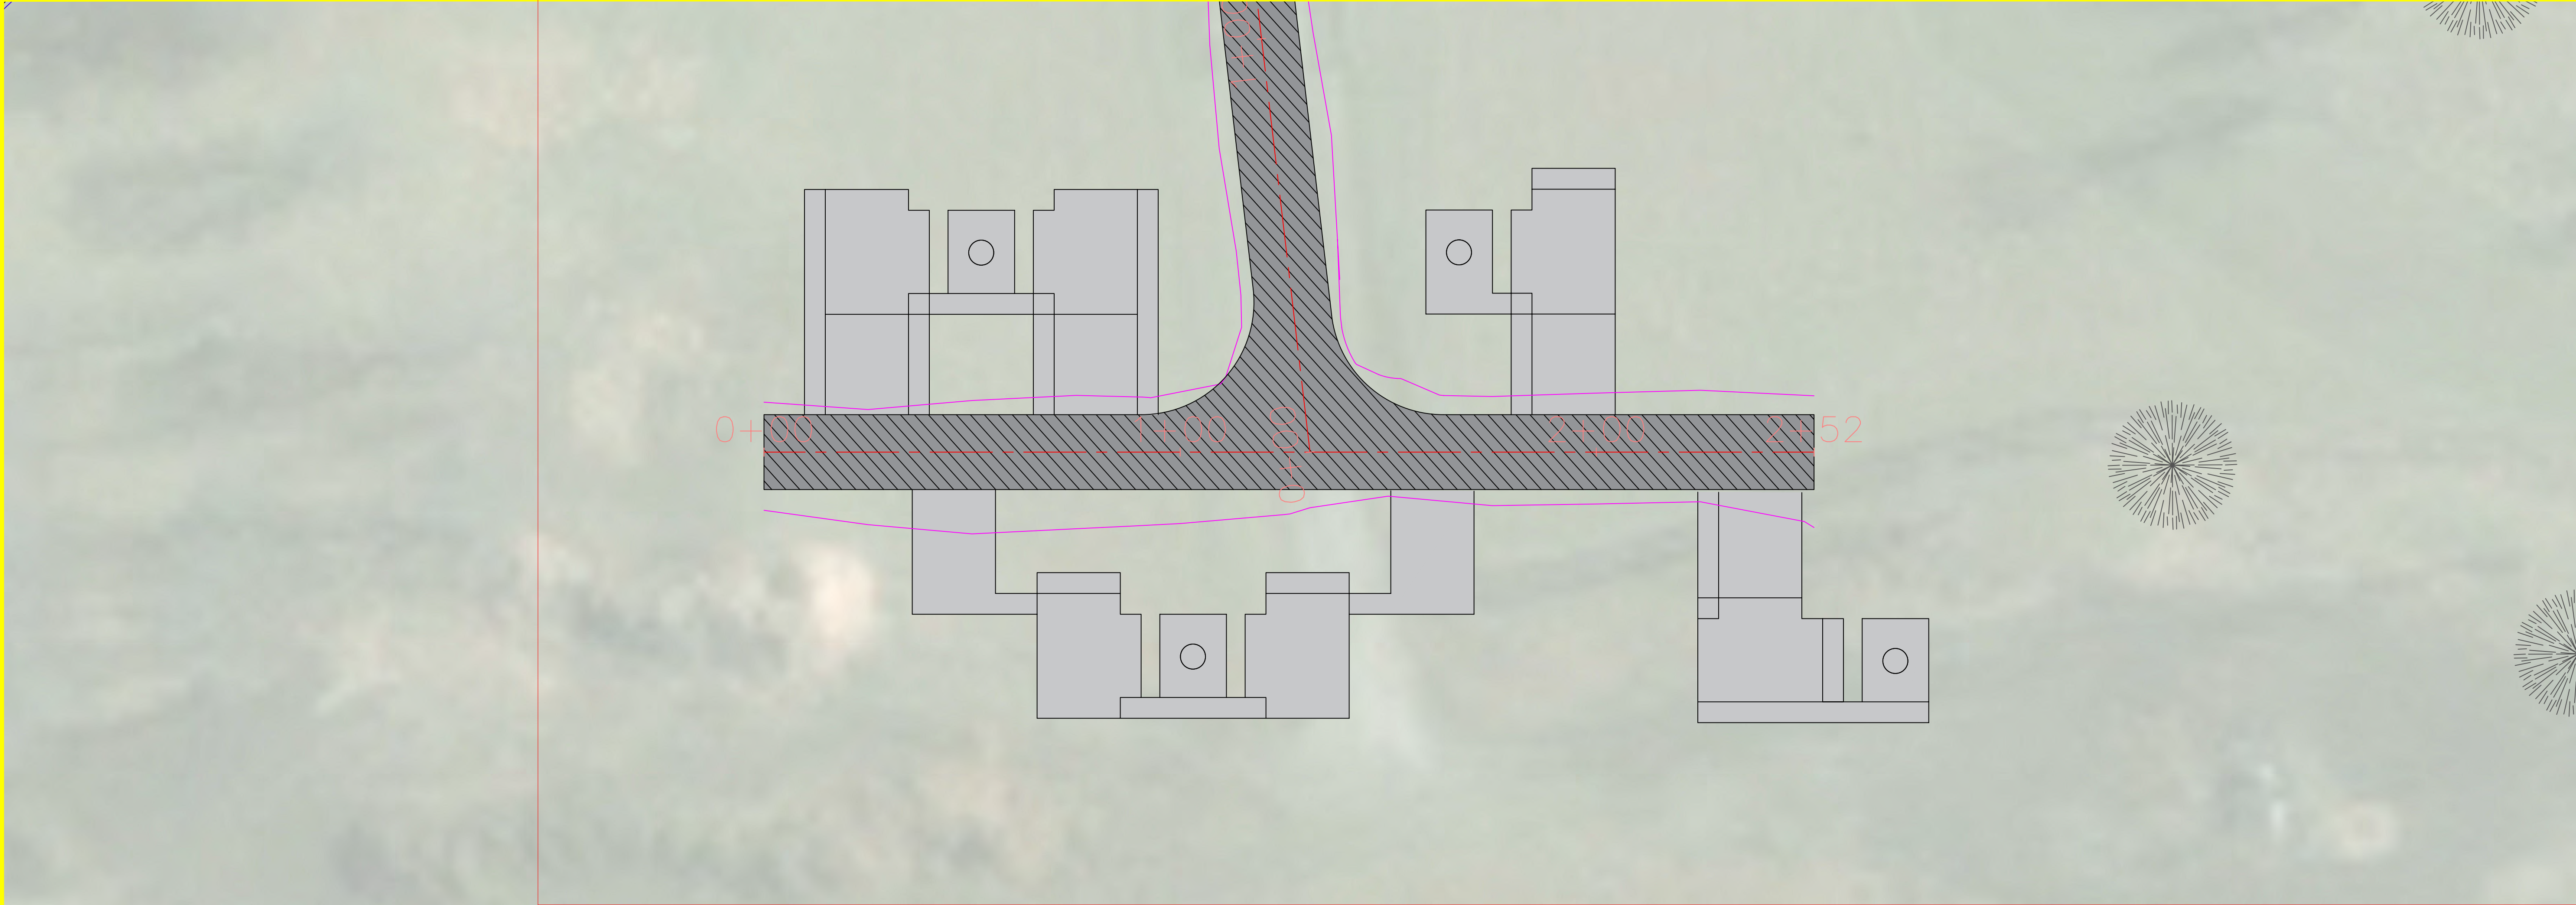

PROJECT:	CEE:4164-2
DATE :	9/30/2025
DRAWN BY:	Cjمرت
REVISION:	


THE UNIVERSITY OF IOWA
CIVIL AND ENVIRONMENTAL ENGINEERING
4105 SEAMANS CENTER FOR THE
ENGINEERING ARTS AND SCIENCES
103 S CAPITOL ST
IOWA CITY, IOWA 52242
PHONE: 319.335.5647
FAX: 319.335.5660
EMAIL: civil-hawks@iowa.edu

EDUCATIONAL - NOT
FOR CONSTRUCTION


LAKE FISHER PARK
DTV
19658 W Lakefisher Rd, Bloomfield, IA 52537

SHEET NAME
Roadway
Roadway

SHEET NO.
C.206

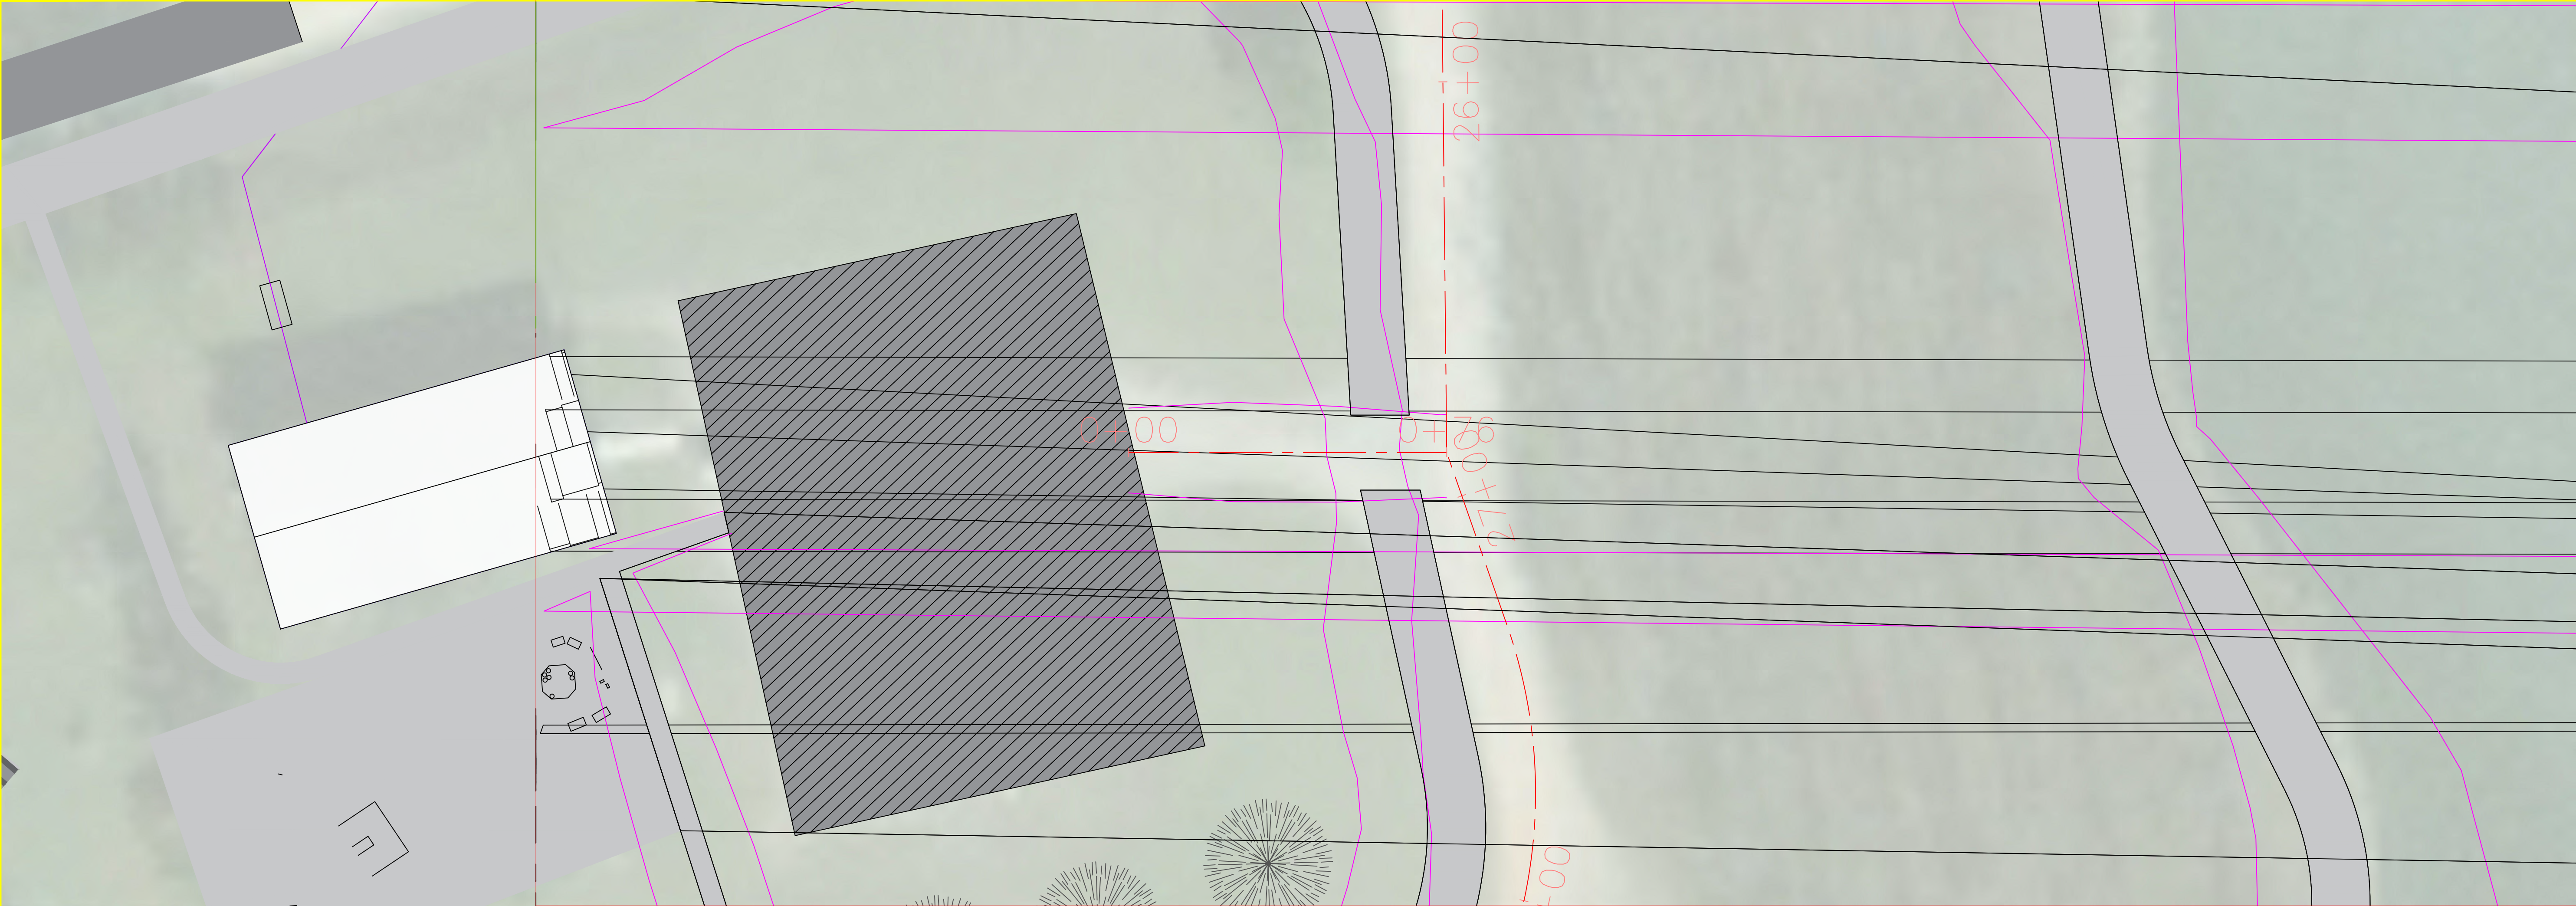

Softball Parking PROFILE
Softball Parking7

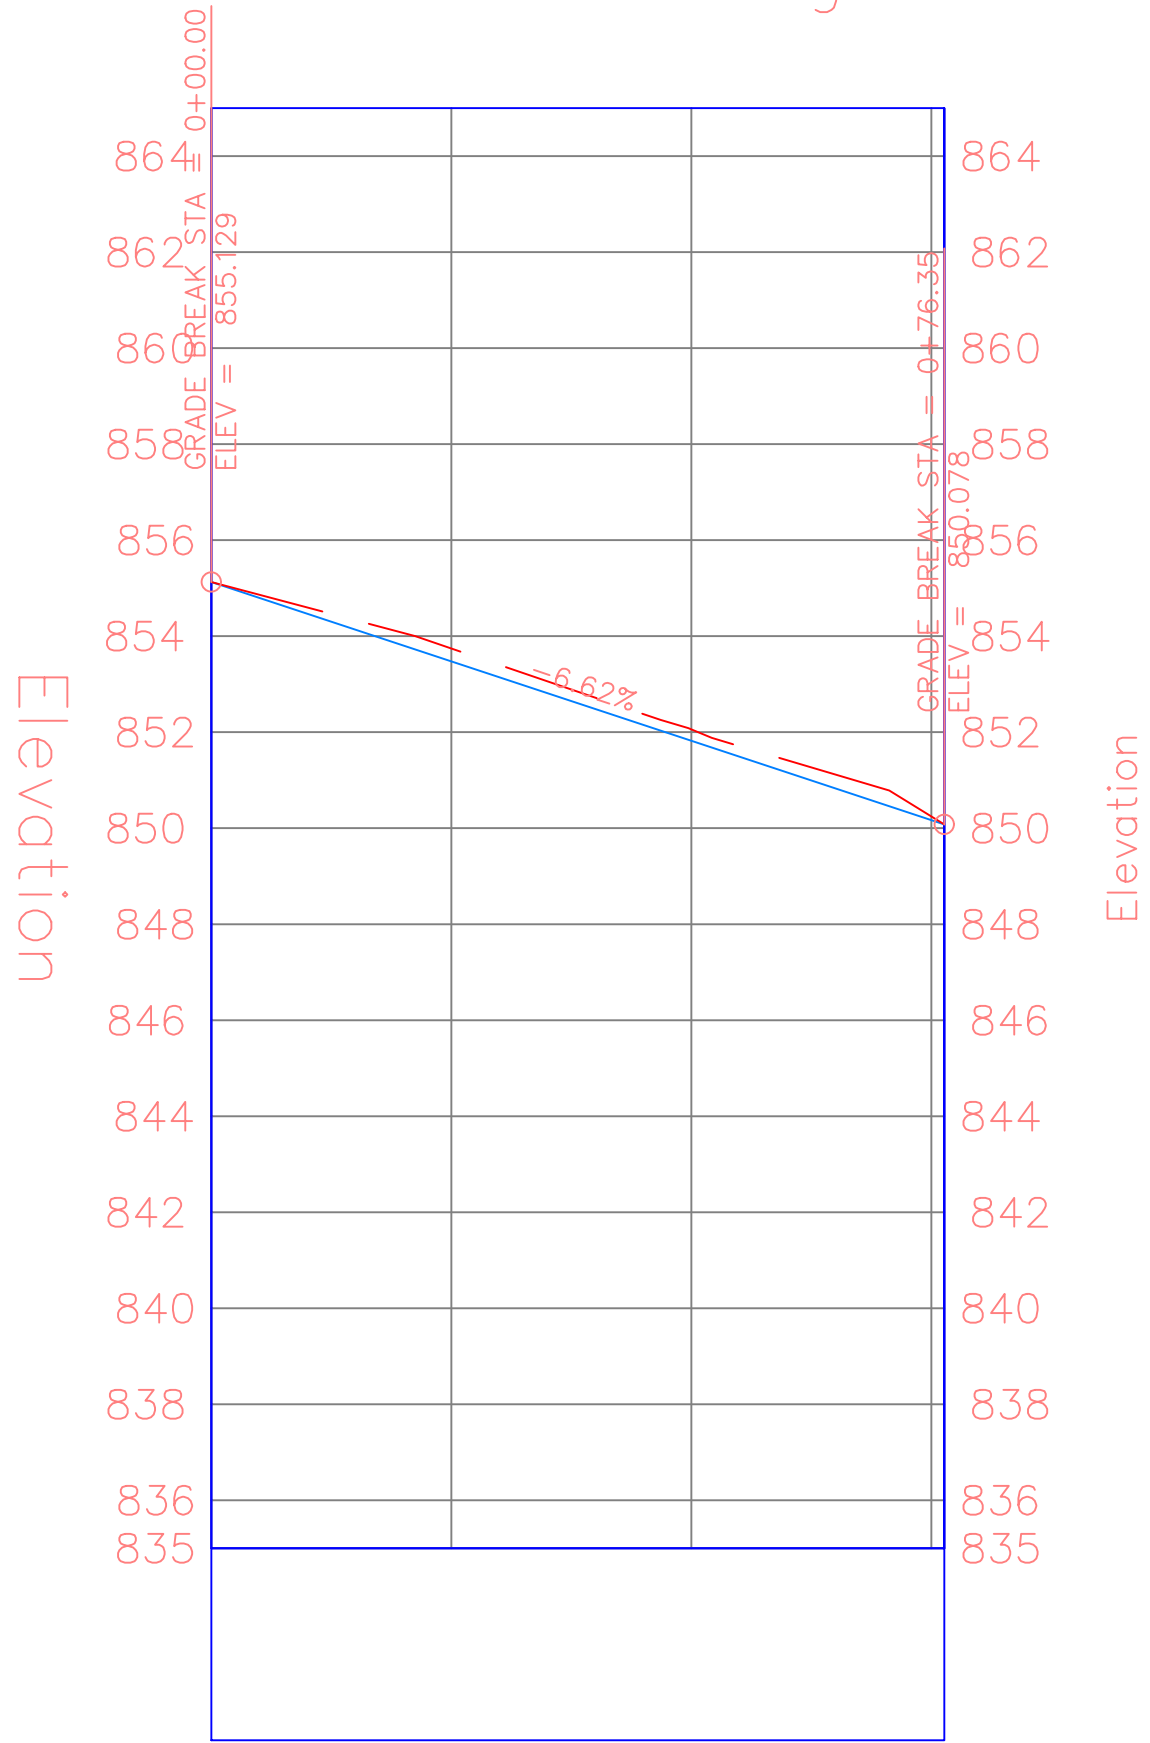

PROJECT:	CCE: 4164-2
DATE :	9/30/2025
DRAWN BY:	Cjمرت
REVISION:	



THE UNIVERSITY OF IOWA
CIVIL AND ENVIRONMENTAL ENGINEERING
4105 SEAMANS CENTER FOR THE
ENGINEERING ARTS AND SCIENCES
103 S CAPITOL ST
IOWA CITY, IOWA 52242
PHONE: 319.335.5647
FAX: 319.335.5660
EMAIL: civil-hawks@iowa.edu

EDUCATIONAL - NOT
FOR CONSTRUCTION

LAKE FISHER PARK
DTV
19658 W Lakefisher Rd, Bloomfield, IA 52537

SHEET NAME
Roadway
Roadway

SHEET NO.
C.207

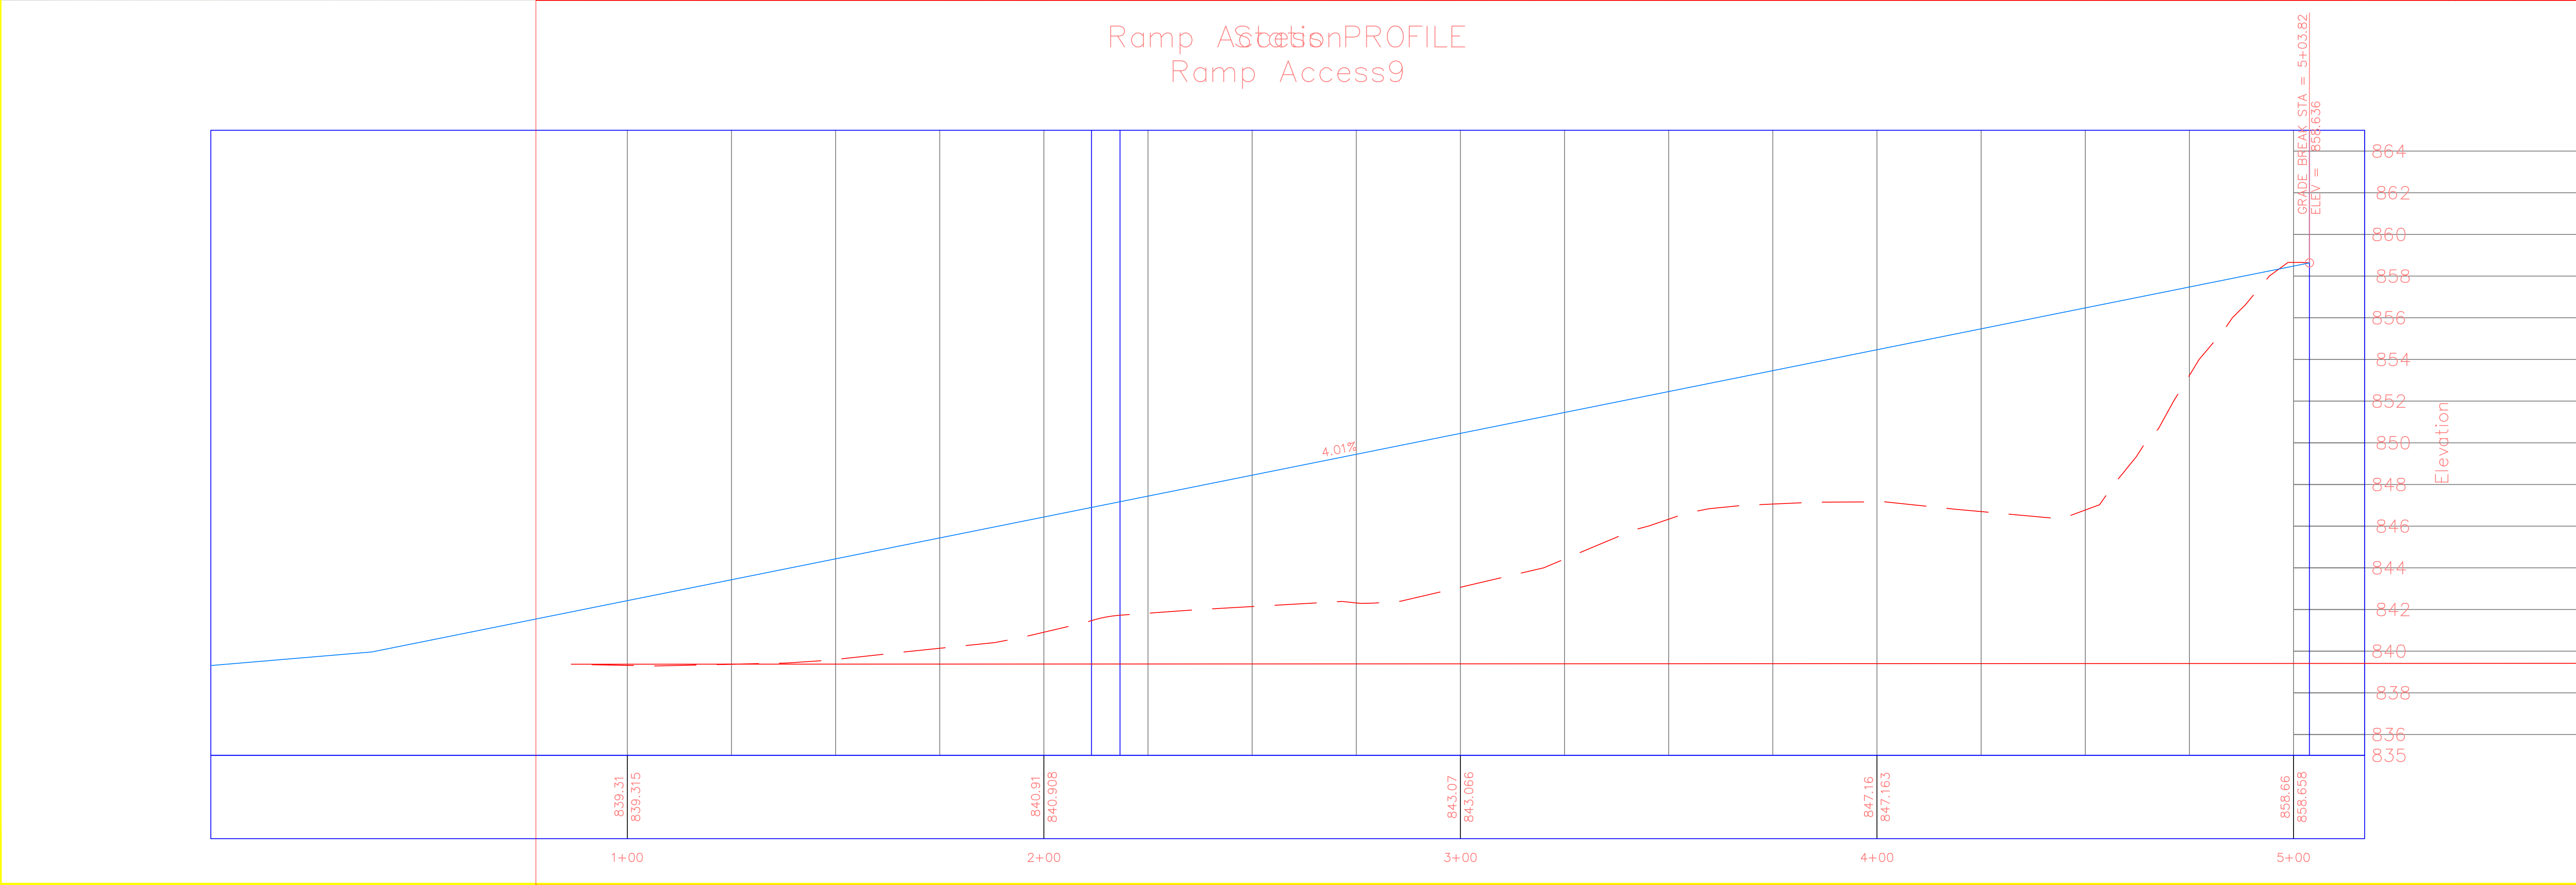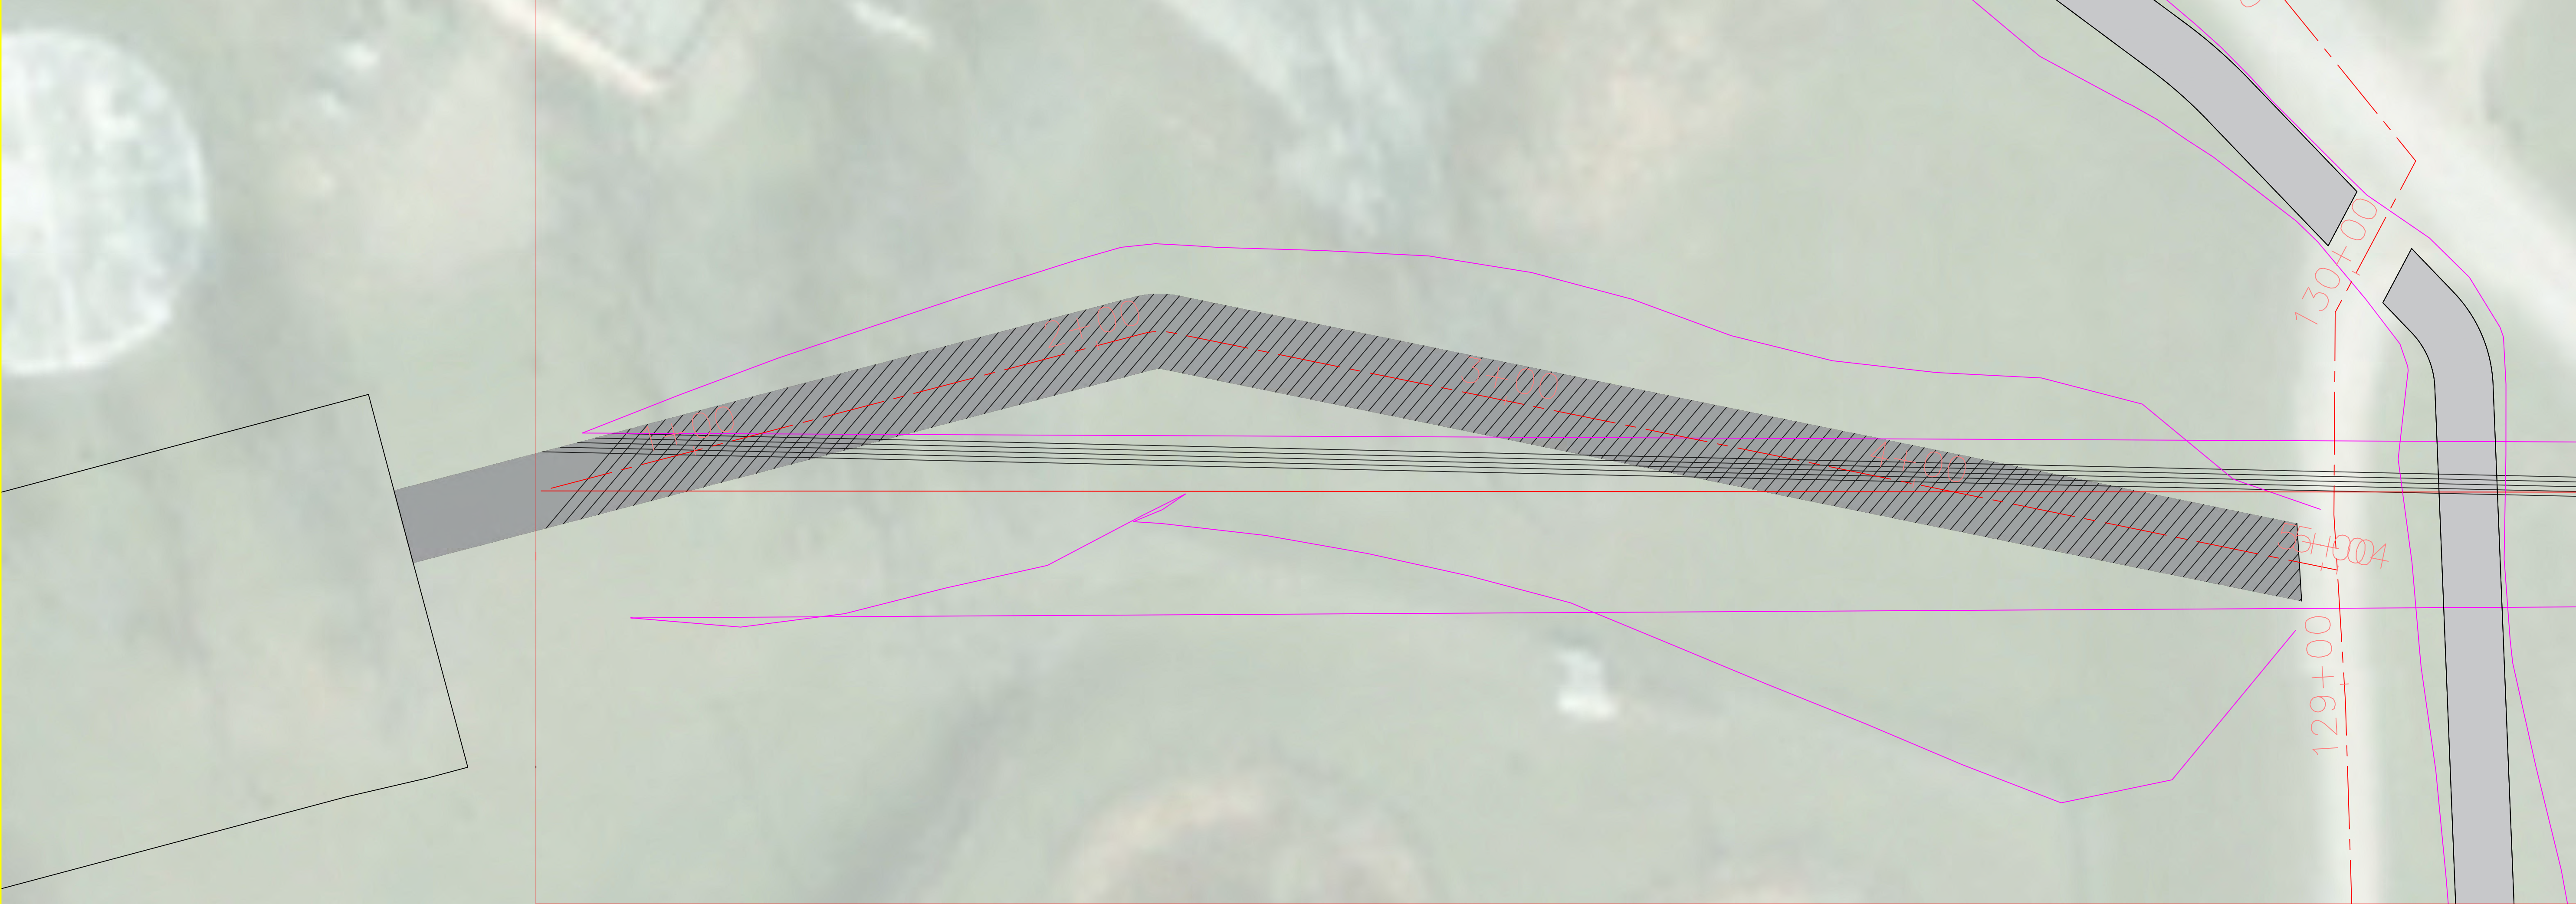

PROJECT:	CEE: 4164-2
DATE :	9/30/2025
DRAWN BY:	Cjمرت
REVISION:	

THE UNIVERSITY OF IOWA
CIVIL AND ENVIRONMENTAL ENGINEERING

4105 SEAMANS CENTER FOR THE
ENGINEERING ARTS AND SCIENCES
103 S CAPITOL ST
IOWA CITY, IOWA 52242
PHONE: 319.335.5647
FAX: 319.335.5660
EMAIL: civil-hawks@iowa.edu

EDUCATIONAL - NOT
FOR CONSTRUCTION

LAKE FISHER PARK
DTV


19658 W Lakefisher Rd, Bloomfield, IA 52537

SHEET NAME


Roadway
Roadway

SHEET NO.

C.209

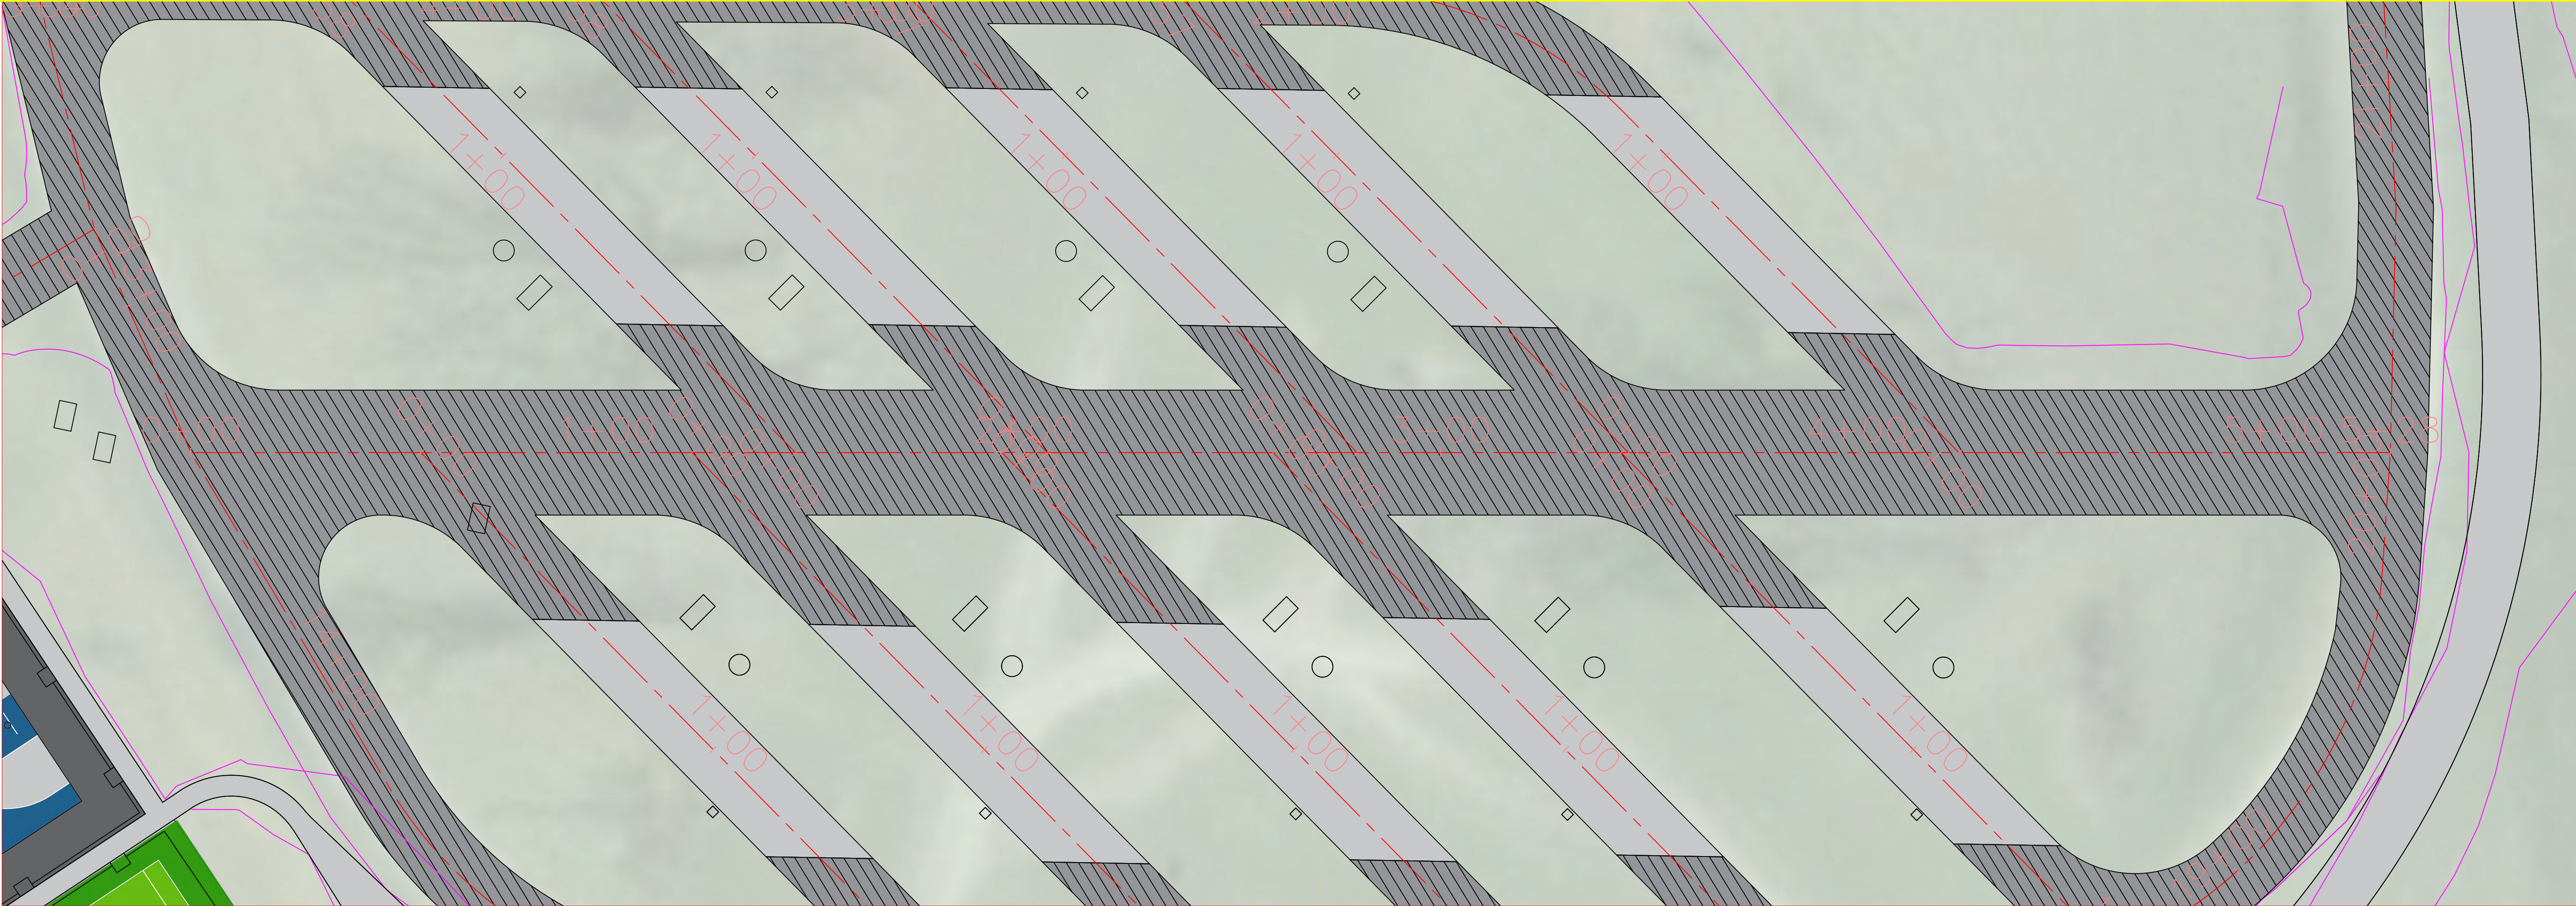

RV Main75 Station Profile
RV Main75

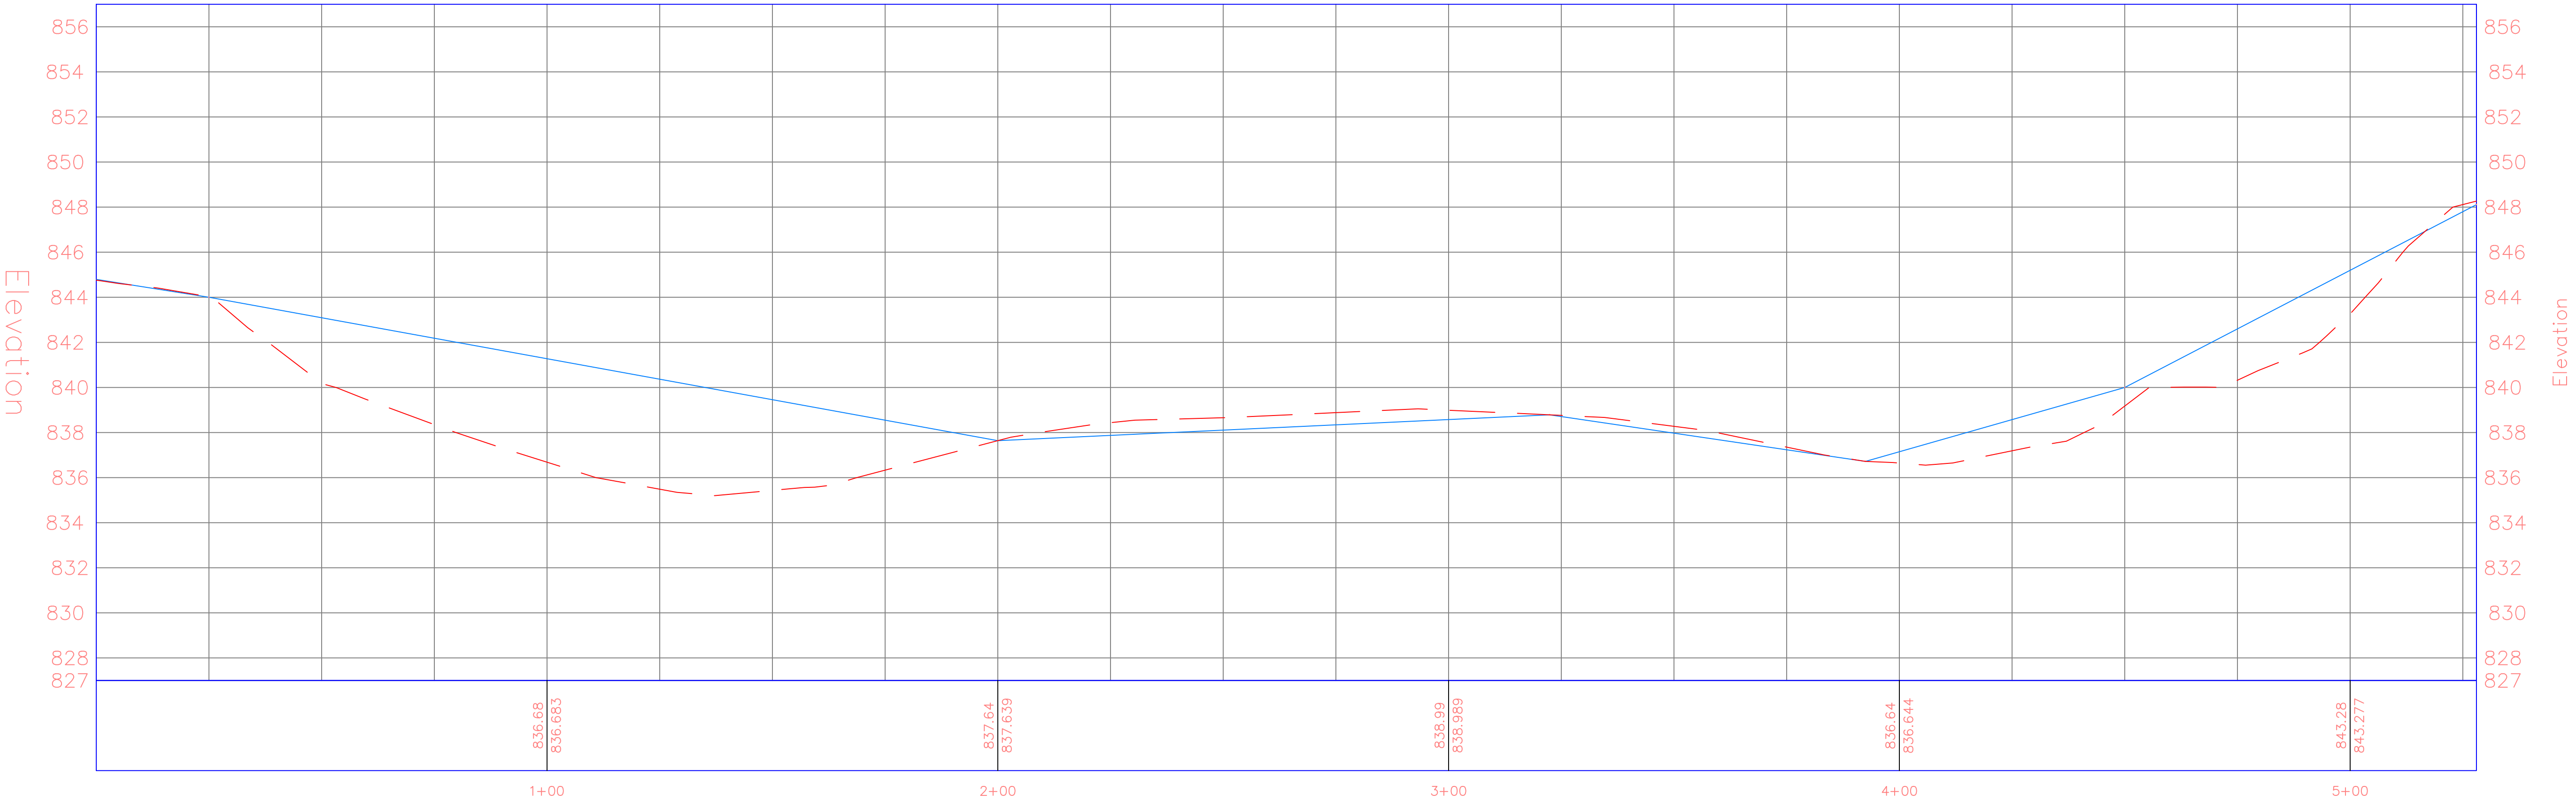

PROJECT:	CCE: 4164-2
DATE :	12/2/2025
DRAWN BY:	Cjمرت
REVISION:	


THE UNIVERSITY OF IOWA
CIVIL AND ENVIRONMENTAL ENGINEERING
4105 SEAMANS CENTER FOR THE
ENGINEERING ARTS AND SCIENCES
103 S CAPITOL ST
IOWA CITY, IOWA 52242
PHONE: 319.335.5647
FAX: 319.335.5660
EMAIL: civil-hawks@iowa.edu

EDUCATIONAL - NOT
FOR CONSTRUCTION


LAKE FISHER PARK
DTV
19658 W Lakefisher Rd, Bloomfield, IA 52537

SHEET NAME
Center Drive
RV Park

SHEET NO.
C.301

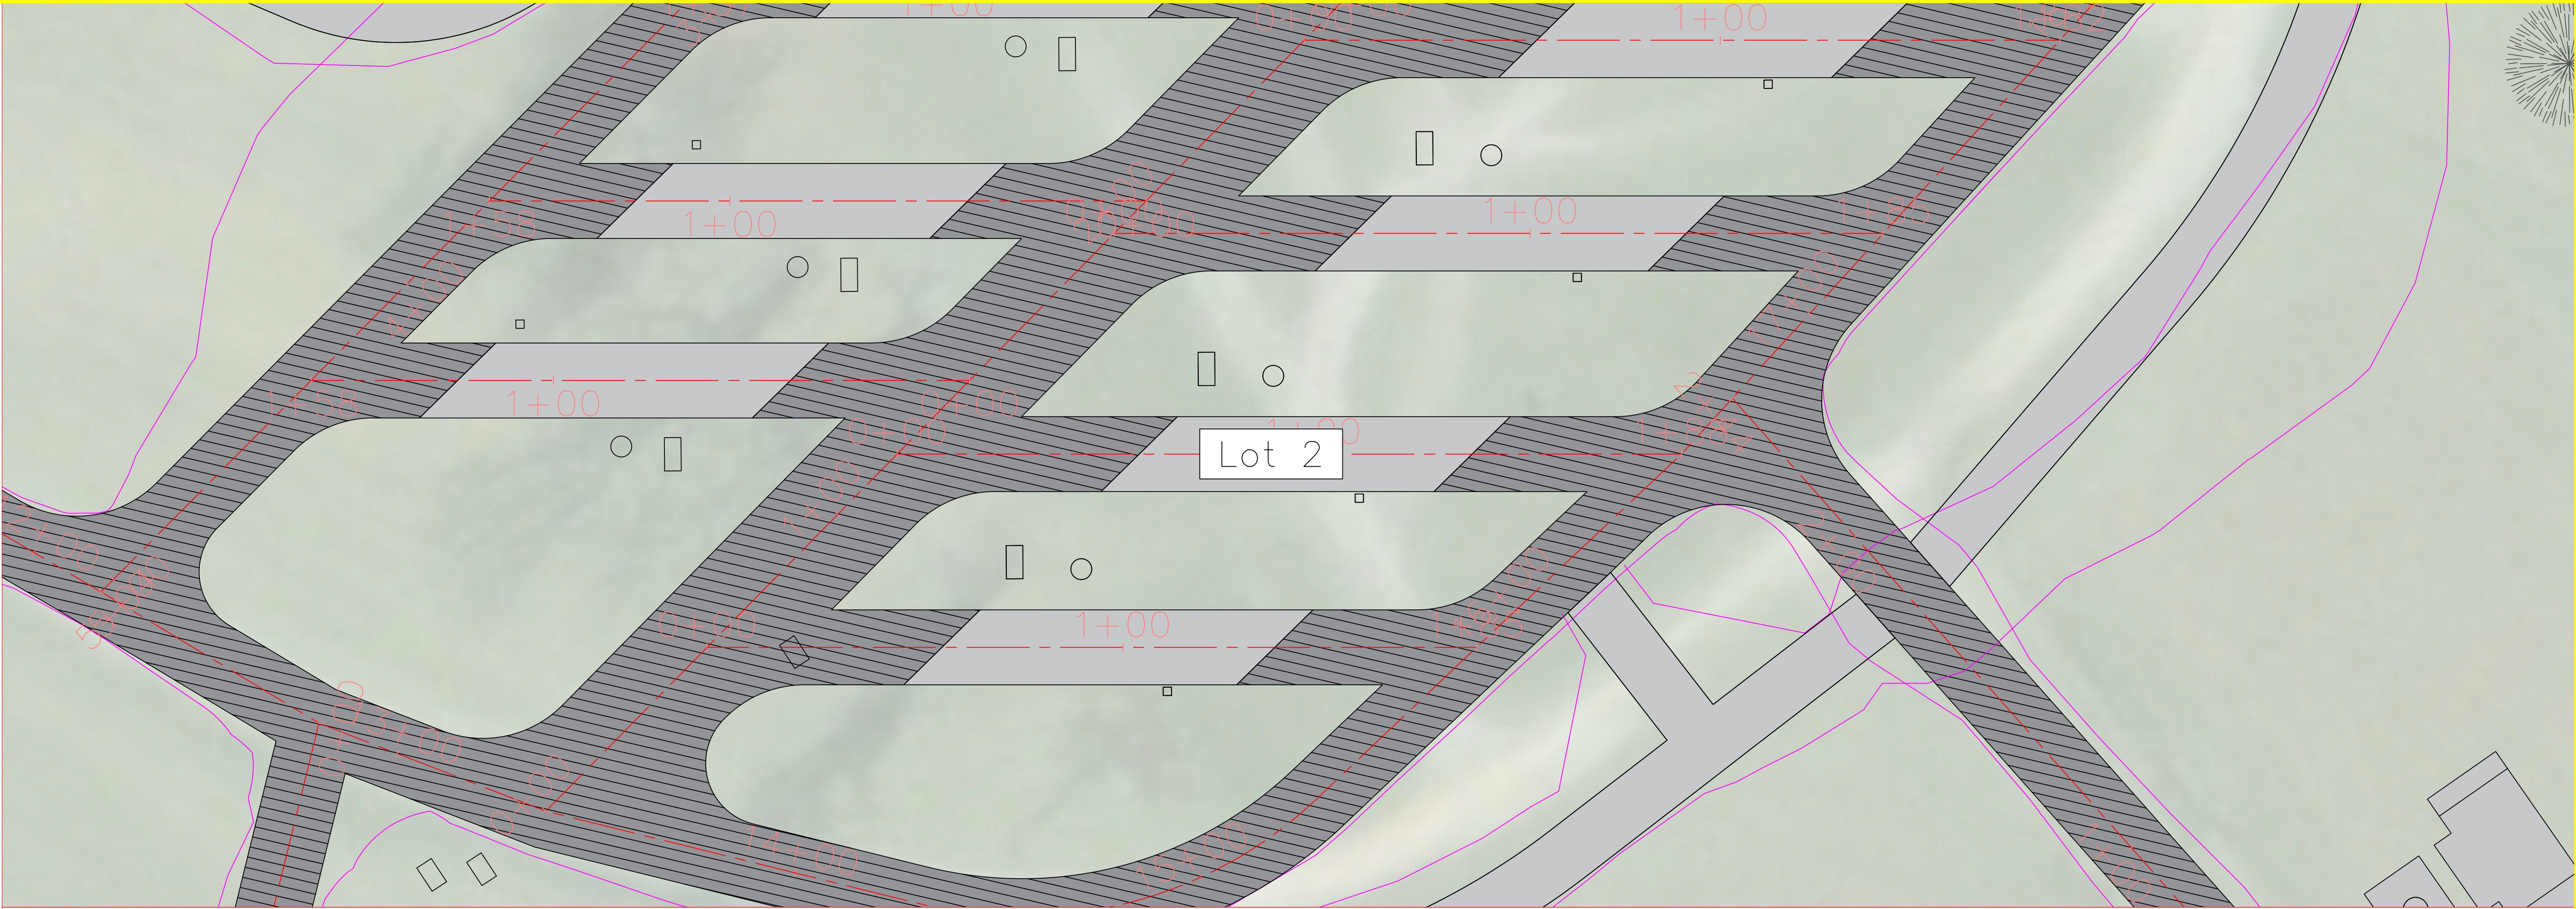


RV Parking Station 2 PROFILE
RV Parking Lot 277

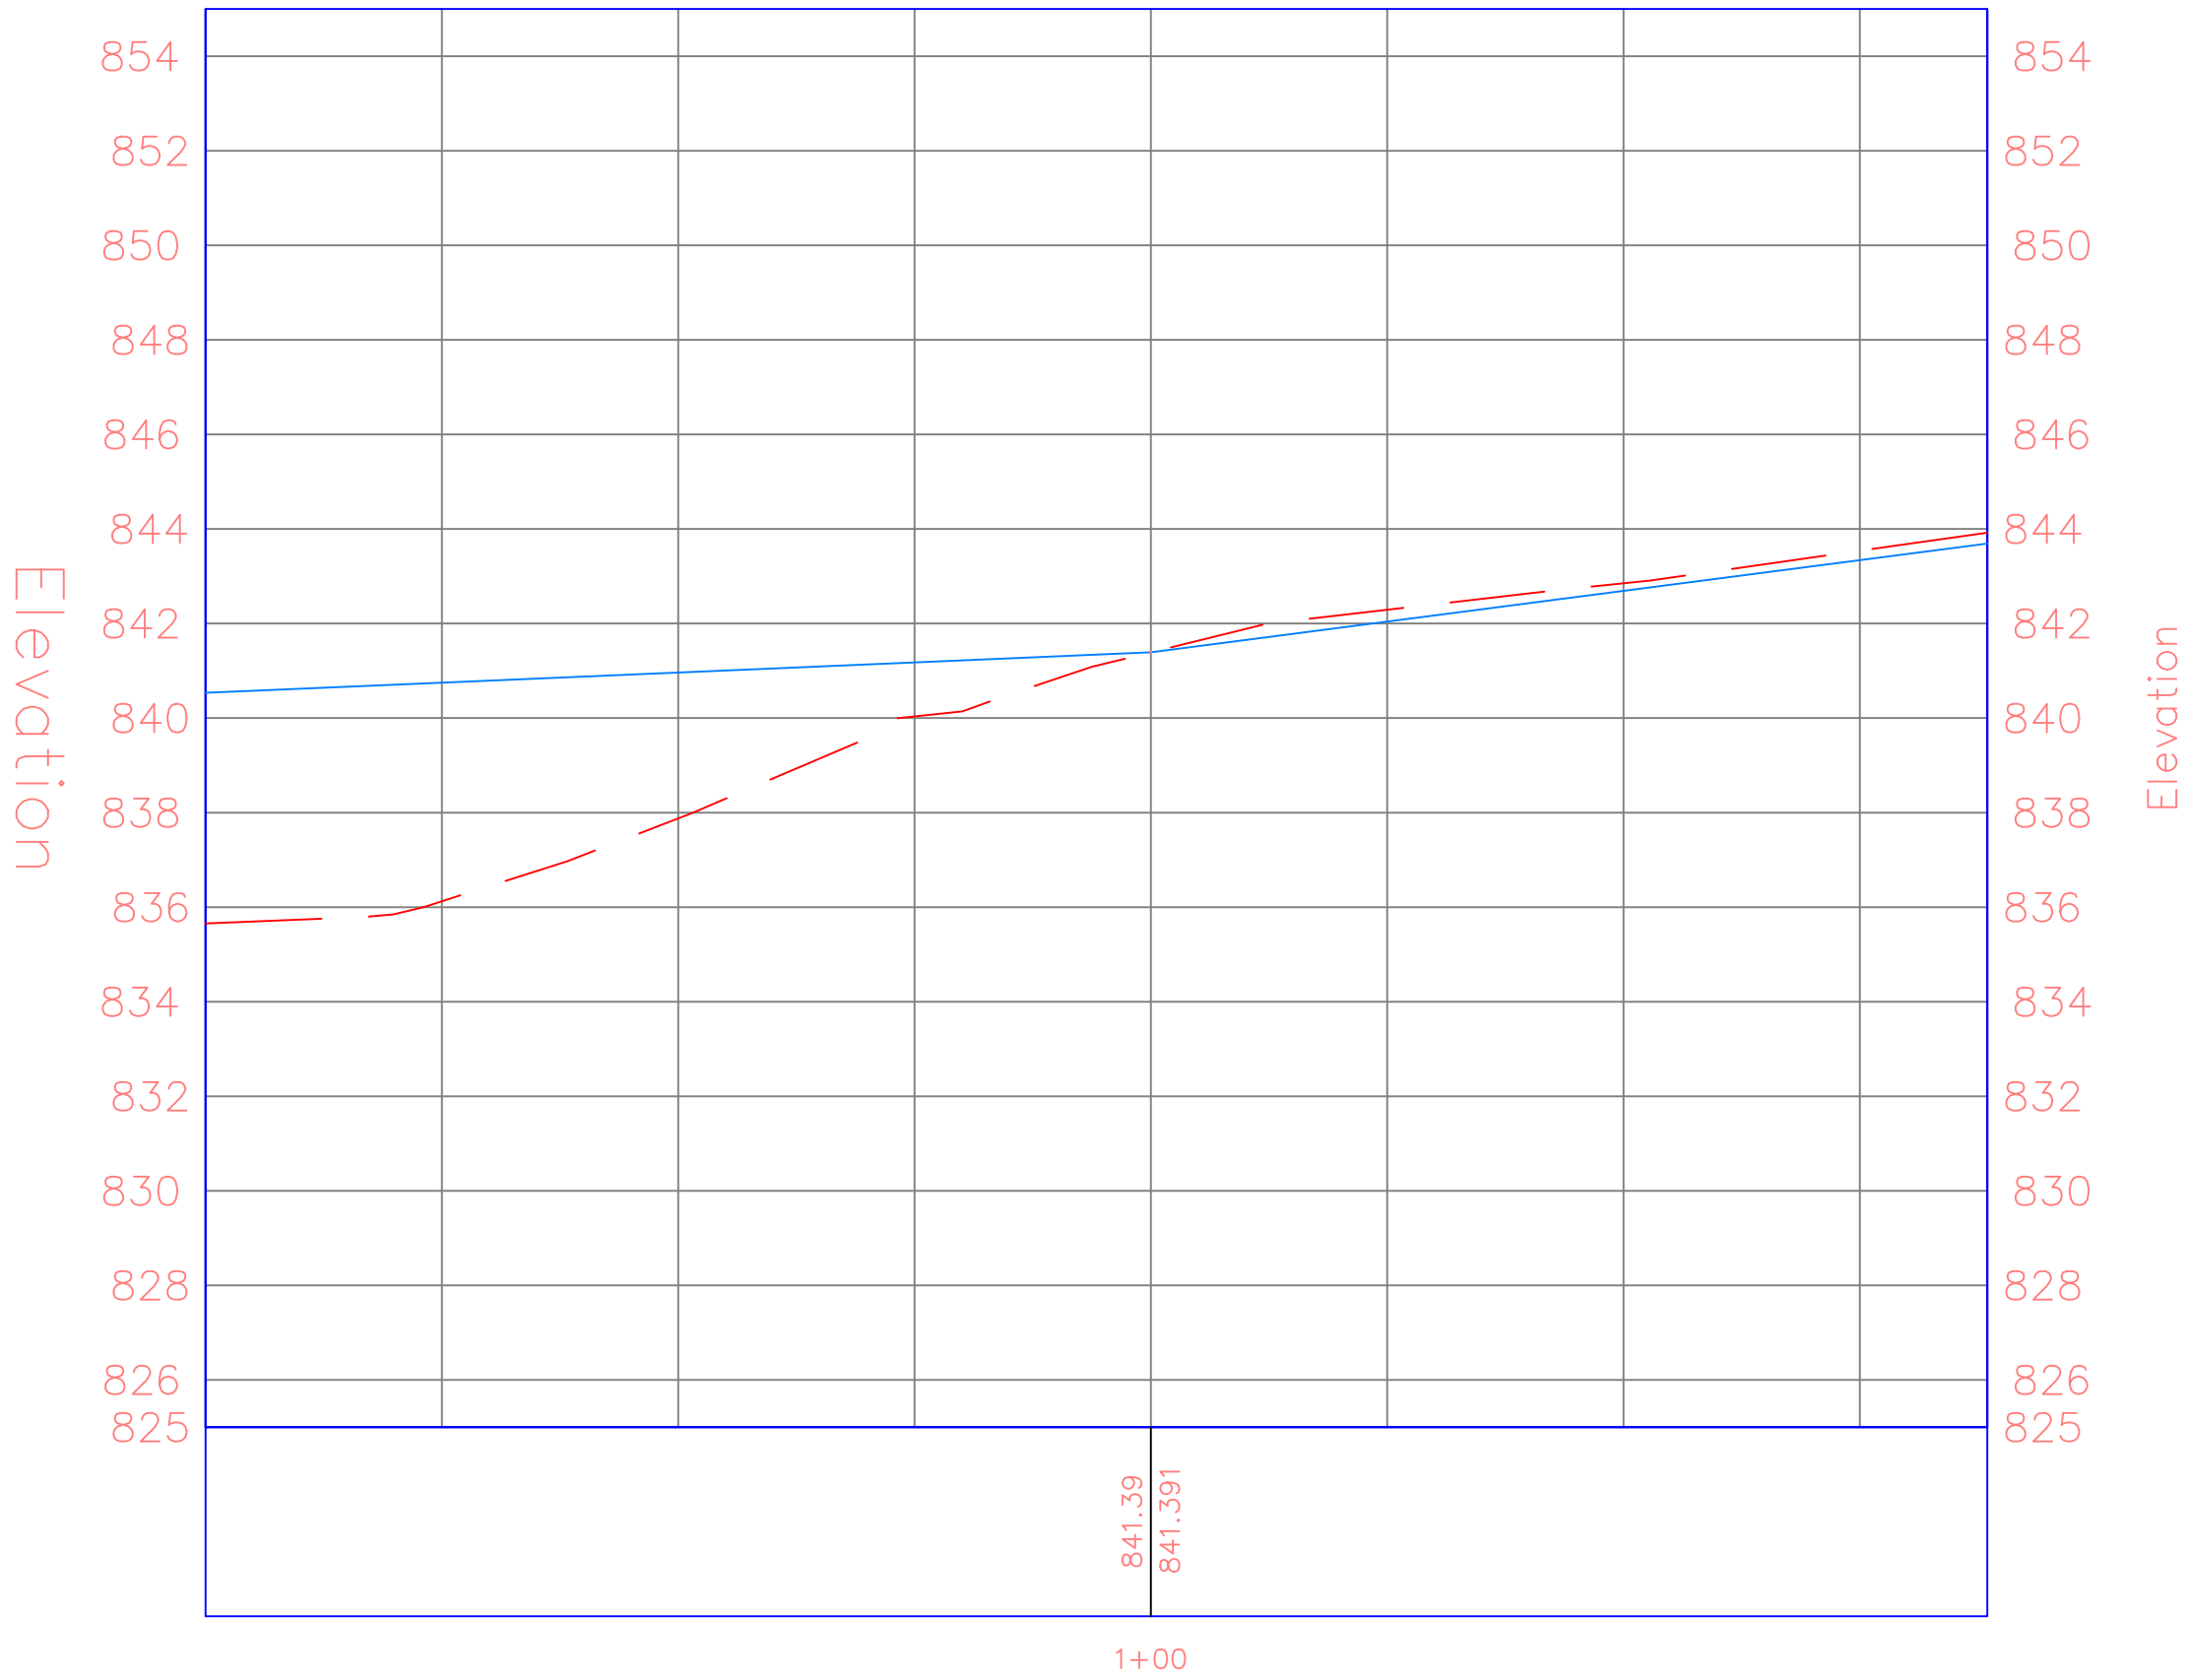

THE UNIVERSITY OF IOWA CIVIL AND ENVIRONMENTAL ENGINEERING	PROJECT:	CEE: 4164-2
	DATE :	12/2/2025
	DRAWN BY:	Cjمرت
	REVISION:	
	IOWA CITY, IOWA 52242 PHONE: 319.335.5647 FAX: 319.335.5660 EMAIL: civil-hawks@iowa.edu	
EDUCATIONAL - NOT FOR CONSTRUCTION		
LAKE FISHER PARK DTV 19658 W Lakefisher Rd, Bloomfield, IA 52537		
SHEET NAME Lot 2 RV Park		
SHEET NO. C.303		



RV Parking Station 580 PROFILE
RV Parking Lot 580

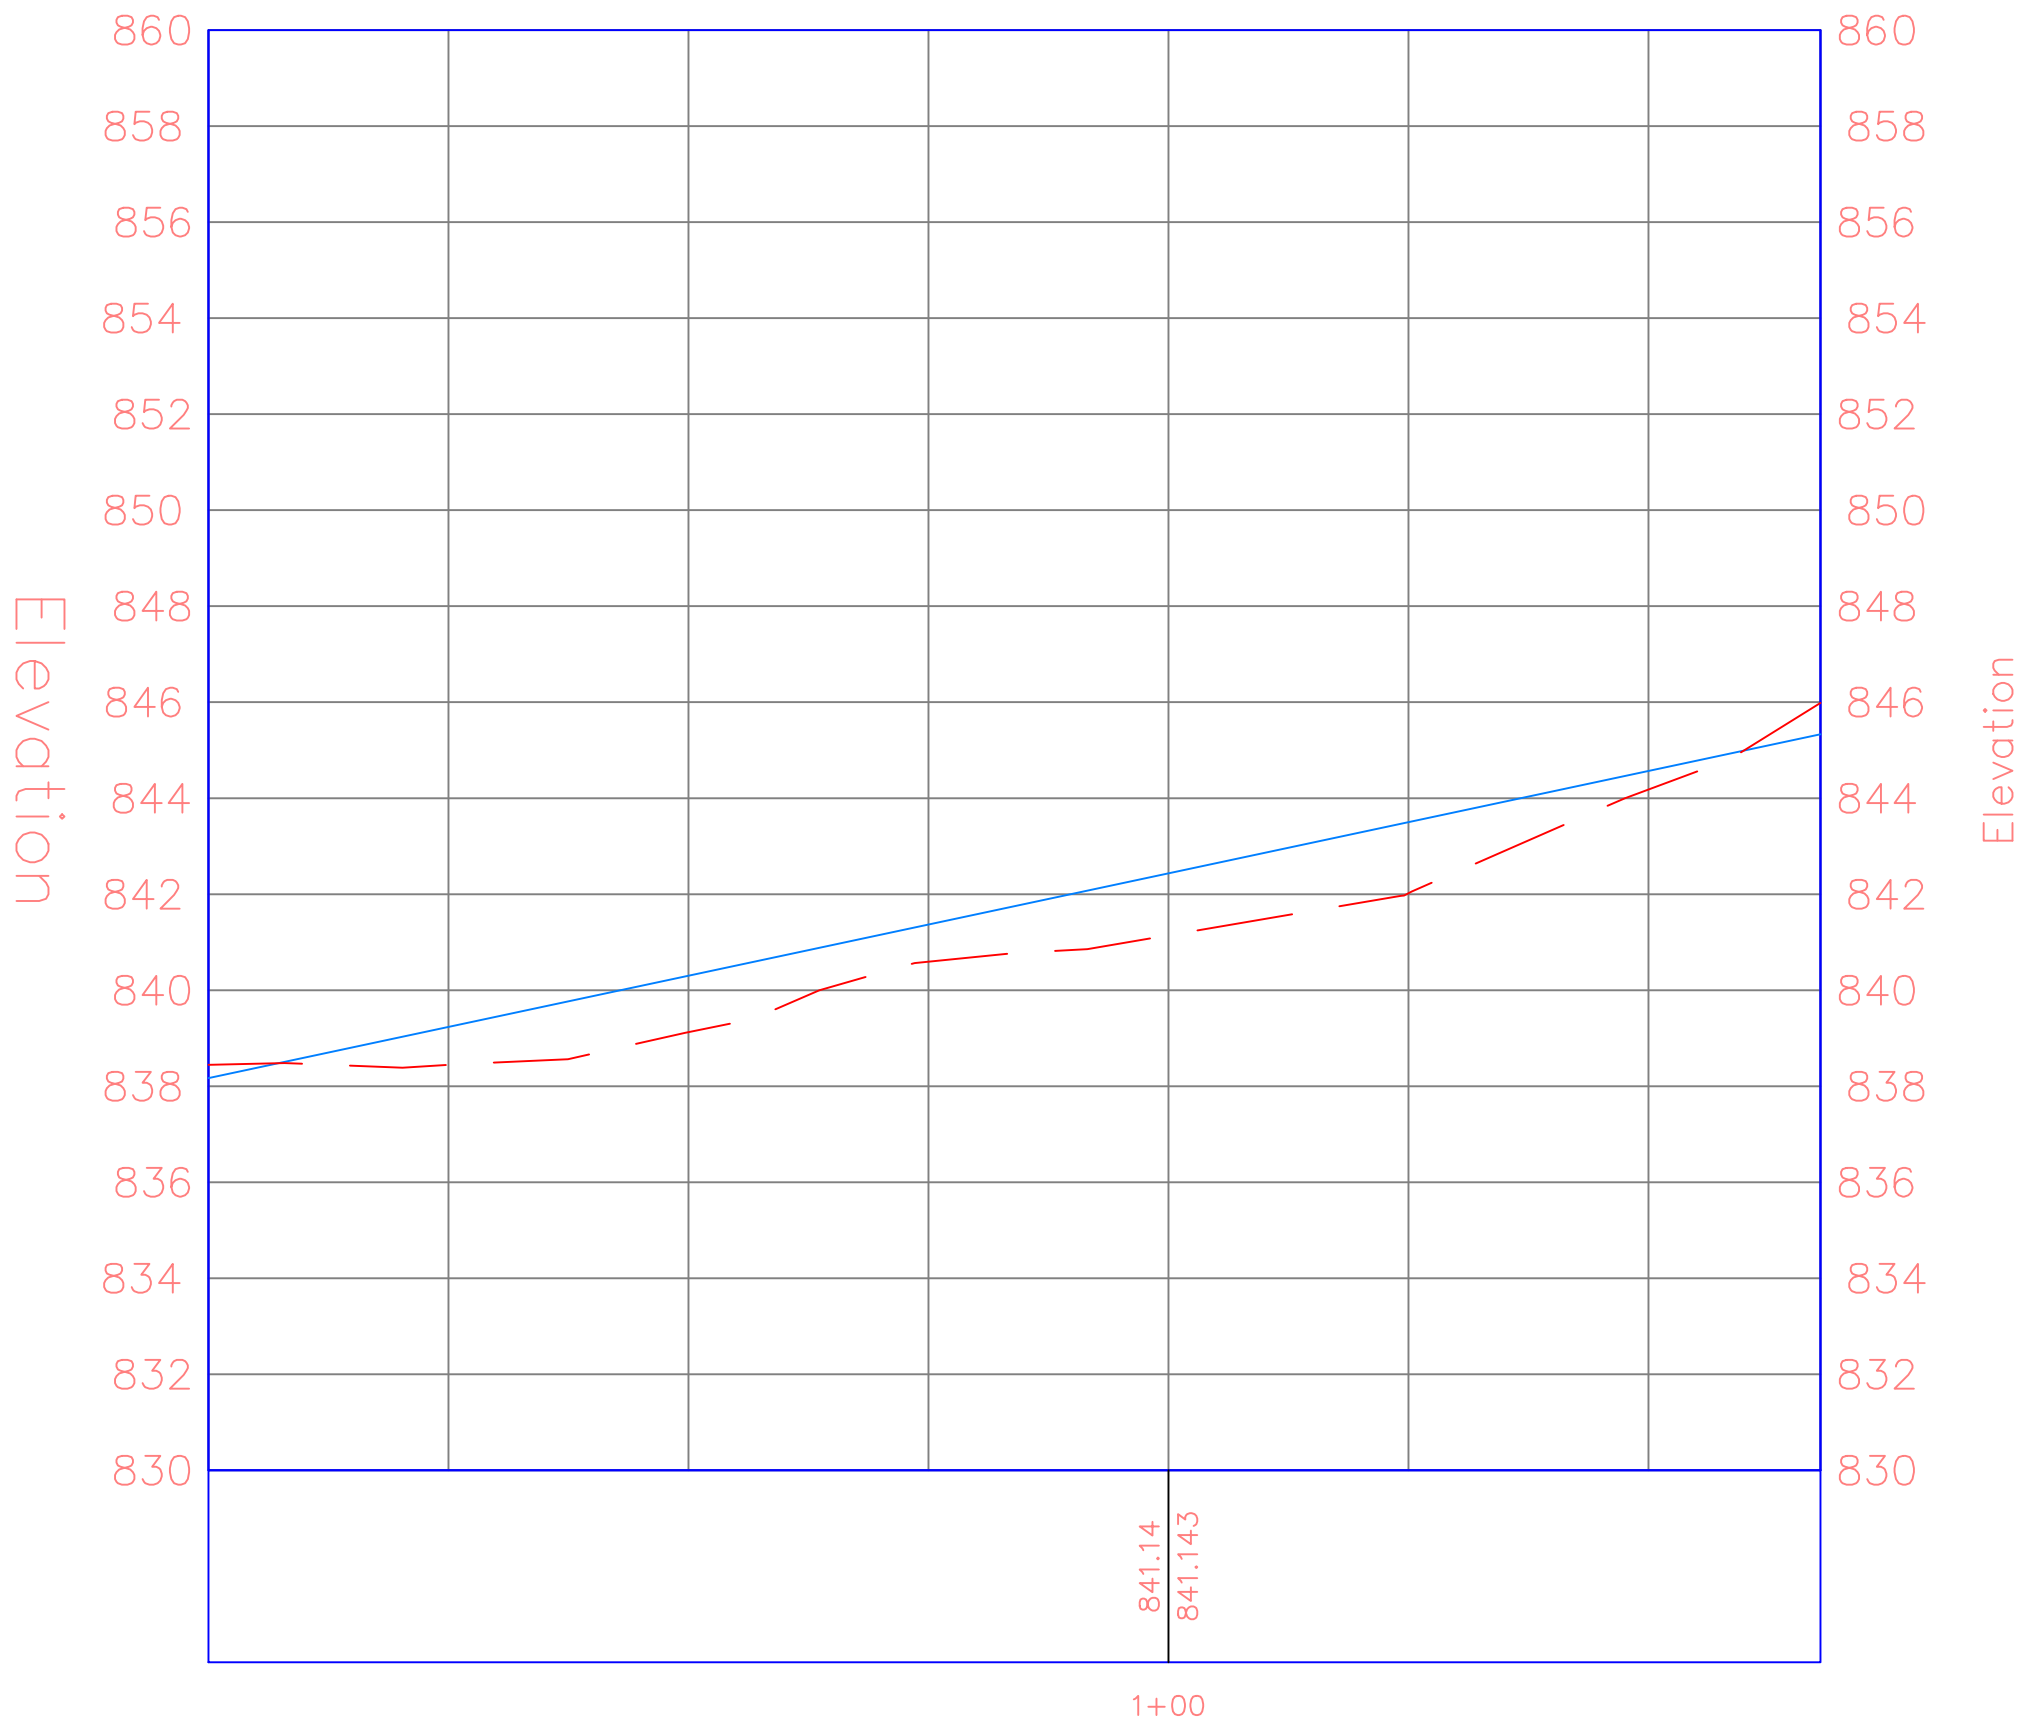

PROJECT:	CEE: 4164-2
DATE :	12/2/2025
DRAWN BY:	Cjمرت
REVISION:	


THE UNIVERSITY OF IOWA
CIVIL AND ENVIRONMENTAL ENGINEERING
4105 SEAMANS CENTER FOR THE
ENGINEERING ARTS AND SCIENCES
103 S CAPITOL ST
IOWA CITY, IOWA 52242
PHONE: 319.335.5647
FAX: 319.335.5660
EMAIL: civil-hawks@iowa.edu

EDUCATIONAL - NOT
FOR CONSTRUCTION


LAKE FISHER PARK
DTV
19658 W Lakefisher Rd, Bloomfield, IA 52537

SHEET NAME
Lot 5
RV Park

SHEET NO.
C.306

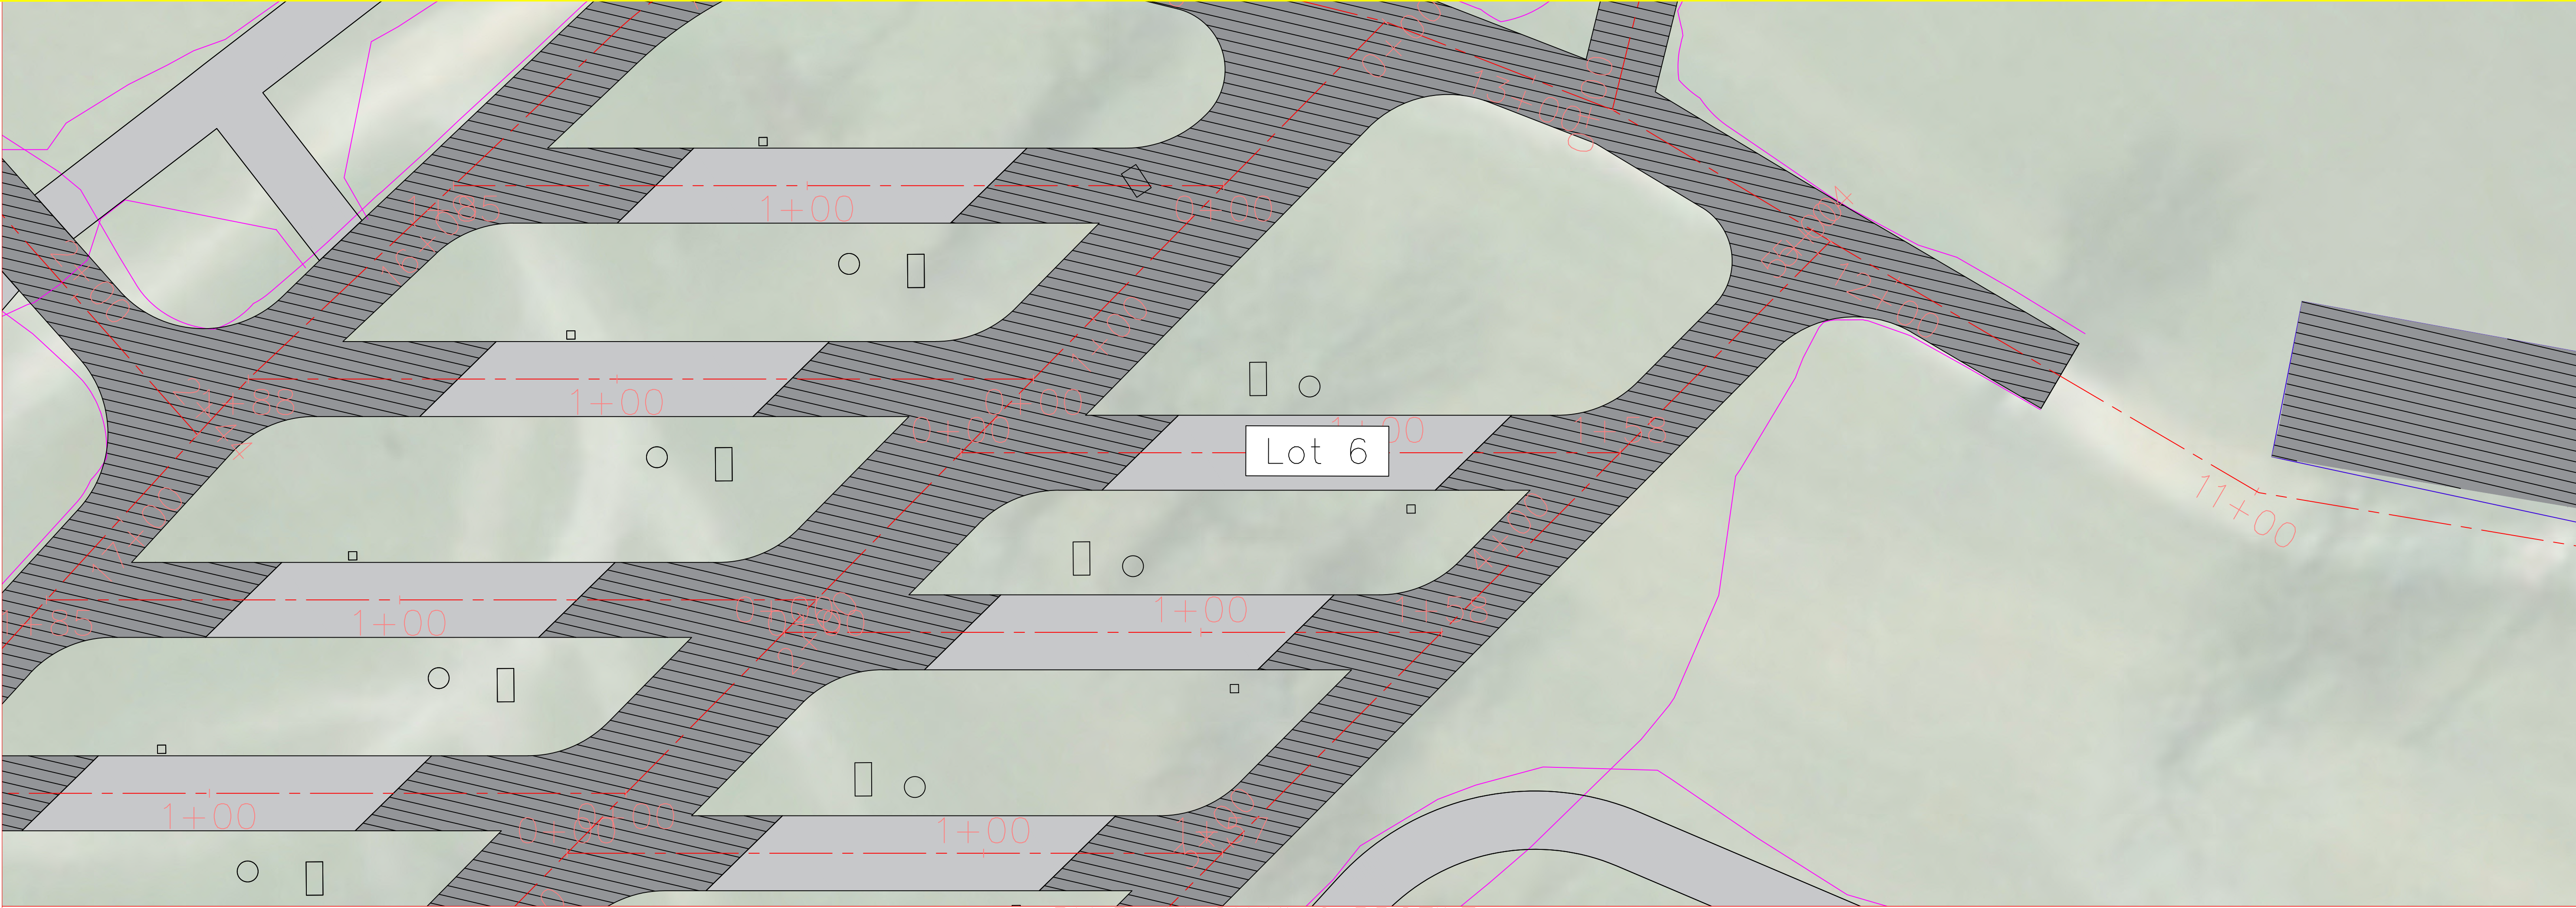

RV Parking Lot 681 PROFILE
RV Parking Lot 681

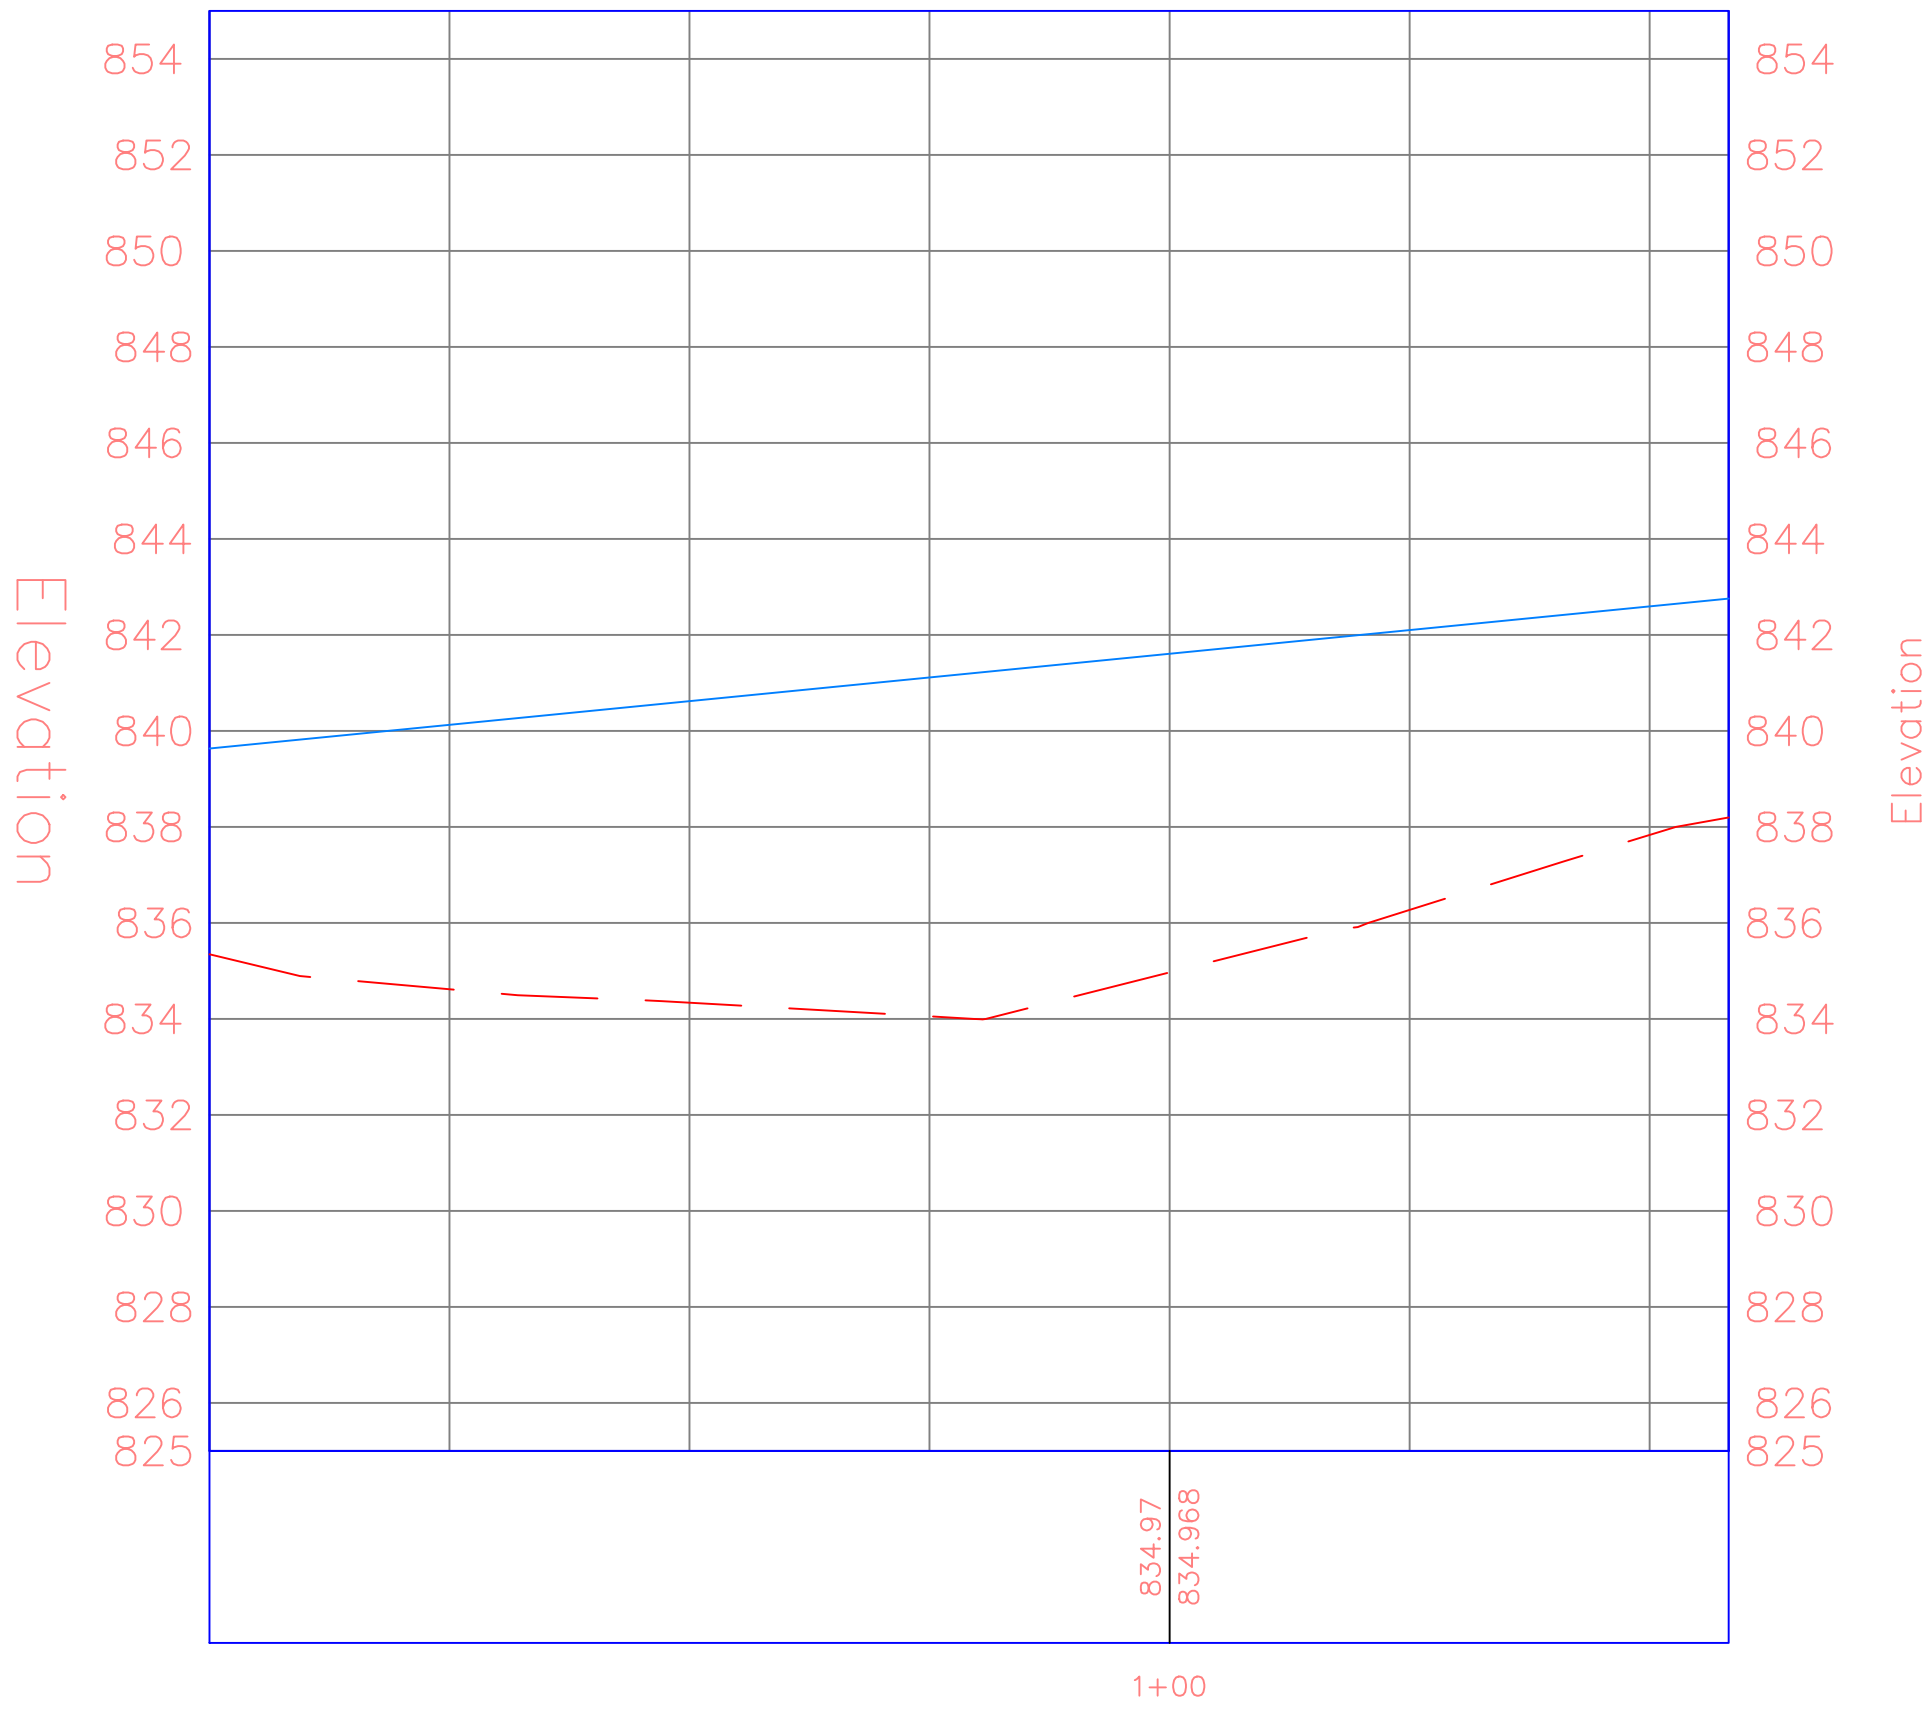

PROJECT:	CEE:4164-2
DATE :	12/2/2025
DRAWN BY:	Cjمرت
REVISION:	


THE UNIVERSITY OF IOWA
CIVIL AND ENVIRONMENTAL ENGINEERING
4105 SEAMANS CENTER FOR THE
ENGINEERING ARTS AND SCIENCES
103 S CAPITOL ST
IOWA CITY, IOWA 52242
PHONE: 319.335.5647
FAX: 319.335.5660
EMAIL: civil-hawks@iowa.edu

EDUCATIONAL - NOT
FOR CONSTRUCTION


LAKE FISHER PARK
DTV
19658 W Lakefisher Rd, Bloomfield, IA 52537

SHEET NAME
Lot 6
RV Park

SHEET NO.
C.307

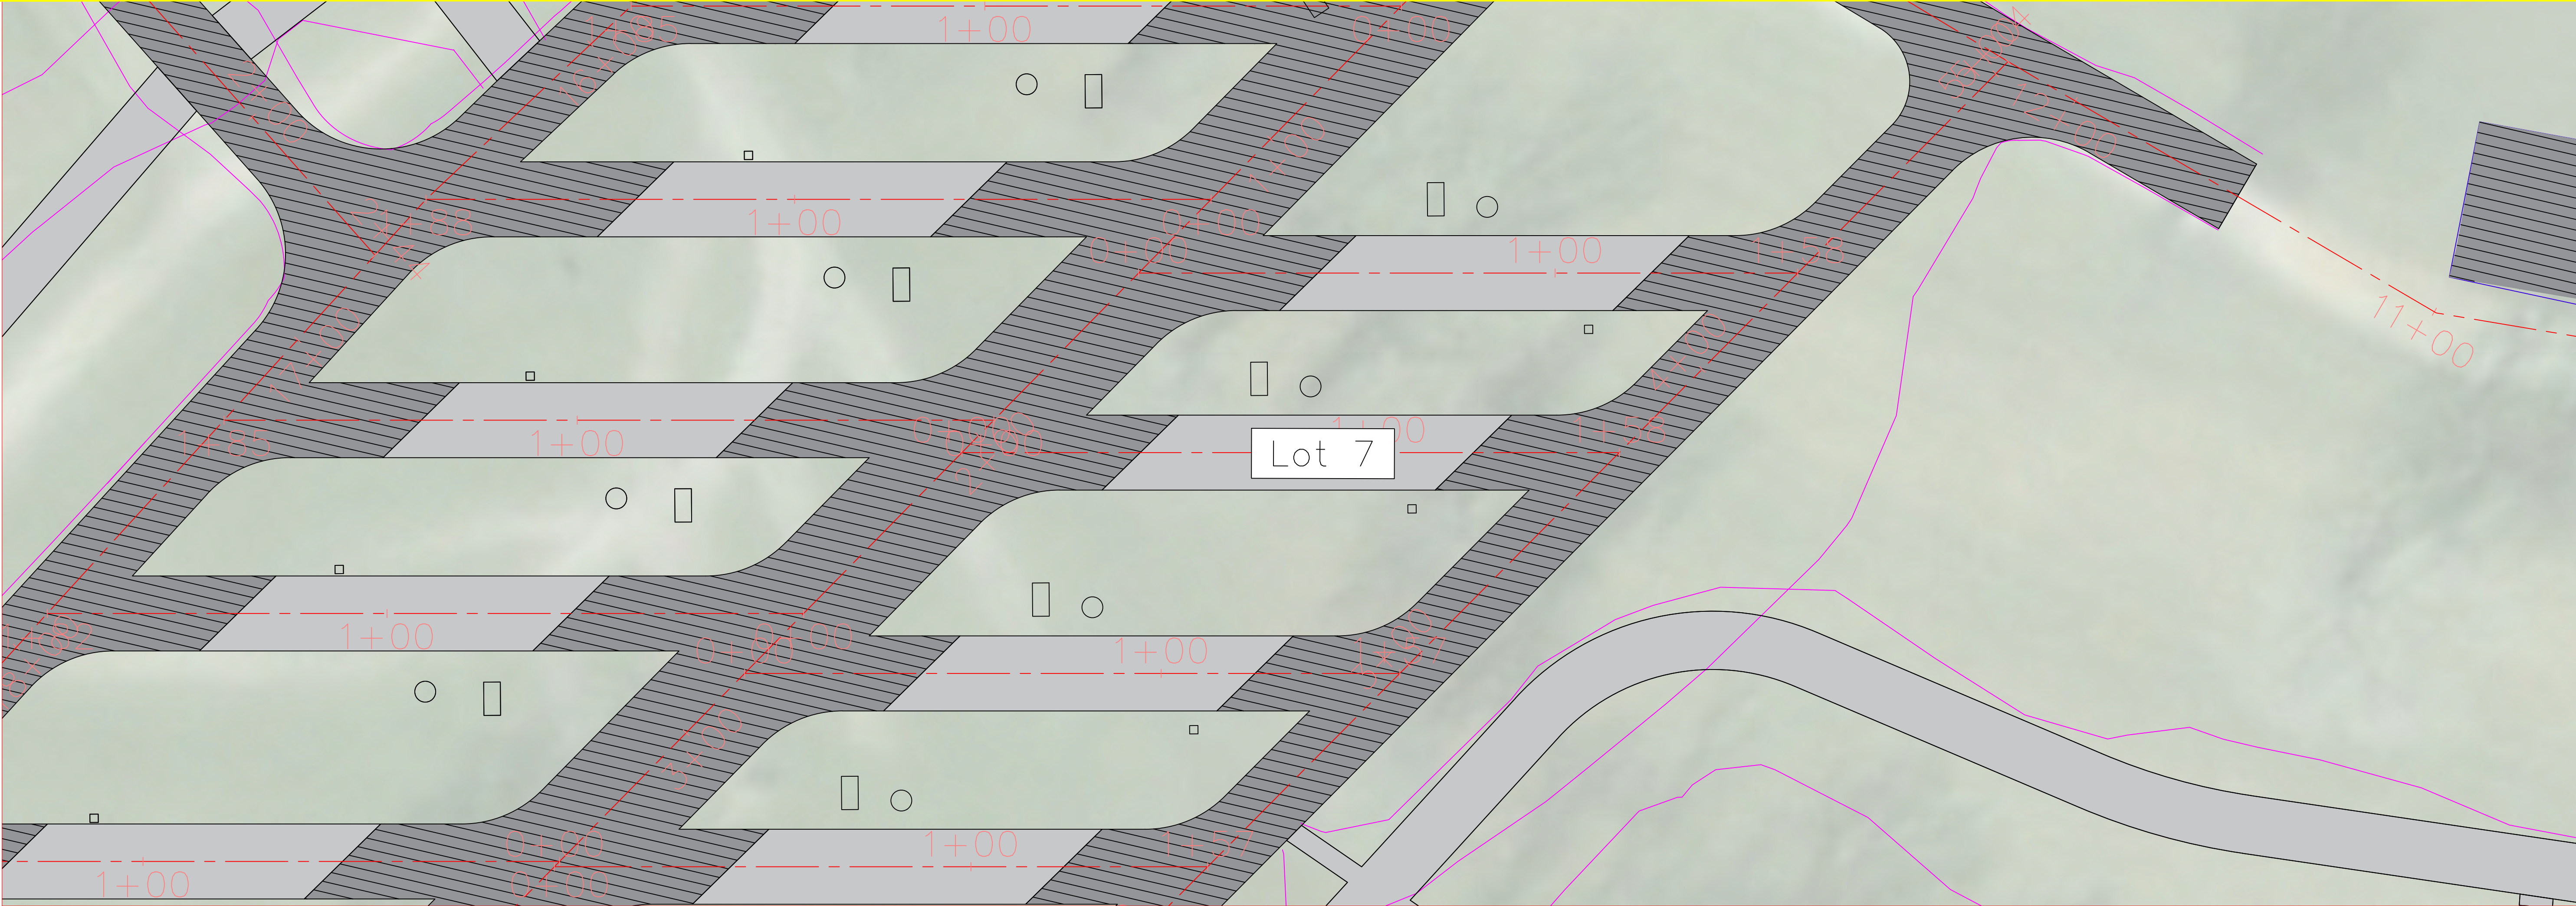

RV Parking Station 7 PROFILE
RV Parking Lot 782

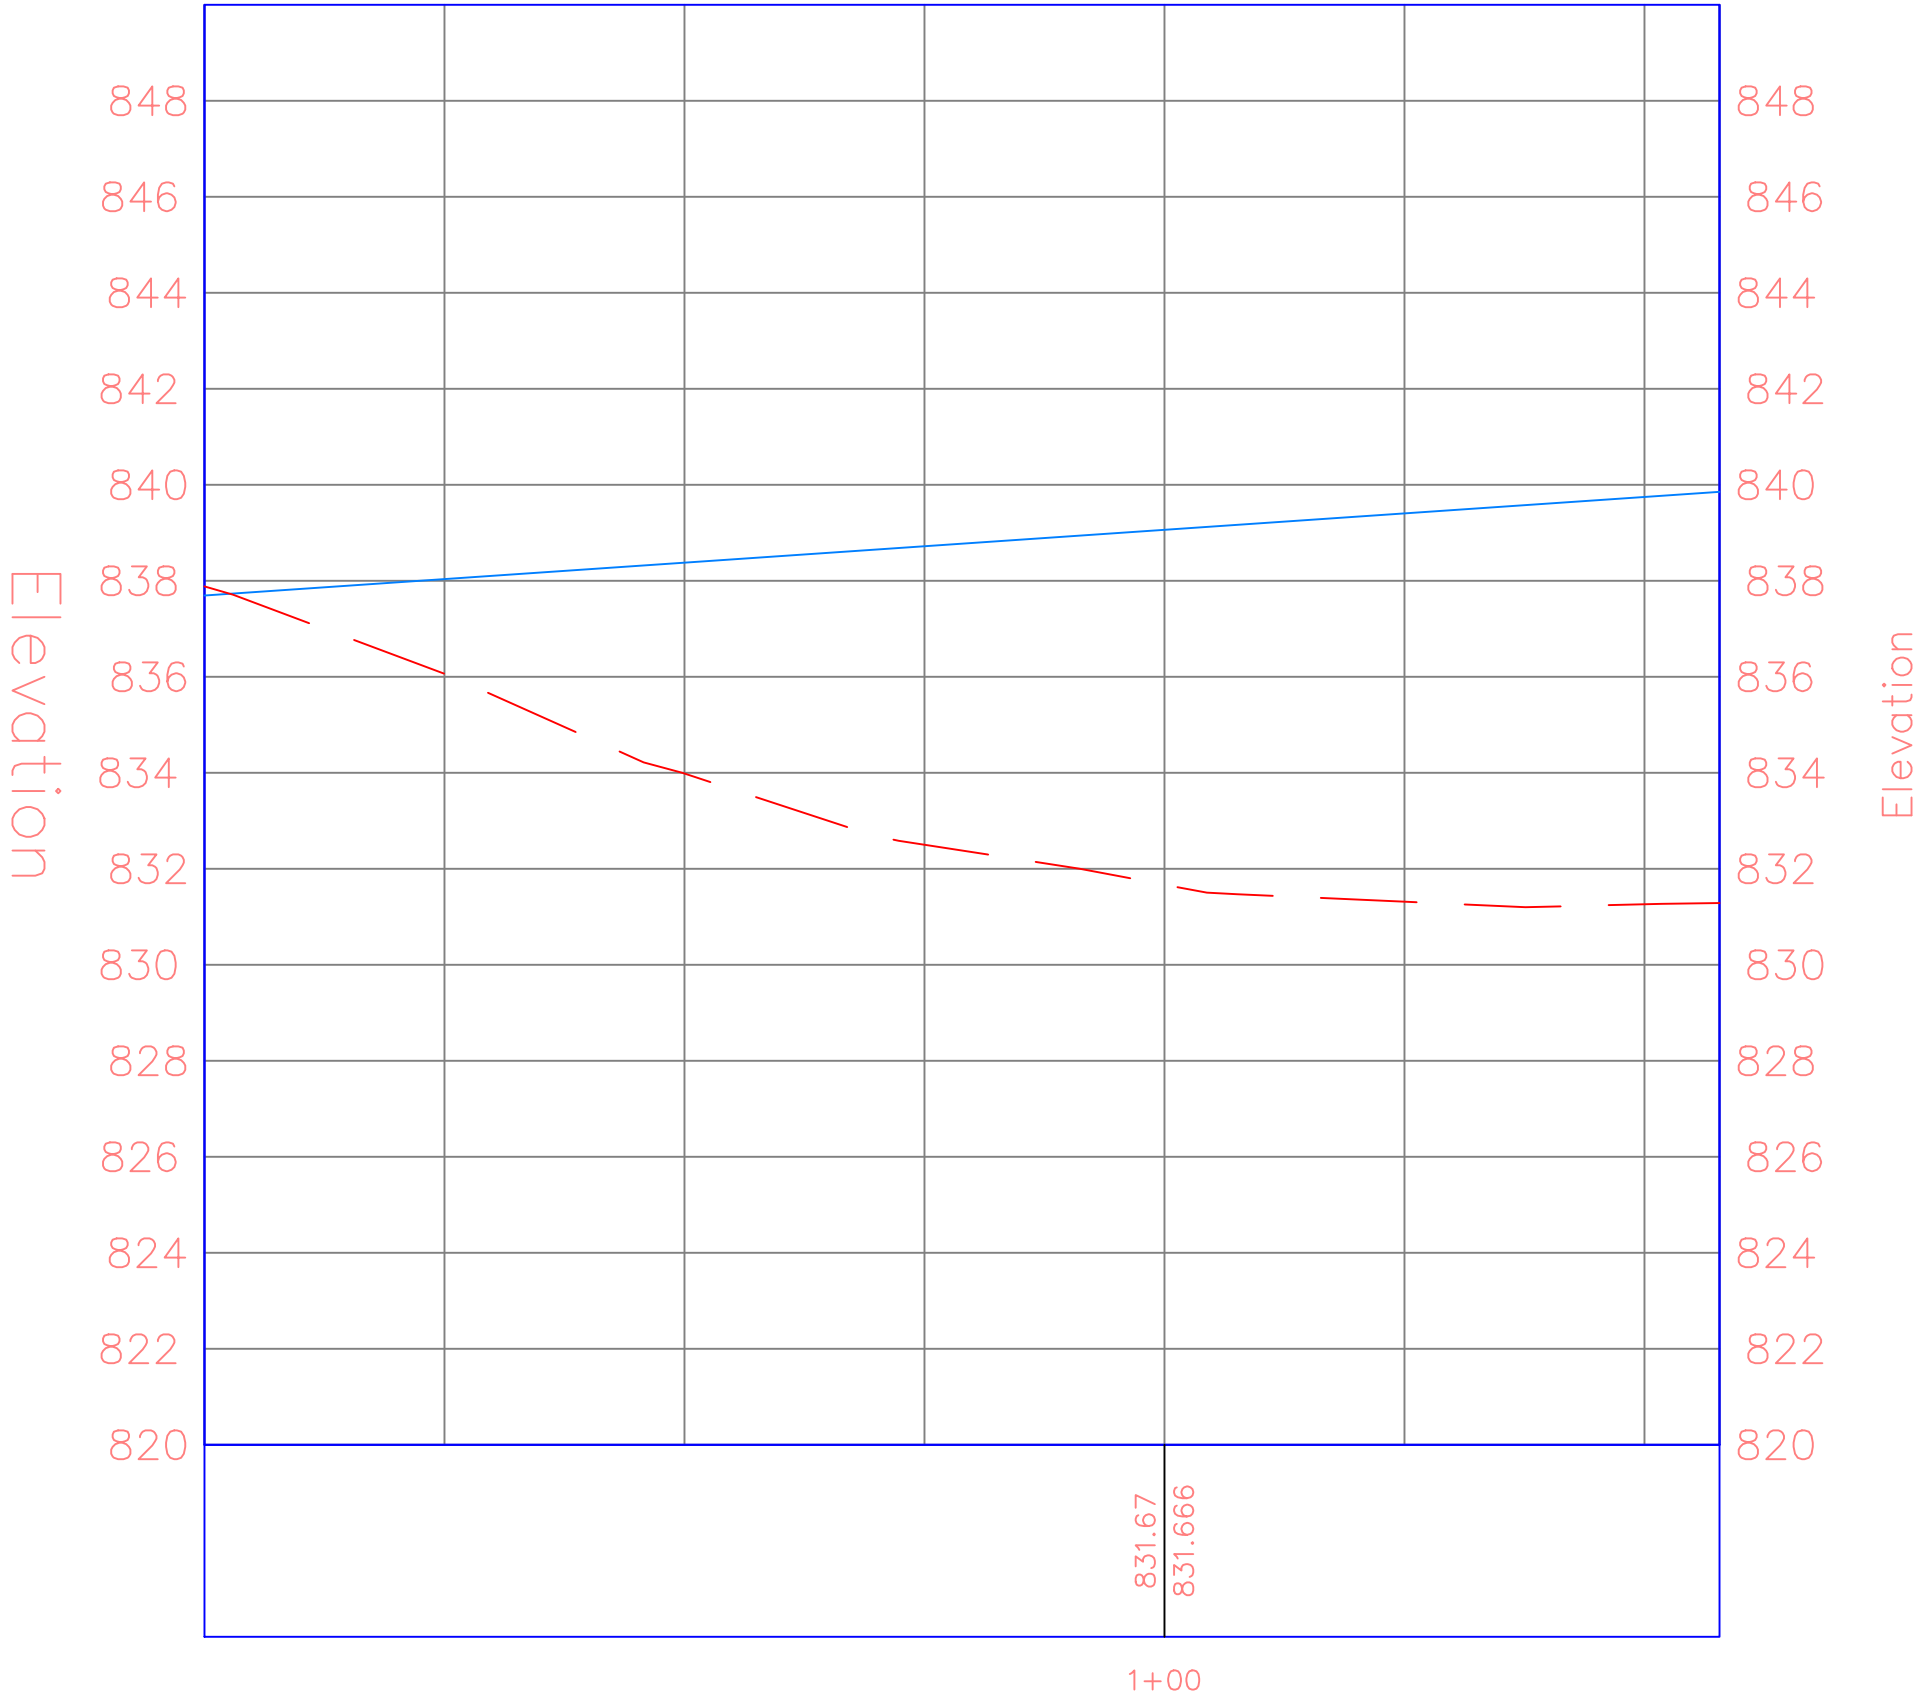

PROJECT:	CEE:4164-2
DATE :	12/2/2025
DRAWN BY:	Cjمرت
REVISION:	


THE UNIVERSITY OF IOWA
CIVIL AND ENVIRONMENTAL ENGINEERING
4105 SEAMANS CENTER FOR THE
ENGINEERING ARTS AND SCIENCES
103 S CAPITOL ST
IOWA CITY, IOWA 52242
PHONE: 319.335.5647
FAX: 319.335.5660
EMAIL: civil-hawks@iowa.edu

EDUCATIONAL - NOT
FOR CONSTRUCTION


LAKE FISHER PARK
DTV
19658 W Lakefisher Rd, Bloomfield, IA 52537

SHEET NAME
Lot 7 RV Park

SHEET NO.
C.308

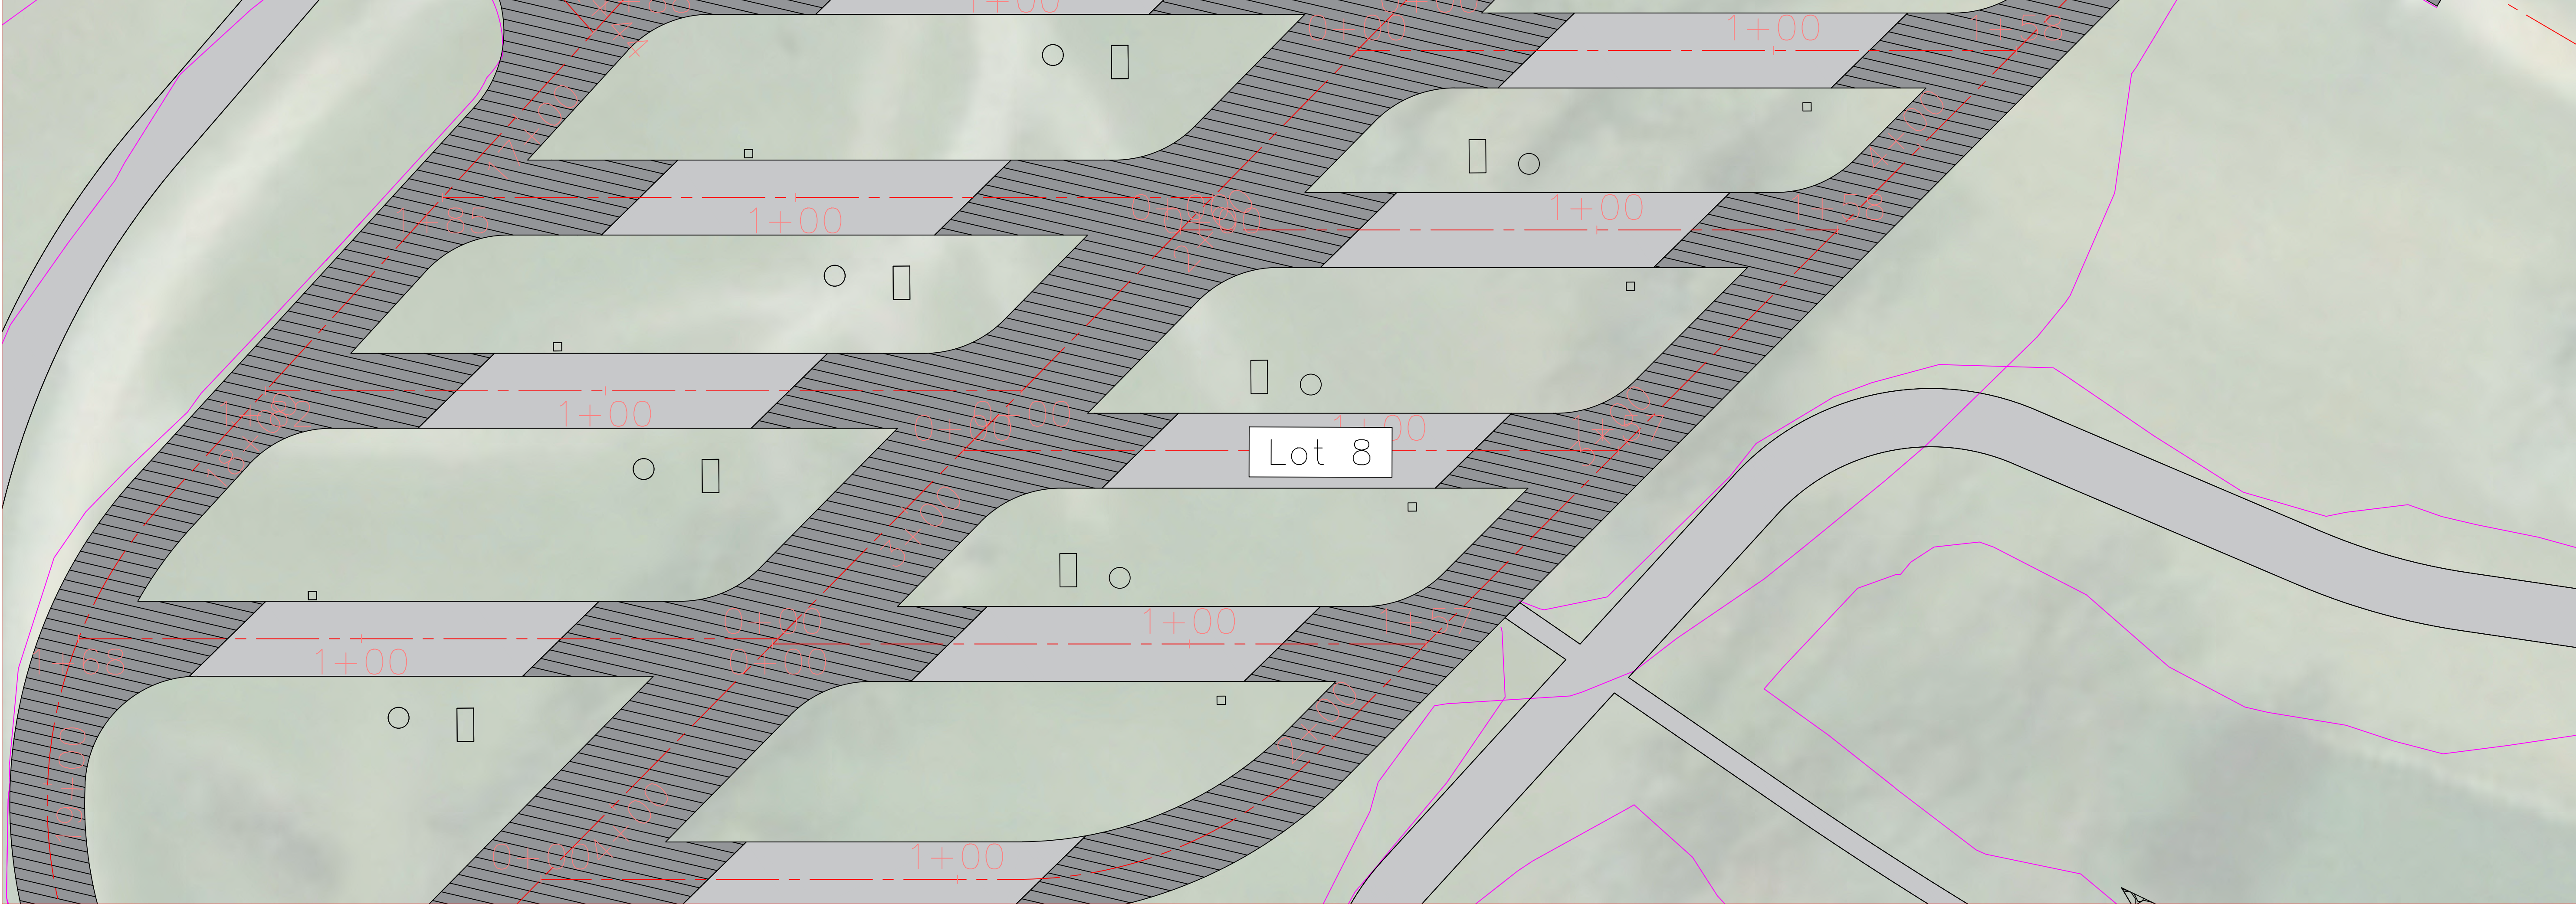

RV Parking Station 883 PROFILE
RV Parking Lot 883

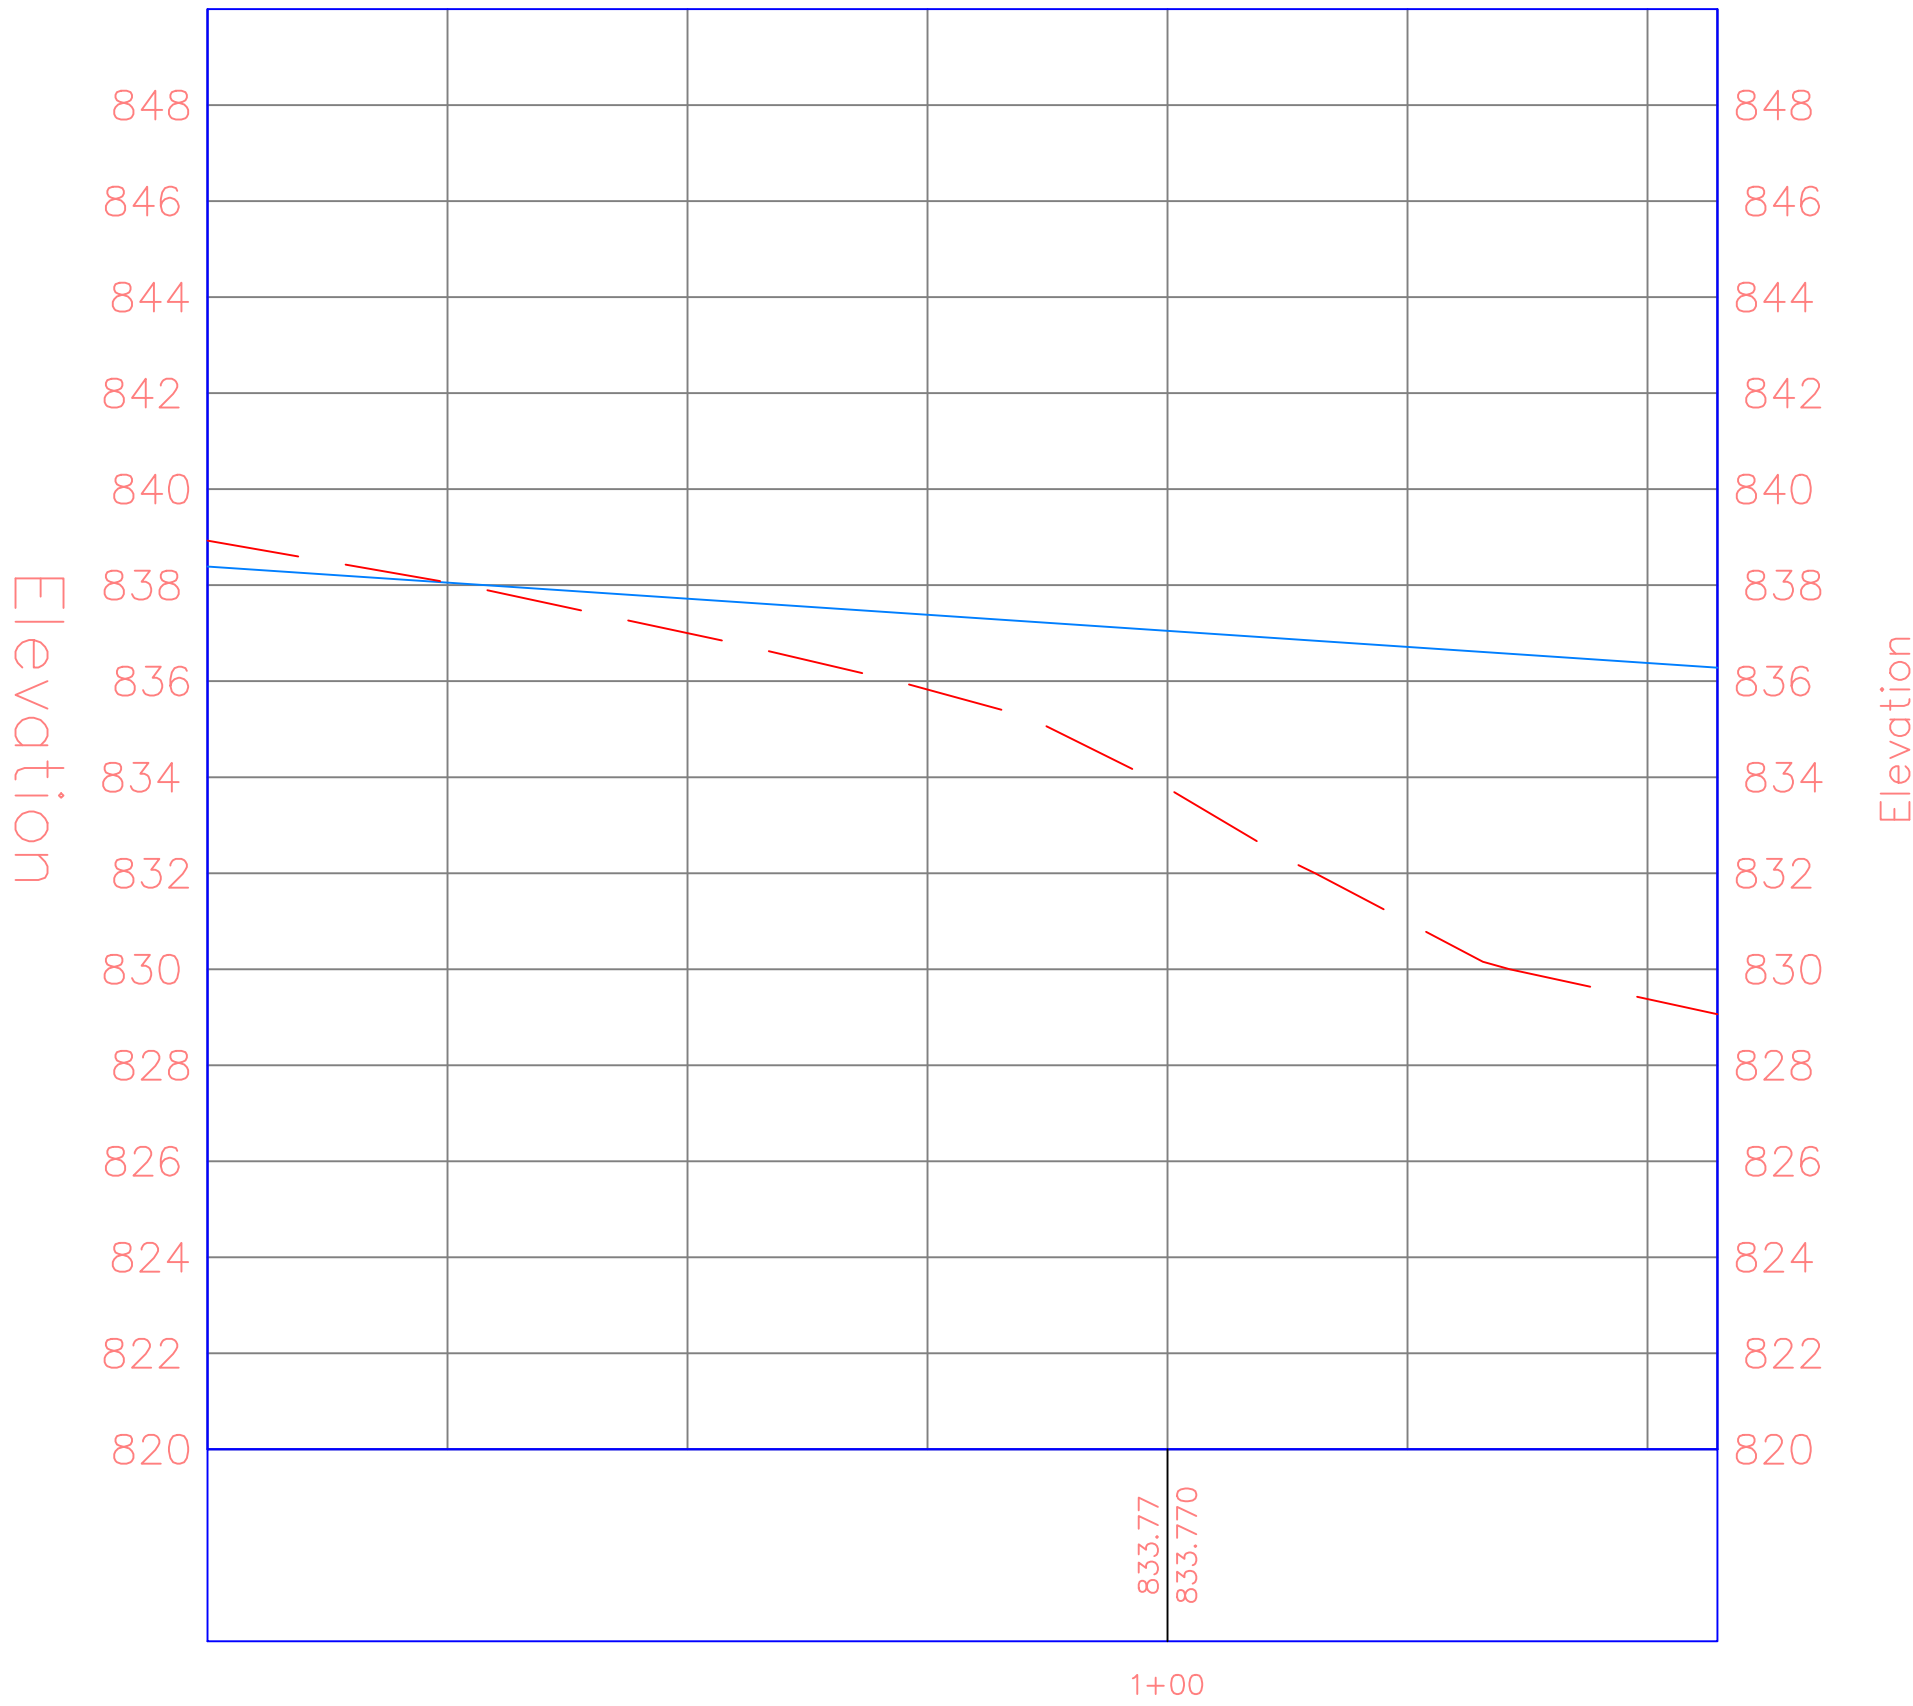

PROJECT:	CEE:4164-2
DATE :	12/2/2025
DRAWN BY:	Cjمرت
REVISION:	


THE UNIVERSITY OF IOWA
CIVIL AND ENVIRONMENTAL ENGINEERING
4105 SEAMANS CENTER FOR THE
ENGINEERING ARTS AND SCIENCES
103 S CAPITOL ST
IOWA CITY, IOWA 52242
PHONE: 319.335.5647
FAX: 319.335.5660
EMAIL: civil-hawks@iowa.edu

EDUCATIONAL - NOT
FOR CONSTRUCTION


LAKE FISHER PARK
DTV
19658 W Lakefisher Rd, Bloomfield, IA 52537

SHEET NAME
Lot 8
RV Park

SHEET NO.
C.309

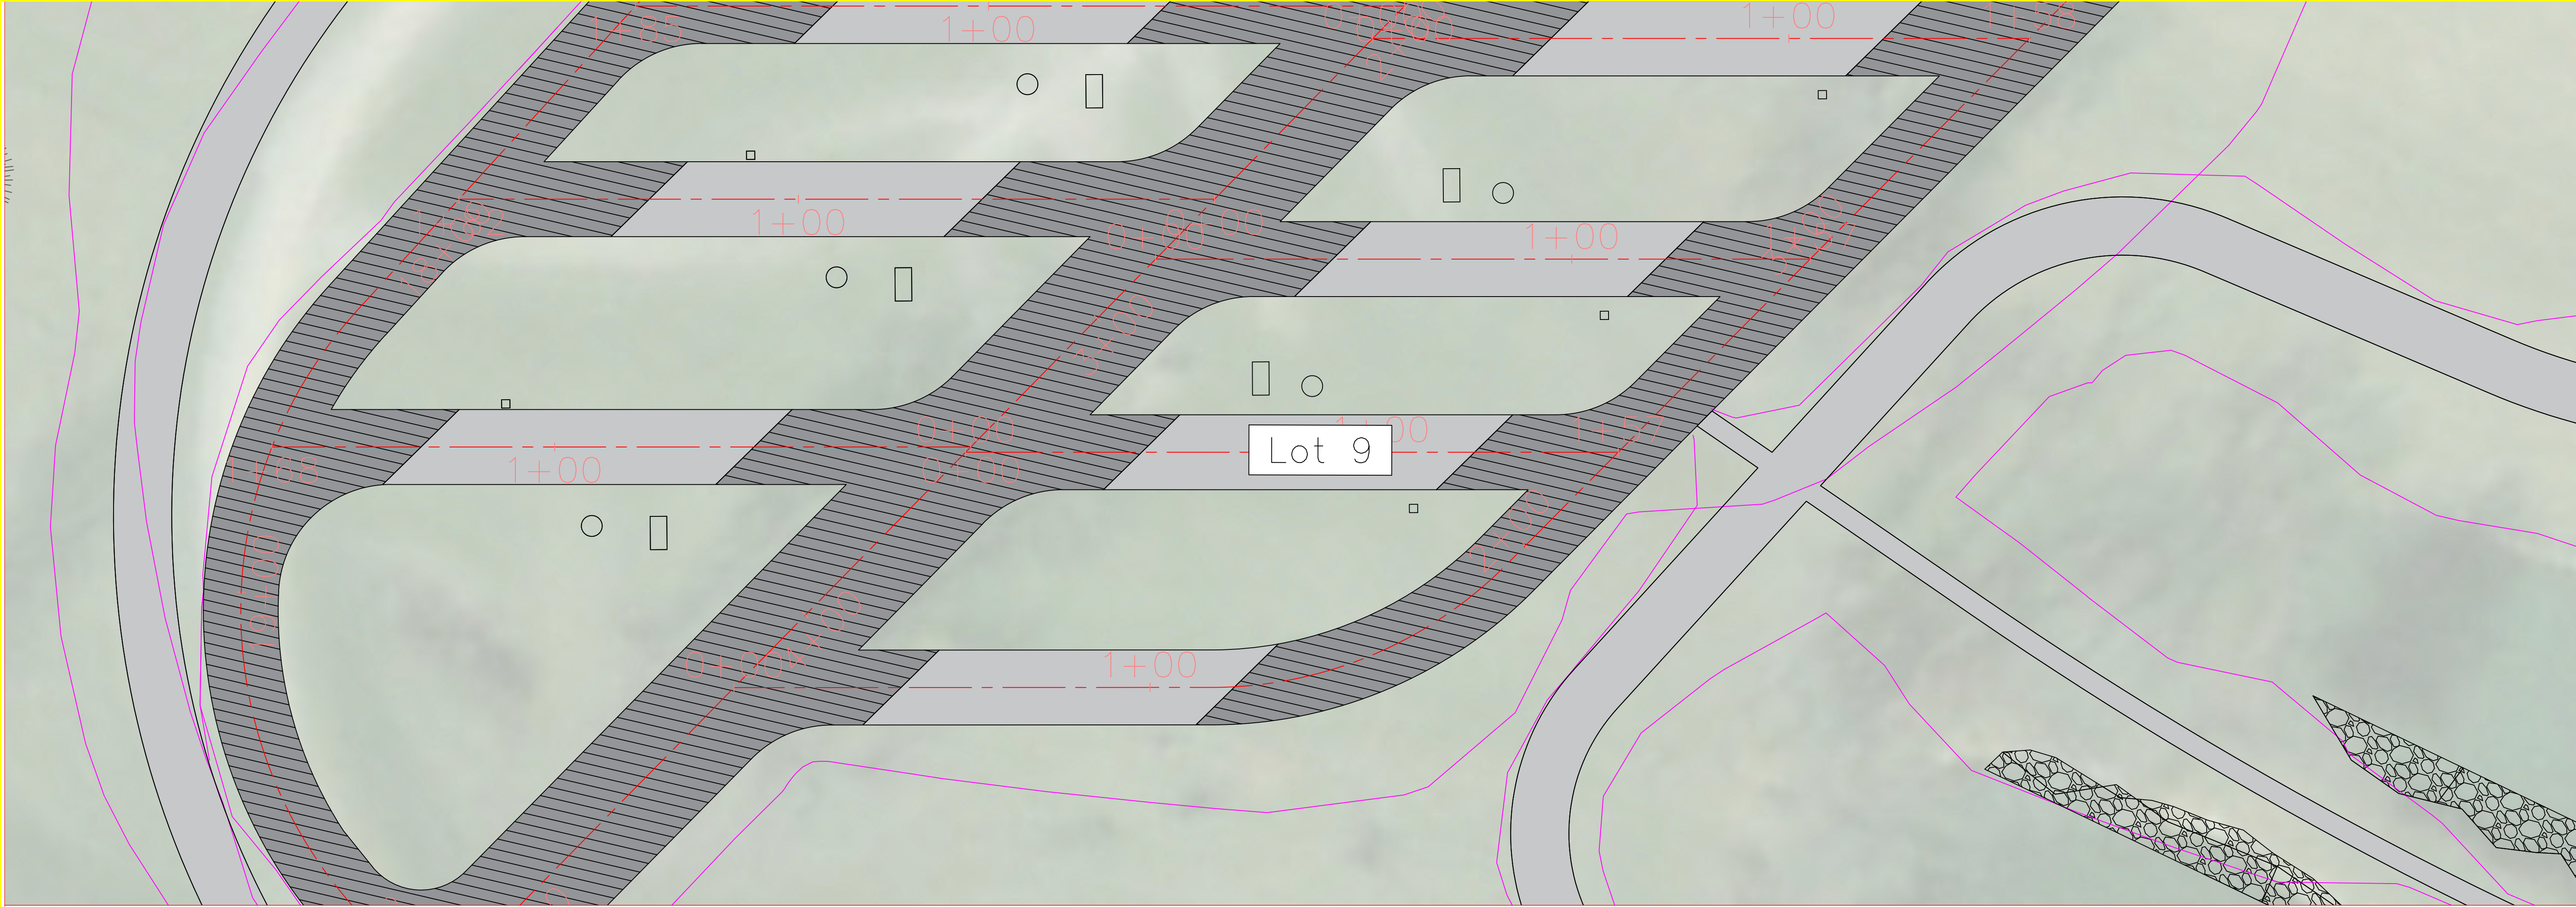

RV Parking Station 9 PROFILE
RV Parking Lot 984

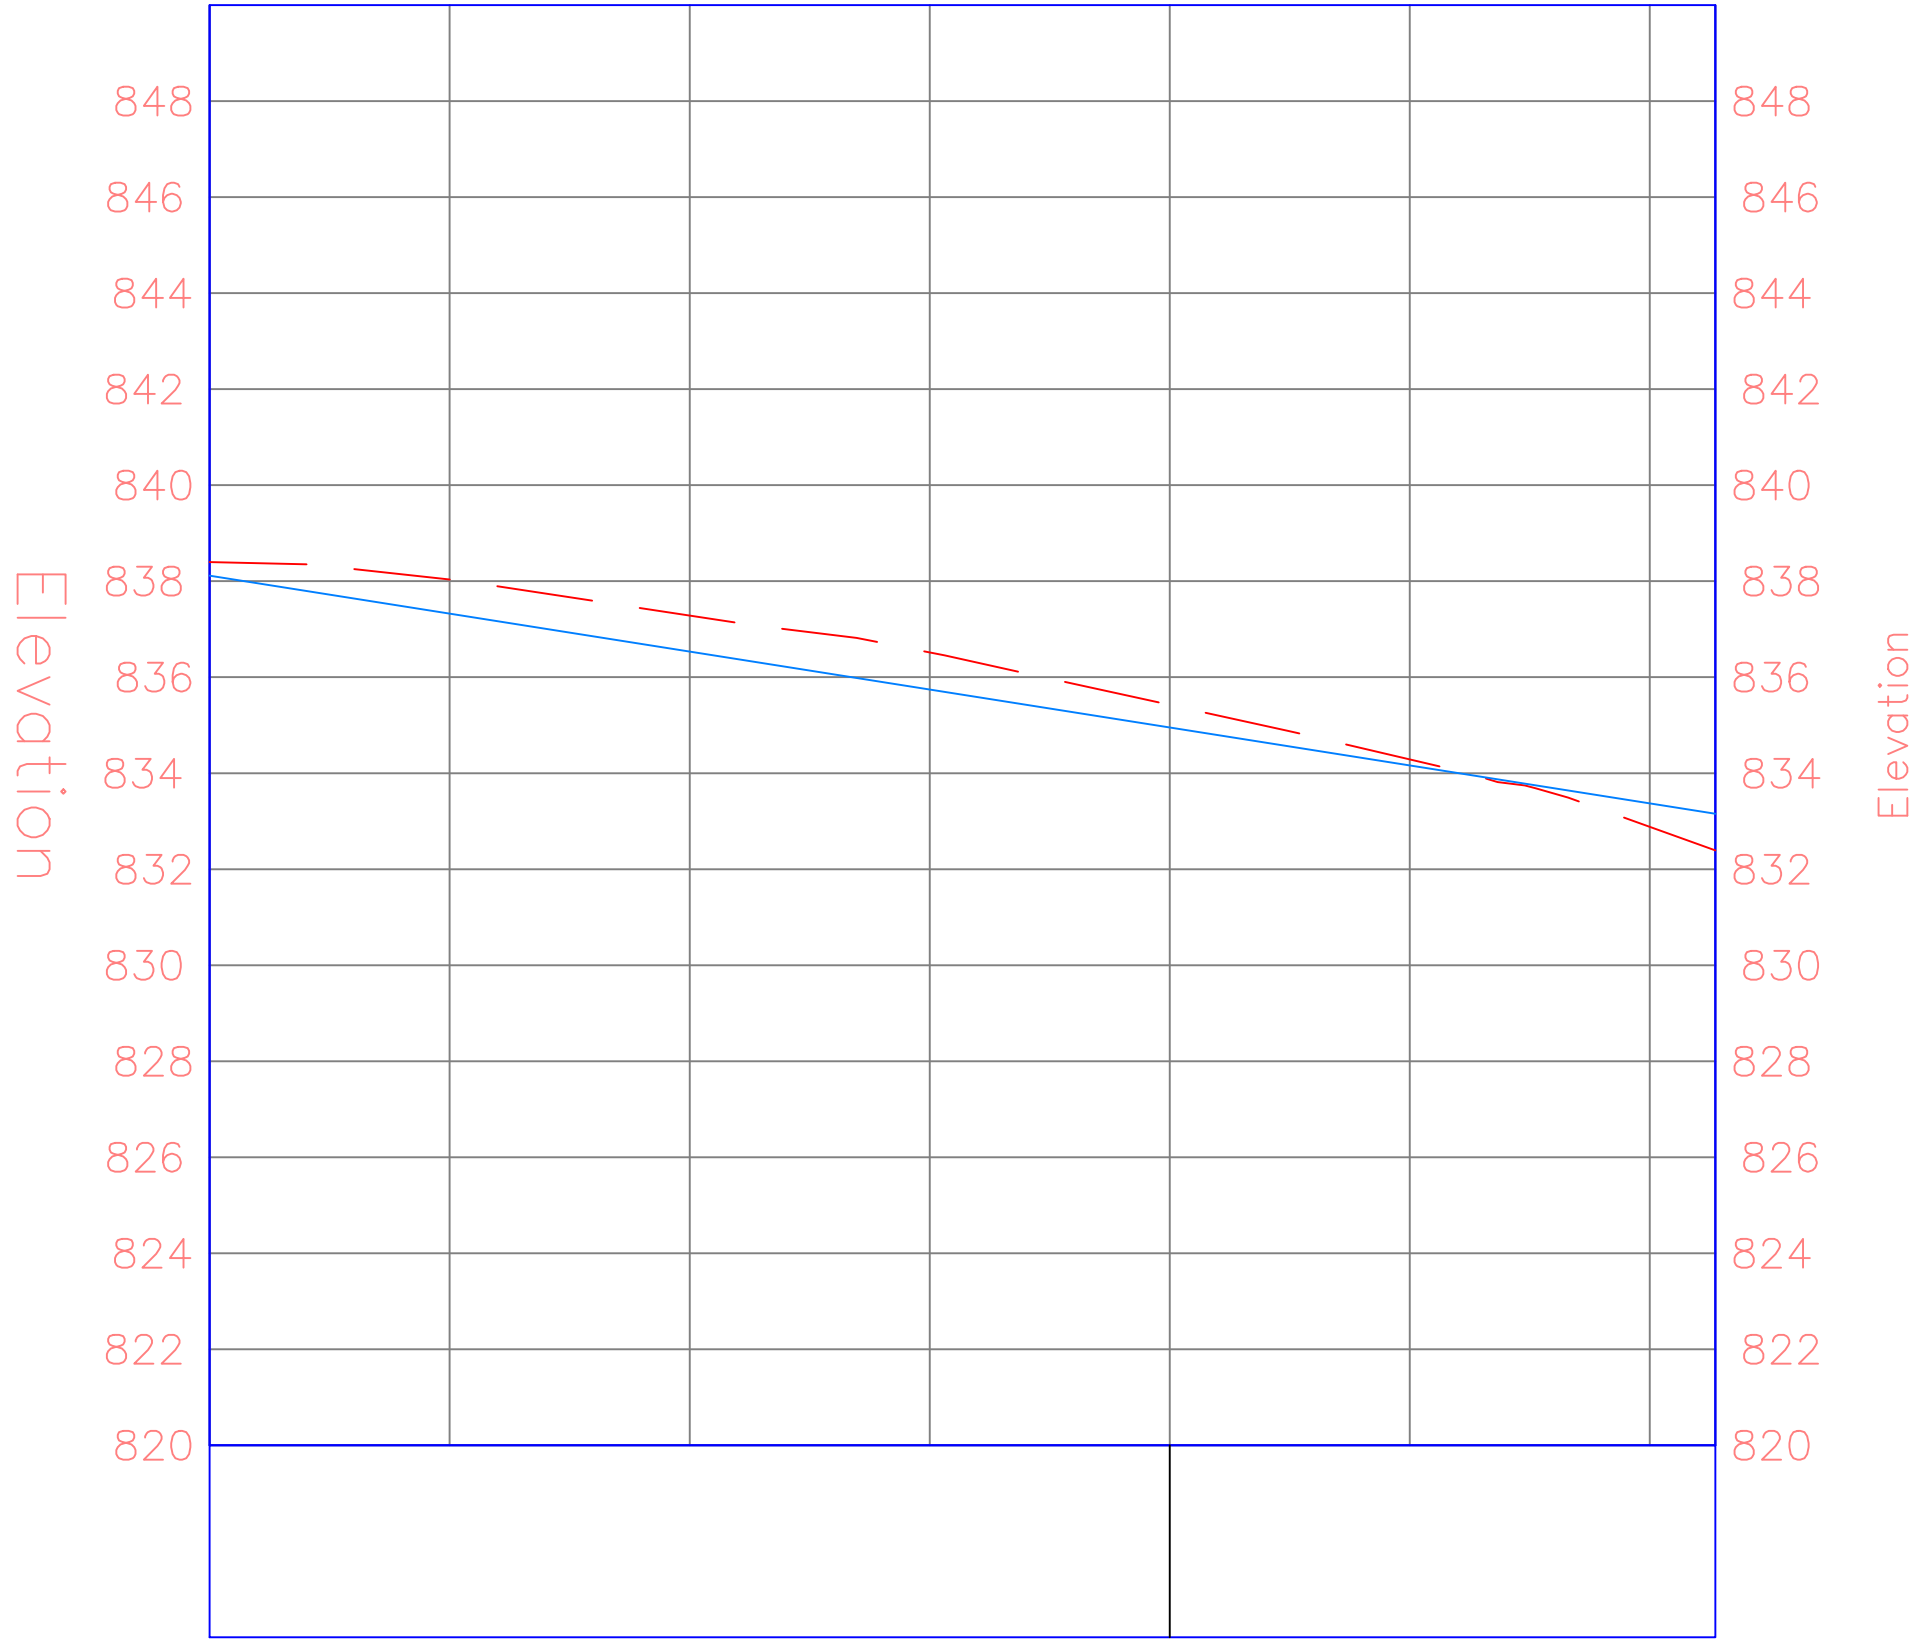

PROJECT:	CCE: 4164-2
DATE :	12/2/2025
DRAWN BY:	Cjمرت
REVISION:	

THE UNIVERSITY OF IOWA
CIVIL AND ENVIRONMENTAL ENGINEERING

4105 SEAMANS CENTER FOR THE
ENGINEERING ARTS AND SCIENCES
103 S CAPITOL ST
IOWA CITY, IOWA 52242
PHONE: 319.335.5647
FAX: 319.335.5660
EMAIL: civil-hawks@iowa.edu

EDUCATIONAL - NOT
FOR CONSTRUCTION


LAKE FISHER PARK
DTV

19658 W Lakefisher Rd, Bloomfield, IA 52537


SHEET NAME
Lot 9 RV Park

SHEET NO.

C.310

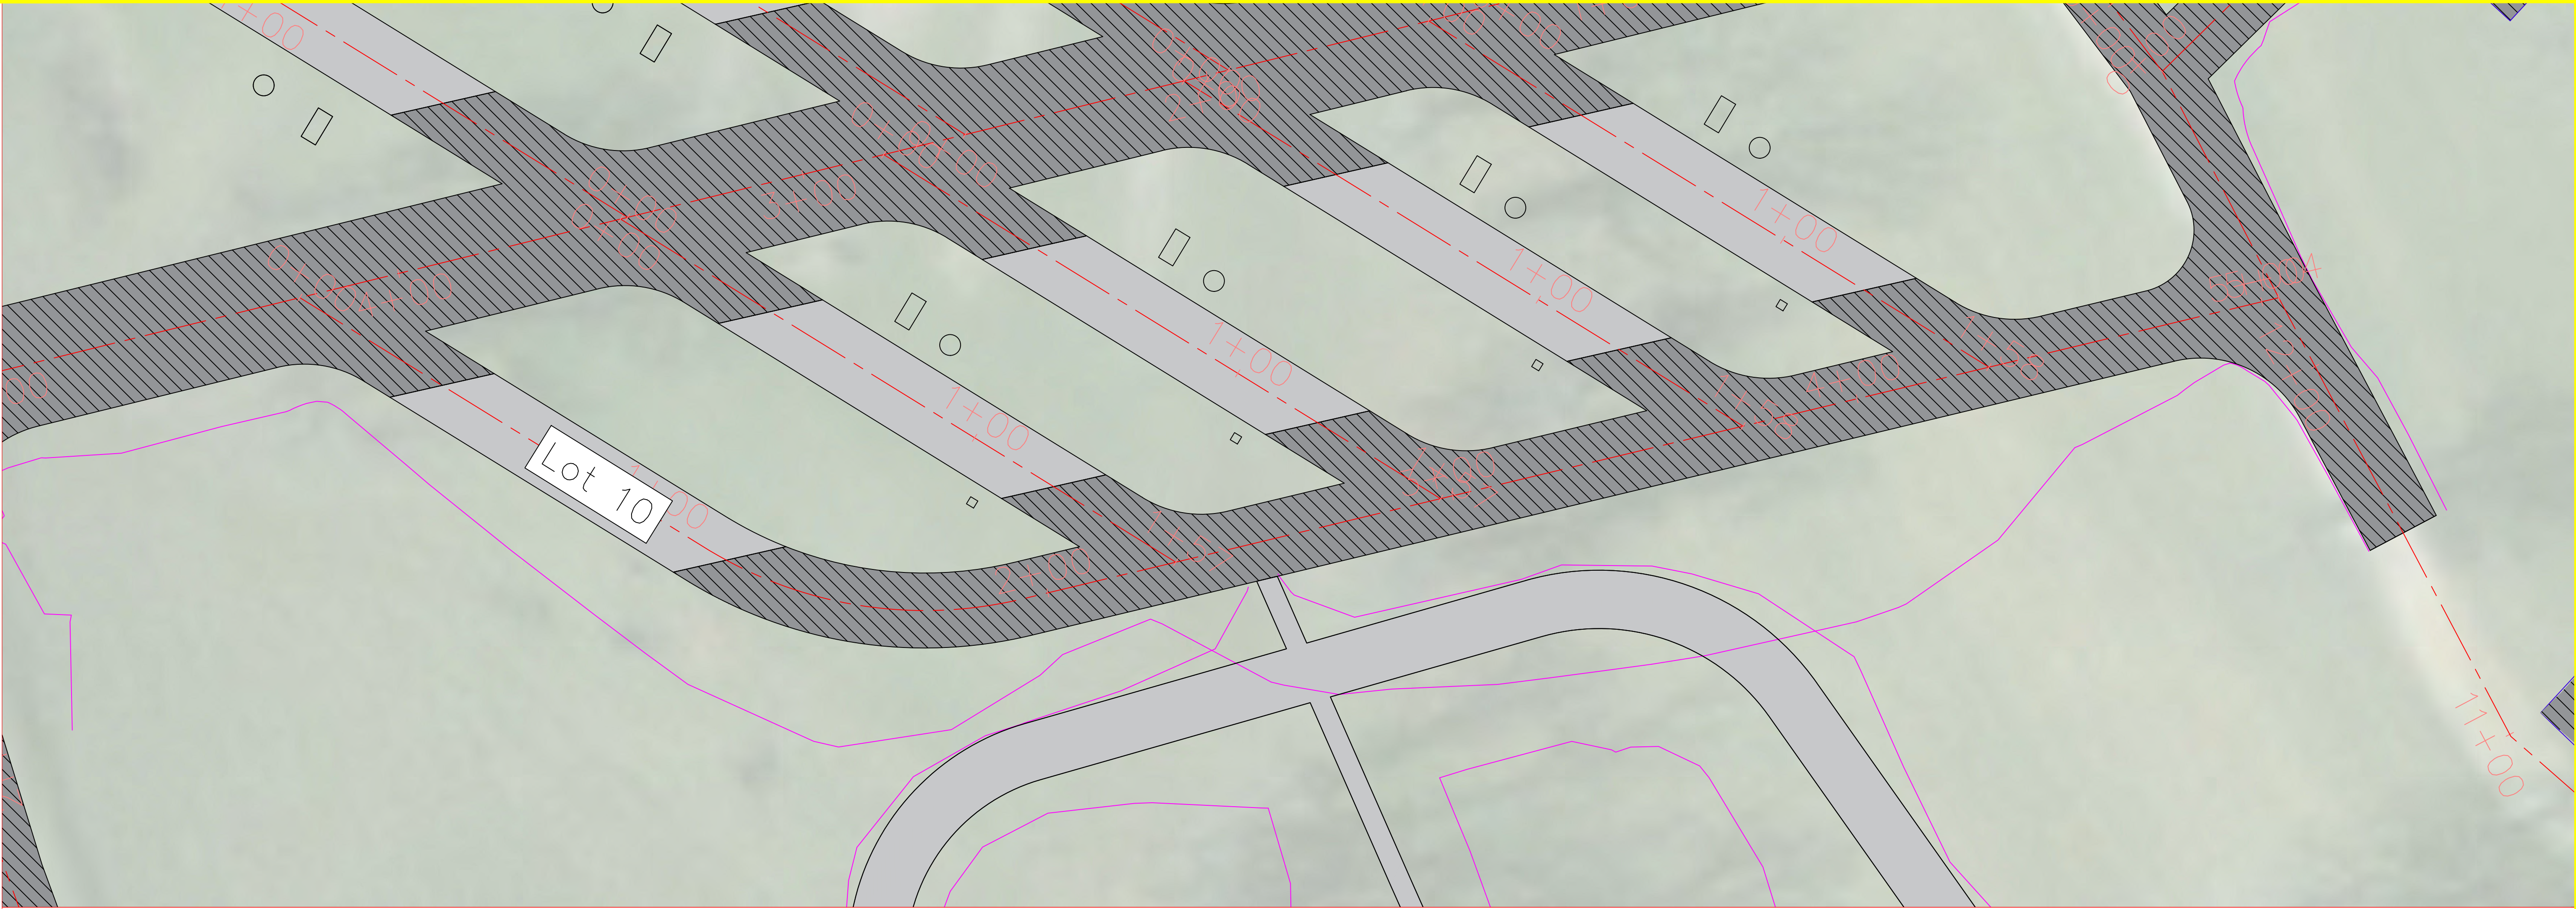

RV Parking Station 10 PROFILE
RV Parking Lot 1085

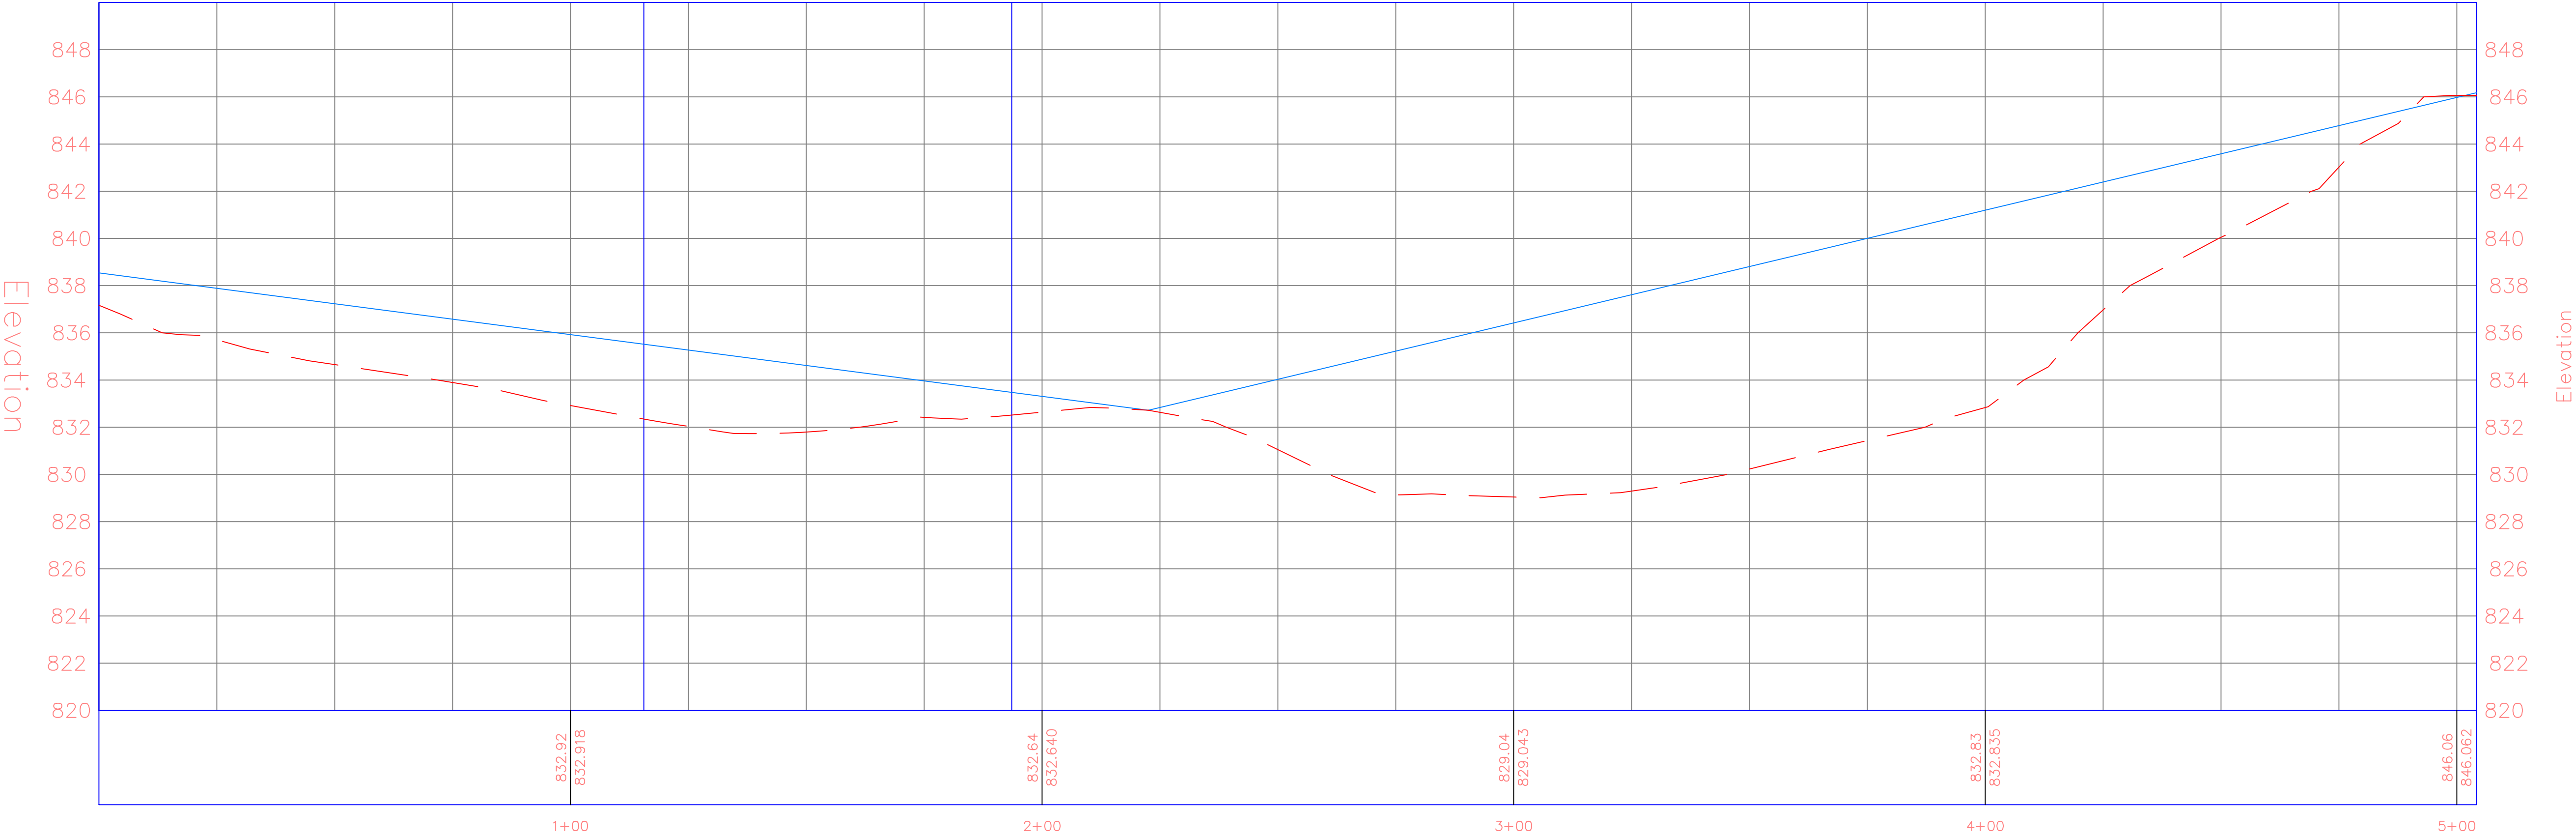

PROJECT:	CCE: 4164-2
DATE :	12/2/2025
DRAWN BY:	Cjمرت
REVISION:	

THE UNIVERSITY OF IOWA
CIVIL AND ENVIRONMENTAL ENGINEERING

4105 SEAMANS CENTER FOR THE
ENGINEERING ARTS AND SCIENCES
103 S CAPITOL ST
IOWA CITY, IOWA 52242
PHONE: 319.335.5647
FAX: 319.335.5660
EMAIL: civil-hawks@iowa.edu

EDUCATIONAL - NOT
FOR CONSTRUCTION

LAKE FISHER PARK
DTV


19658 W Lakefisher Rd, Bloomfield, IA 52537

SHEET NAME


Lot 10
RV Park

SHEET NO.

C.311

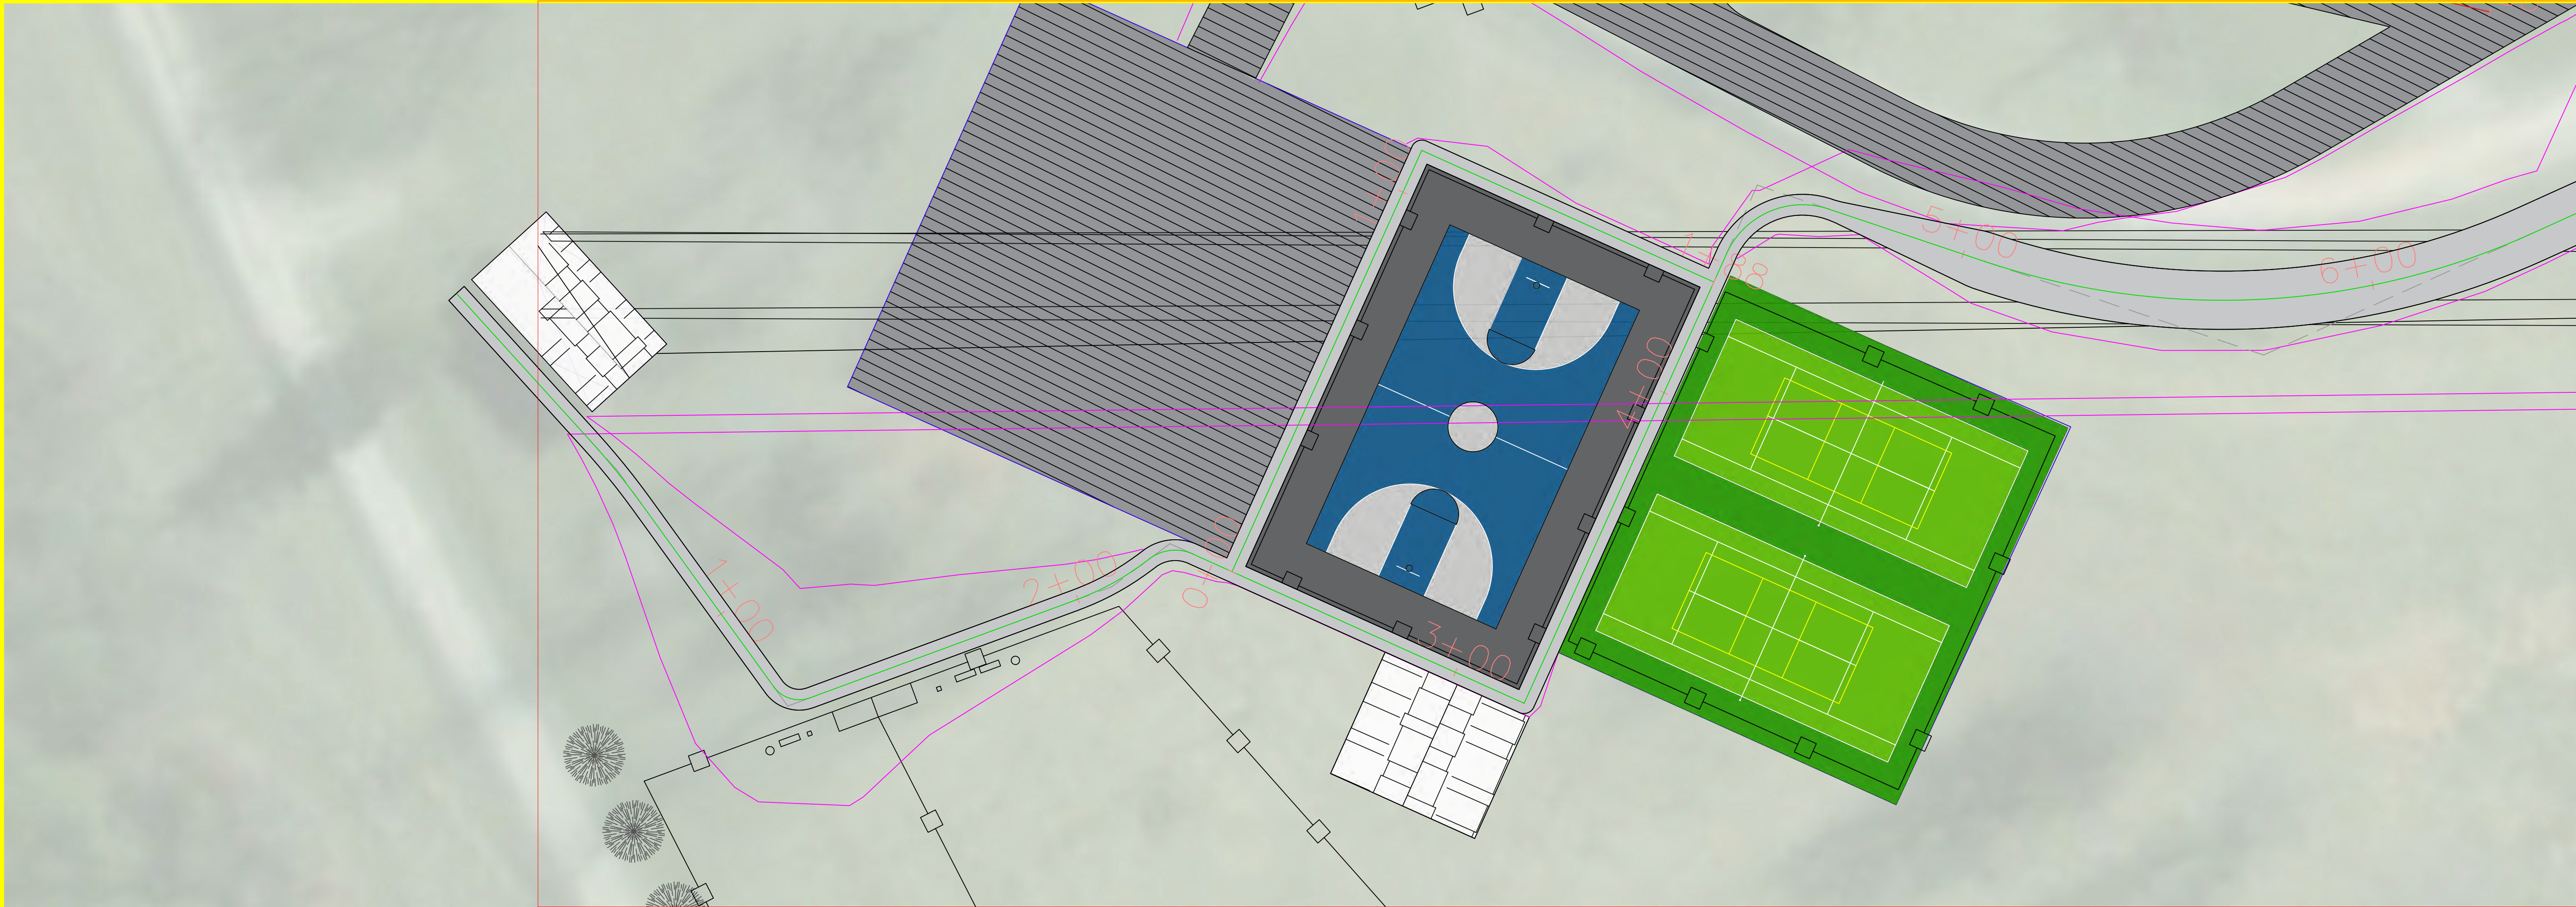

MUP West Main Station PROFILE
MUP West Main10

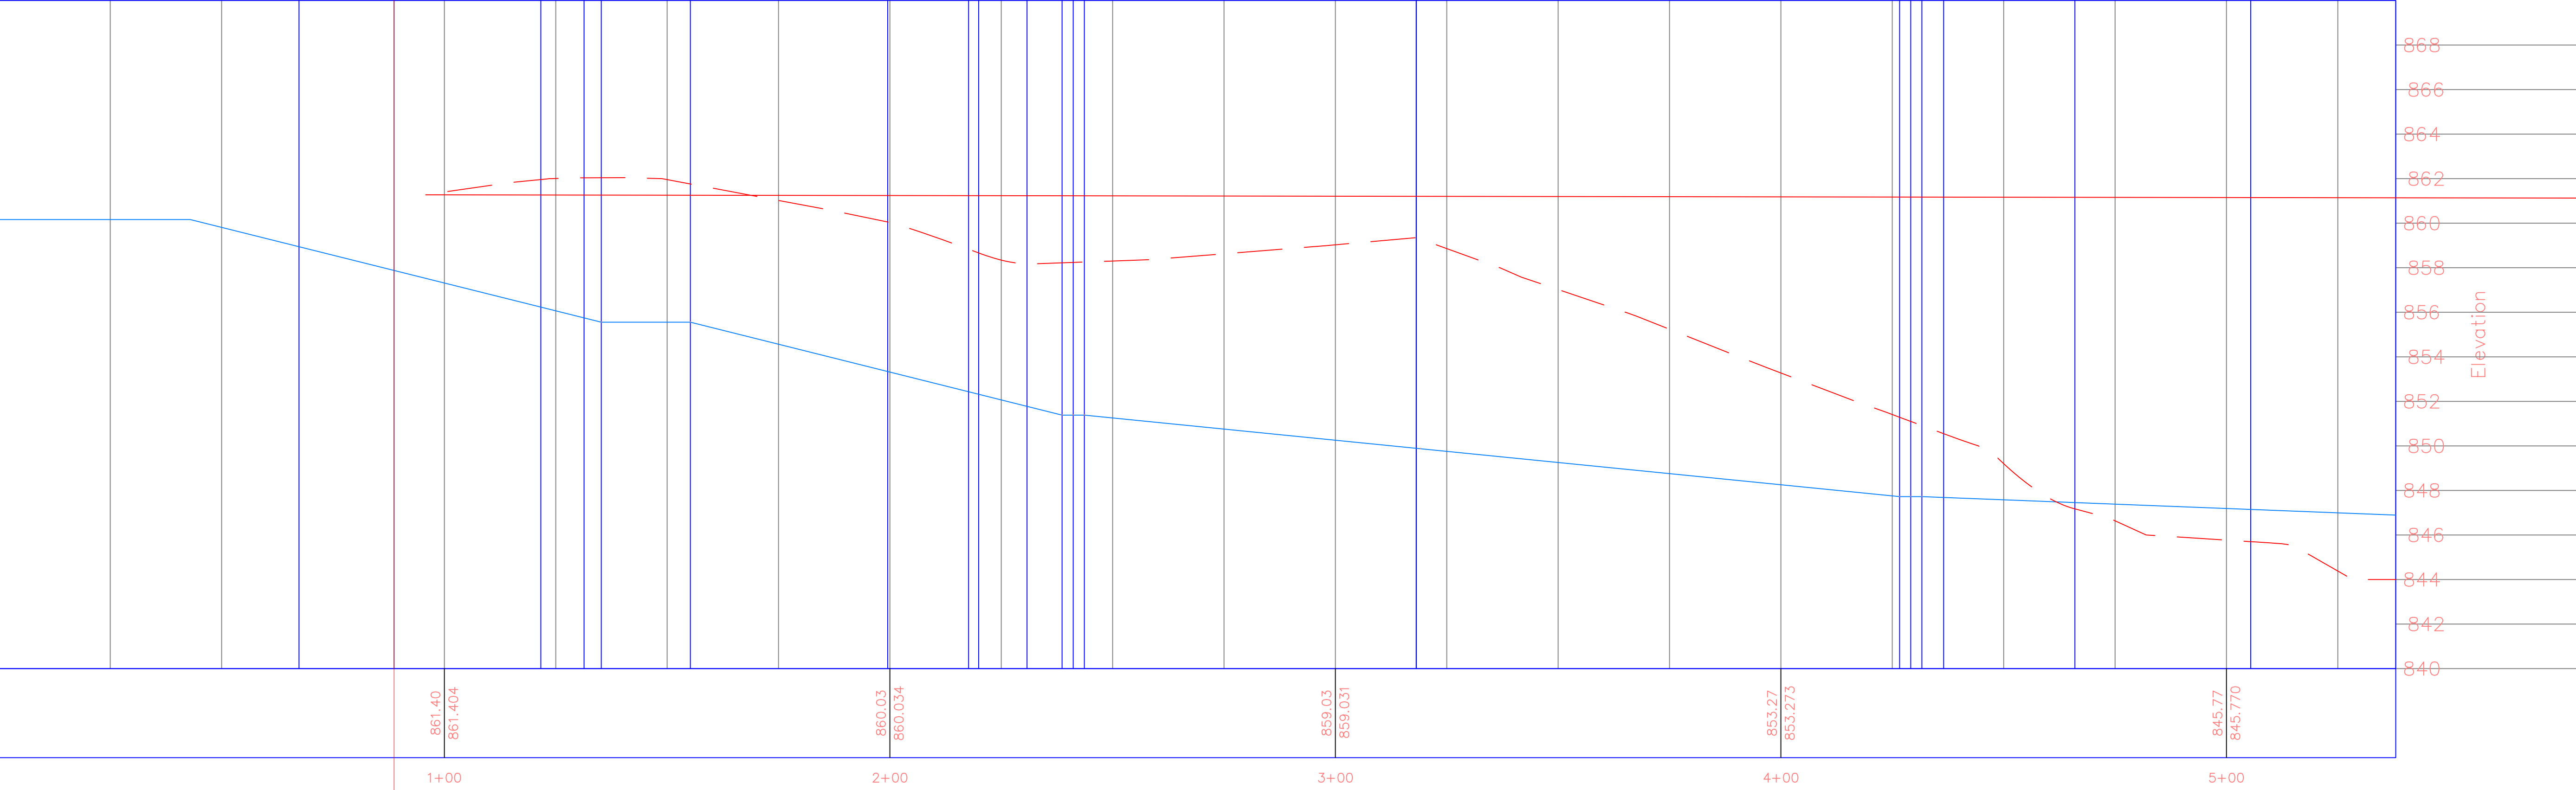

PROJECT:	CEE: 4164-2
DATE :	9/30/2025
DRAWN BY:	Cjمرت
REVISION:	


THE UNIVERSITY OF IOWA
CIVIL AND ENVIRONMENTAL ENGINEERING
4105 SEAMANS CENTER FOR THE
ENGINEERING ARTS AND SCIENCES
103 S CAPITOL ST
IOWA CITY, IOWA 52242
PHONE: 319.335.5647
FAX: 319.335.5660
EMAIL: civil-hawks@iowa.edu

EDUCATIONAL - NOT
FOR CONSTRUCTION


LAKE FISHER PARK
DTV
19658 W Lakefisher Rd, Bloomfield, IA 52537

SHEET NAME
West Trail
West Trail

SHEET NO.
T.101

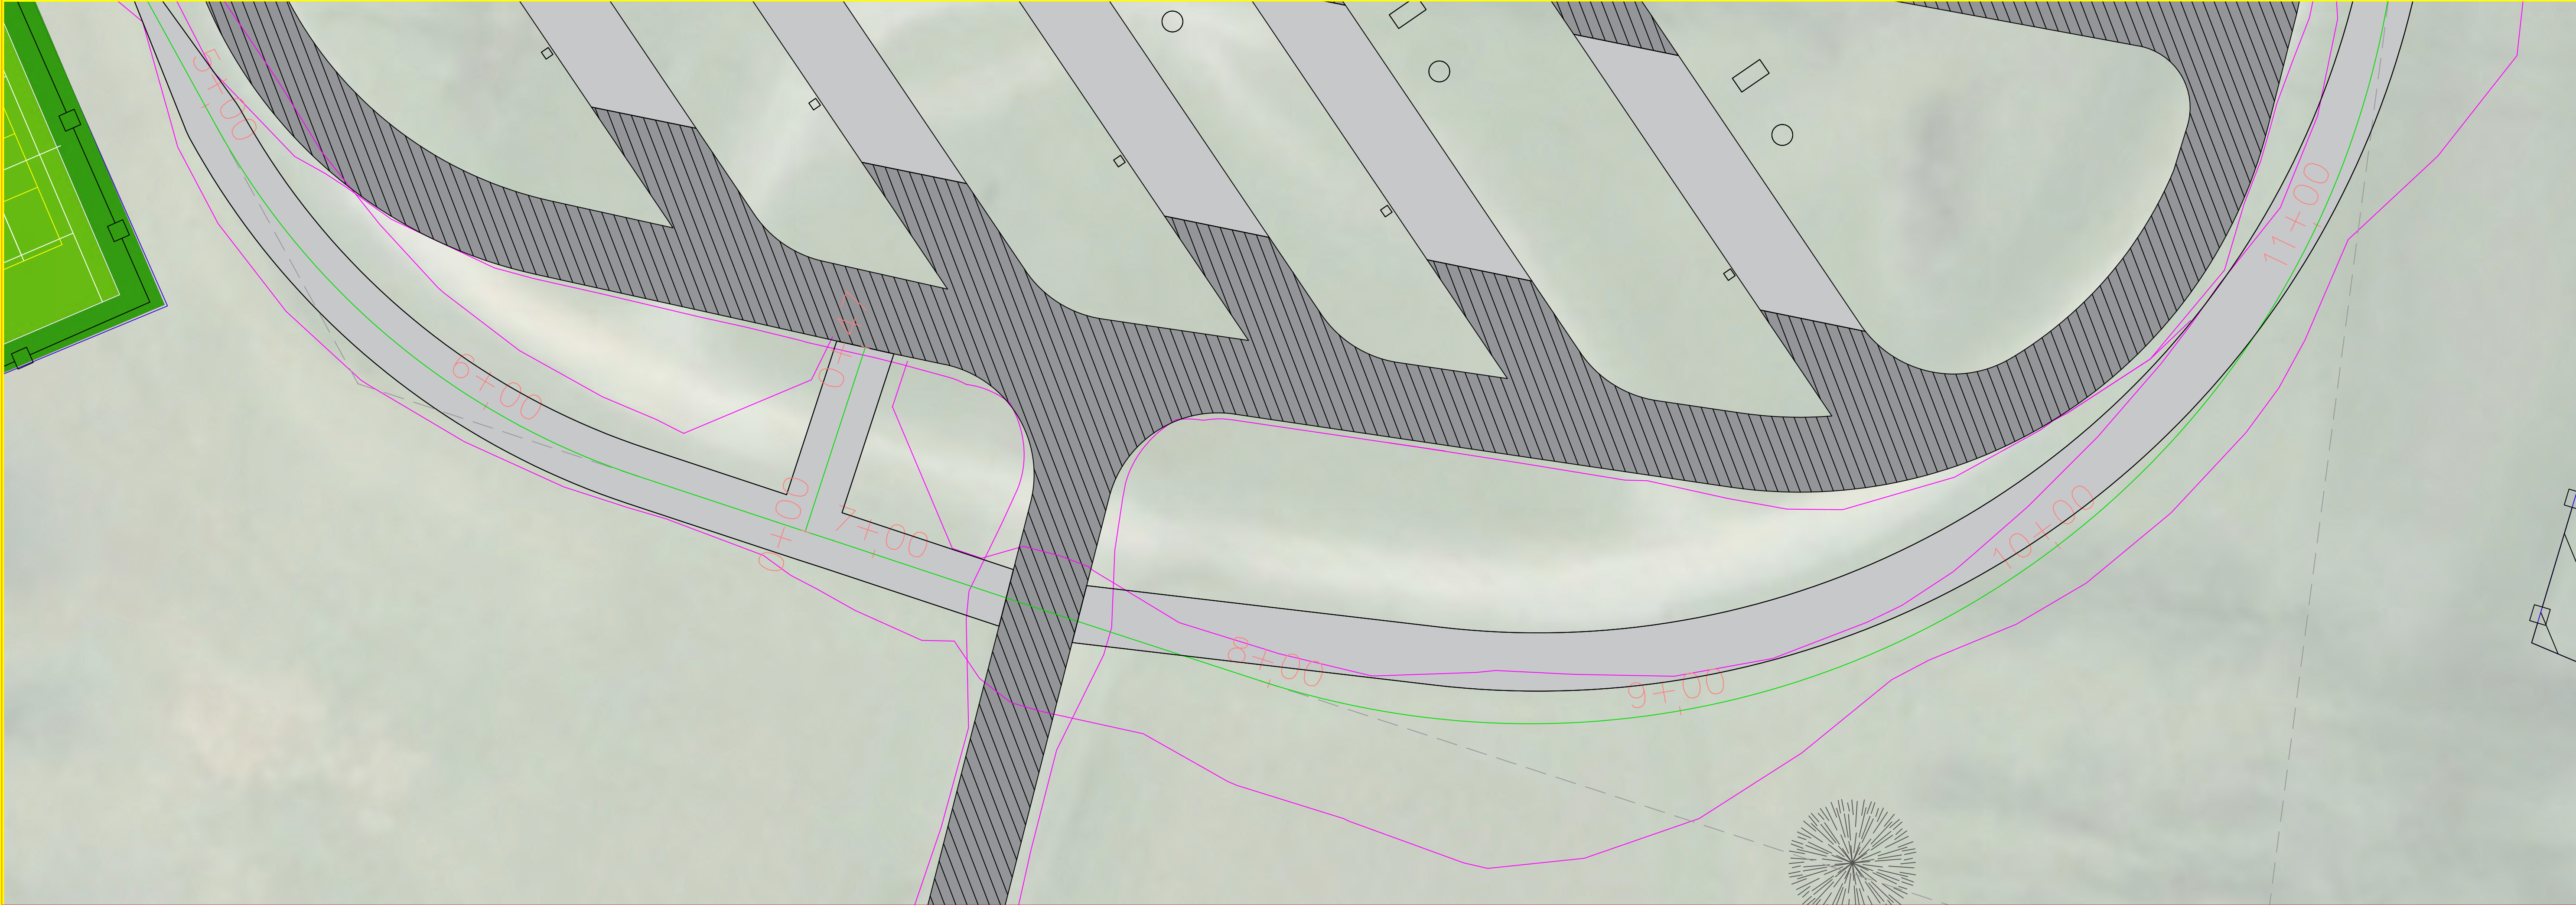

MUP West Main Station PROFILE
MUP West Main11

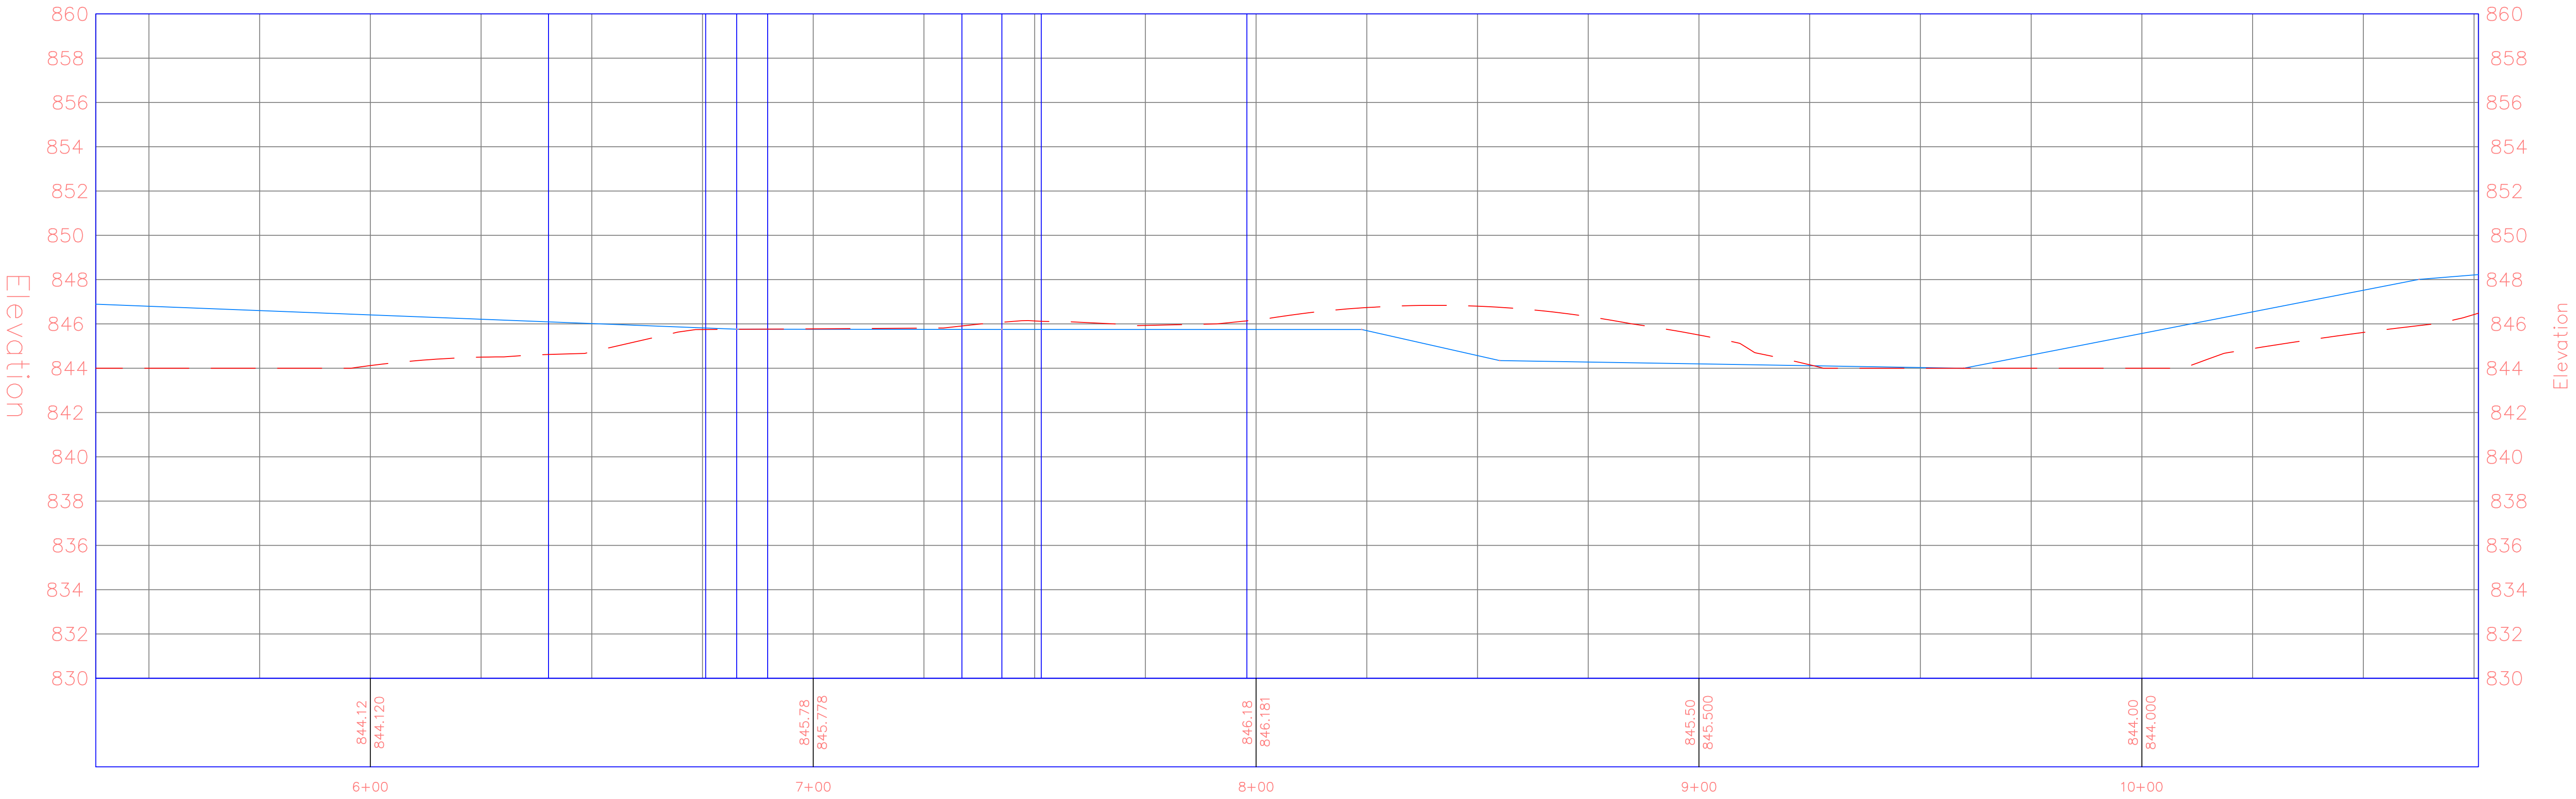

PROJECT:	CCE: 4164-2
DATE :	9/30/2025
DRAWN BY:	Cjمرت
REVISION:	


THE UNIVERSITY OF IOWA
CIVIL AND ENVIRONMENTAL ENGINEERING
4105 SEAMANS CENTER FOR THE
ENGINEERING ARTS AND SCIENCES
103 S CAPITOL ST
IOWA CITY, IOWA 52242
PHONE: 319.335.5647
FAX: 319.335.5660
EMAIL: civil-hawks@iowa.edu

EDUCATIONAL - NOT
FOR CONSTRUCTION


LAKE FISHER PARK
DTV
19658 W Lakefisher Rd, Bloomfield, IA 52537

SHEET NAME
West Trail
West Trail

SHEET NO.
T.102

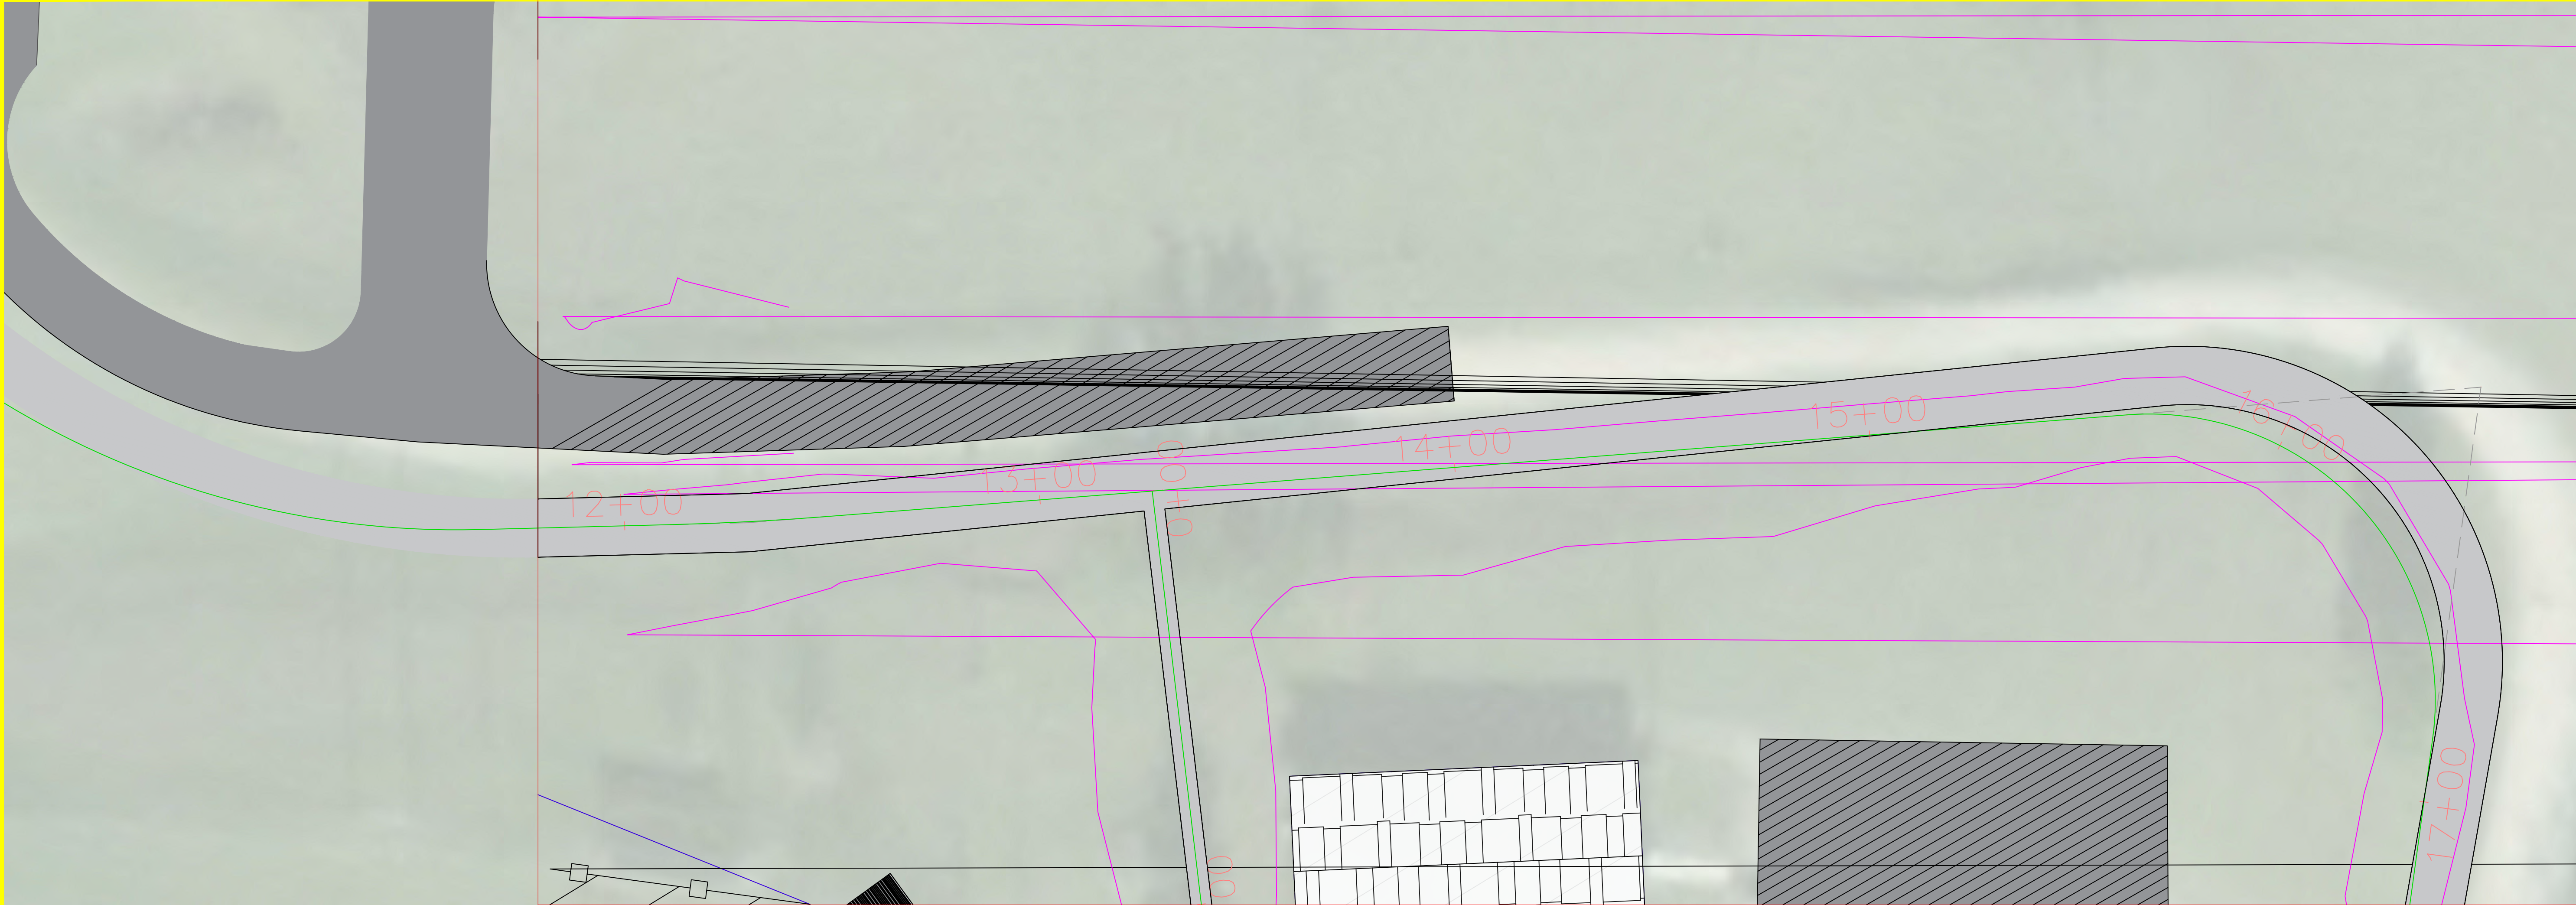

MUP West Main Station PROFILE
MUP West Main12

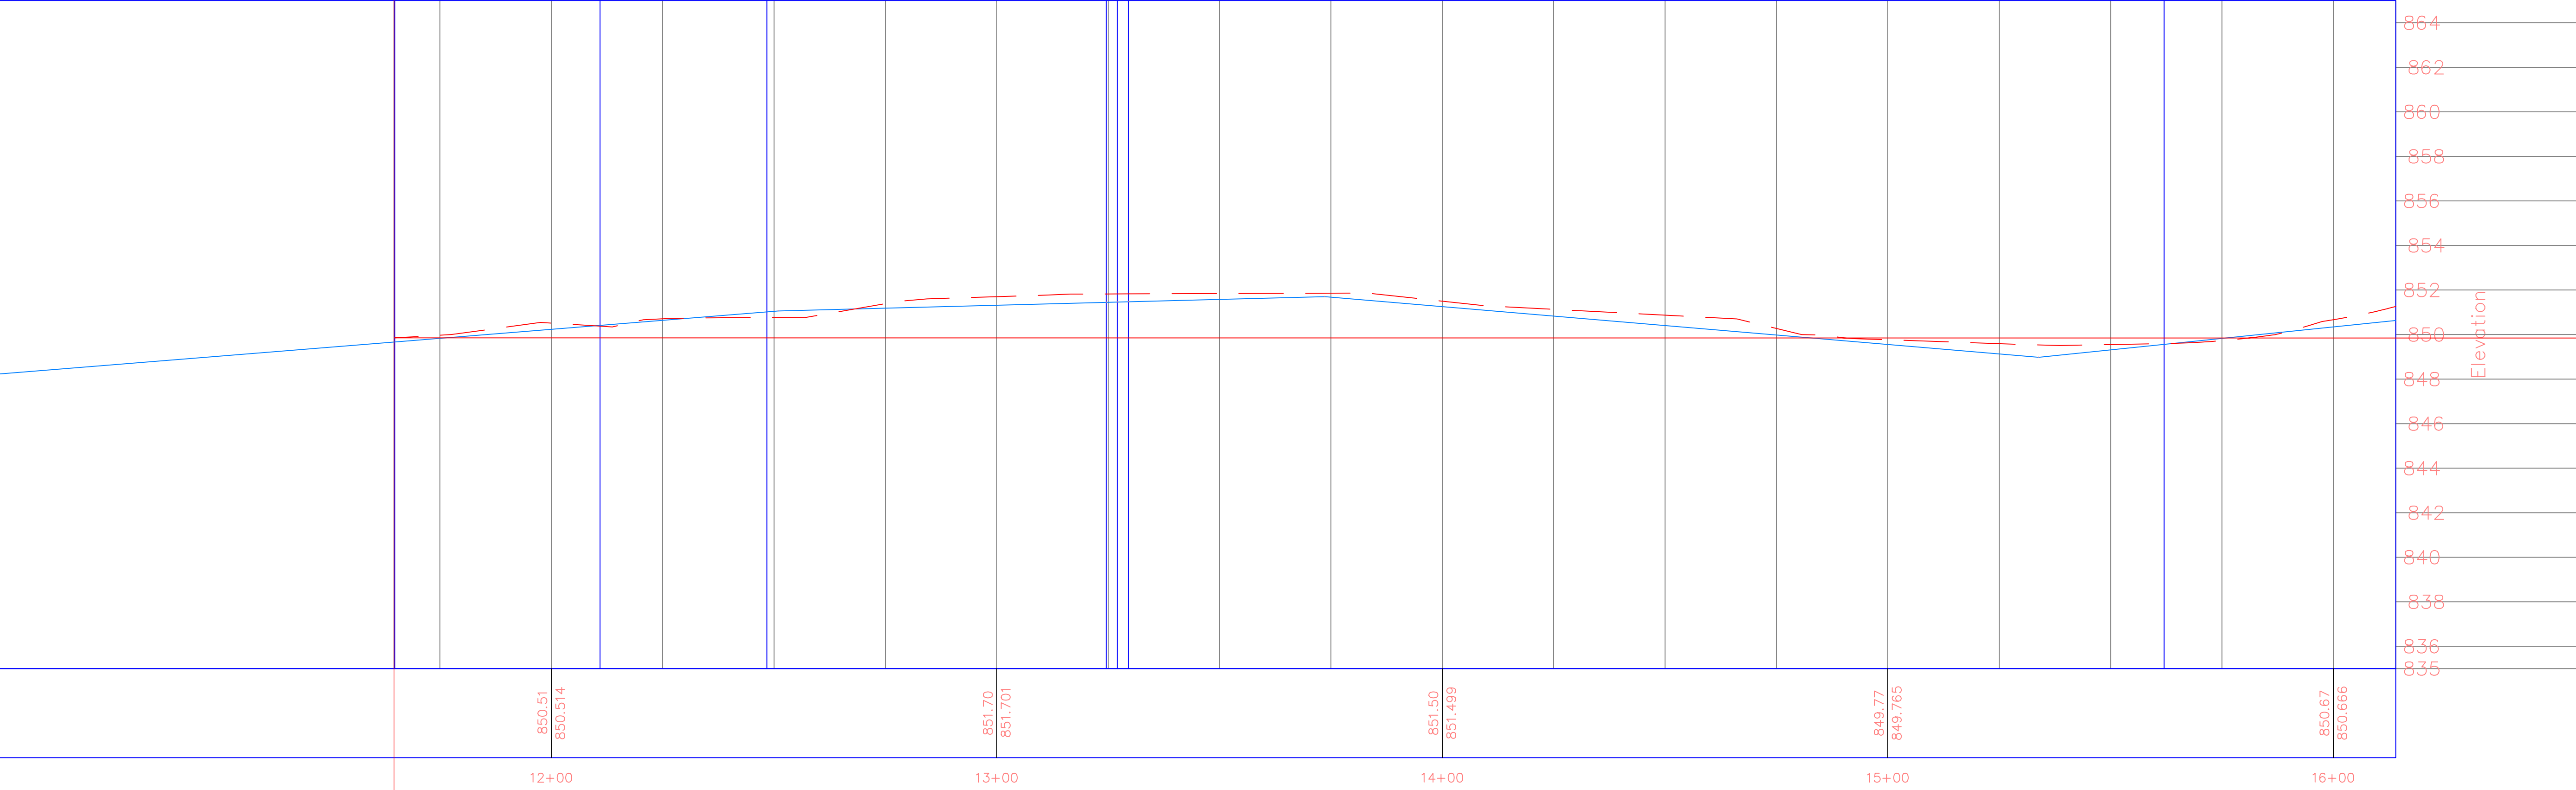

PROJECT:	CEE: 4164-2
DATE :	9/30/2025
DRAWN BY:	Cjمرت
REVISION:	


THE UNIVERSITY OF IOWA
CIVIL AND ENVIRONMENTAL ENGINEERING
4105 SEAMANS CENTER FOR THE
ENGINEERING ARTS AND SCIENCES
103 S CAPITOL ST
IOWA CITY, IOWA 52242
PHONE: 319.335.5647
FAX: 319.335.5660
EMAIL: civil-hawks@iowa.edu

EDUCATIONAL - NOT
FOR CONSTRUCTION


LAKE FISHER PARK
DTV
19658 W Lakefisher Rd, Bloomfield, IA 52537

SHEET NAME
West Trail
West Trail

SHEET NO.
T.103

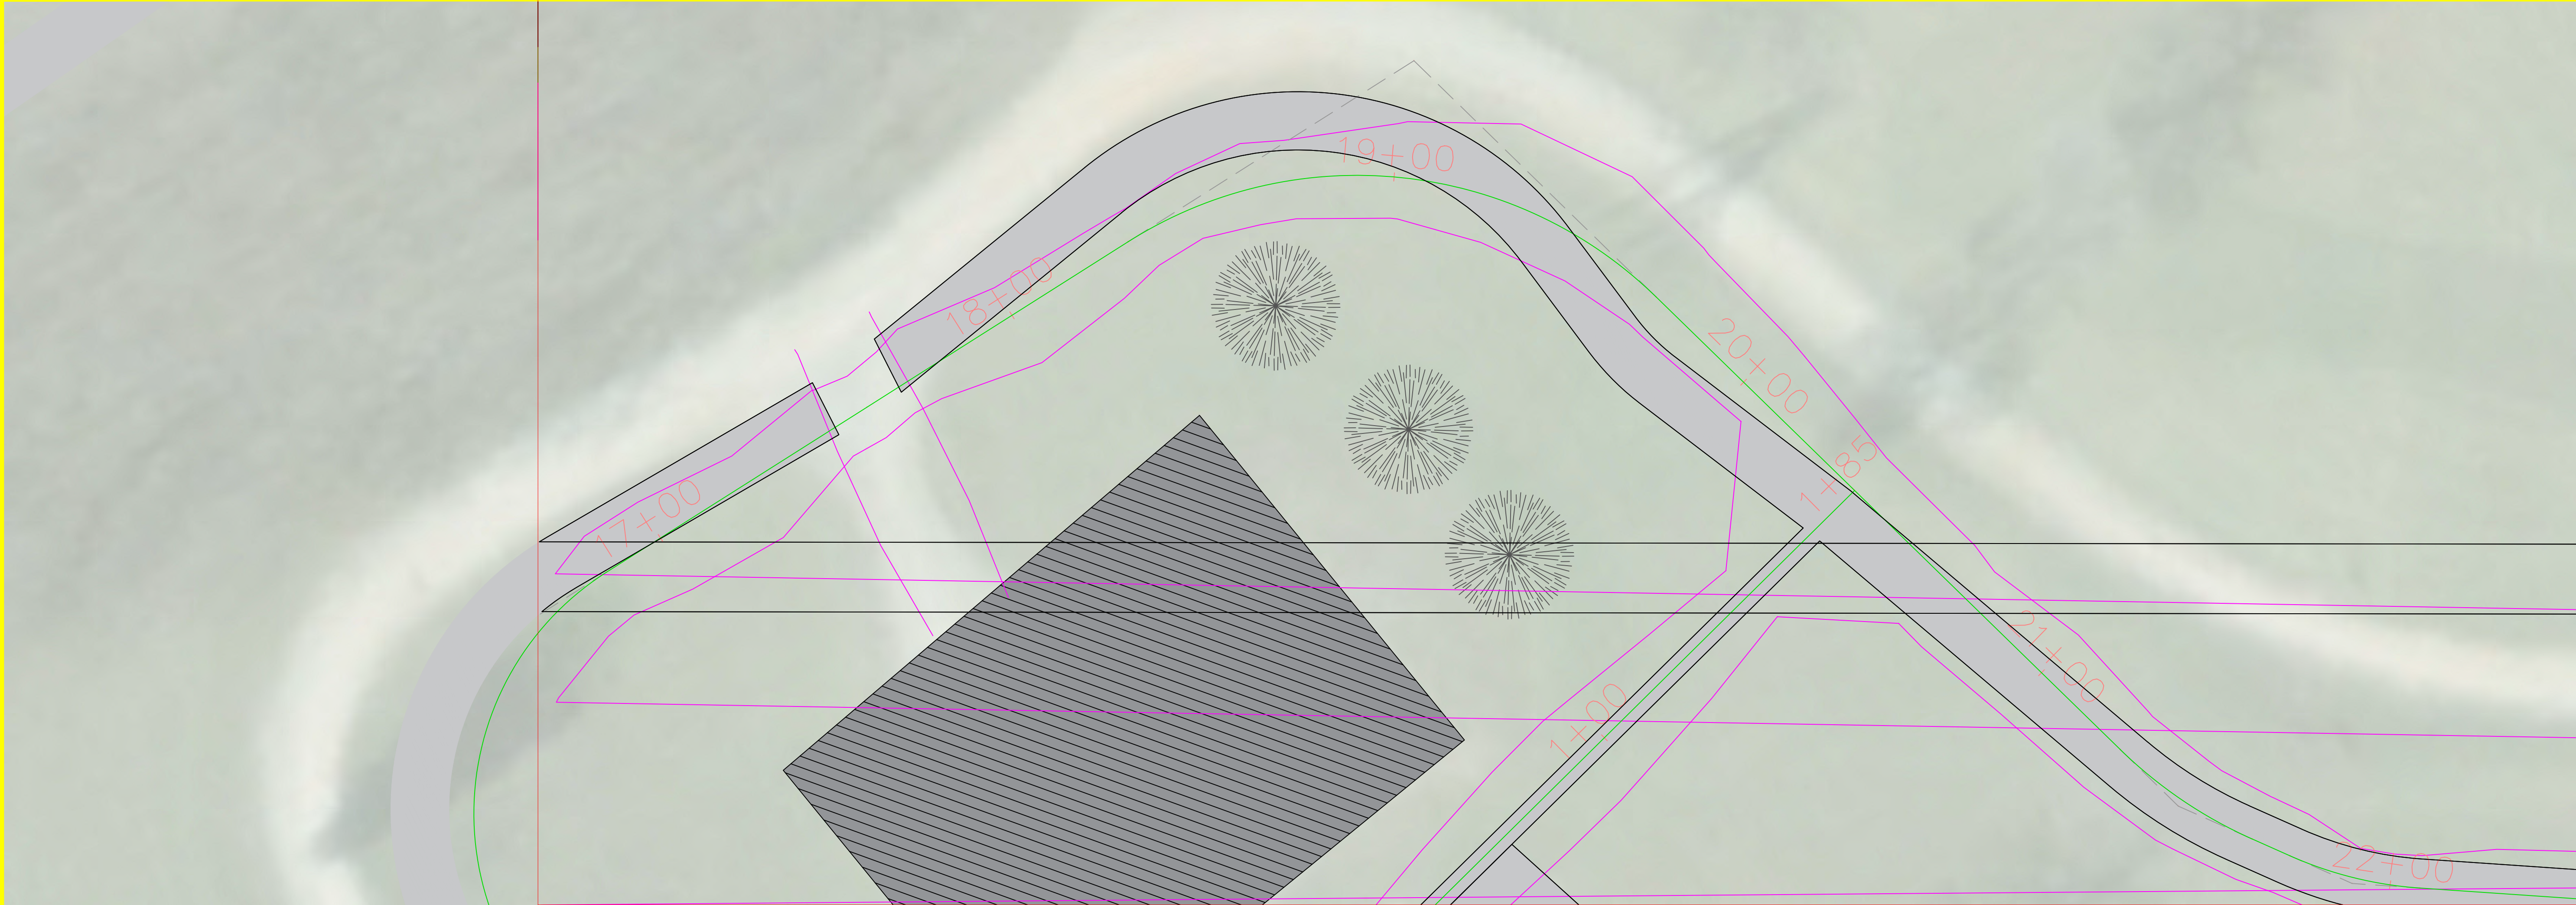

MUP West Main Station PROFILE
MUP West Main13

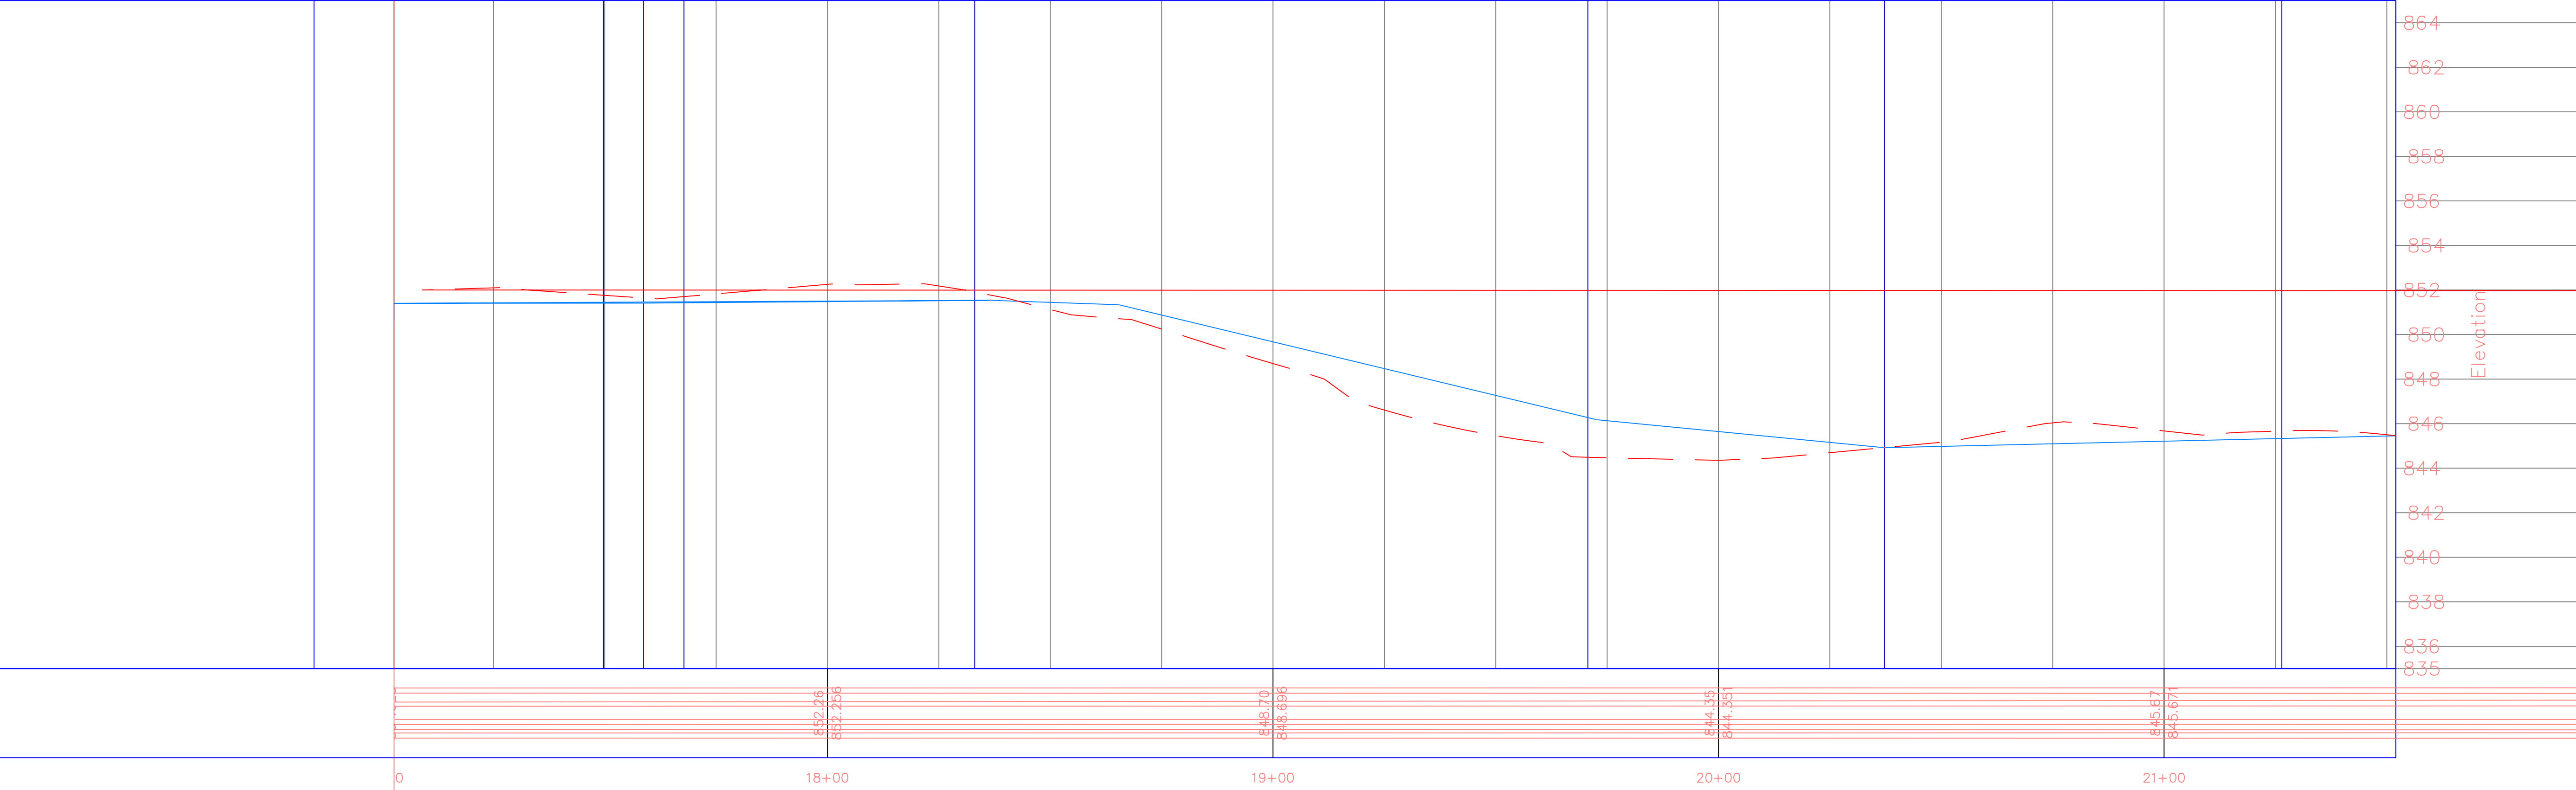


PROJECT:	CEE: 4164-2
DATE :	9/30/2025
DRAWN BY:	Cjمرت
REVISION:	

THE UNIVERSITY OF IOWA
CIVIL AND ENVIRONMENTAL ENGINEERING
4105 SEAMANS CENTER FOR THE
ENGINEERING ARTS AND SCIENCES
103 S CAPITOL ST
IOWA CITY, IOWA 52242
PHONE: 319.335.5647
FAX: 319.335.5660
EMAIL: civil-hawks@iowa.edu


EDUCATIONAL - NOT
FOR CONSTRUCTION

LAKE FISHER PARK
DTV
19658 W Lakefisher Rd, Bloomfield, IA 52537

SHEET NAME
West Trail
West Trail
SHEET NO.
T.104

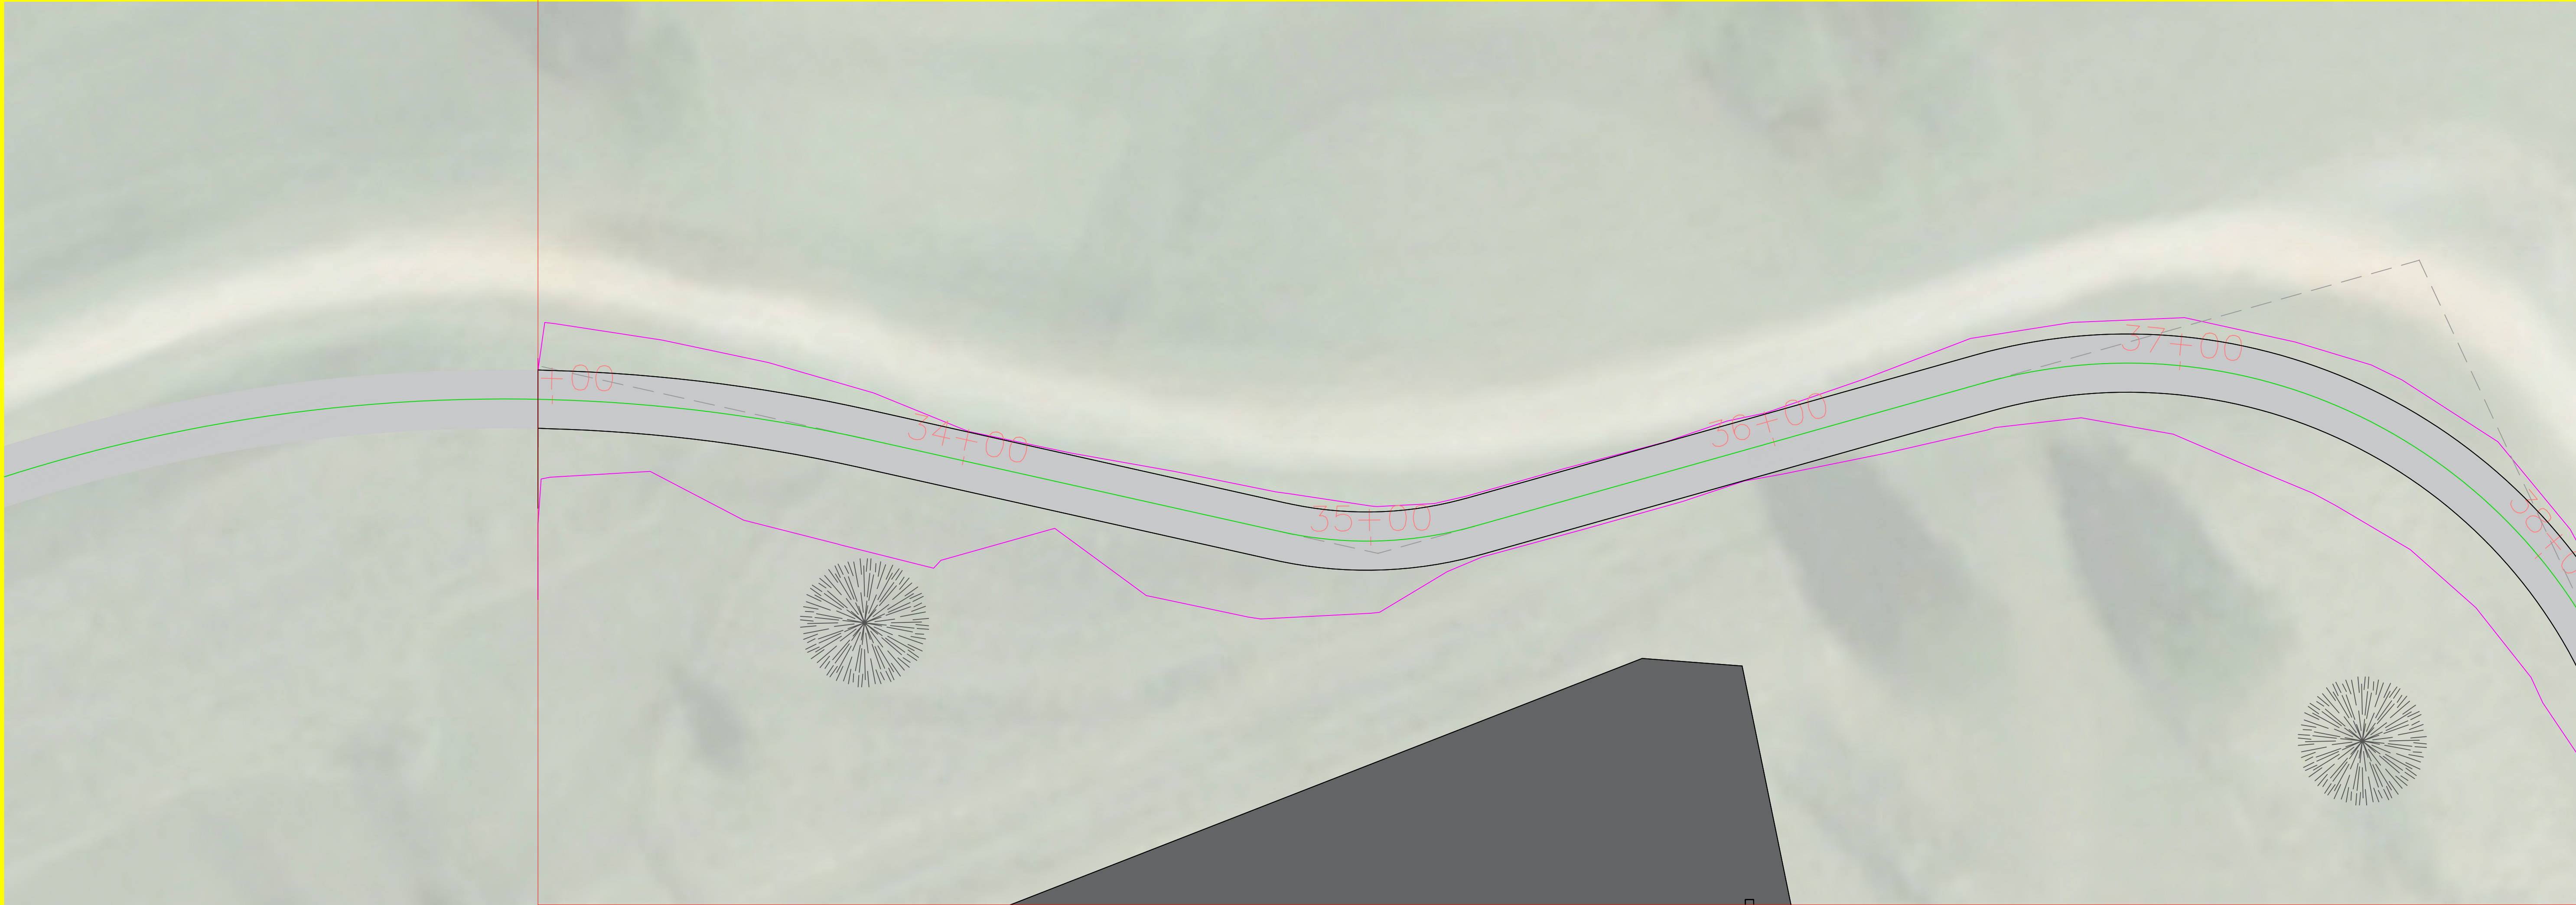

MUP West Main Station PROFILE
MUP West Main16

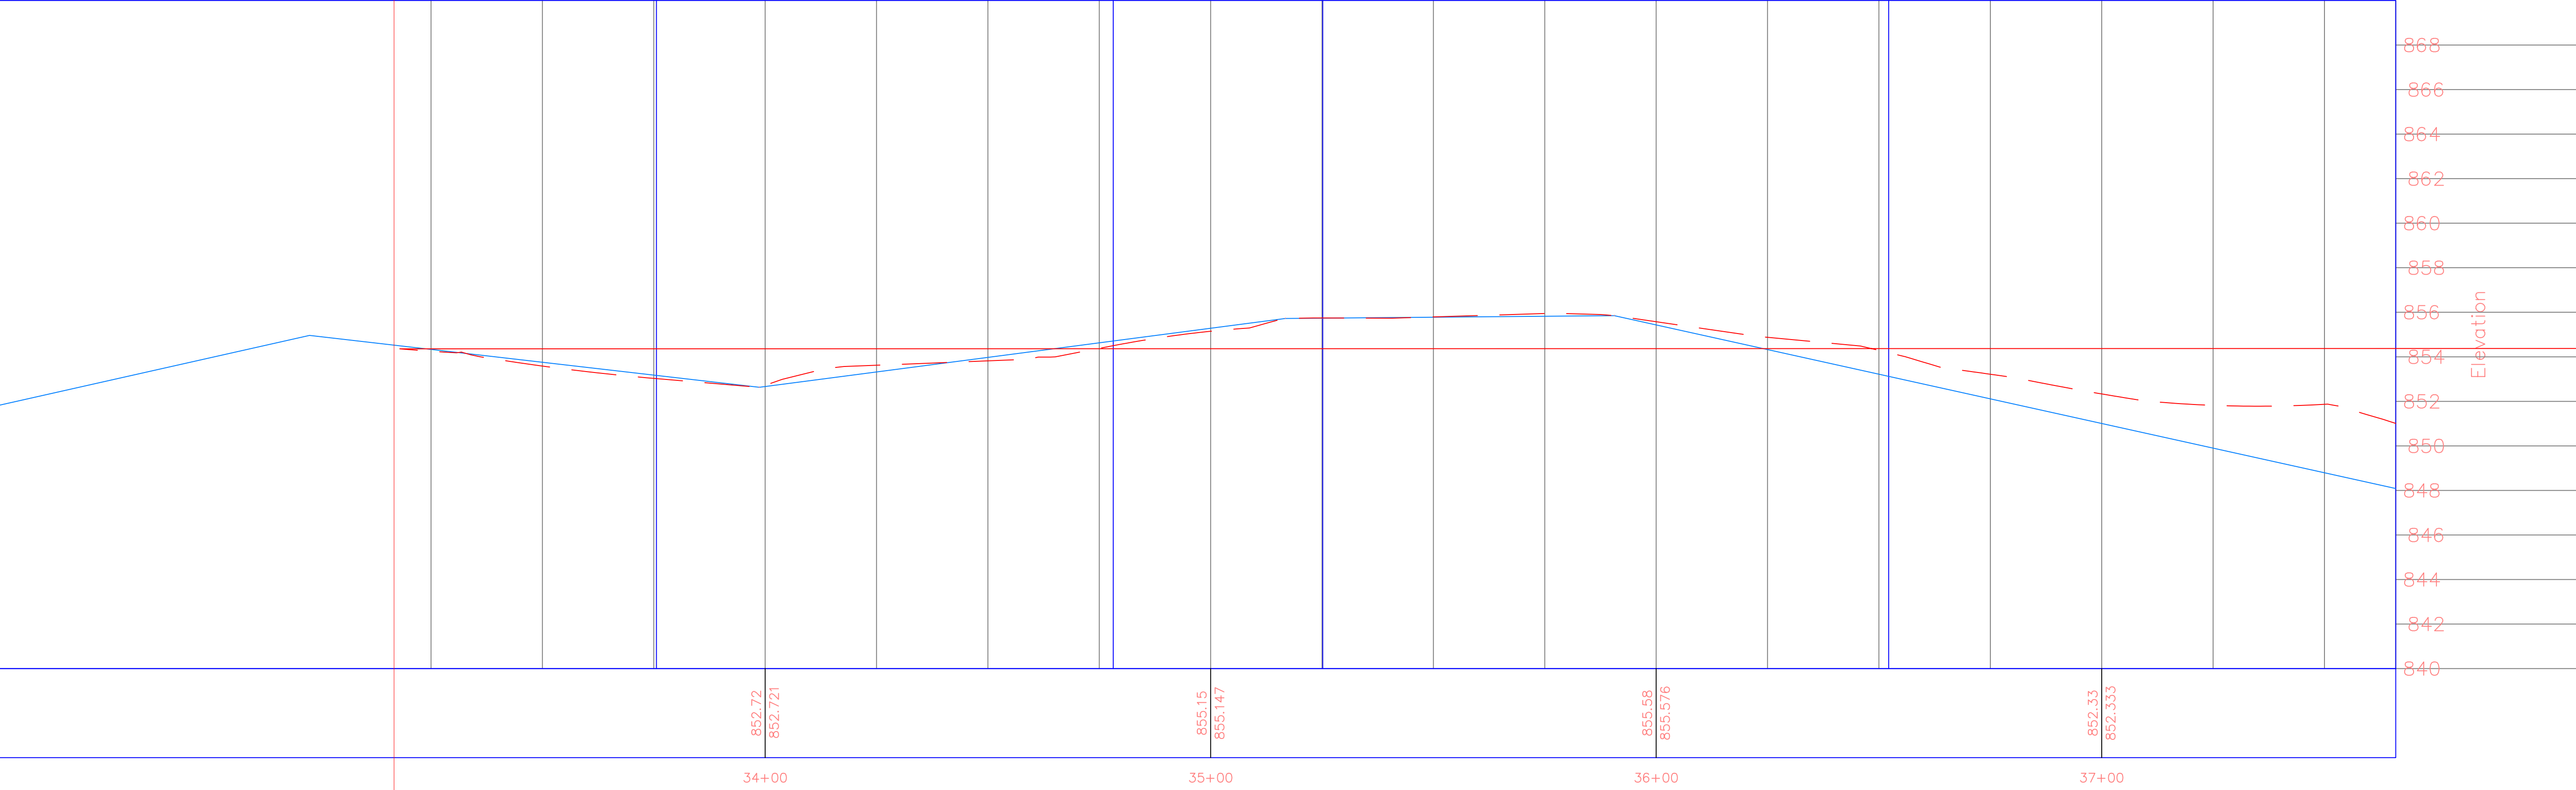

PROJECT:	CEE: 4164-2
DATE :	9/30/2025
DRAWN BY:	Cjمرت
REVISION:	


THE UNIVERSITY OF IOWA
CIVIL AND ENVIRONMENTAL ENGINEERING
4105 SEAMANS CENTER FOR THE
ENGINEERING ARTS AND SCIENCES
103 S CAPITOL ST
IOWA CITY, IOWA 52242
PHONE: 319.335.5647
FAX: 319.335.5660
EMAIL: civil-hawks@iowa.edu

EDUCATIONAL - NOT
FOR CONSTRUCTION


LAKE FISHER PARK
DTV
19658 W Lakefisher Rd, Bloomfield, IA 52537

SHEET NAME
West Trail
West Trail

SHEET NO.
T.107

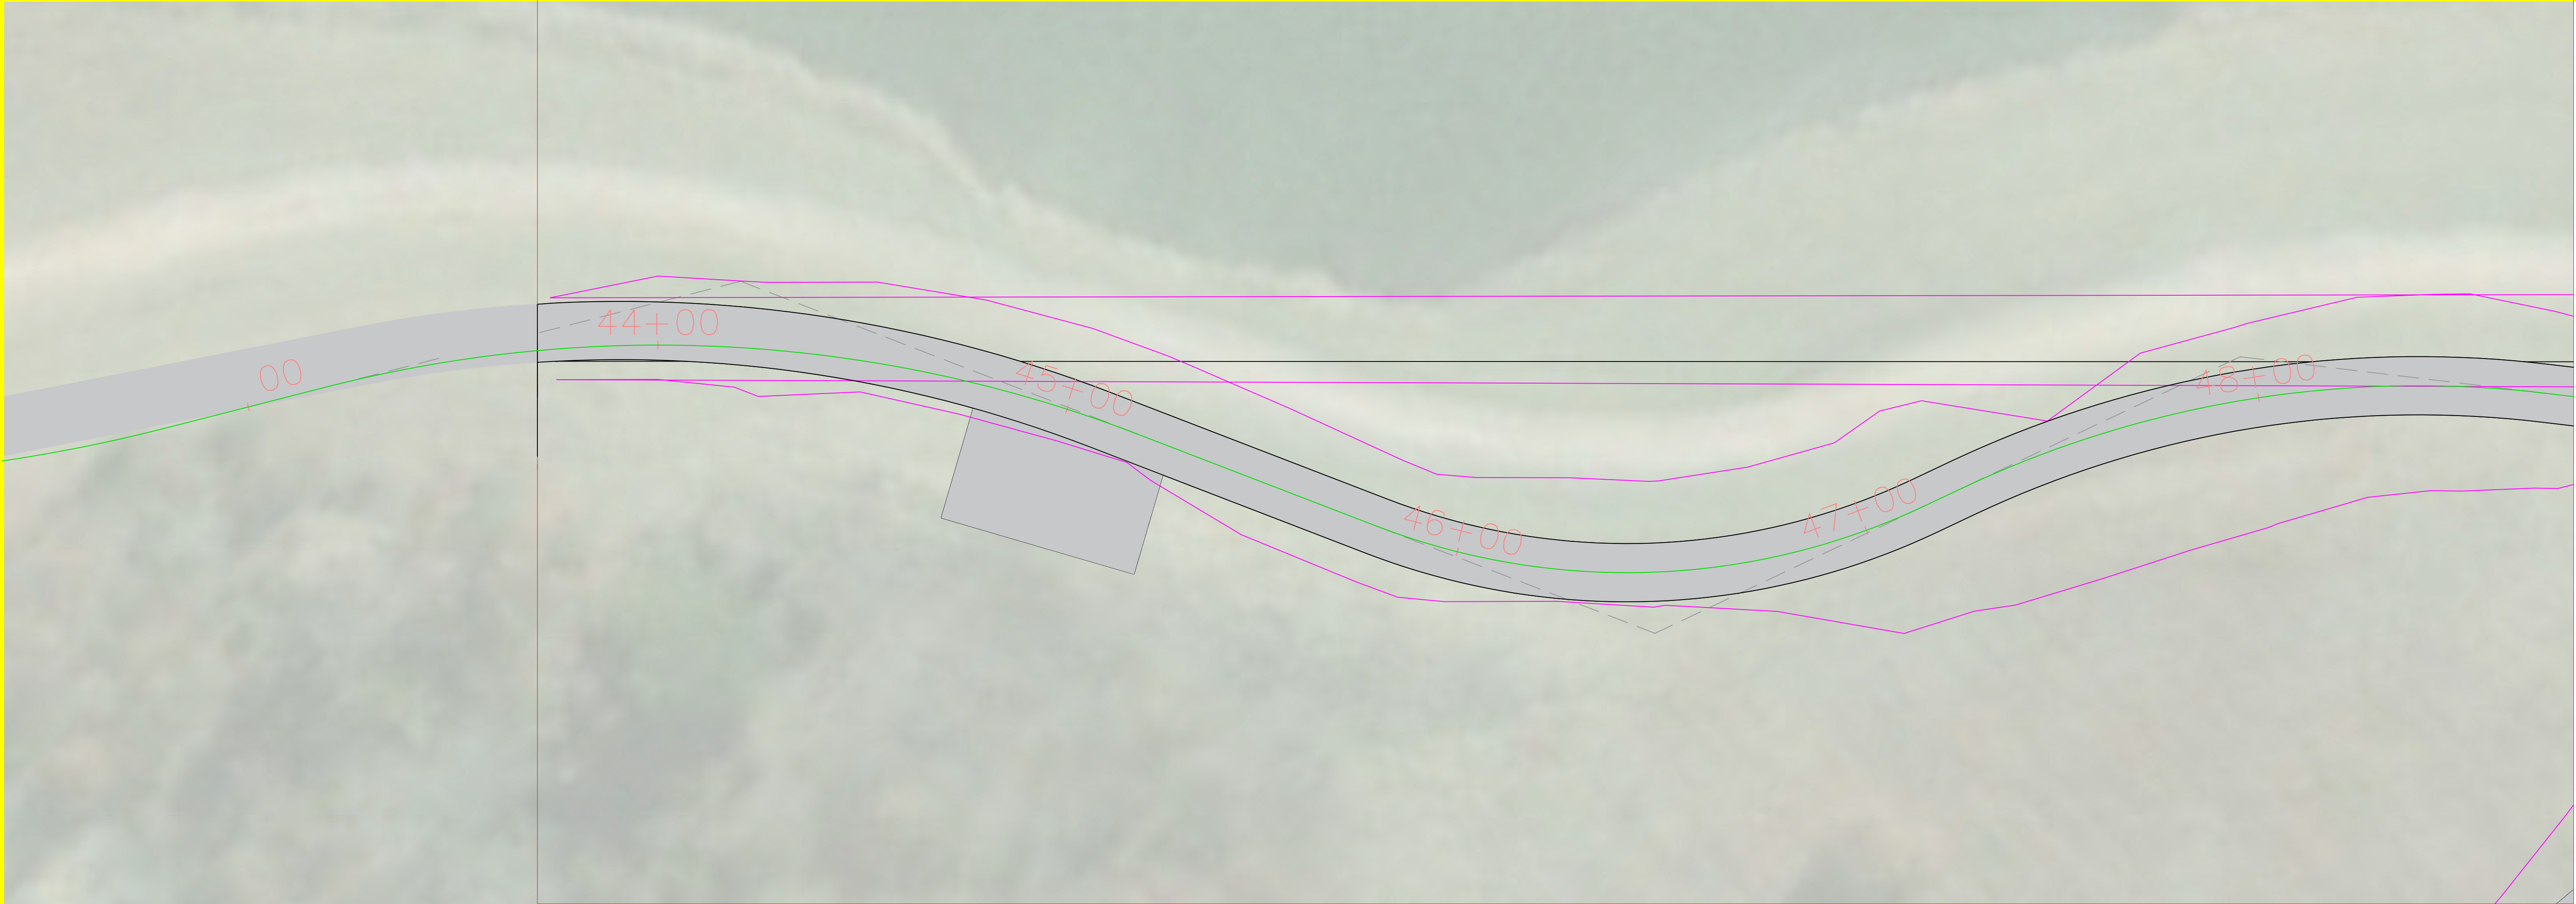

MUP West Main Station PROFILE
MUP West Main18

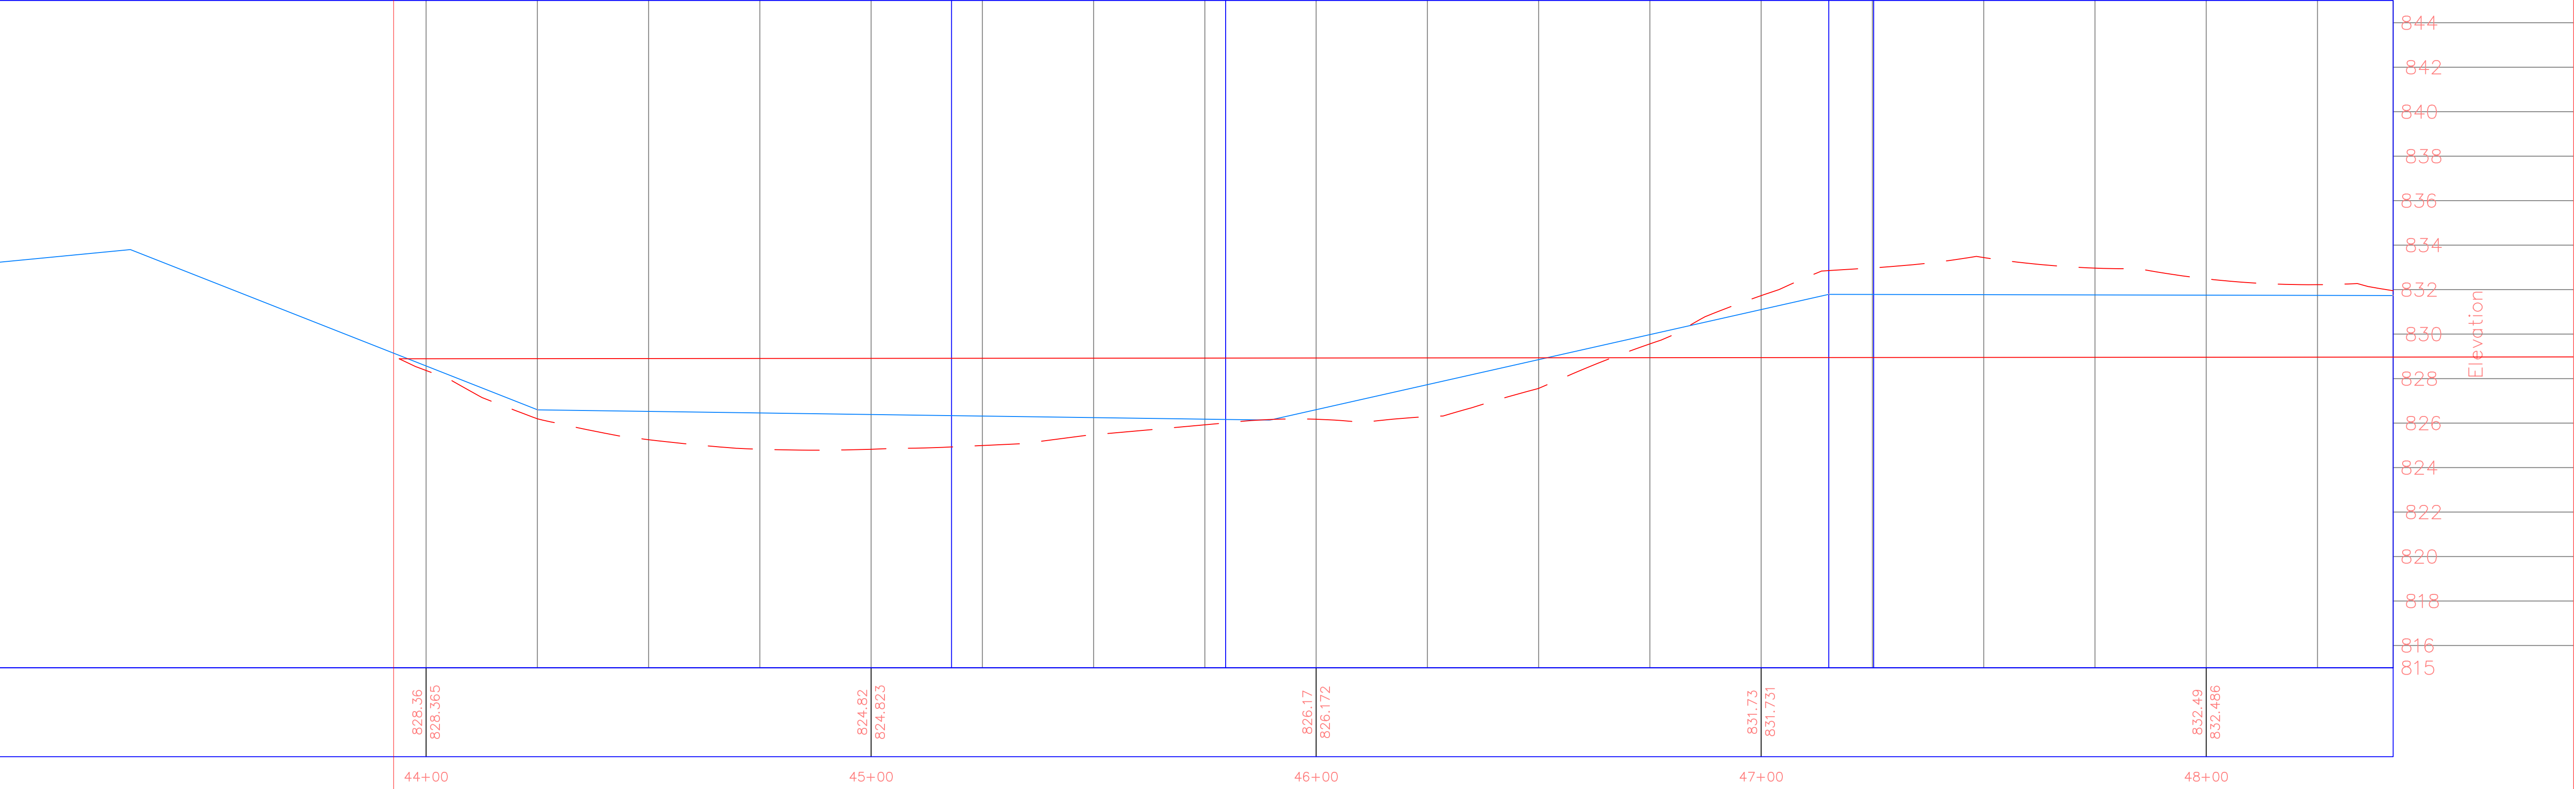


PROJECT:	CEE: 4164-2
DATE :	9/30/2025
DRAWN BY:	Cjمرت
REVISION:	

THE UNIVERSITY OF IOWA
CIVIL AND ENVIRONMENTAL ENGINEERING
4105 SEAMANS CENTER FOR THE
ENGINEERING ARTS AND SCIENCES
103 S CAPITOL ST
IOWA CITY, IOWA 52242
PHONE: 319.335.5647
FAX: 319.335.5660
EMAIL: civil-hawks@iowa.edu


EDUCATIONAL - NOT
FOR CONSTRUCTION

LAKE FISHER PARK
DTV
19658 W Lakefisher Rd, Bloomfield, IA 52537

SHEET NAME
West Trail
West Trail
SHEET NO.
T.109

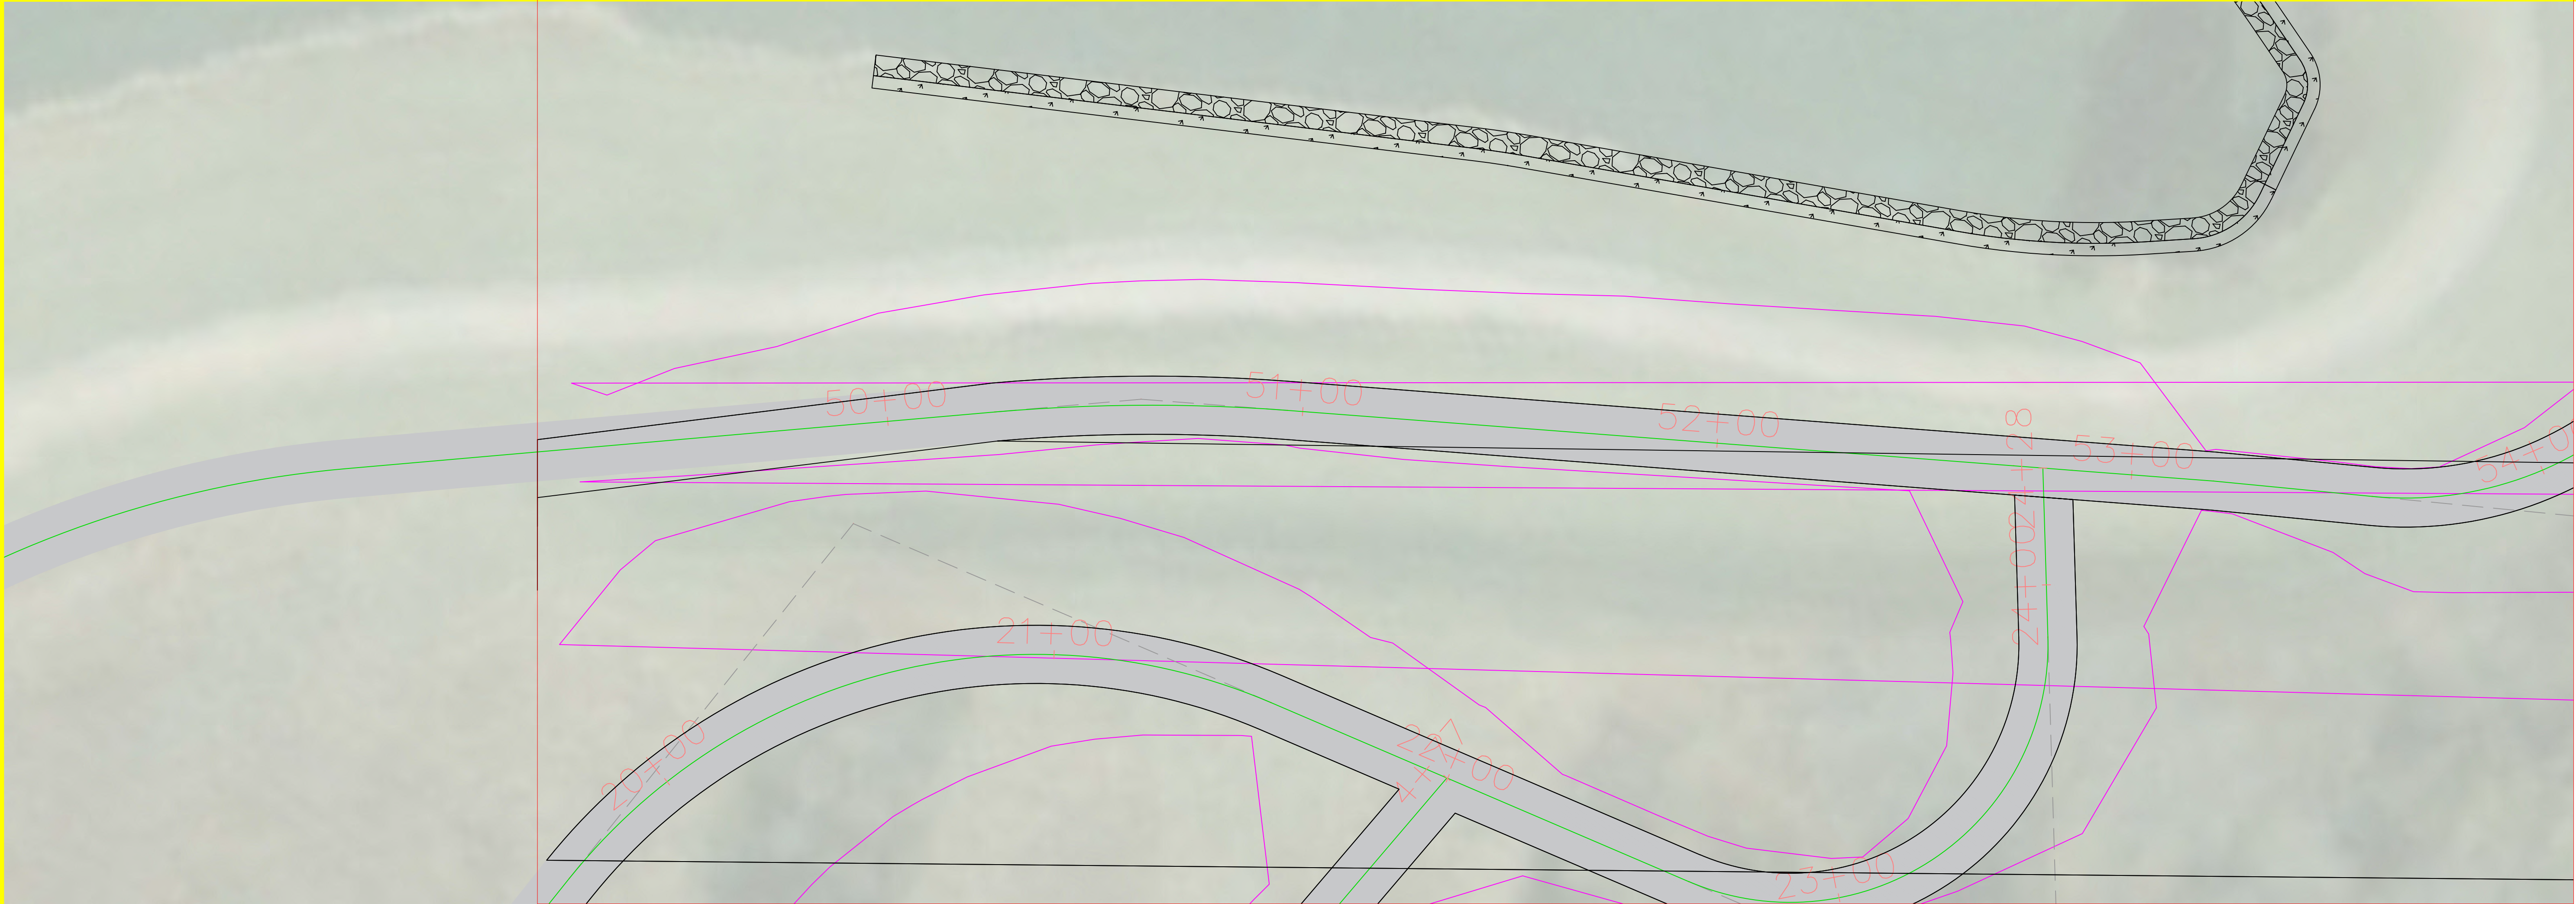

MUP West Main Station PROFILE
MUP West Main19

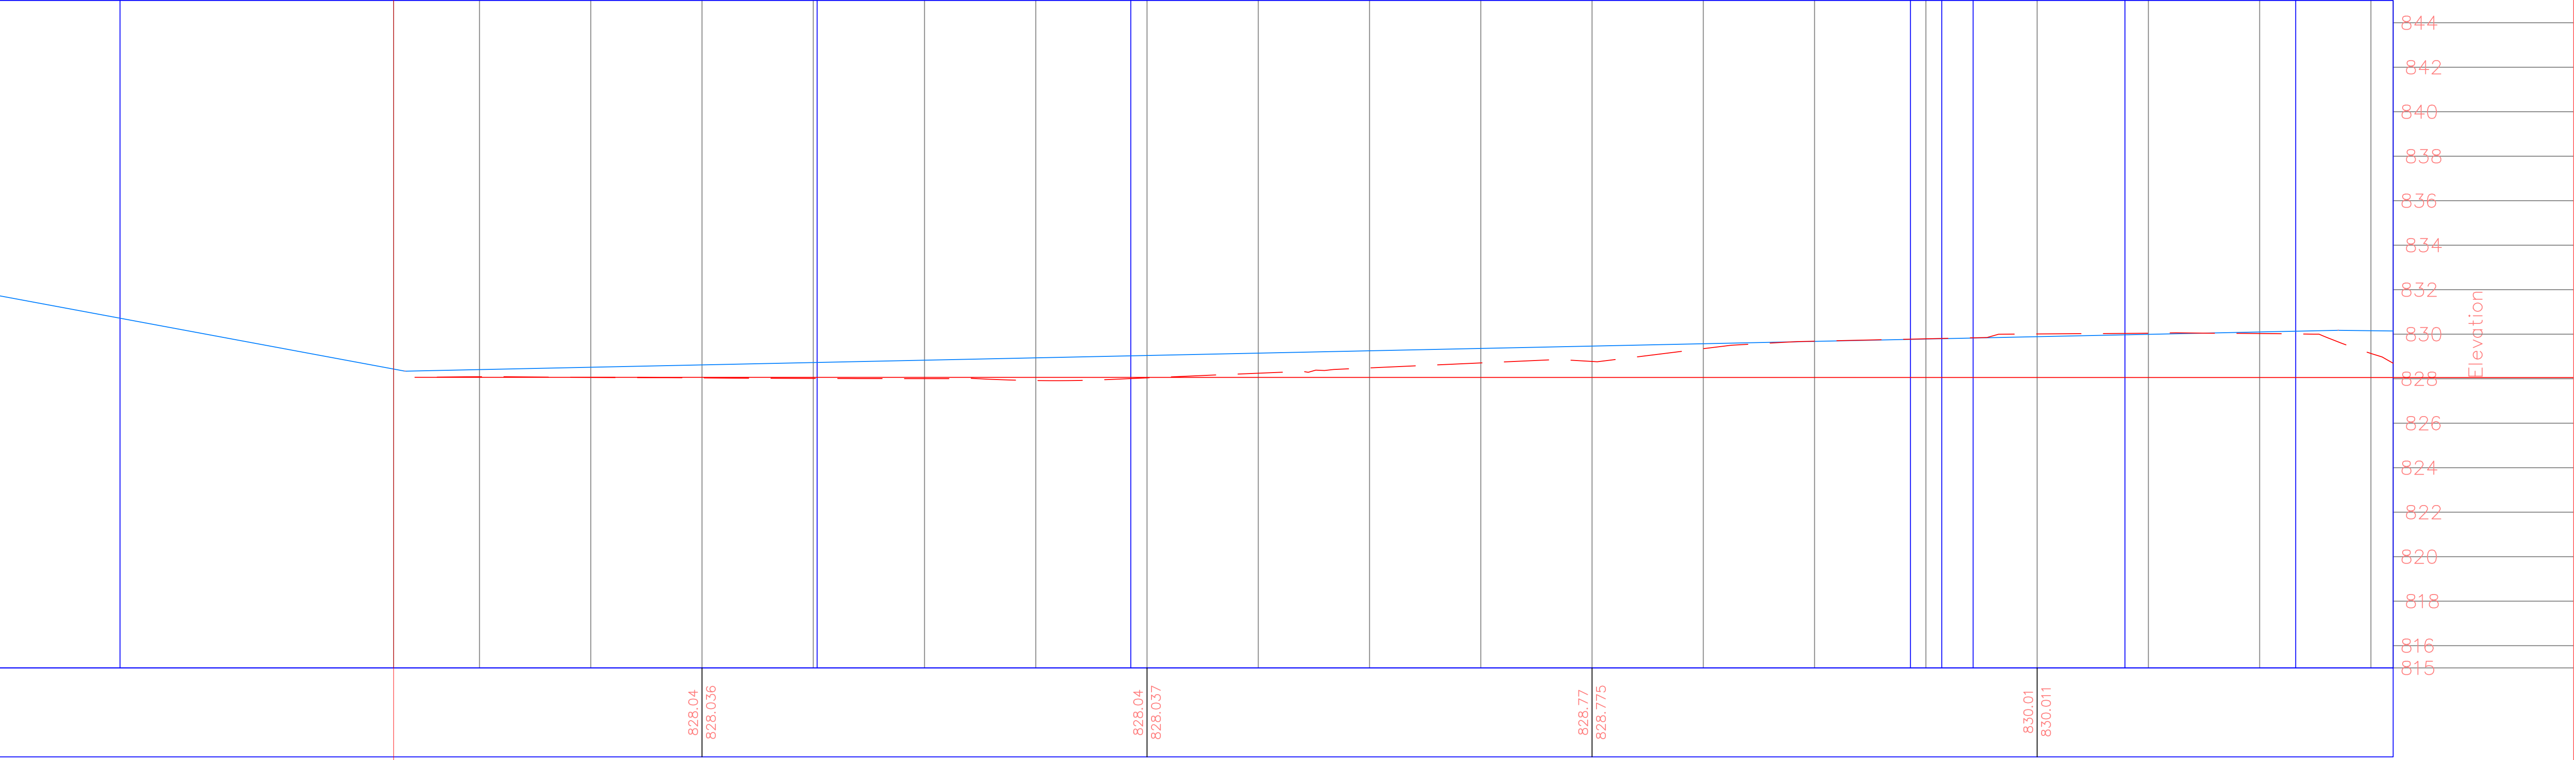

PROJECT:	CEE: 4164-2
DATE :	9/30/2025
DRAWN BY:	Cjمرت
REVISION:	

THE UNIVERSITY OF IOWA
CIVIL AND ENVIRONMENTAL ENGINEERING

4105 SEAMANS CENTER FOR THE
ENGINEERING ARTS AND SCIENCES
103 S CAPITOL ST
IOWA CITY, IOWA 52242
PHONE: 319.335.5647
FAX: 319.335.5660
EMAIL: civil-hawks@iowa.edu

EDUCATIONAL - NOT
FOR CONSTRUCTION


LAKE FISHER PARK
DTV

19658 W Lakefisher Rd, Bloomfield, IA 52537


SHEET NAME
West Trail
West Trail

SHEET NO.

T.110

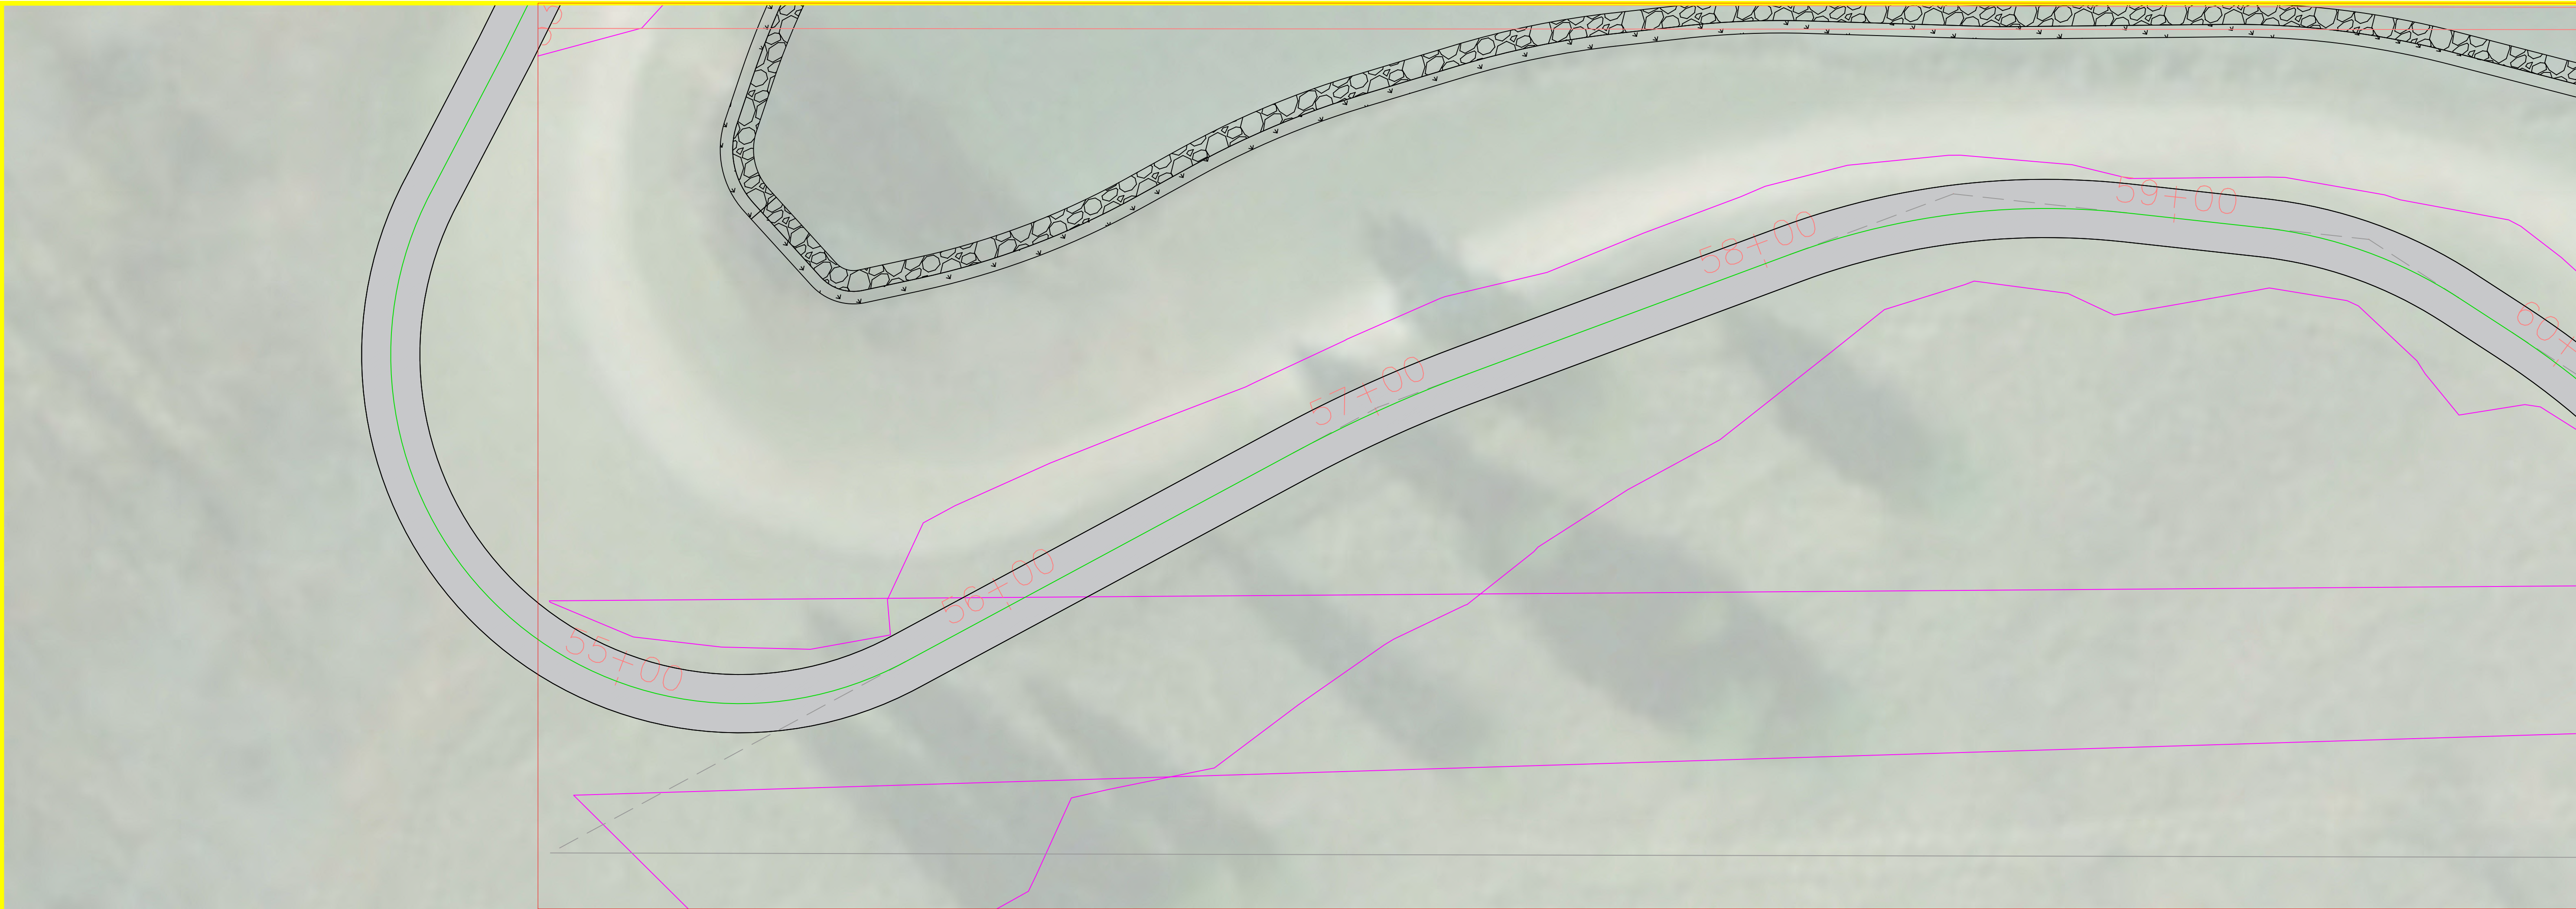

MUP West Main Station PROFILE
MUP West Main20

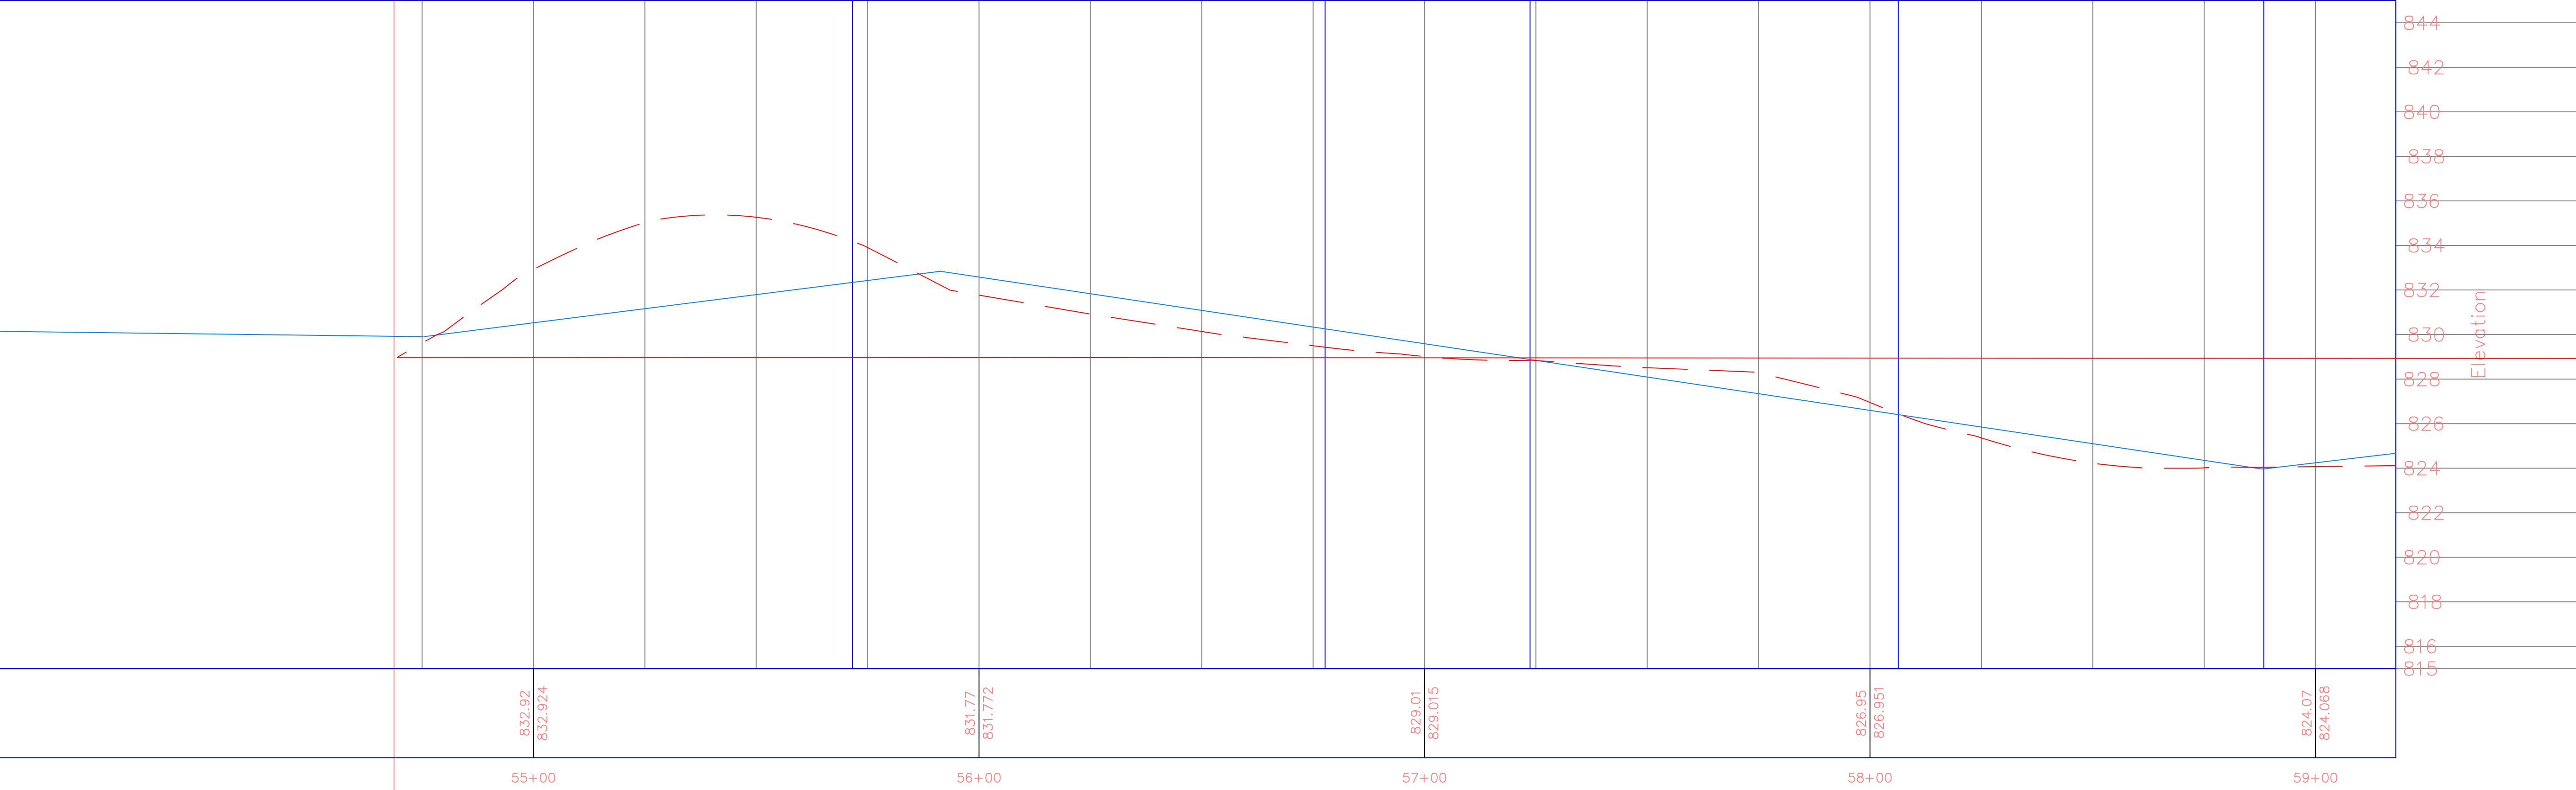

PROJECT:	CCE: 4164-2
DATE :	9/30/2025
DRAWN BY:	Cjمرت
REVISION:	

THE UNIVERSITY OF IOWA
CIVIL AND ENVIRONMENTAL ENGINEERING
4105 SEAMANS CENTER FOR THE
ENGINEERING ARTS AND SCIENCES
103 S CAPITOL ST
IOWA CITY, IOWA 52242
PHONE: 319.335.5647
FAX: 319.335.5660
EMAIL: civil-hawks@iowa.edu

EDUCATIONAL - NOT
FOR CONSTRUCTION


LAKE FISHER PARK
DTV
19658 W Lakefisher Rd, Bloomfield, IA 52537

SHEET NAME
West Trail
West Trail

SHEET NO.
T.111



MUP West Main Station PROFILE
MUP West Main21

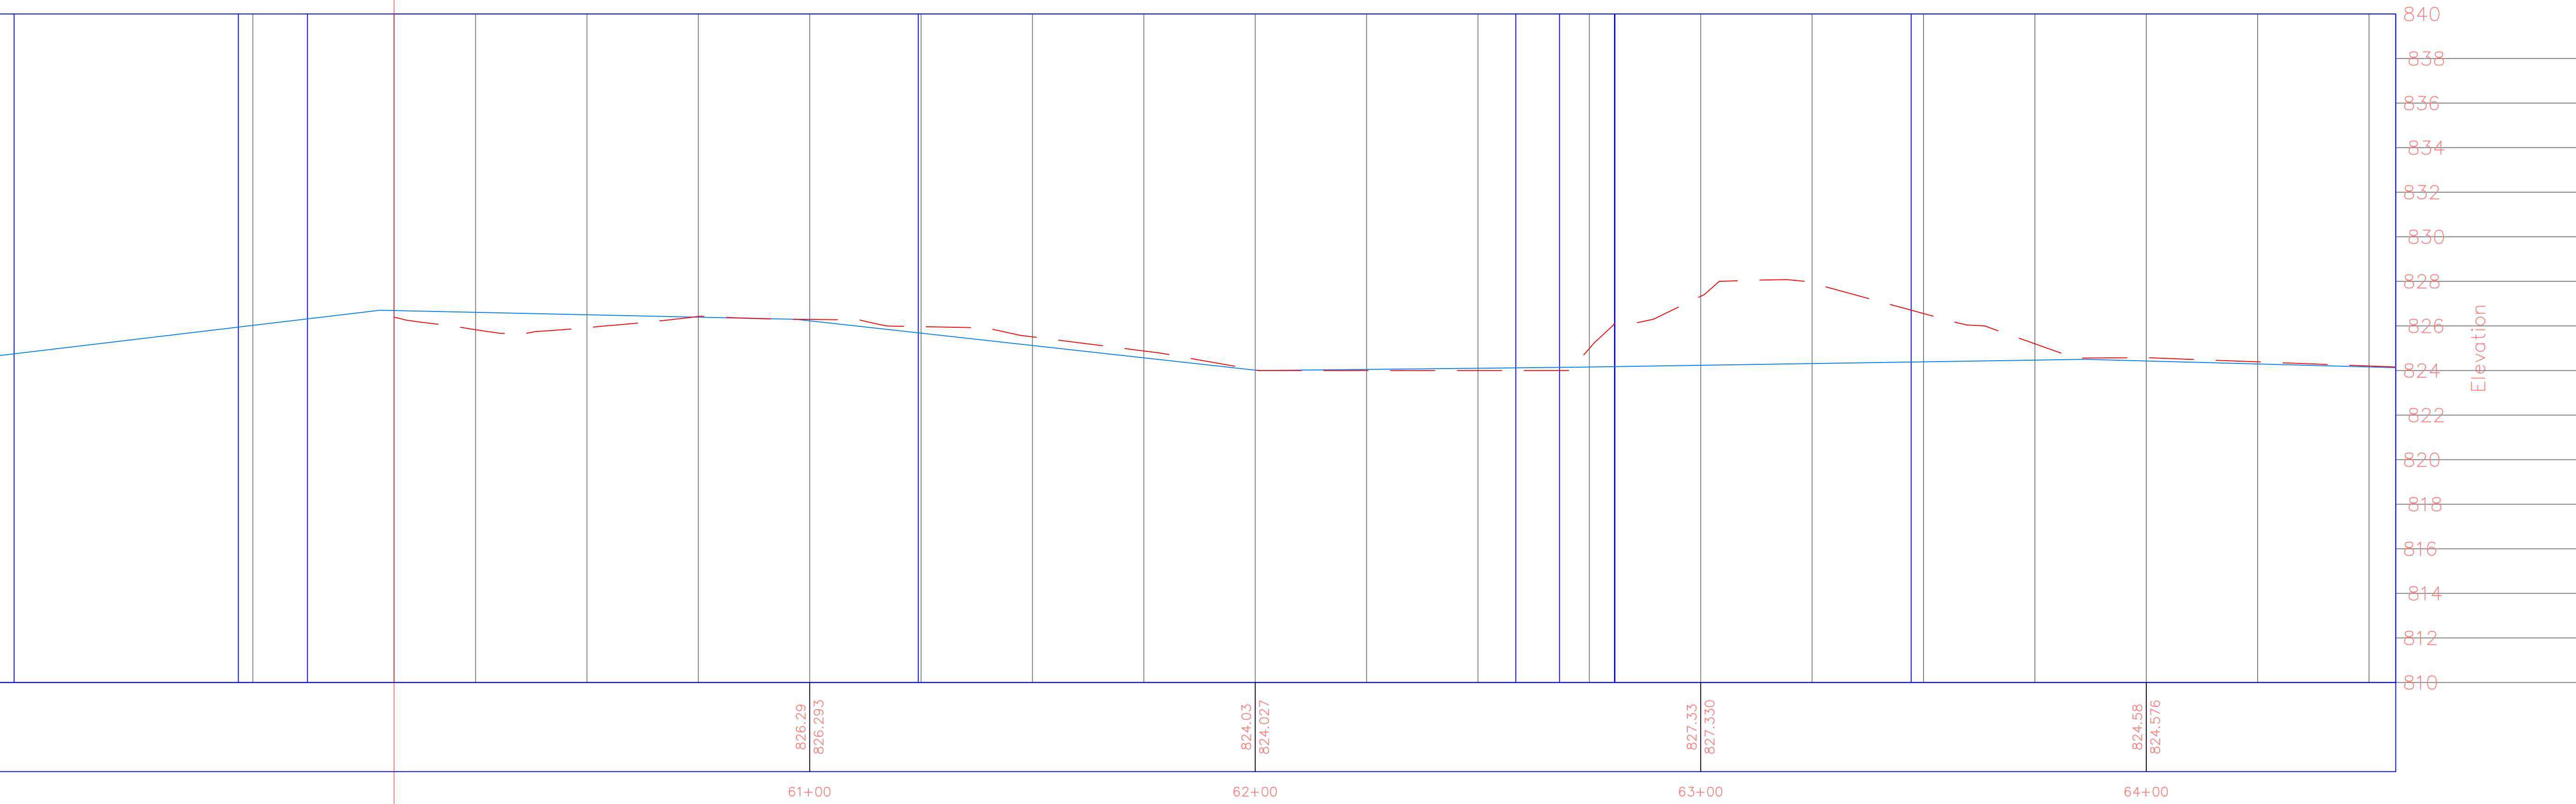

PROJECT:	CCE: 4164-2
DATE :	9/30/2025
DRAWN BY:	Cjمرت
REVISION:	


THE UNIVERSITY OF IOWA
CIVIL AND ENVIRONMENTAL ENGINEERING
4105 SEAMANS CENTER FOR THE
ENGINEERING ARTS AND SCIENCES
103 S CAPITOL ST
IOWA CITY, IOWA 52242
PHONE: 319.335.5647
FAX: 319.335.5660
EMAIL: civil-hawks@iowa.edu

EDUCATIONAL - NOT
FOR CONSTRUCTION


LAKE FISHER PARK
DTV
19658 W Lakefisher Rd, Bloomfield, IA 52537

SHEET NAME
West Trail
West Trail

SHEET NO.
T.112

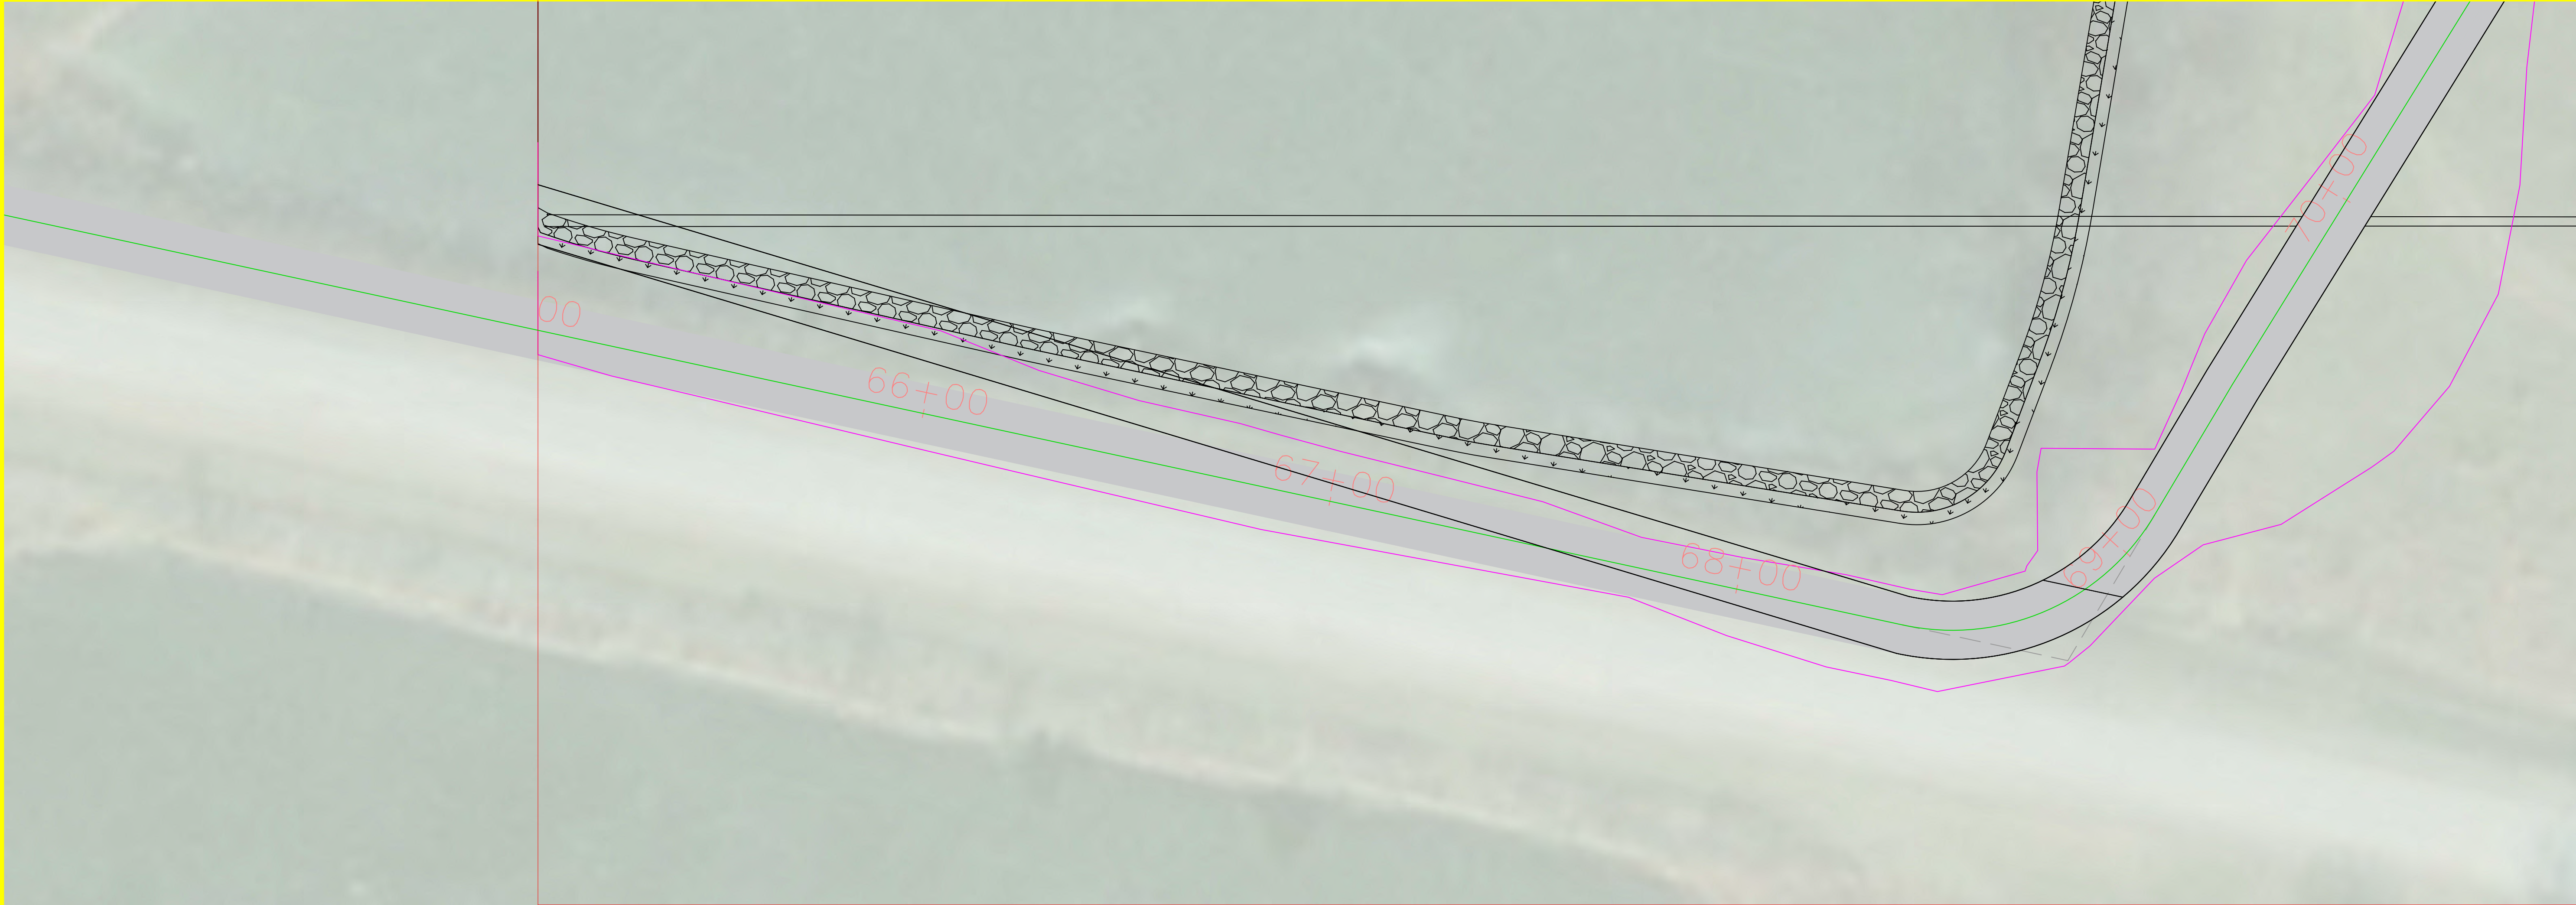

MUP West Main Station PROFILE
MUP West Main22

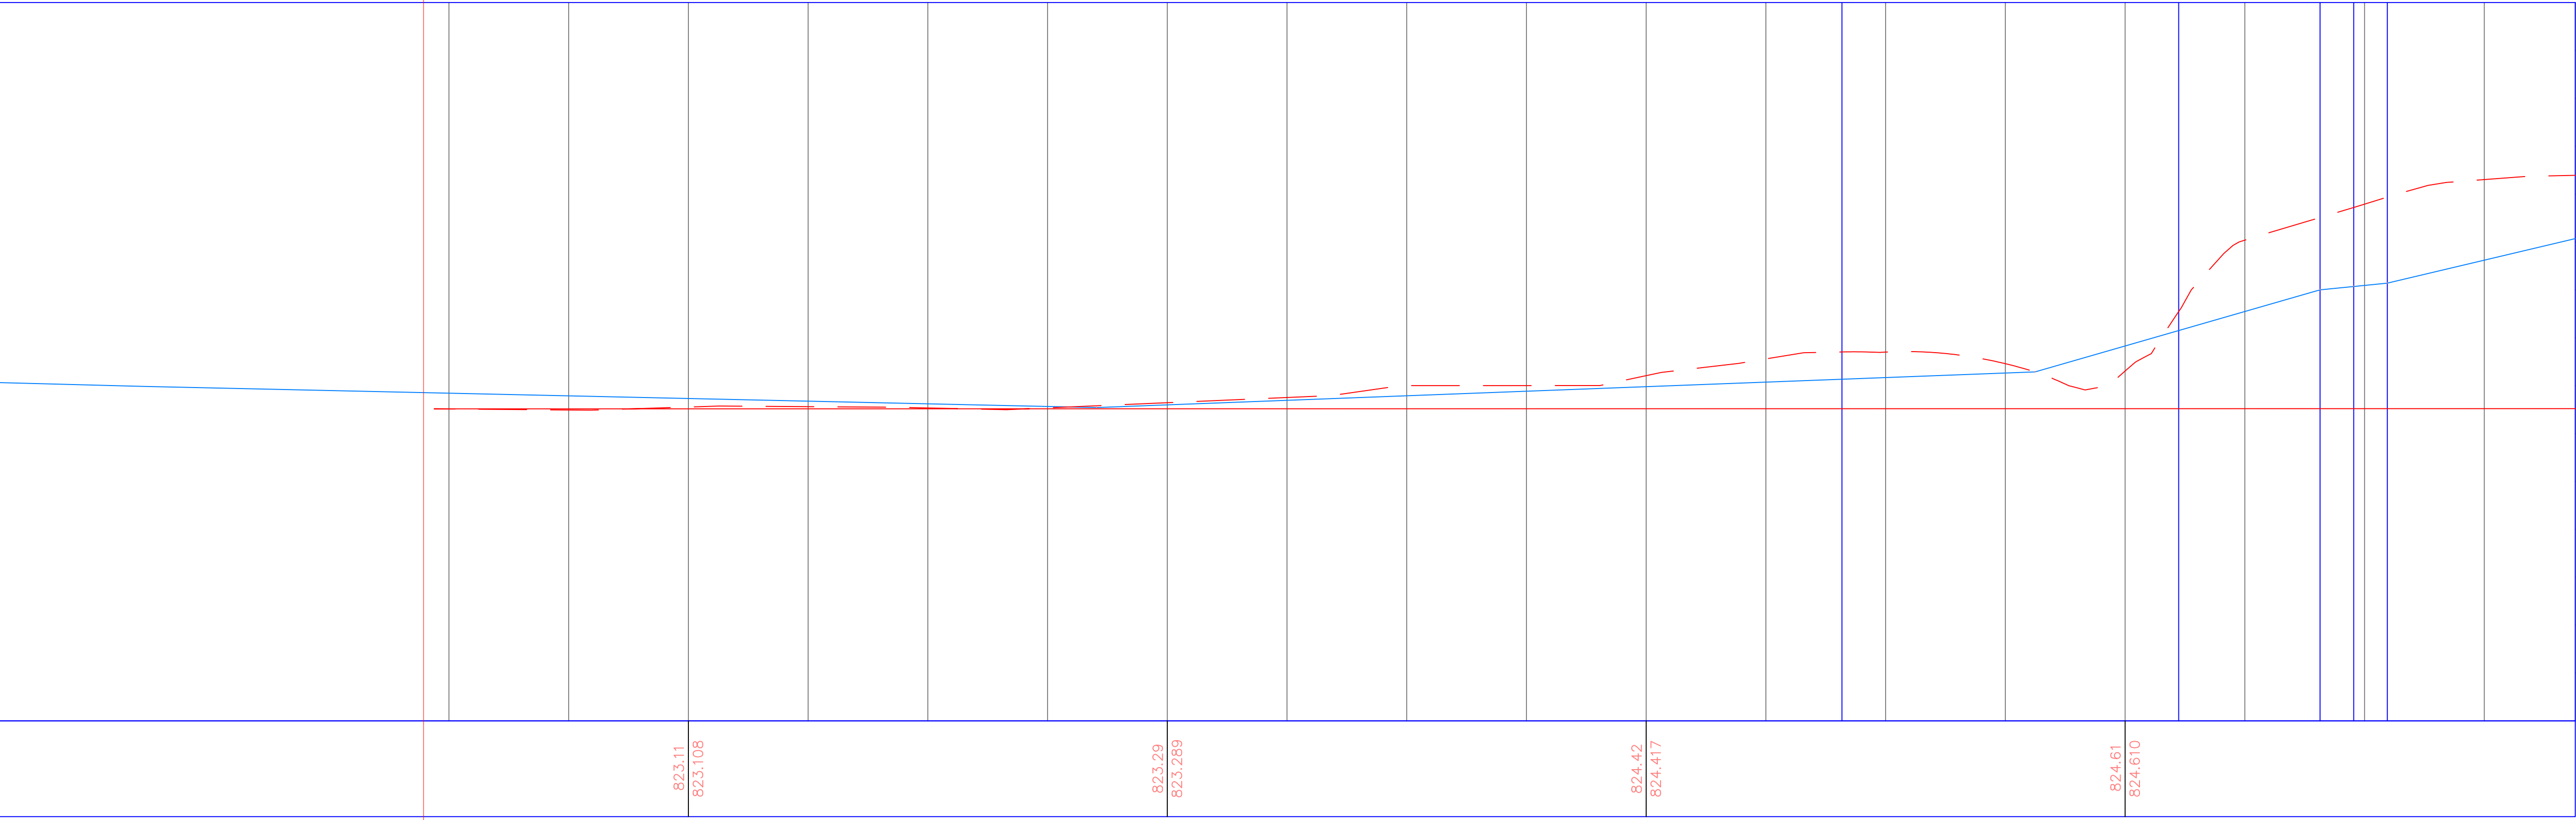

66+00

67+00

68+00

69+00

PROJECT:	CEE: 4164-2
DATE :	9/30/2025
DRAWN BY:	Cjمرت
REVISION:	

THE UNIVERSITY OF IOWA

CIVIL AND ENVIRONMENTAL ENGINEERING

4105 SEAMANS CENTER FOR THE
ENGINEERING ARTS AND SCIENCES
103 S CAPITOL ST
IOWA CITY, IOWA 52242
PHONE: 319.335.5647
FAX: 319.335.5660
EMAIL: civil-hawks@iowa.edu

EDUCATIONAL - NOT
FOR CONSTRUCTION

LAKE FISHER PARK


DTV

19658 W Lakefisher Rd, Bloomfield, IA 52537


SHEET NAME
West Trail
West Trail

SHEET NO.

T.113

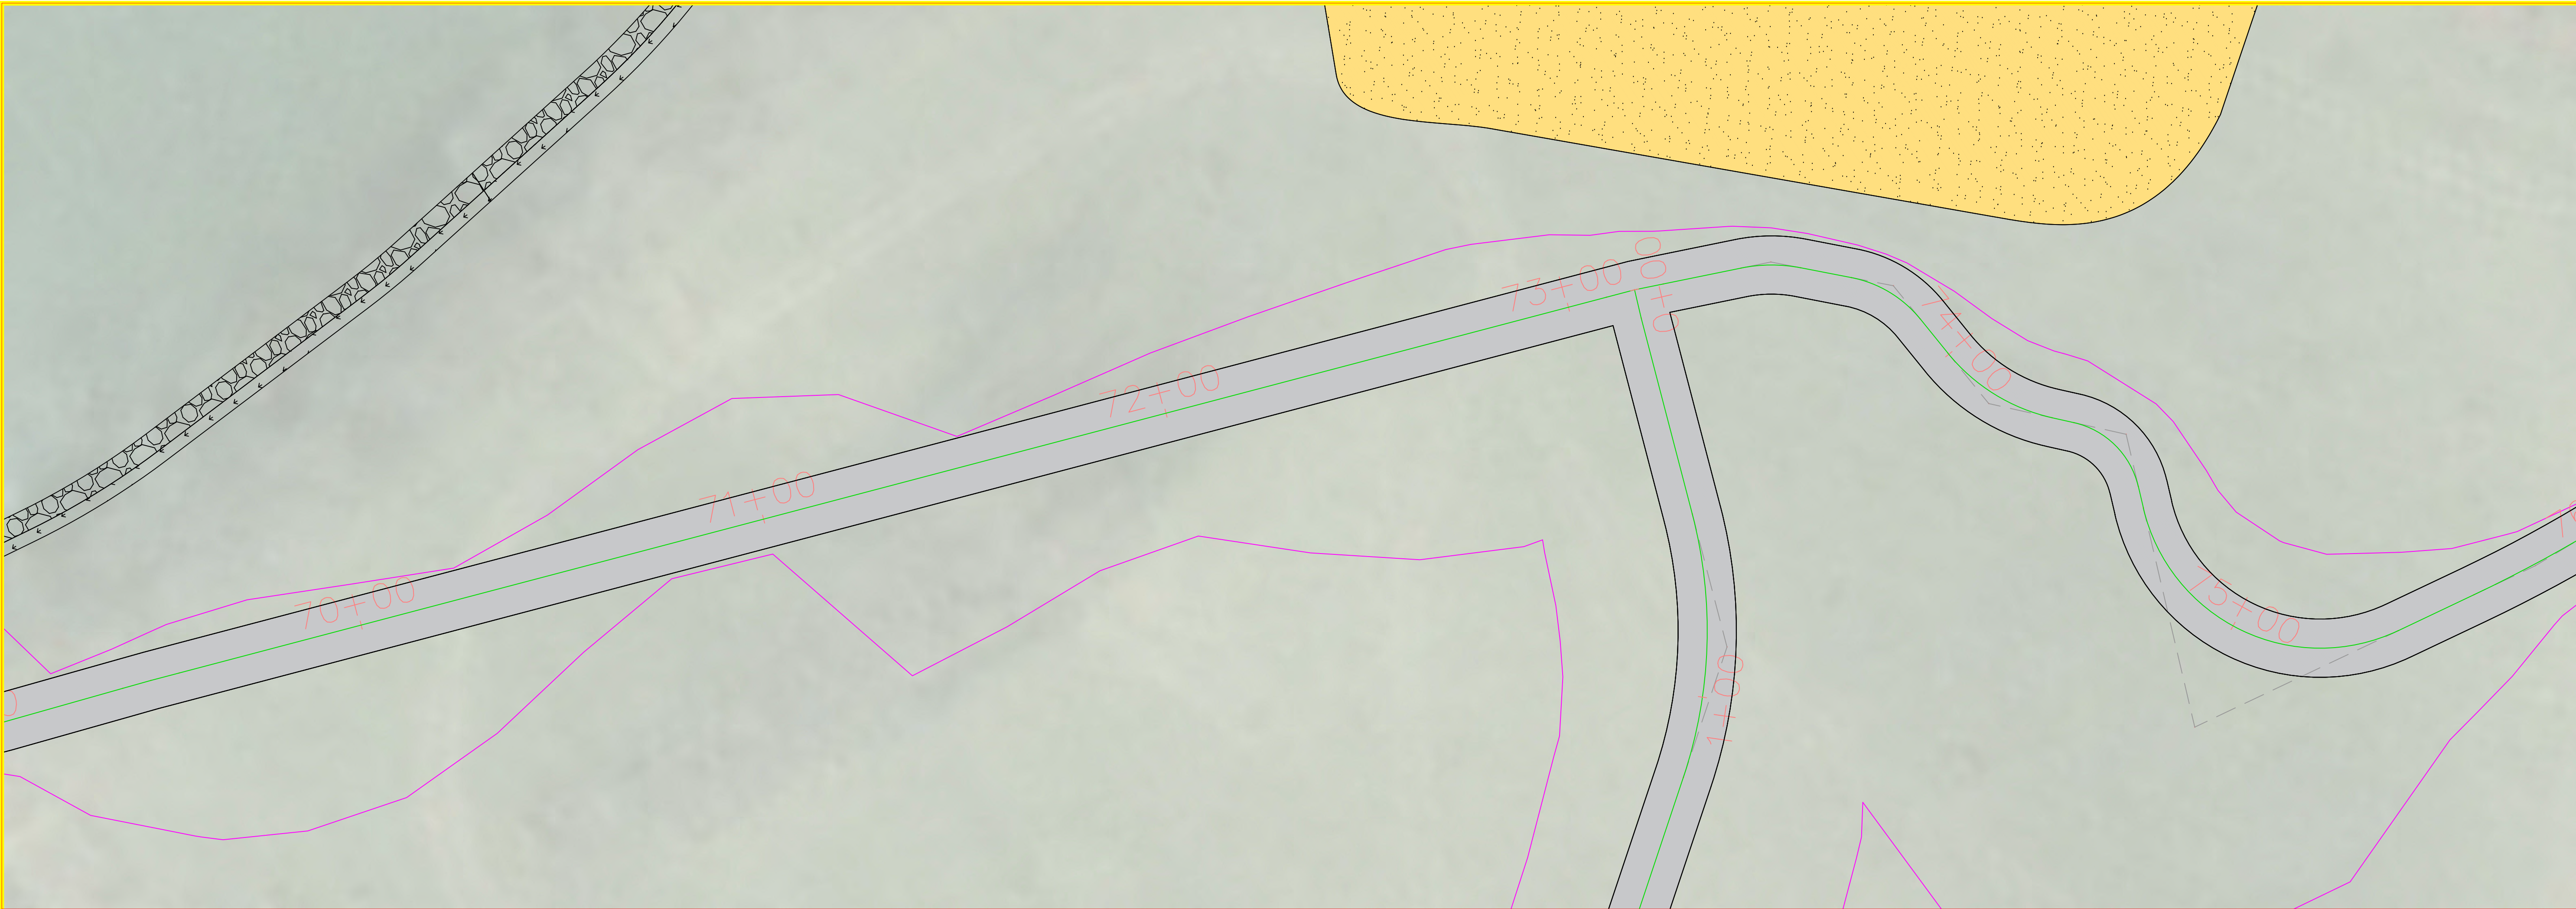

MUP West Main Station PROFILE
MUP West Main23

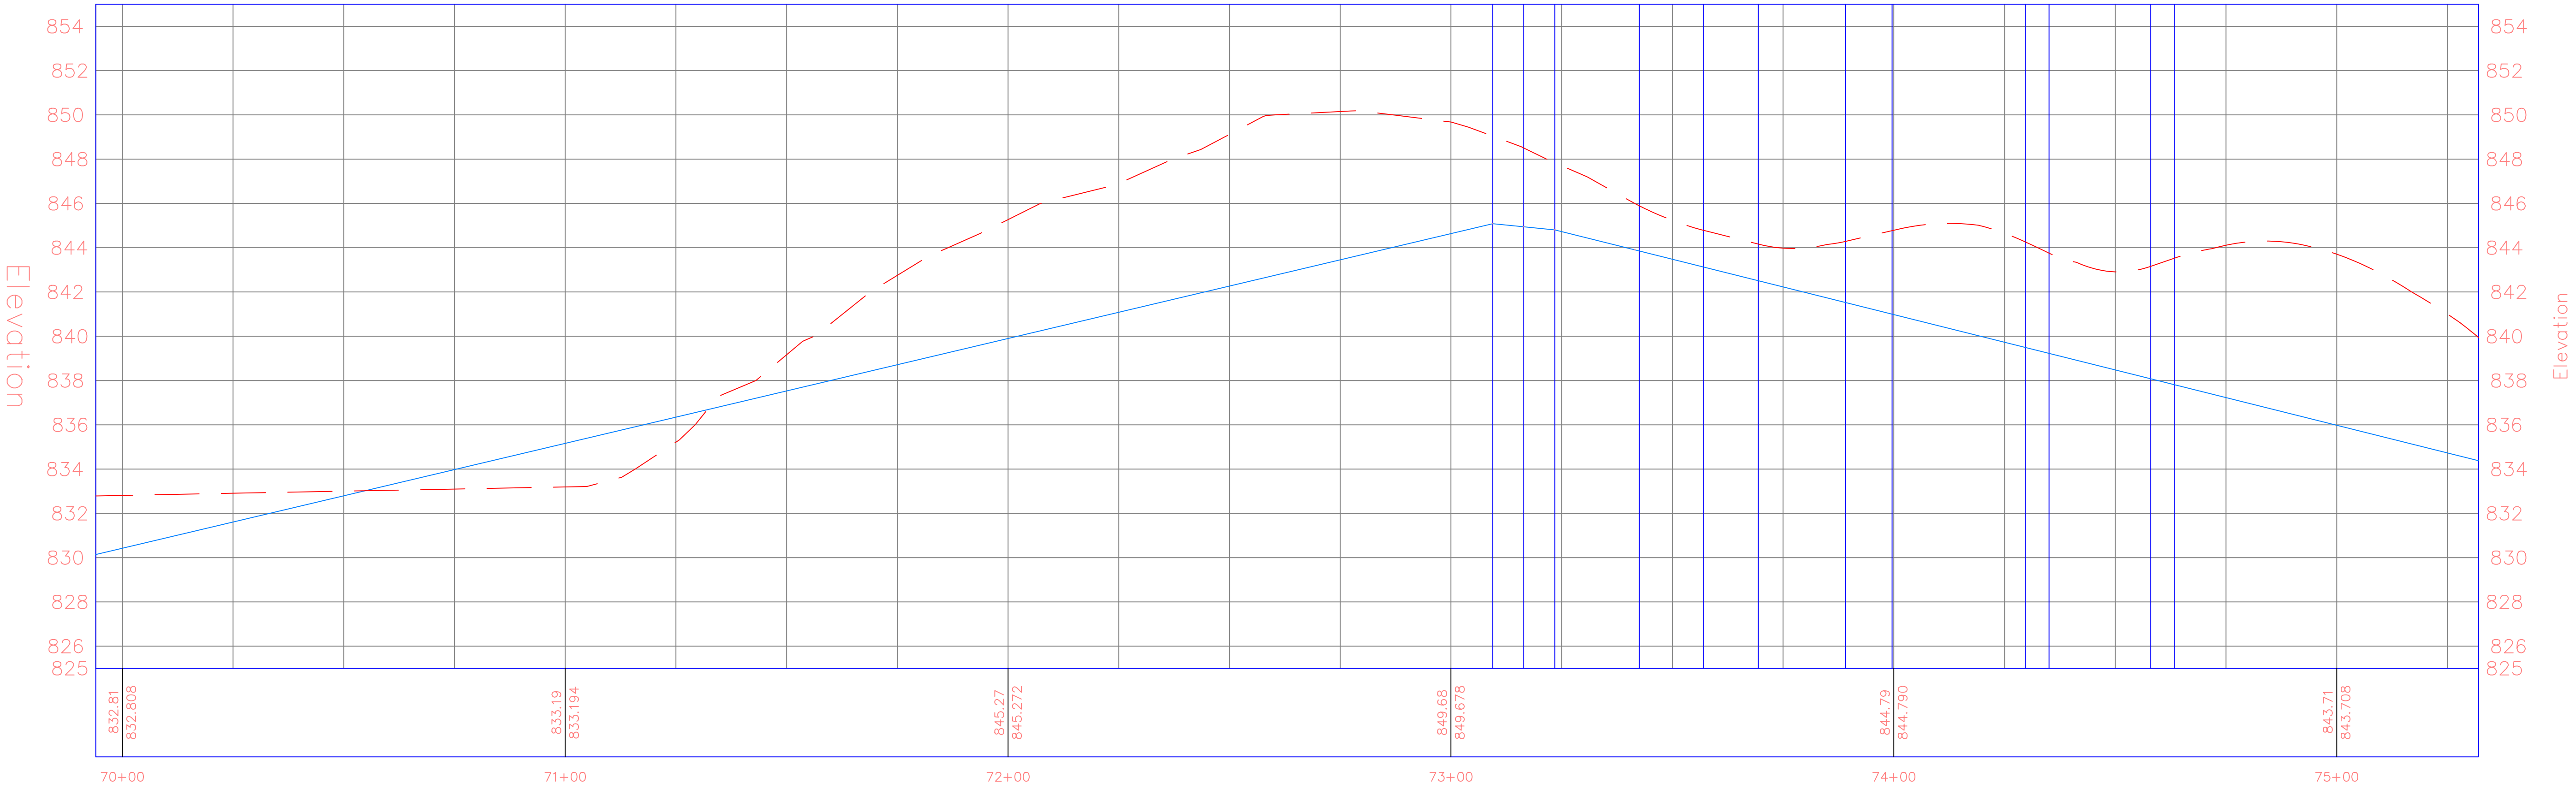

PROJECT:	CEE: 4164-2
DATE :	9/30/2025
DRAWN BY:	Cjمرت
REVISION:	

THE UNIVERSITY OF IOWA
CIVIL AND ENVIRONMENTAL ENGINEERING
4105 SEAMANS CENTER FOR THE
ENGINEERING ARTS AND SCIENCES
103 S CAPITOL ST
IOWA CITY, IOWA 52242
PHONE: 319.335.5647
FAX: 319.335.5660
EMAIL: civil-hawks@iowa.edu


EDUCATIONAL - NOT
FOR CONSTRUCTION

LAKE FISHER PARK
DTV
19658 W Lakefisher Rd, Bloomfield, IA 52537

SHEET NAME
West Trail
West Trail
SHEET NO.
T.114



MUP West Main Station PROFILE
MUP West Main24

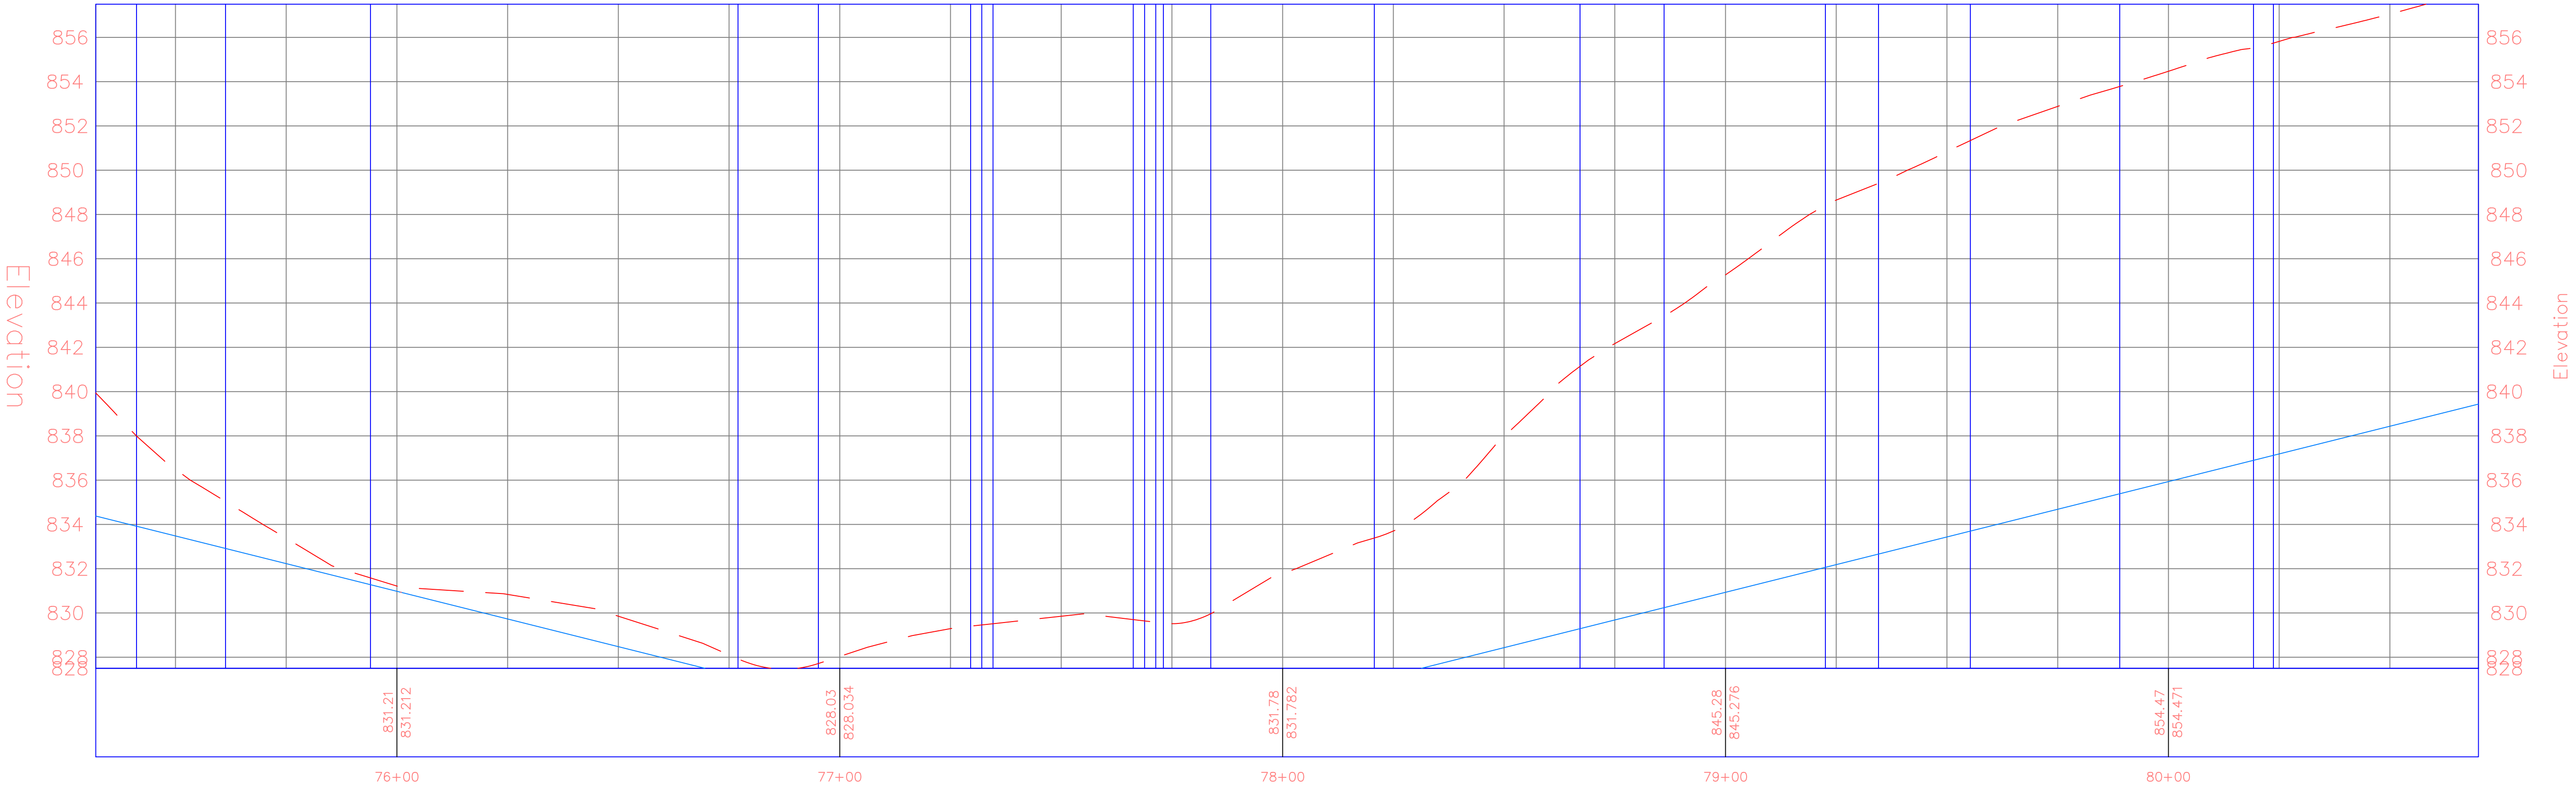

PROJECT:	CCE: 4164-2
DATE :	9/30/2025
DRAWN BY:	Cjمرت
REVISION:	

THE UNIVERSITY OF IOWA
CIVIL AND ENVIRONMENTAL ENGINEERING
4105 SEAMANS CENTER FOR THE
ENGINEERING ARTS AND SCIENCES
103 S CAPITOL ST
IOWA CITY, IOWA 52242
PHONE: 319.335.5647
FAX: 319.335.5660
EMAIL: civil-hawks@iowa.edu

EDUCATIONAL - NOT
FOR CONSTRUCTION


LAKE FISHER PARK
DTV
19658 W Lakefisher Rd, Bloomfield, IA 52537

SHEET NAME
West Trail
West Trail

SHEET NO.
T.115



MUP West Main Station PROFILE
MUP West Main25

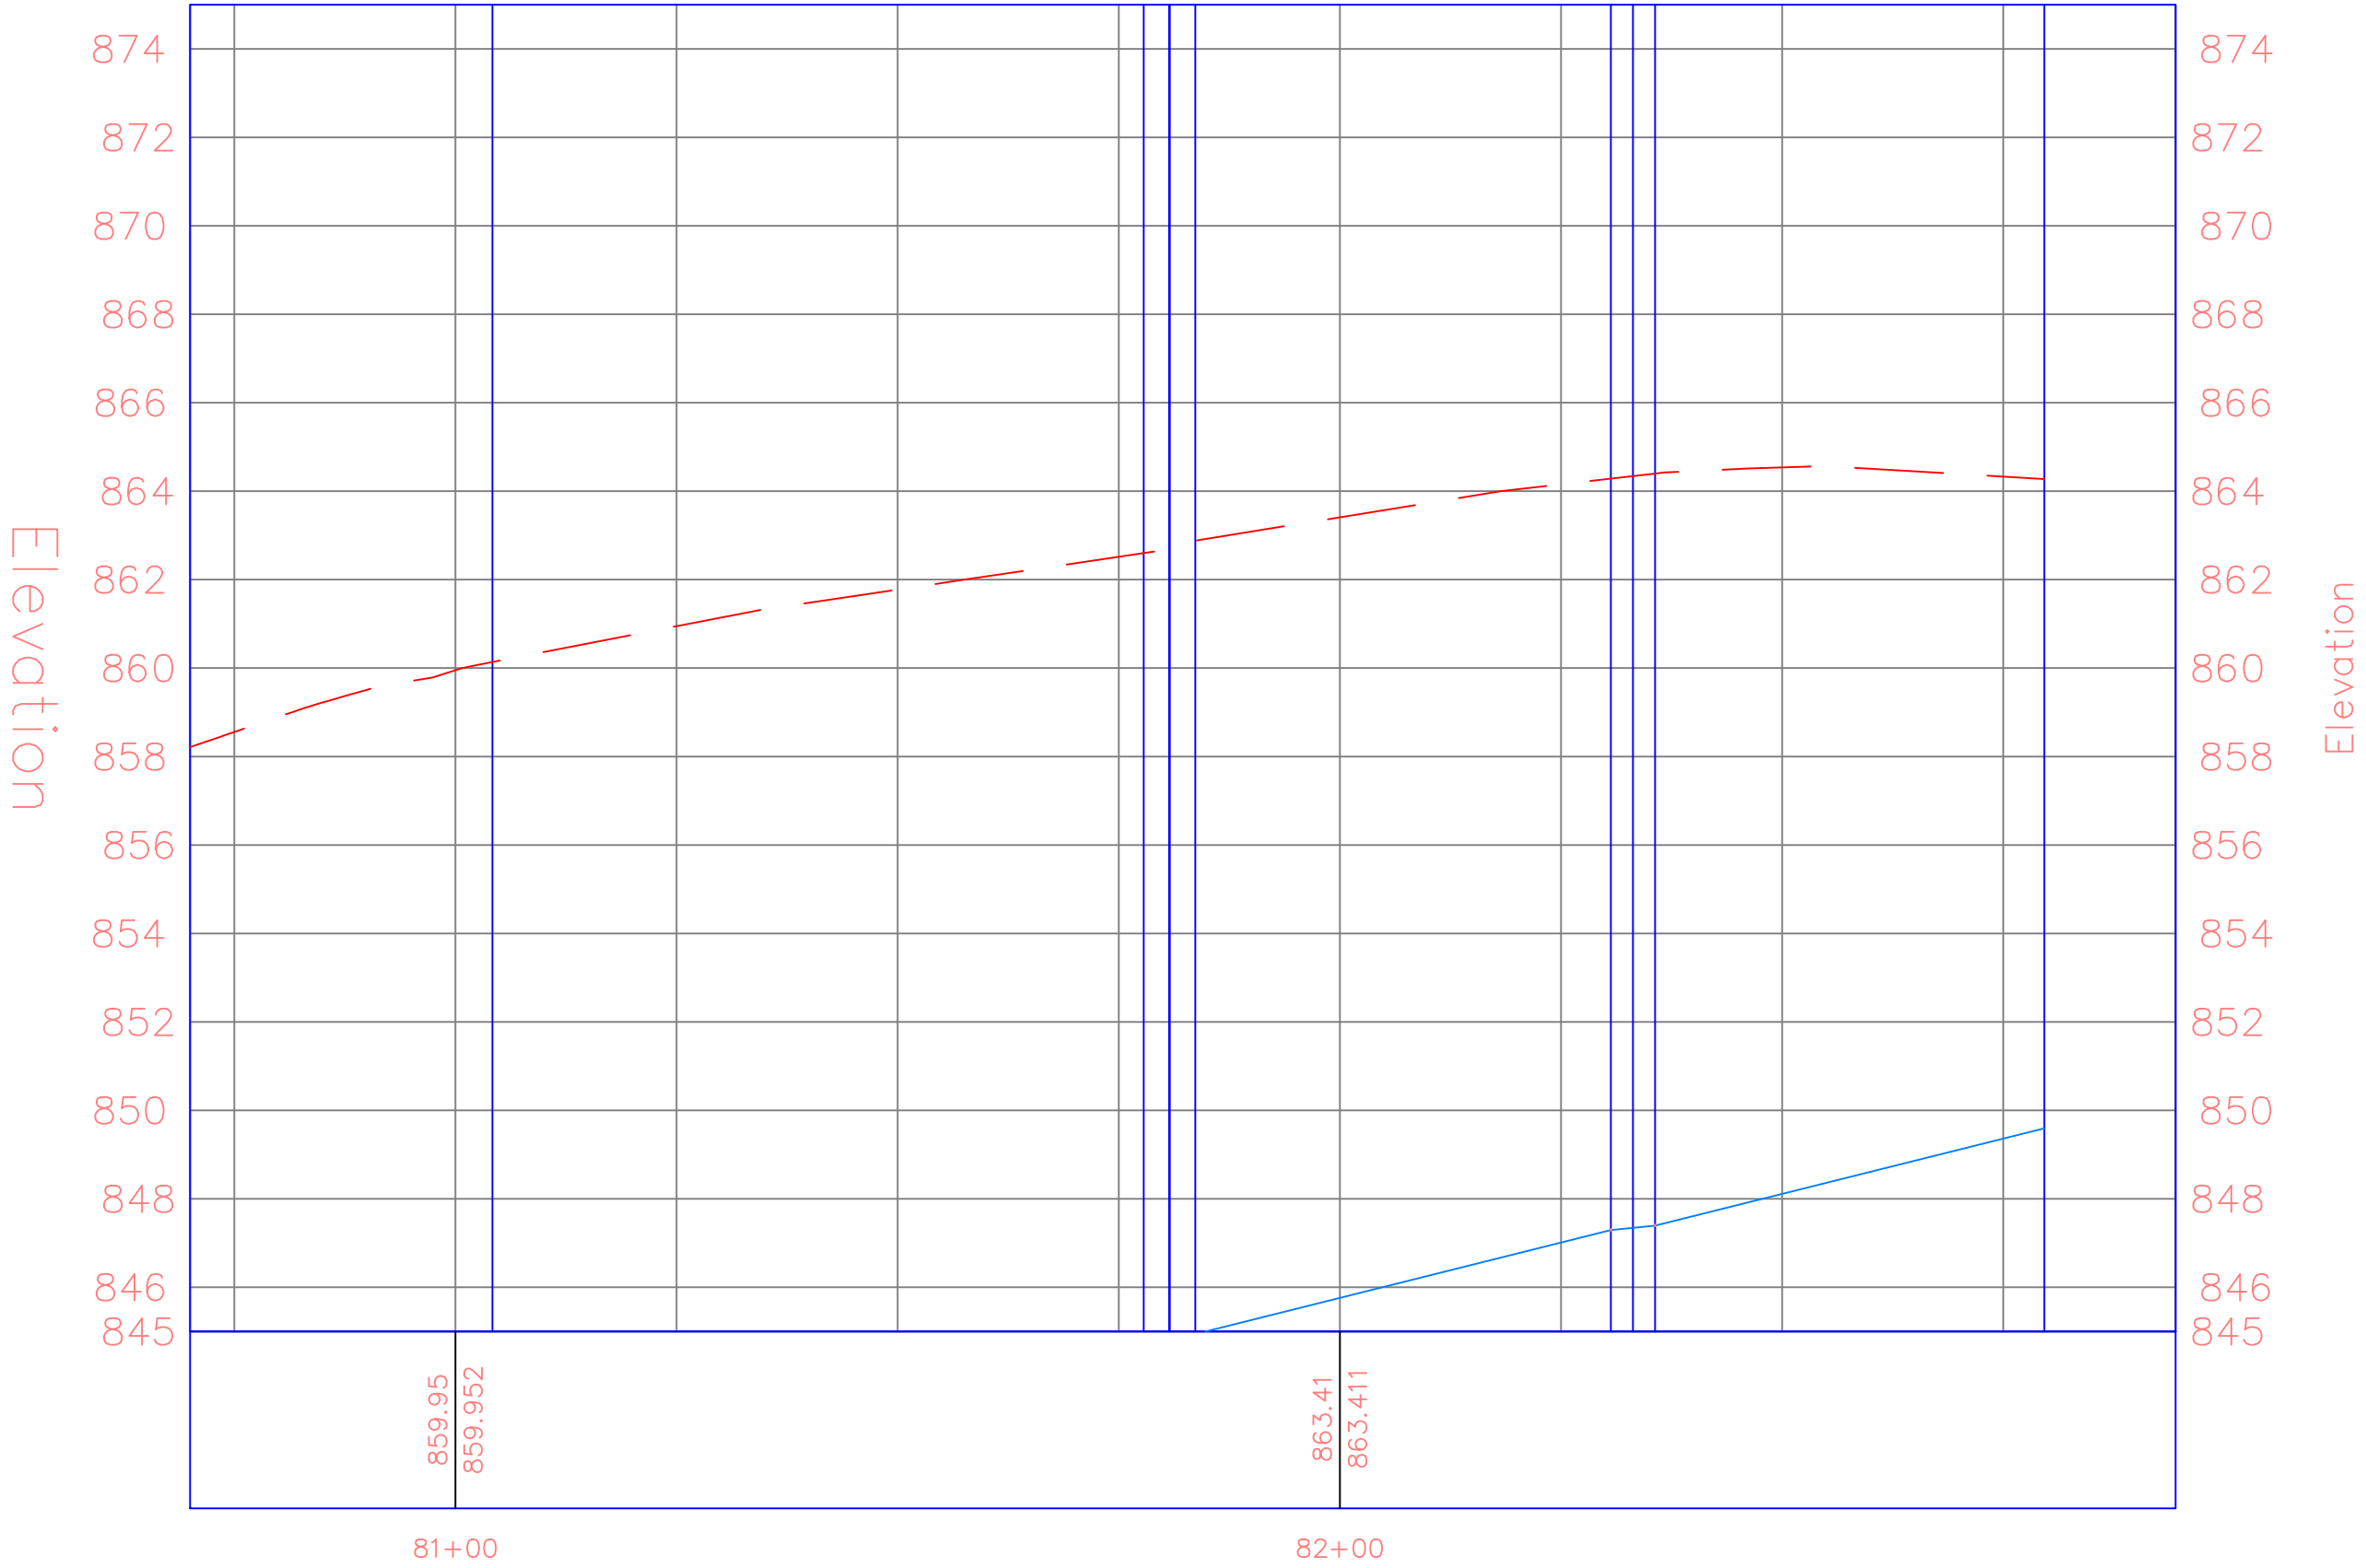

PROJECT:	CCE: 4164-2
DATE :	9/30/2025
DRAWN BY:	Cjمرت
REVISION:	


THE UNIVERSITY OF IOWA
CIVIL AND ENVIRONMENTAL ENGINEERING
4105 SEAMANS CENTER FOR THE
ENGINEERING ARTS AND SCIENCES
103 S CAPITOL ST
IOWA CITY, IOWA 52242
PHONE: 319.335.5647
FAX: 319.335.5660
EMAIL: civil-hawks@iowa.edu

EDUCATIONAL - NOT
FOR CONSTRUCTION


LAKE FISHER PARK
DTV
19658 W Lakefisher Rd, Bloomfield, IA 52537

SHEET NAME
West Trail
West Trail

SHEET NO.
T.116

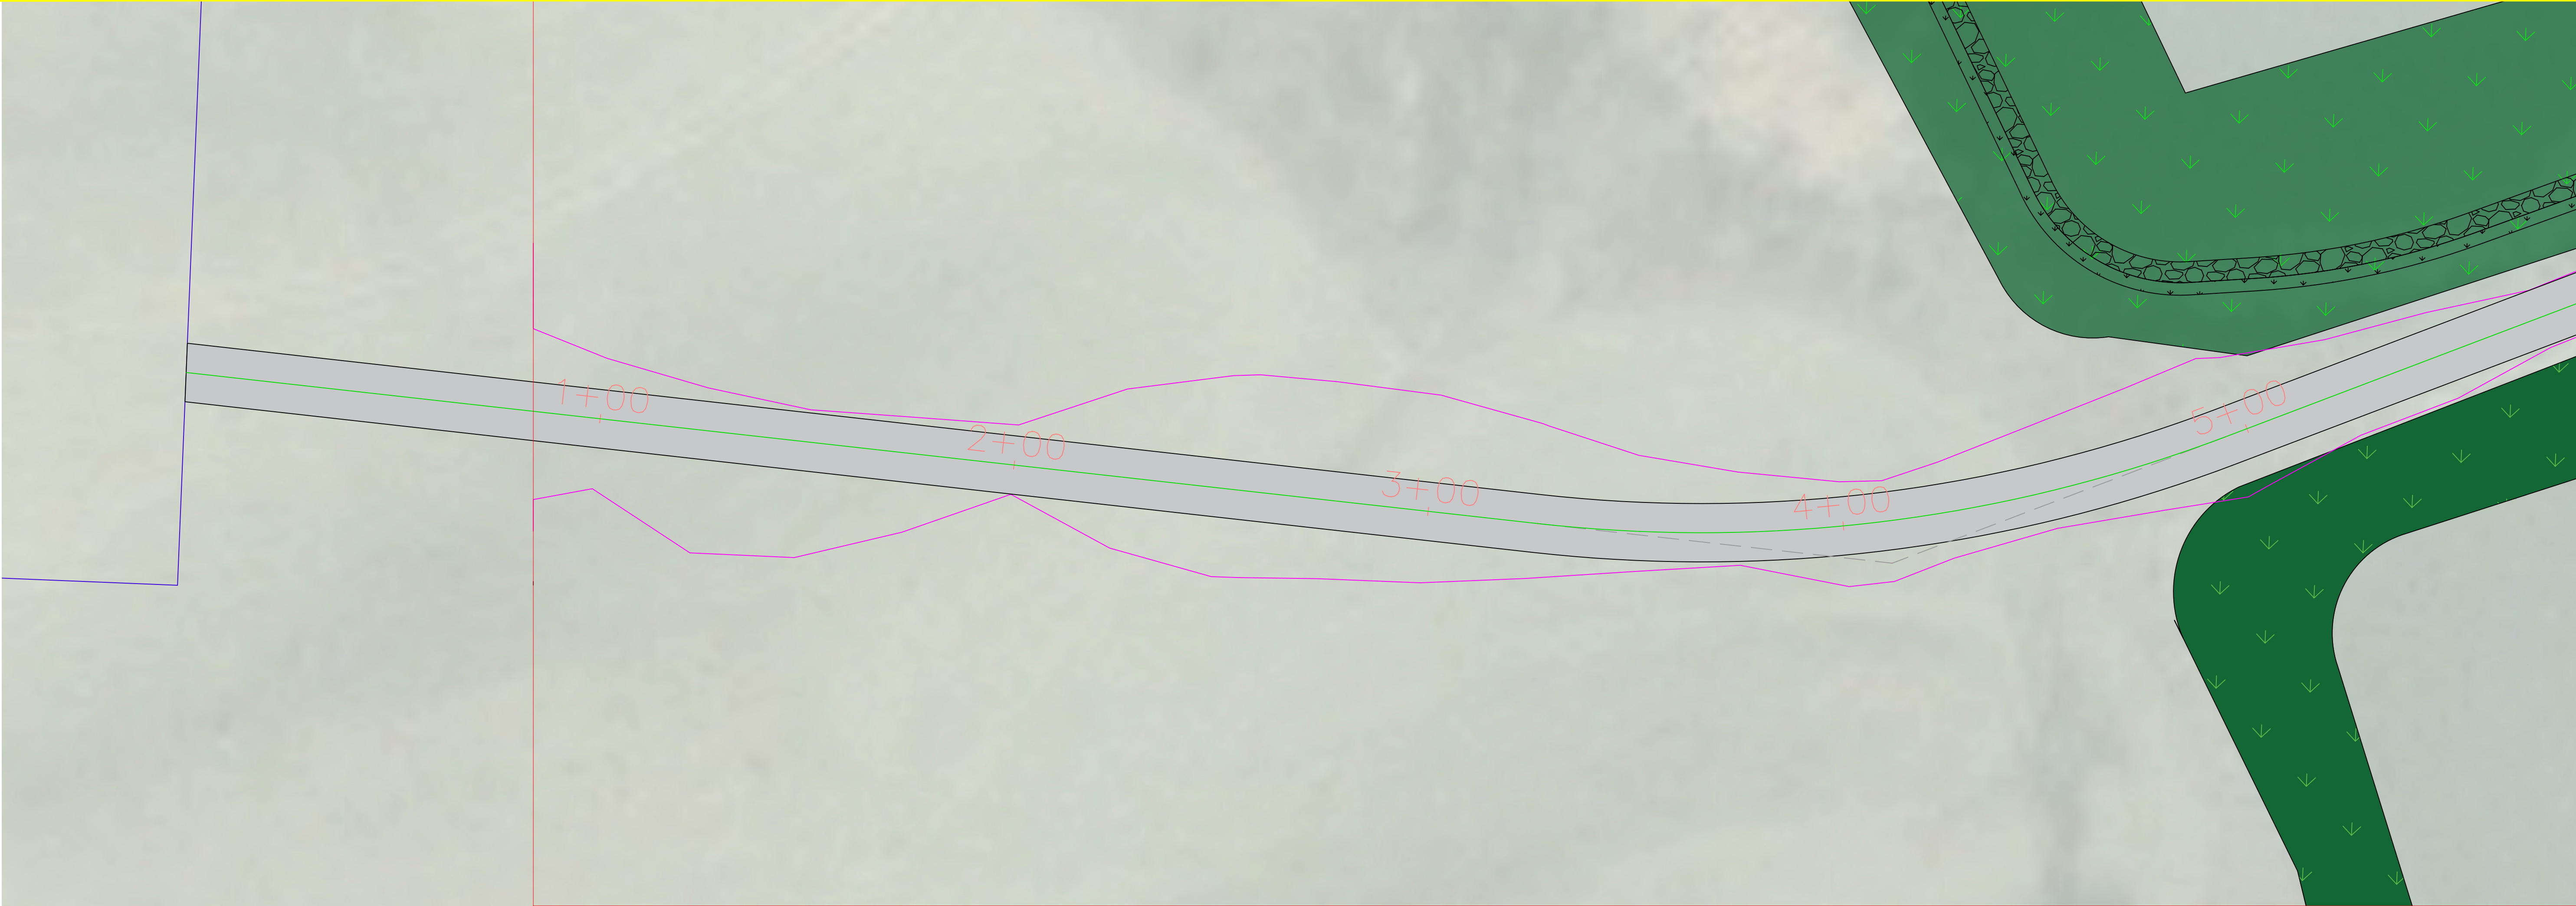

MUP East Main Station PROFILE
MUP East Main29

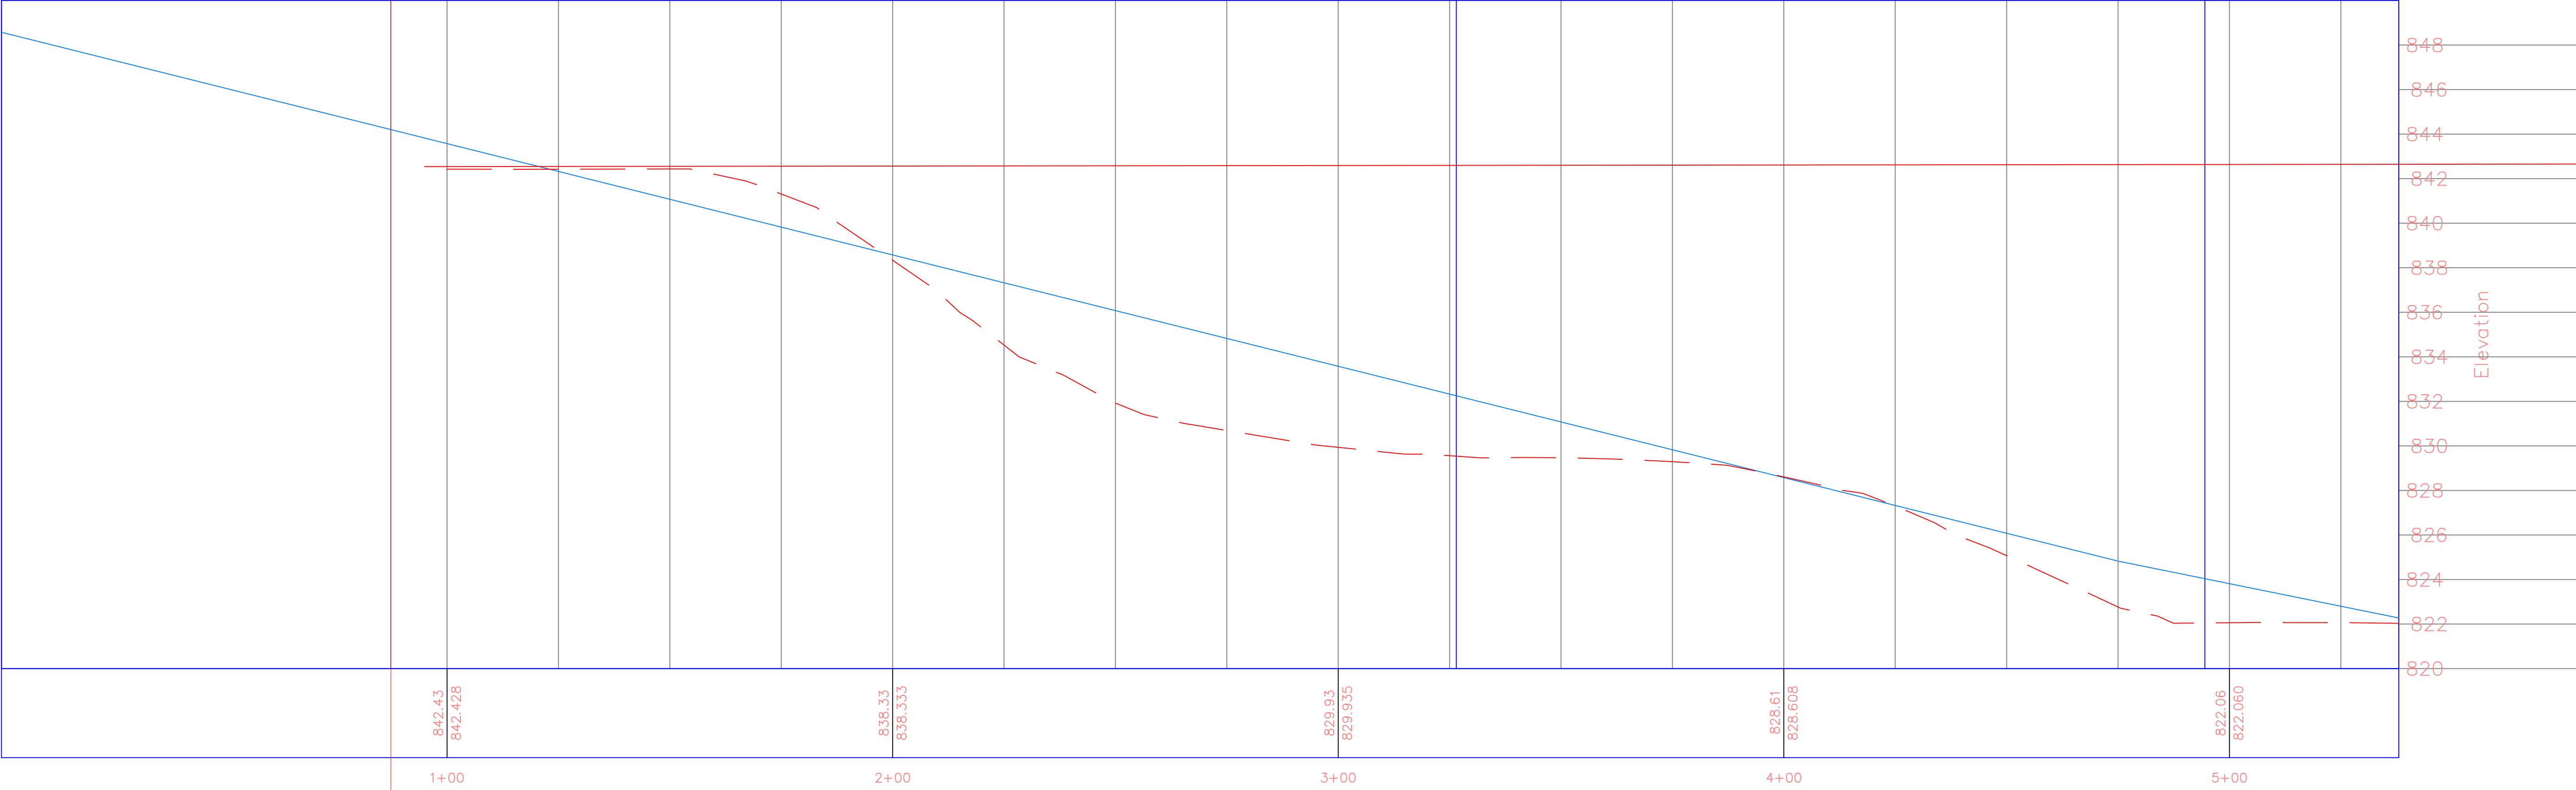

PROJECT:	CEE: 4164-2
DATE :	12/2/2025
DRAWN BY:	Cjمرتten
REVISION:	


THE UNIVERSITY OF IOWA
CIVIL AND ENVIRONMENTAL ENGINEERING
4105 SEAMANS CENTER FOR THE
ENGINEERING ARTS AND SCIENCES
103 S CAPITOL ST
IOWA CITY, IOWA 52242
PHONE: 319.335.5647
FAX: 319.335.5660
EMAIL: civil-hawks@iowa.edu

EDUCATIONAL - NOT
FOR CONSTRUCTION


LAKE FISHER PARK
DTV
19658 W Lakefisher Rd, Bloomfield, IA 52537

SHEET NAME
East Trail
East Trail

SHEET NO.
T.201

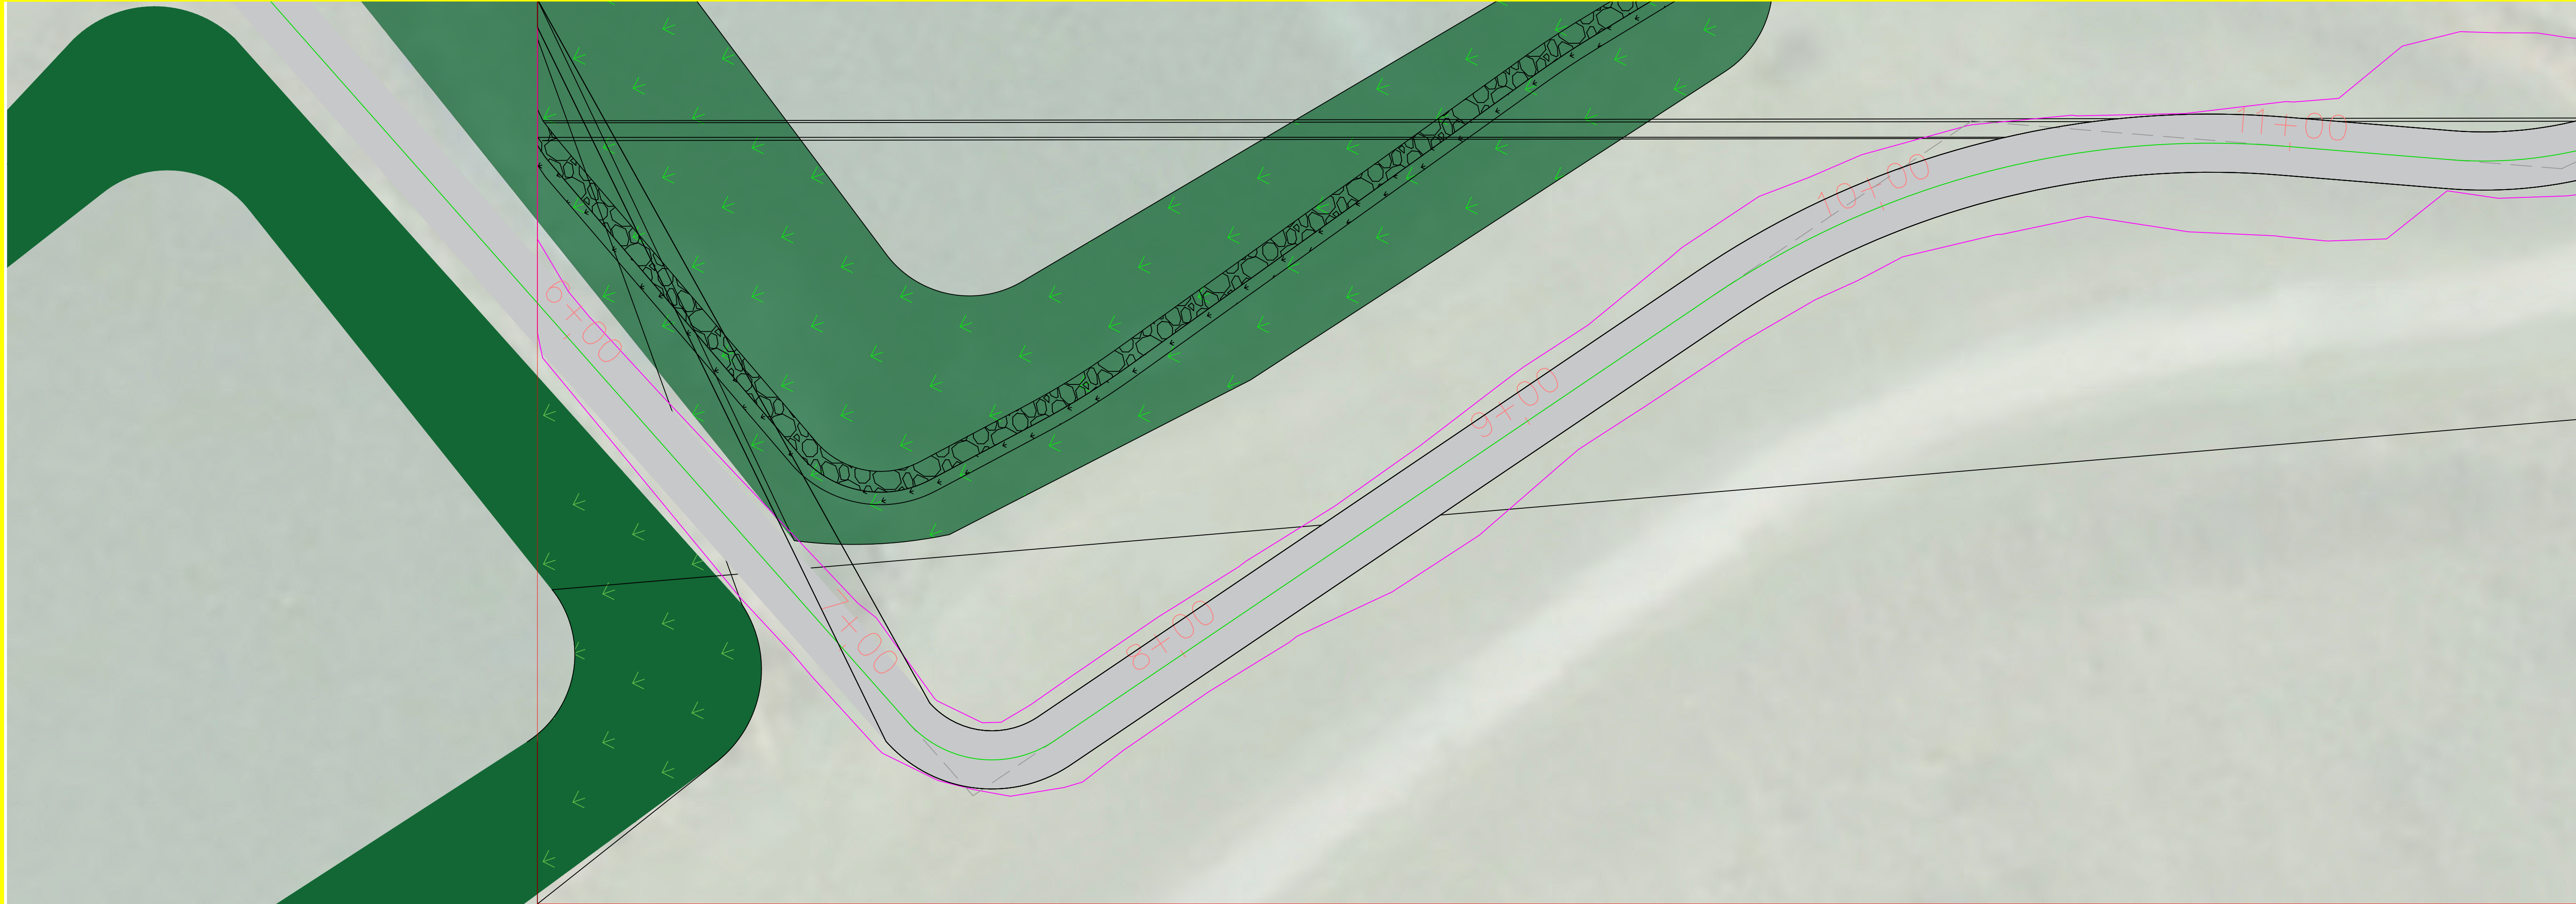

MUP East Main Station PROFILE
MUP East Main30

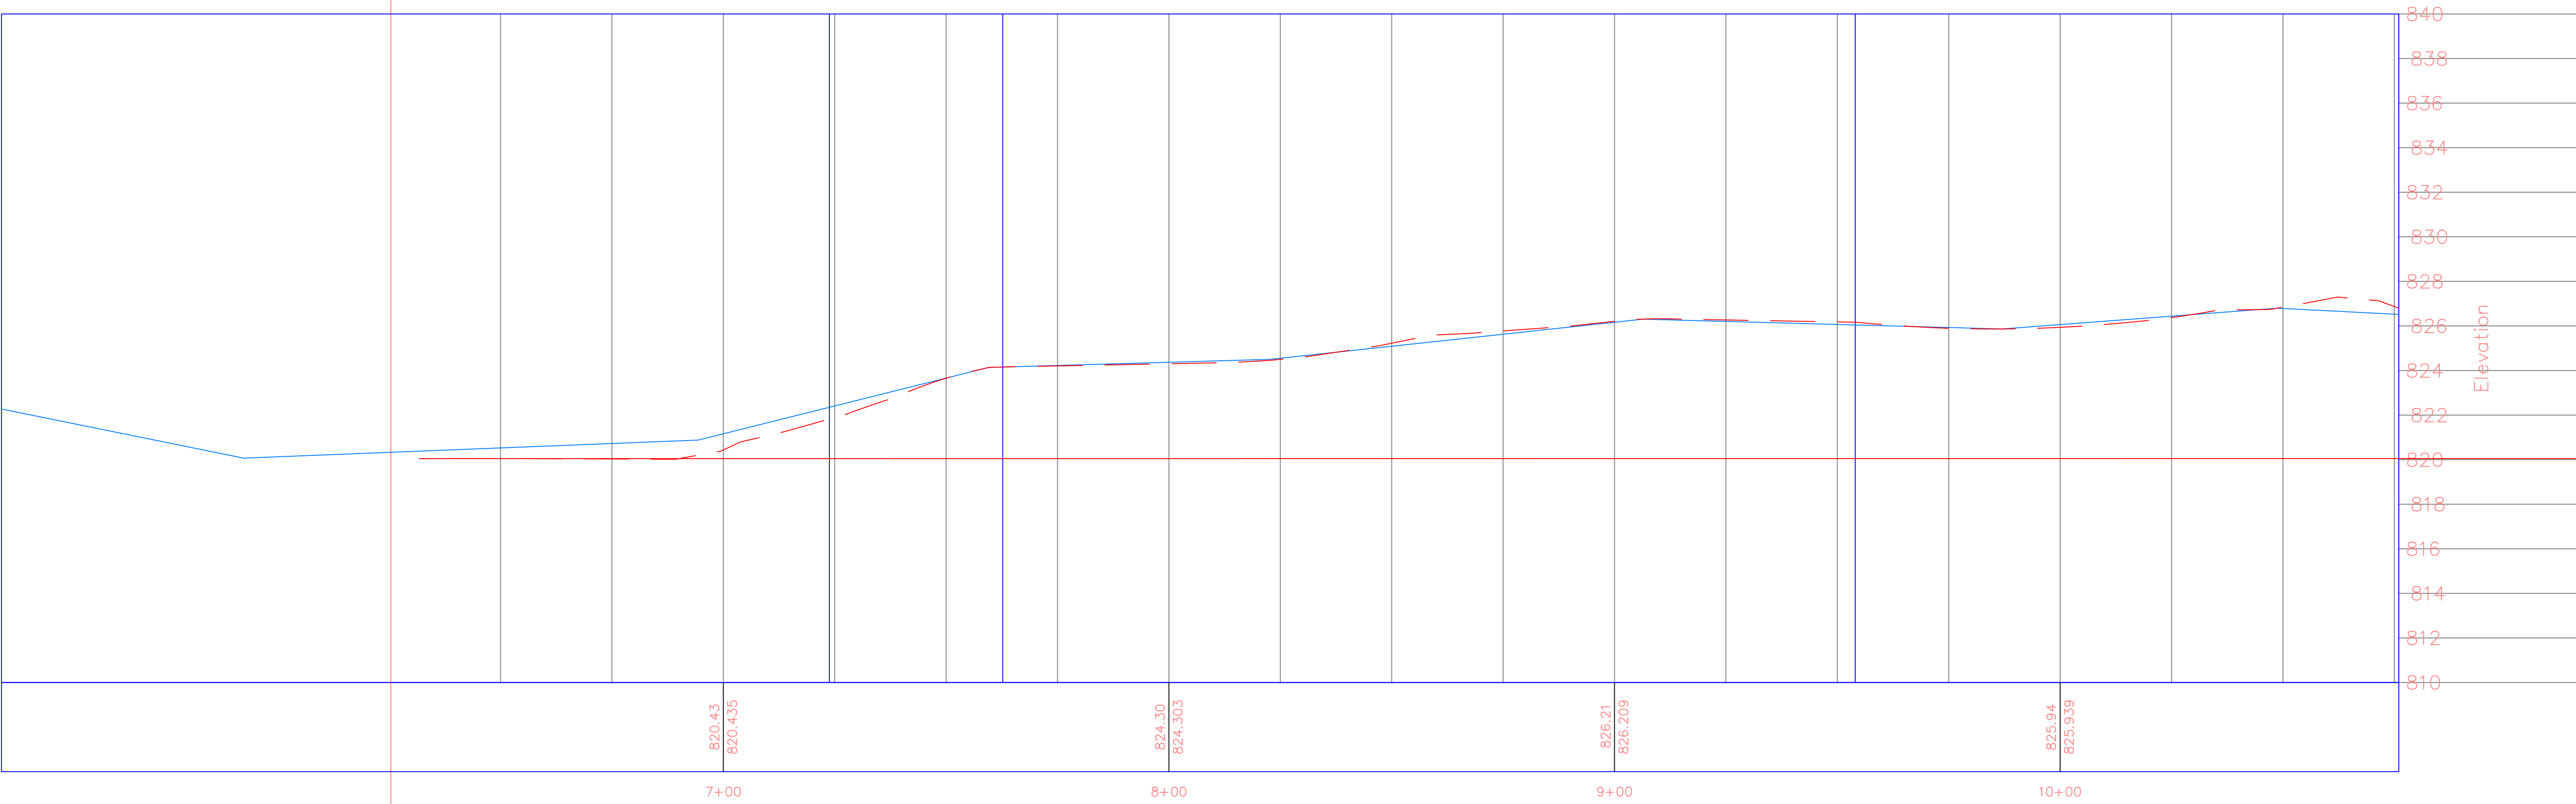

PROJECT:	CEE: 4164-2
DATE :	12/2/2025
DRAWN BY:	Cjمرت
REVISION:	

THE UNIVERSITY OF IOWA
CIVIL AND ENVIRONMENTAL ENGINEERING

4105 SEAMANS CENTER FOR THE
ENGINEERING ARTS AND SCIENCES
103 S CAPITOL ST
IOWA CITY, IOWA 52242
PHONE: 319.335.5647
FAX: 319.335.5660
EMAIL: civil-hawks@iowa.edu

EDUCATIONAL - NOT
FOR CONSTRUCTION


LAKE FISHER PARK
DTV

19658 W Lakefisher Rd, Bloomfield, IA 52537

SHEET NAME
East Trail East Trail
SHEET NO.
T.202



MUP East Station PROFILE
MUP East Main31

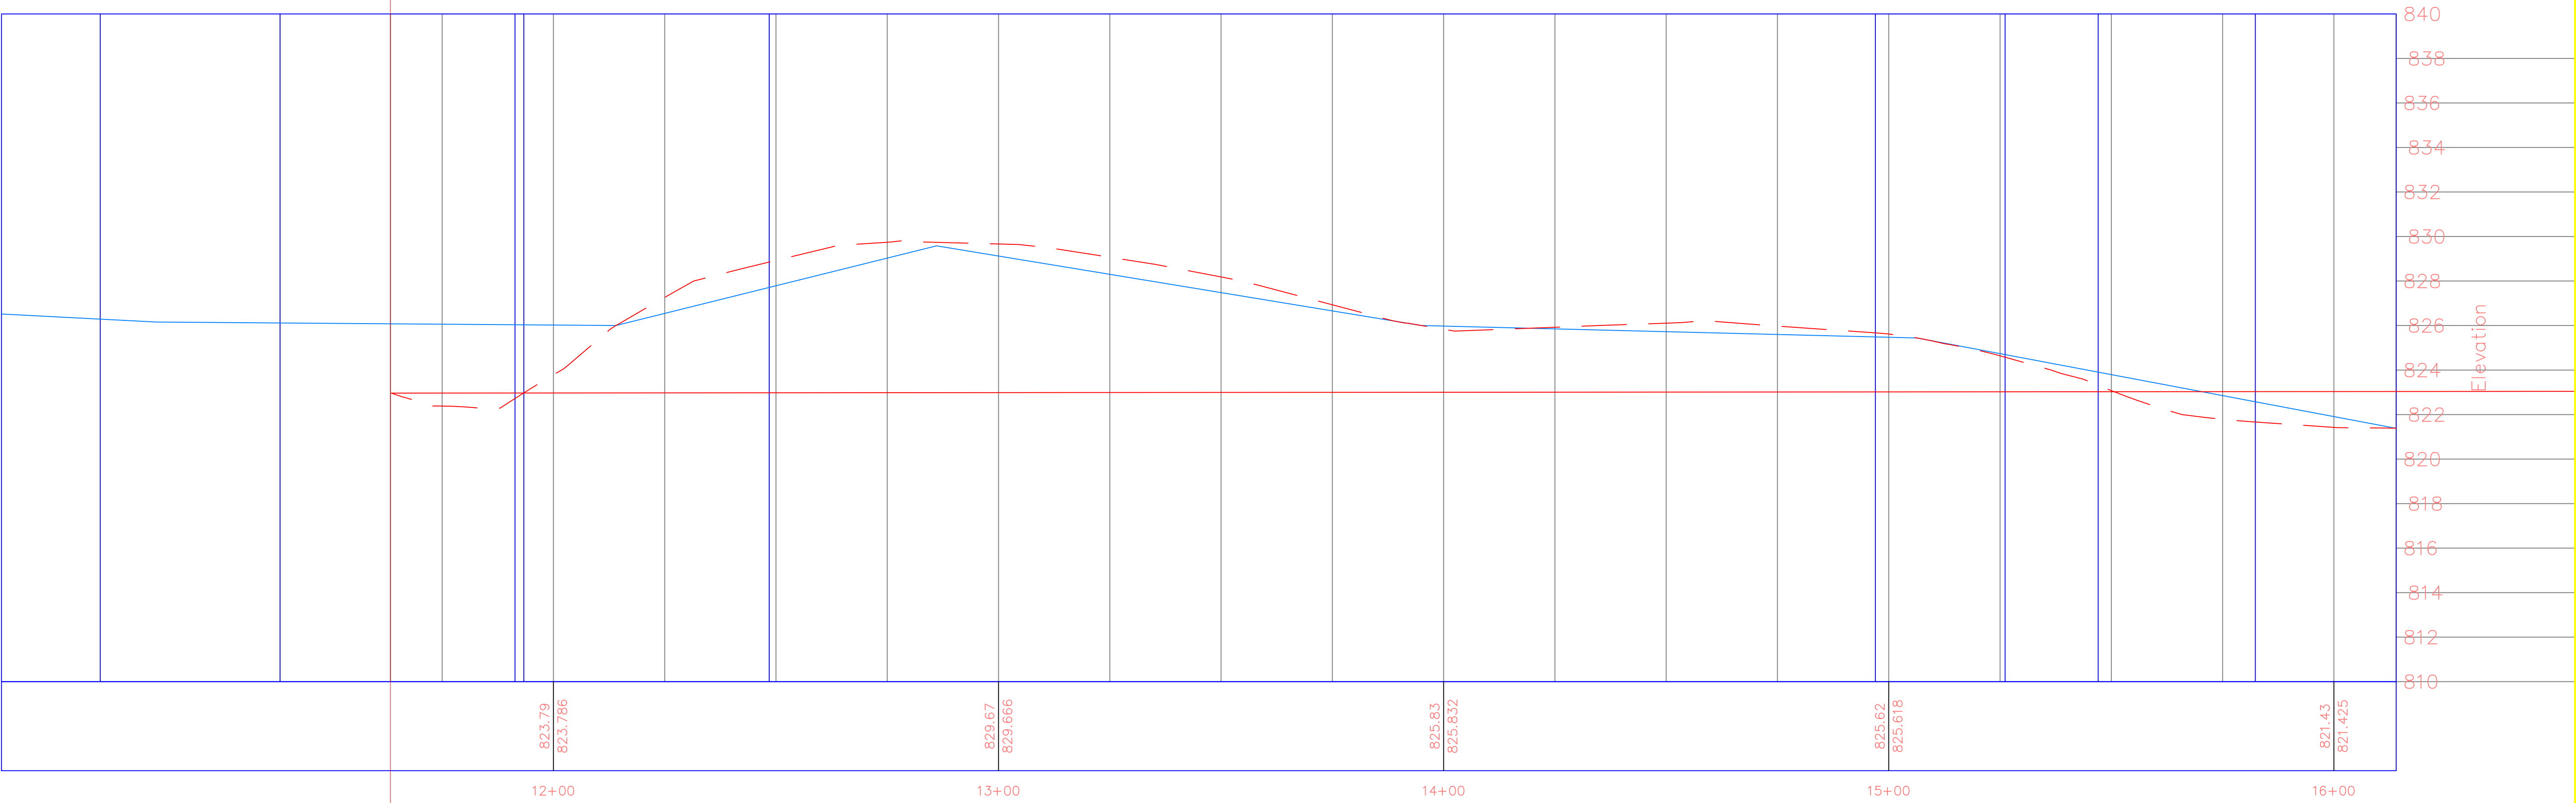

PROJECT:	CCE: 4164-2
DATE :	12/2/2025
DRAWN BY:	Cjمرت
REVISION:	

THE UNIVERSITY OF IOWA

CIVIL AND ENVIRONMENTAL ENGINEERING

4105 SEAMANS CENTER FOR THE
ENGINEERING ARTS AND SCIENCES

103 S CAPITOL ST

IOWA CITY, IOWA 52242

PHONE: 319.335.5647

FAX: 319.335.5660

EMAIL: civil-hawks@iowa.edu

EDUCATIONAL - NOT
FOR CONSTRUCTION

LAKE FISHER PARK

DTV

19658 W Lakefisher Rd, Bloomfield, IA 52537


SHEET NAME

East Trail


East Trail

SHEET NO.

T.203

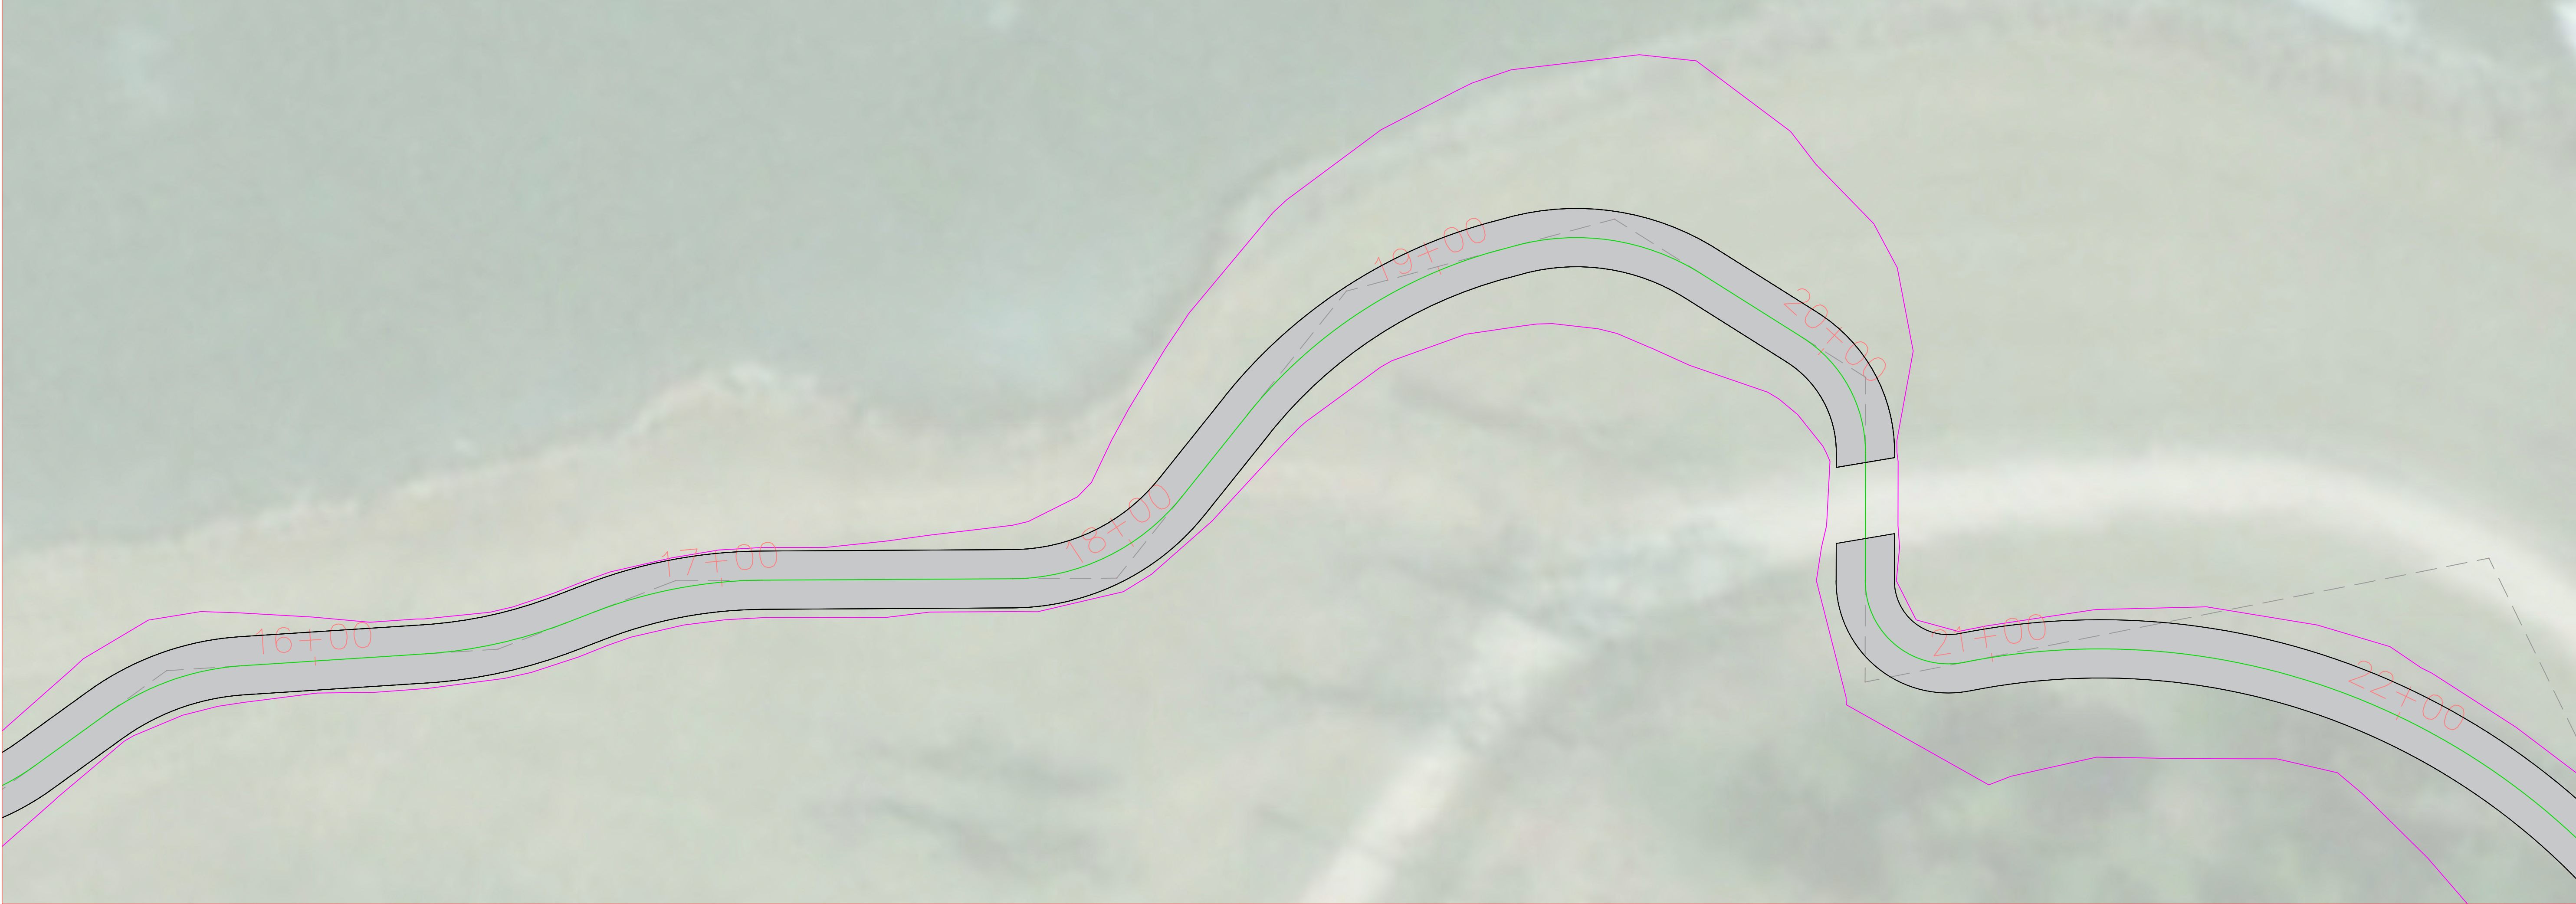

MUP East Main Station PROFILE
MUP East Main32

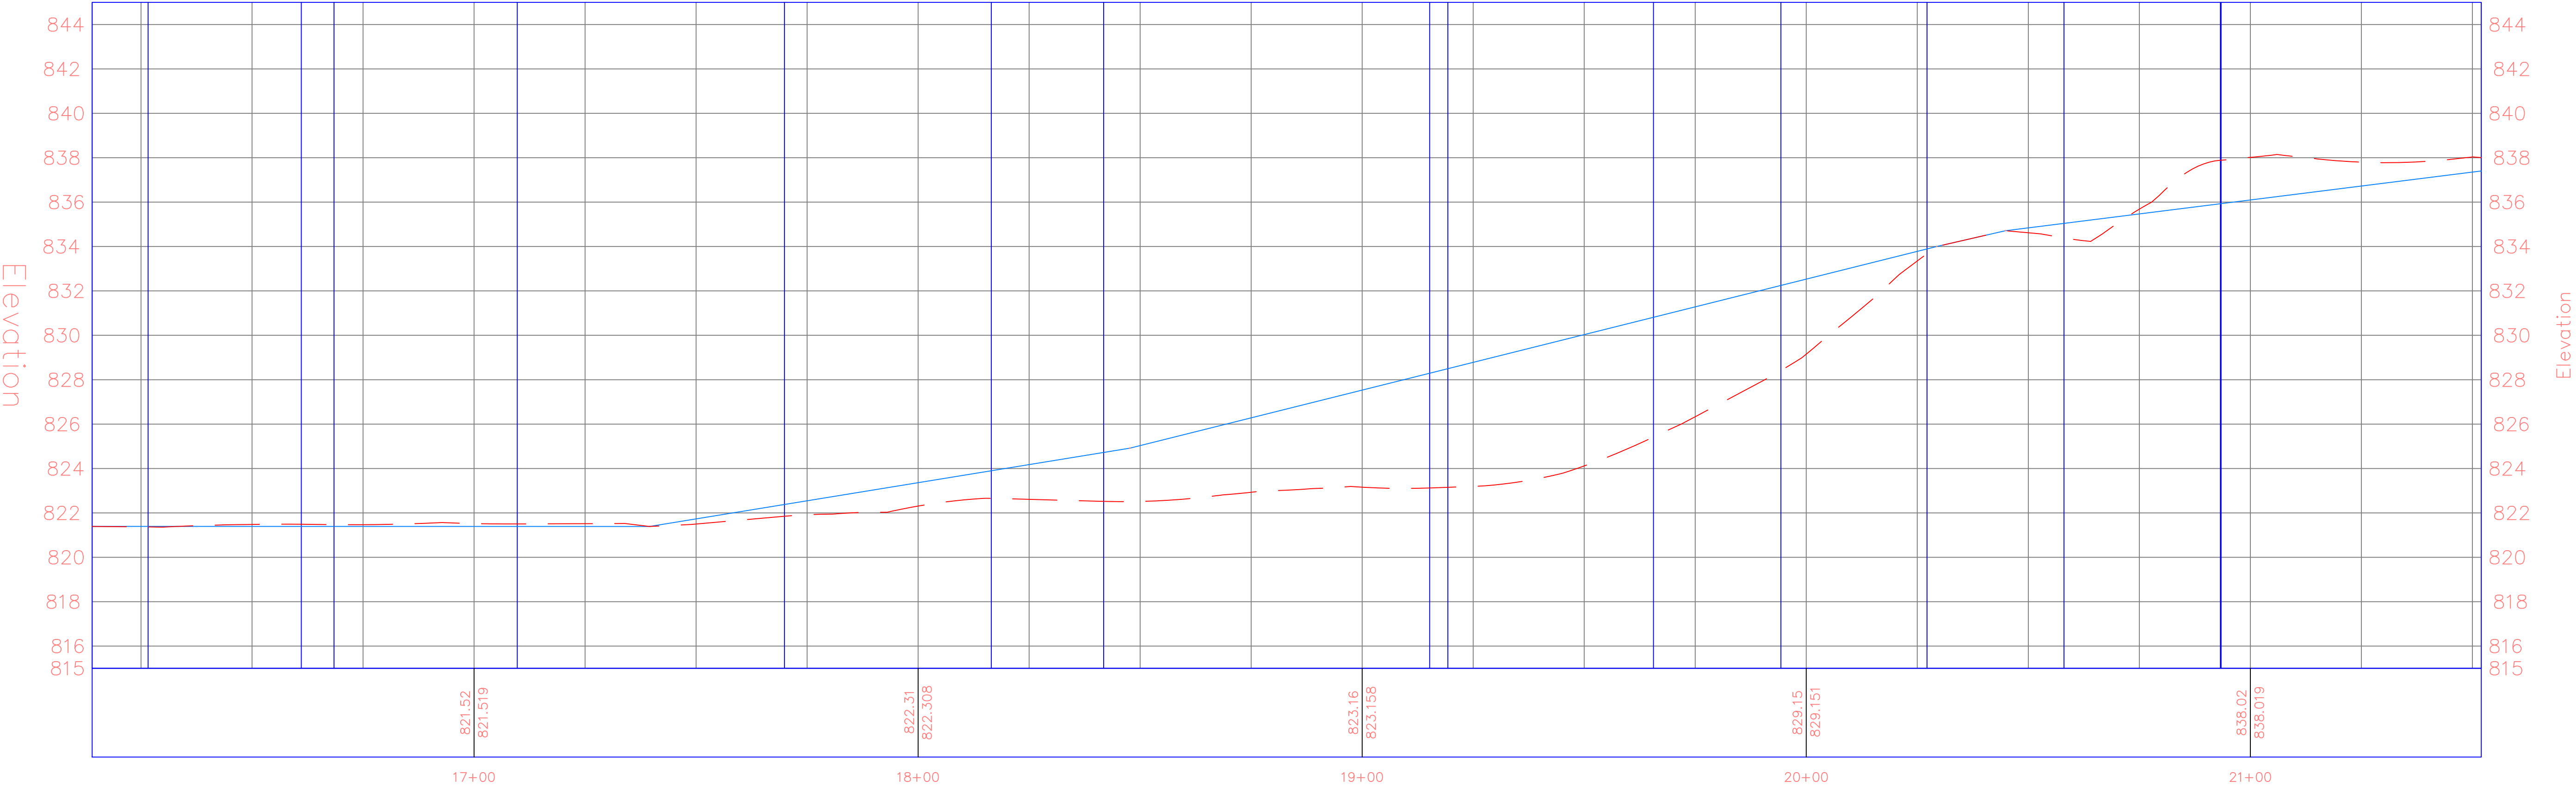

PROJECT:	OEE: 4164-2
DATE :	12/2/2025
DRAWN BY:	Cjمرت
REVISION:	

THE UNIVERSITY OF IOWA

CIVIL AND ENVIRONMENTAL ENGINEERING

4105 SEAMANS CENTER FOR THE
ENGINEERING ARTS AND SCIENCES

103 S CAPITOL ST

IOWA CITY, IOWA 52242

PHONE: 319.335.5647

FAX: 319.335.5660

EMAIL: civil-hawks@iowa.edu

EDUCATIONAL - NOT
FOR CONSTRUCTION


LAKE FISHER PARK

DTV


19658 W Lakefisher Rd, Bloomfield, IA 52537

SHEET NAME
East Trail
East Trail

SHEET NO.
T.204

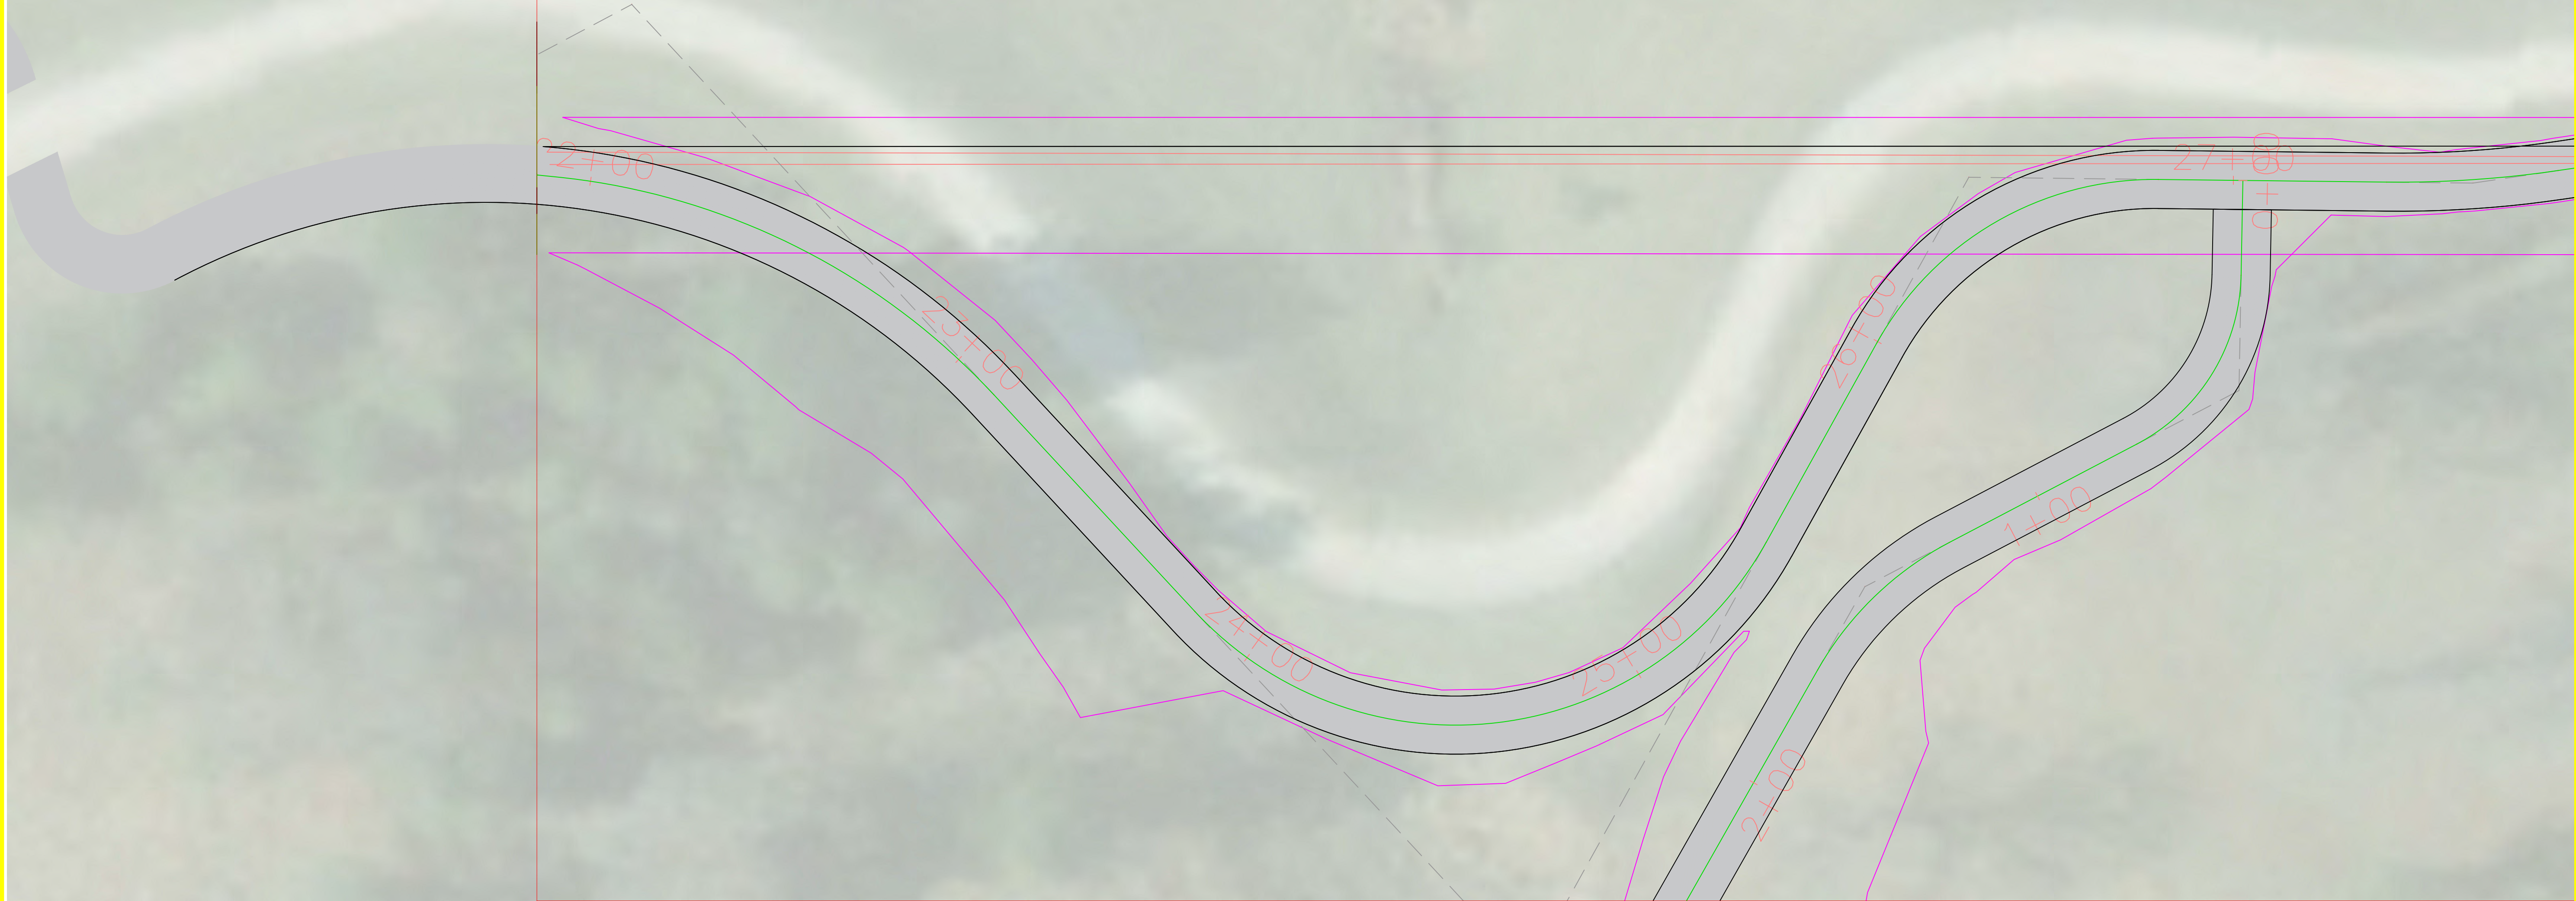

MUP East Main Station PROFILE
MUP East Main33

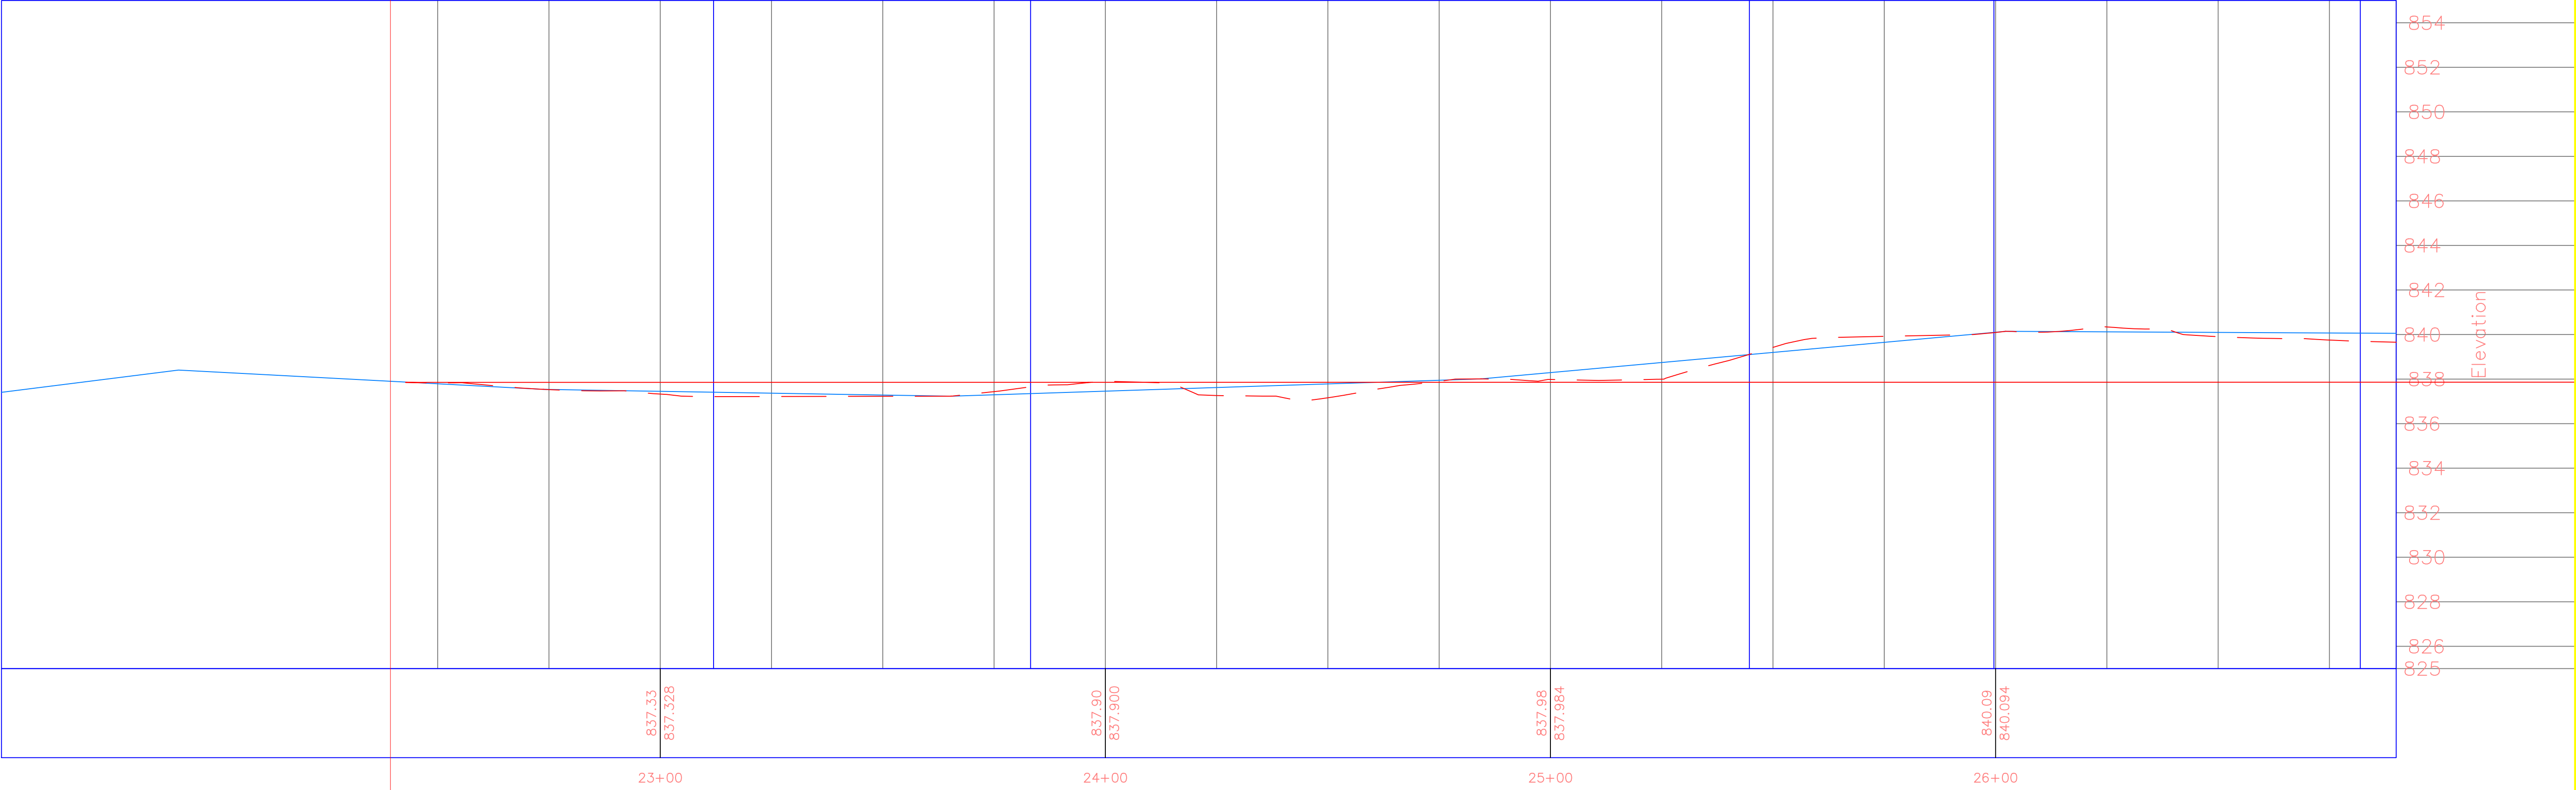

PROJECT:CEE:4164-2

DATE :12/2/2025

DRAWN BY:Cjمرتten

REVISION:

THE UNIVERSITY OF IOWA

CIVIL AND ENVIRONMENTAL ENGINEERING

4105 SEAMANS CENTER FOR THE
ENGINEERING ARTS AND SCIENCES
103 S CAPITOL ST
IOWA CITY, IOWA 52242
PHONE: 319.335.5647
FAX: 319.335.5660
EMAIL: civil-hawks@iowa.edu

EDUCATIONAL - NOT
FOR CONSTRUCTION

LAKE FISHER PARK
DTV


19658 W Lakefisher Rd, Bloomfield, IA 52537

SHEET NAME


East Trail
East Trail

SHEET NO.

T.205

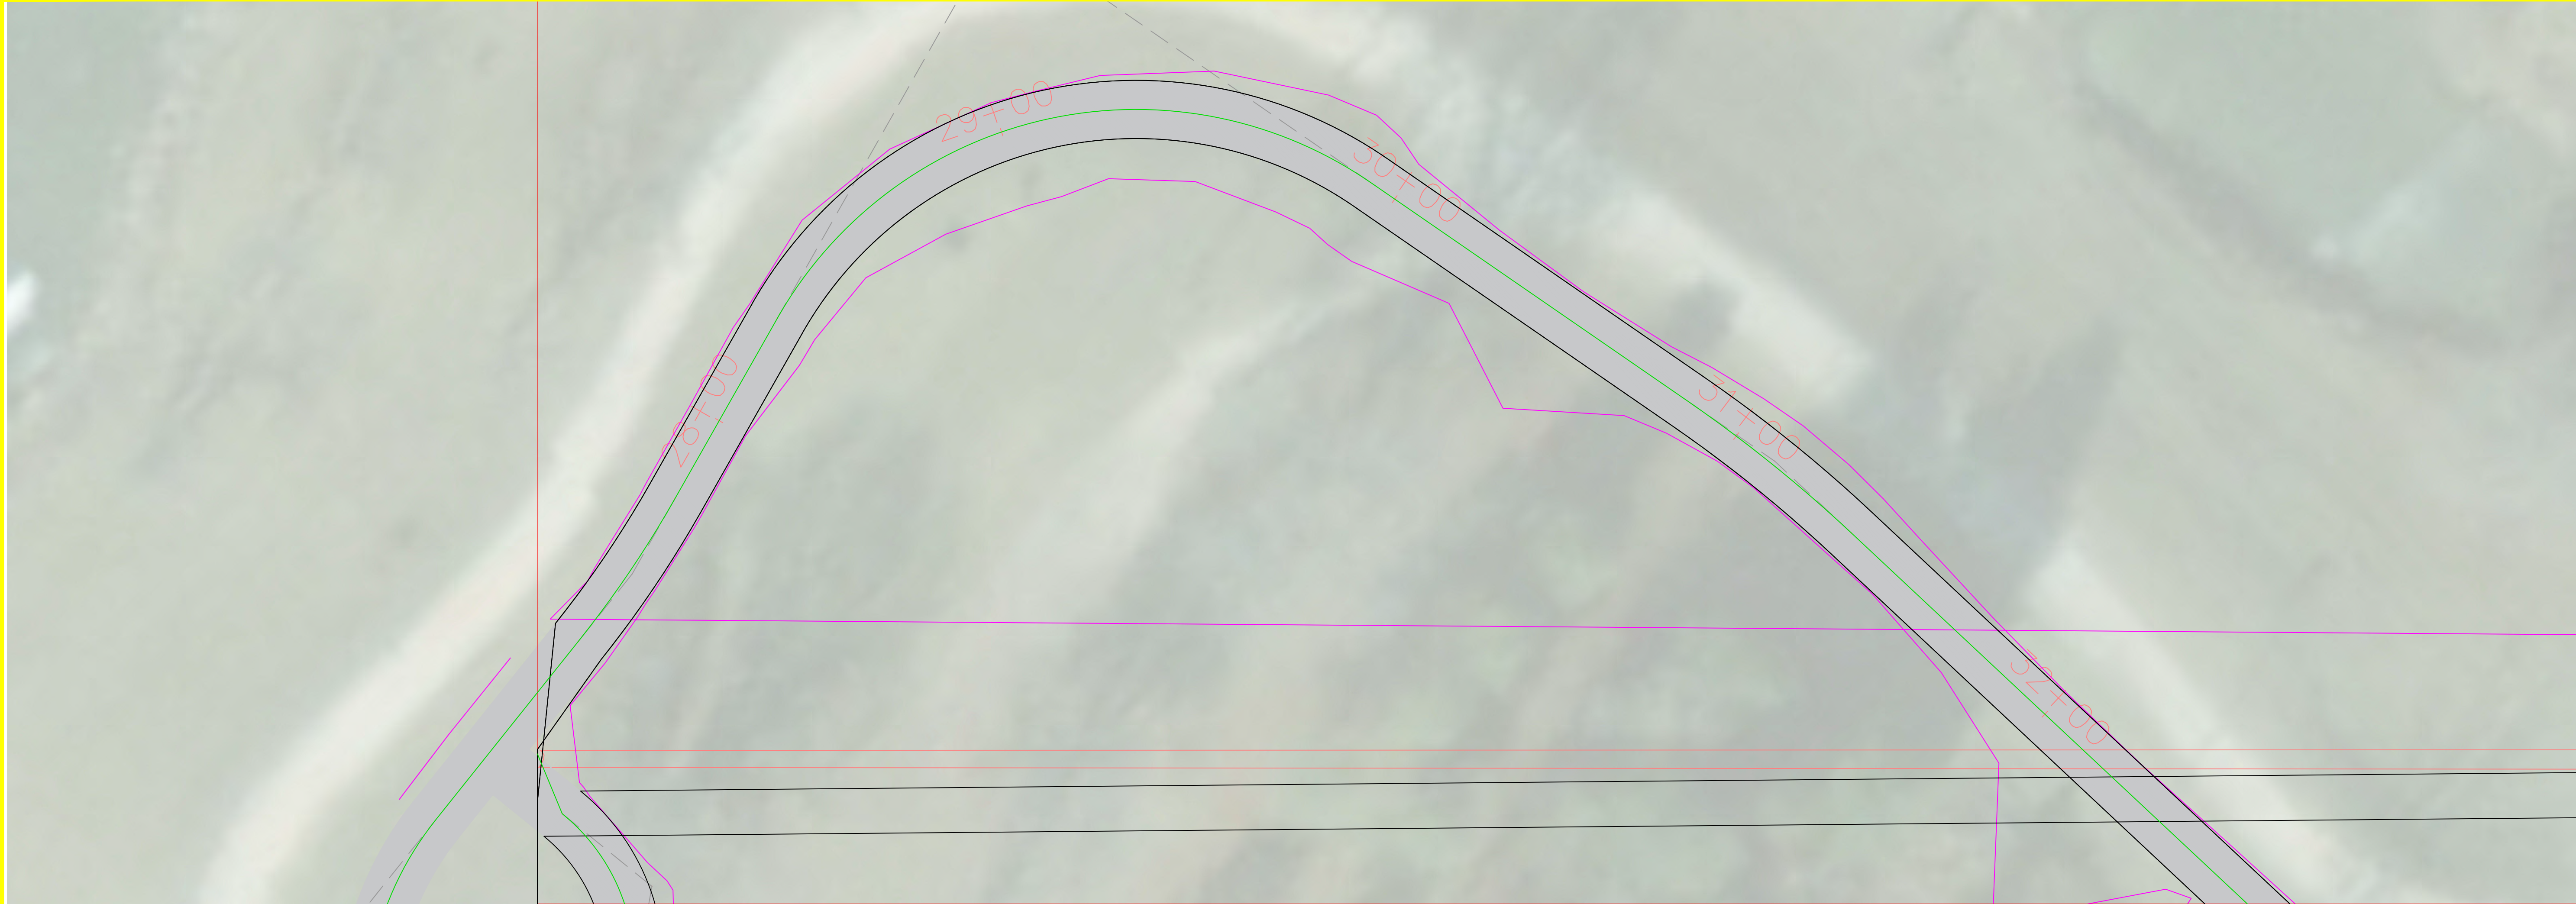

MUP East Main Station PROFILE
MUP East Main34

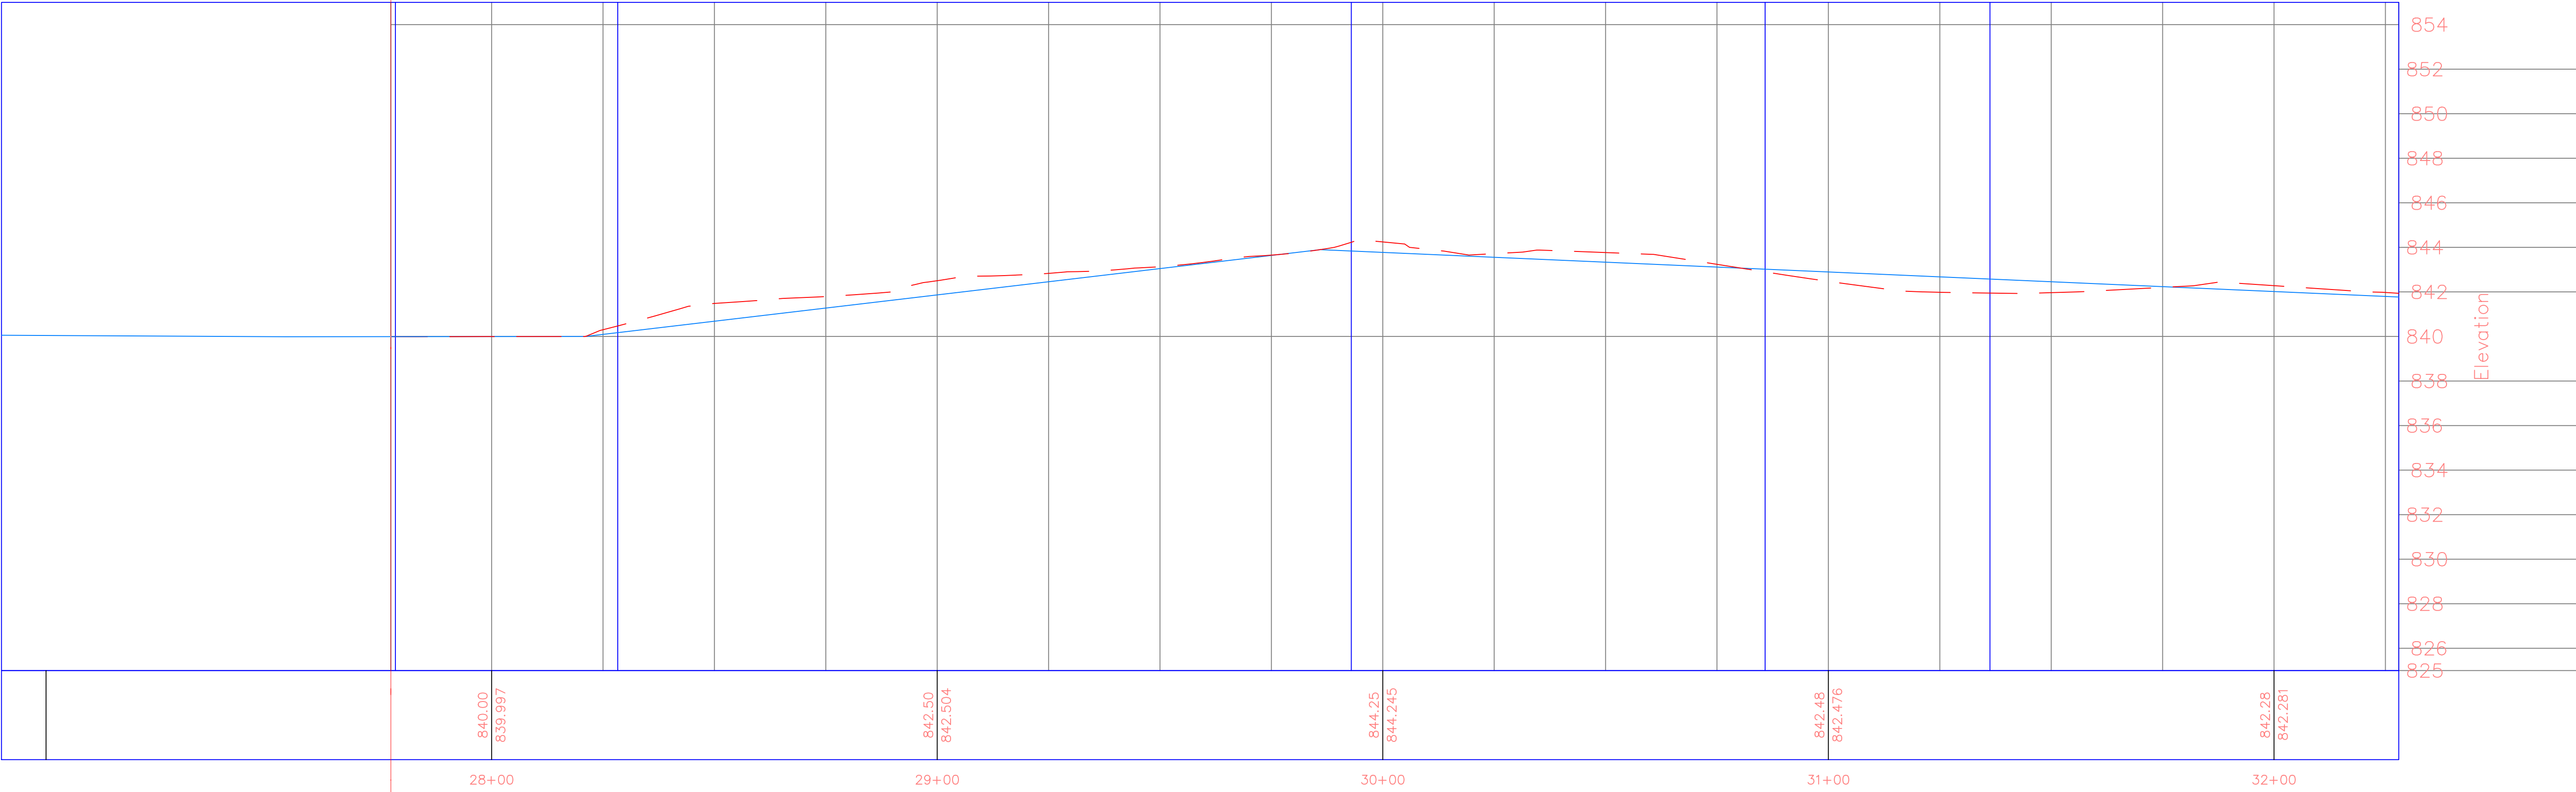

PROJECT:	CEE:4164-2
DATE :	12/2/2025
DRAWN BY:	Cjمرتten
REVISION:	

THE UNIVERSITY OF IOWA

CIVIL AND ENVIRONMENTAL ENGINEERING

4105 SEAMANS CENTER FOR THE
ENGINEERING ARTS AND SCIENCES
103 S CAPITOL ST
IOWA CITY, IOWA 52242
PHONE: 319.335.5647
FAX: 319.335.5660
EMAIL: civil-hawks@iowa.edu

EDUCATIONAL - NOT
FOR CONSTRUCTION

LAKE FISHER PARK

DTV


19658 W Lakefisher Rd, Bloomfield, IA 52537

SHEET NAME


East Trail
East Trail

SHEET NO.

T.206

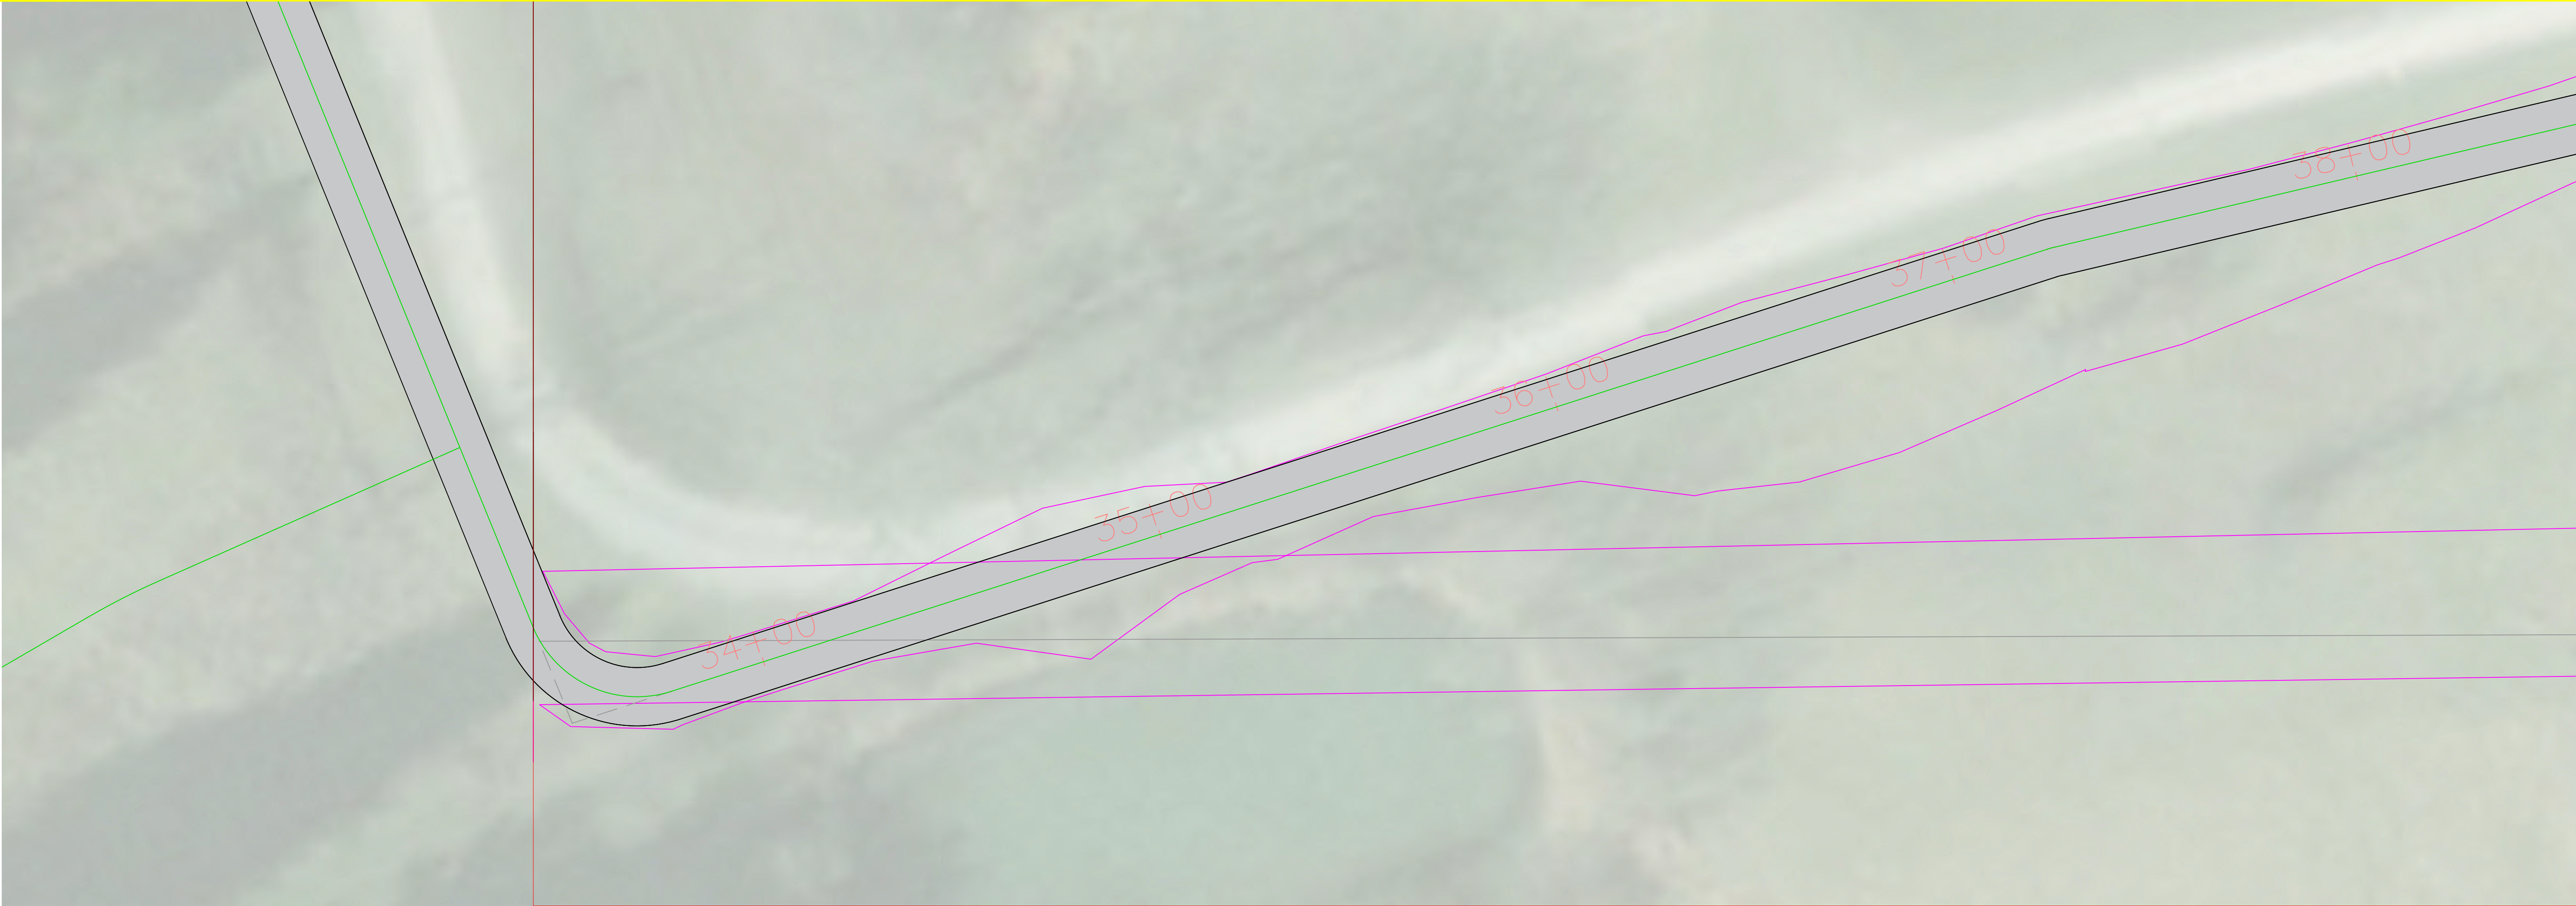

MUP East Main Station PROFILE
MUP East Main35

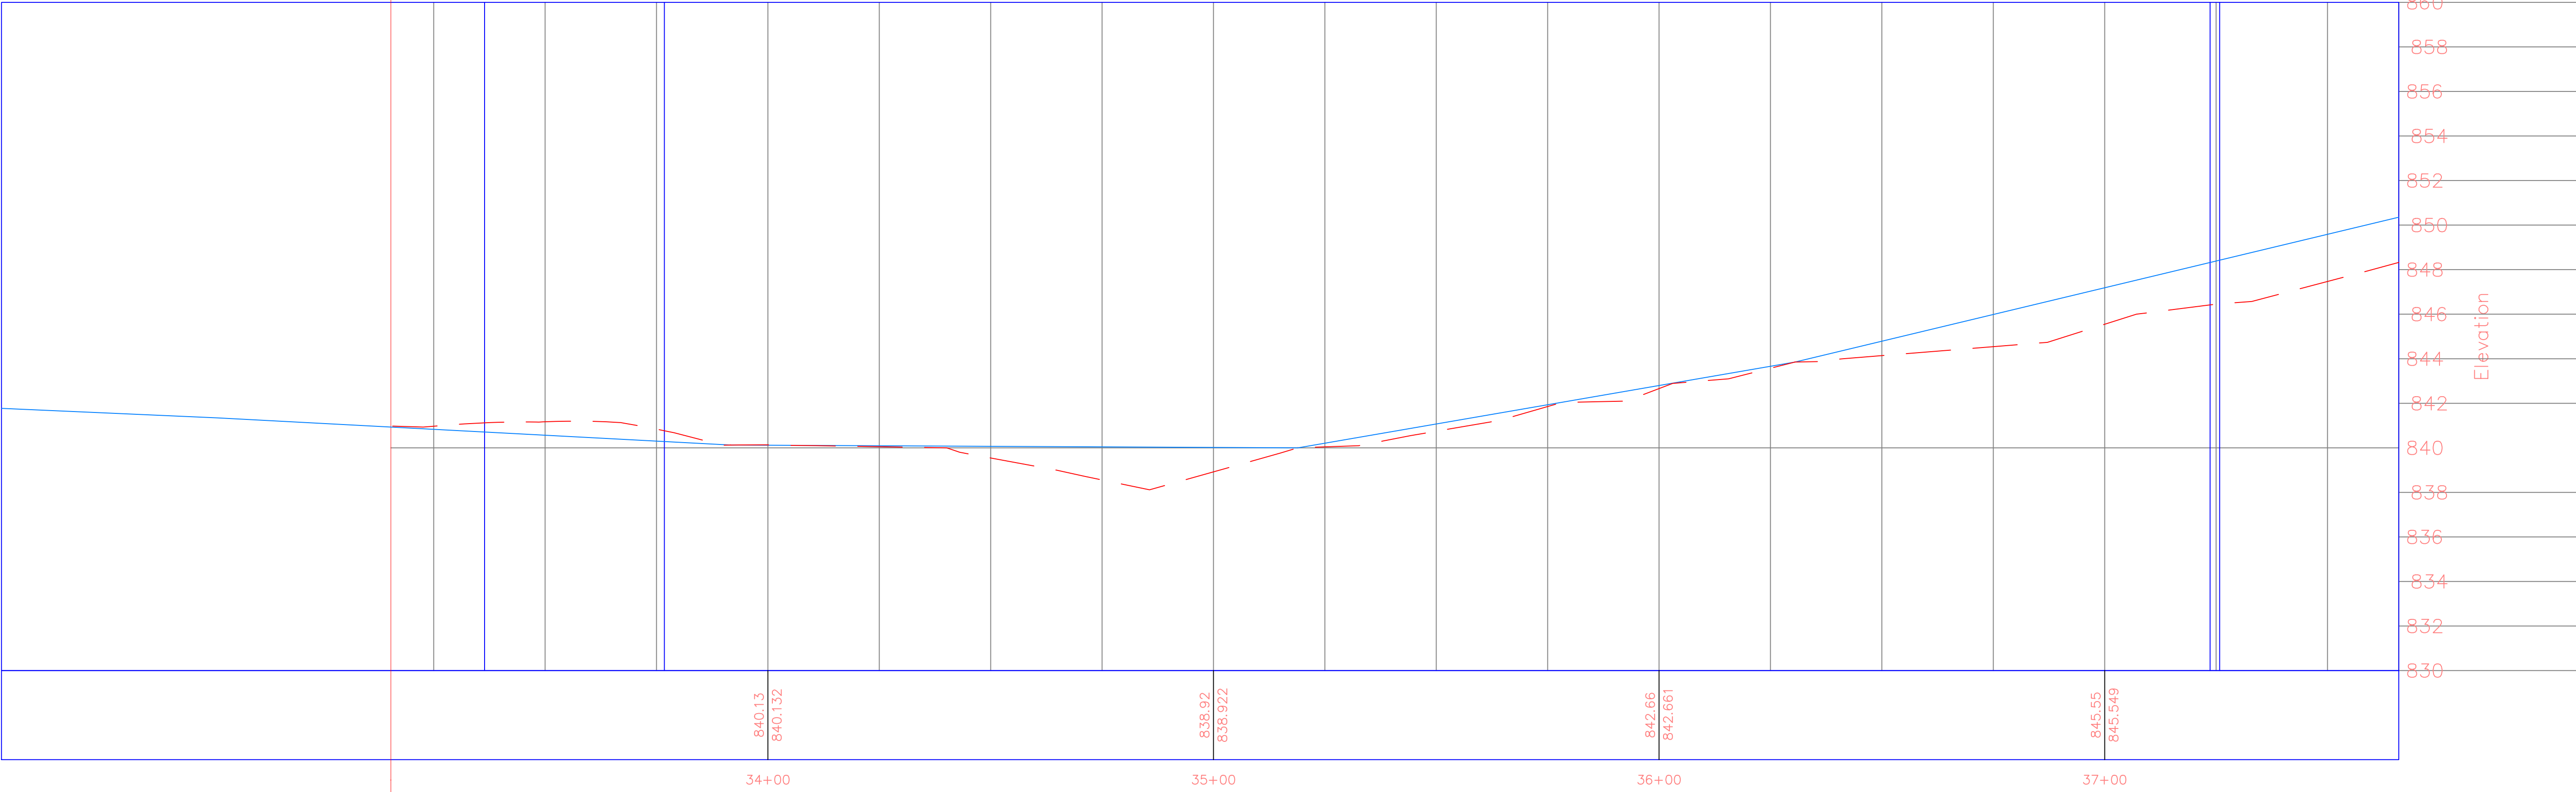

PROJECT:	CCE:4164-2
DATE :	12/2/2025
DRAWN BY:	Cjمرت
REVISION:	

THE UNIVERSITY OF IOWA
CIVIL AND ENVIRONMENTAL ENGINEERING


4105 SEAMANS CENTER FOR THE
ENGINEERING ARTS AND SCIENCES
103 S CAPITOL ST
IOWA CITY, IOWA 52242
PHONE: 319.335.5647
FAX: 319.335.5660
EMAIL: civil-hawks@iowa.edu

EDUCATIONAL - NOT
FOR CONSTRUCTION


LAKE FISHER PARK
DTV

19658 W Lakefisher Rd, Bloomfield, IA 52537

SHEET NAME
East Trail East Trail
SHEET NO.
T.207

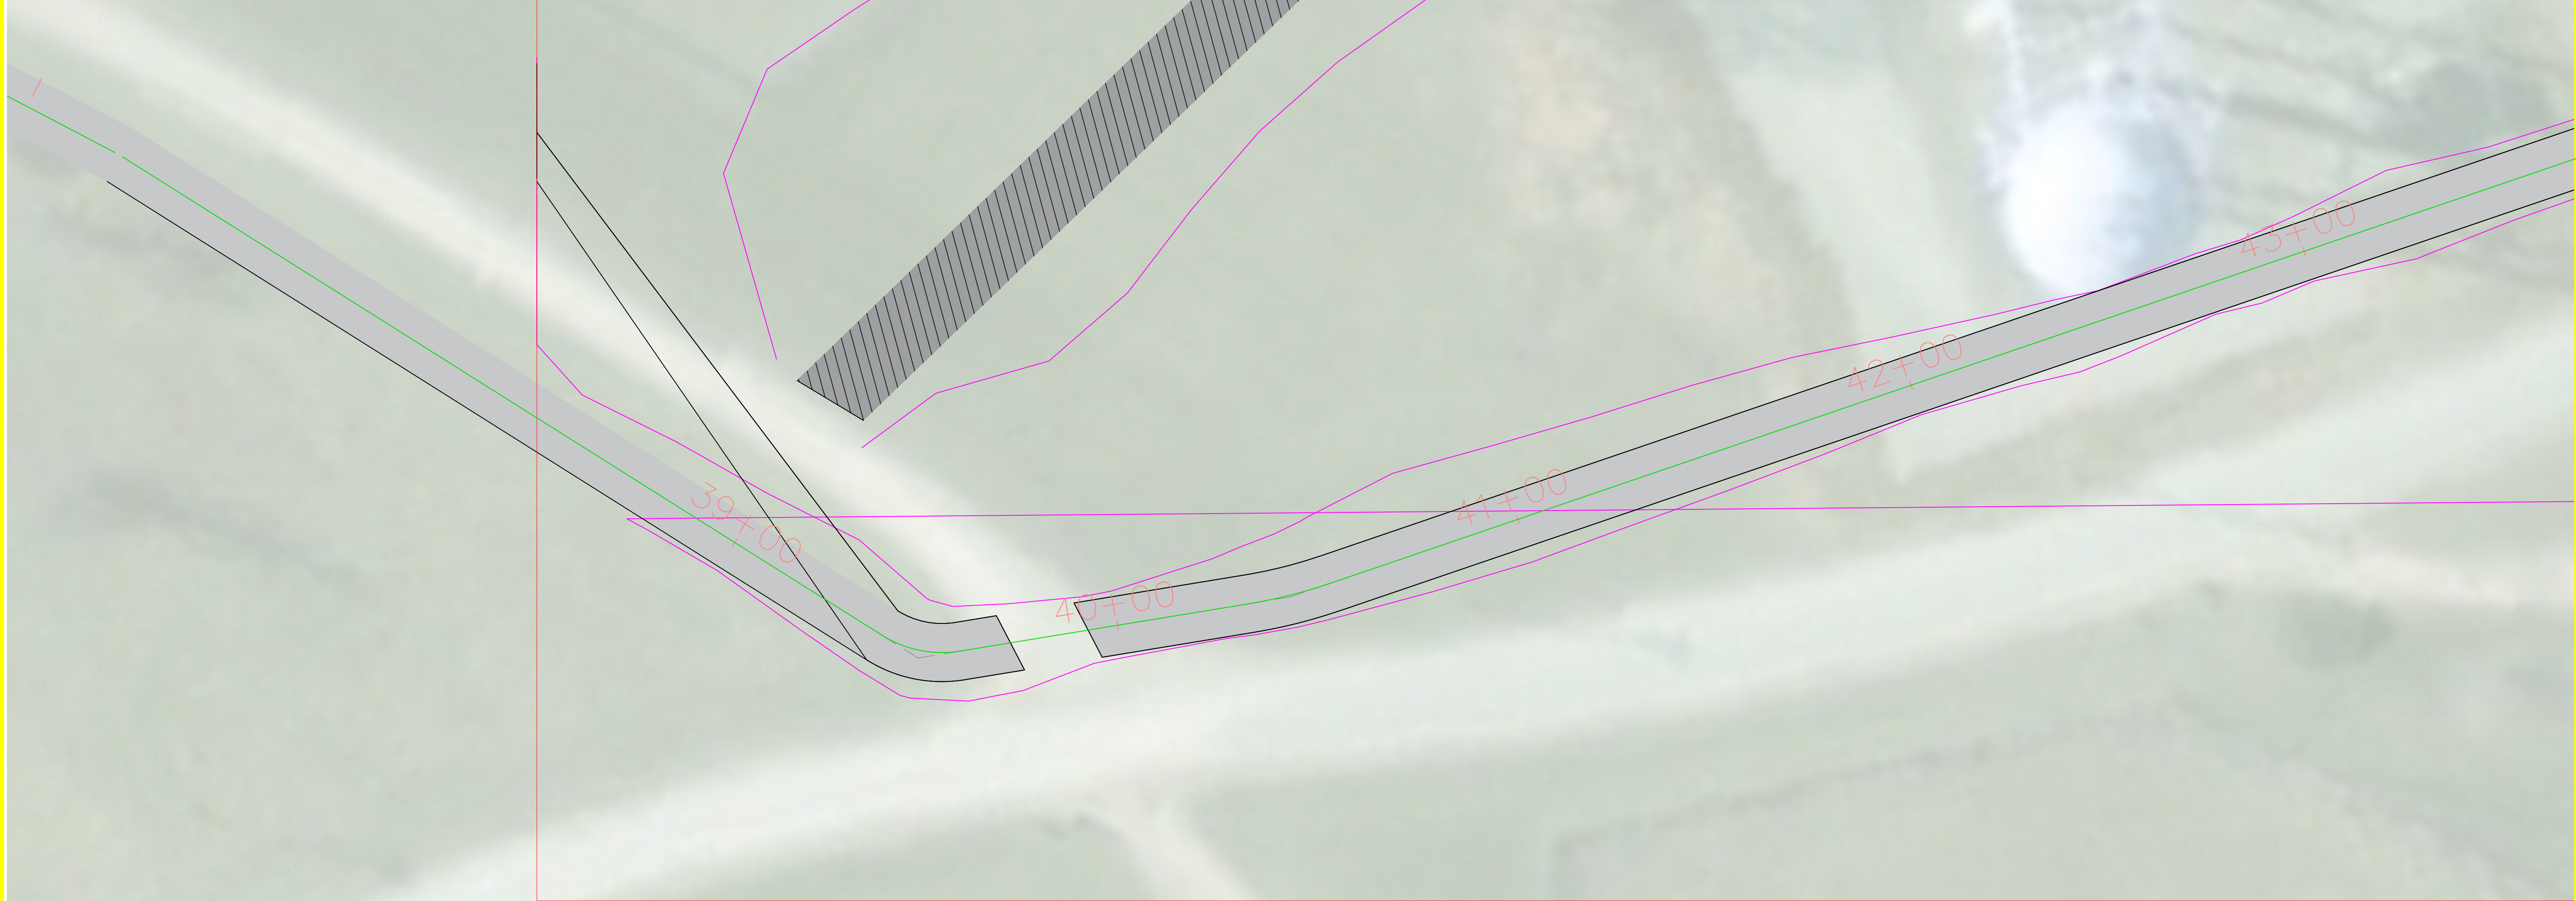

MUP East Main Station PROFILE
MUP East Main36

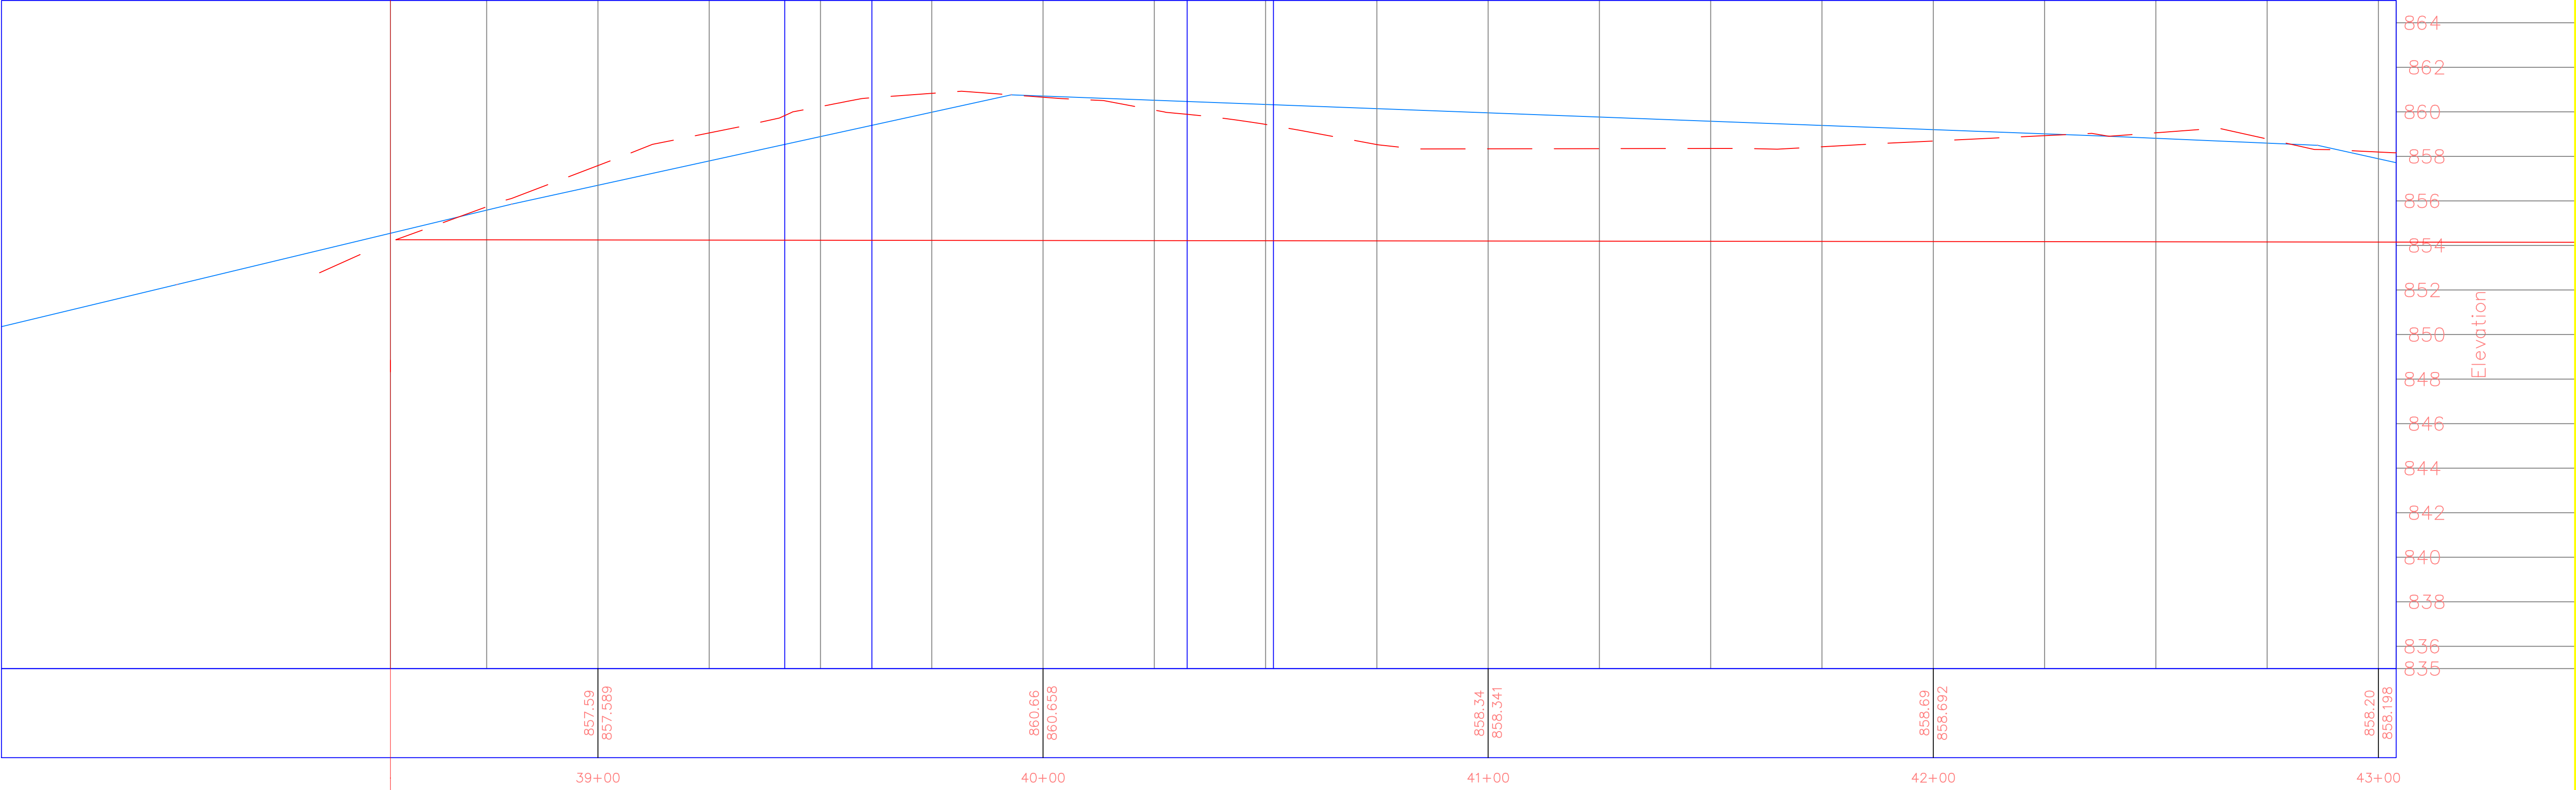

PROJECT:	CCE: 4164-2
DATE :	12/2/2025
DRAWN BY:	Cjمرت
REVISION:	


THE UNIVERSITY OF IOWA
CIVIL AND ENVIRONMENTAL ENGINEERING
4105 SEAMANS CENTER FOR THE
ENGINEERING ARTS AND SCIENCES
103 S CAPITOL ST
IOWA CITY, IOWA 52242
PHONE: 319.335.5647
FAX: 319.335.5660
EMAIL: civil-hawks@iowa.edu

EDUCATIONAL - NOT
FOR CONSTRUCTION


LAKE FISHER PARK
DTV
19658 W Lakefisher Rd, Bloomfield, IA 52537

SHEET NAME
East Trail
East Trail

SHEET NO.
T.208

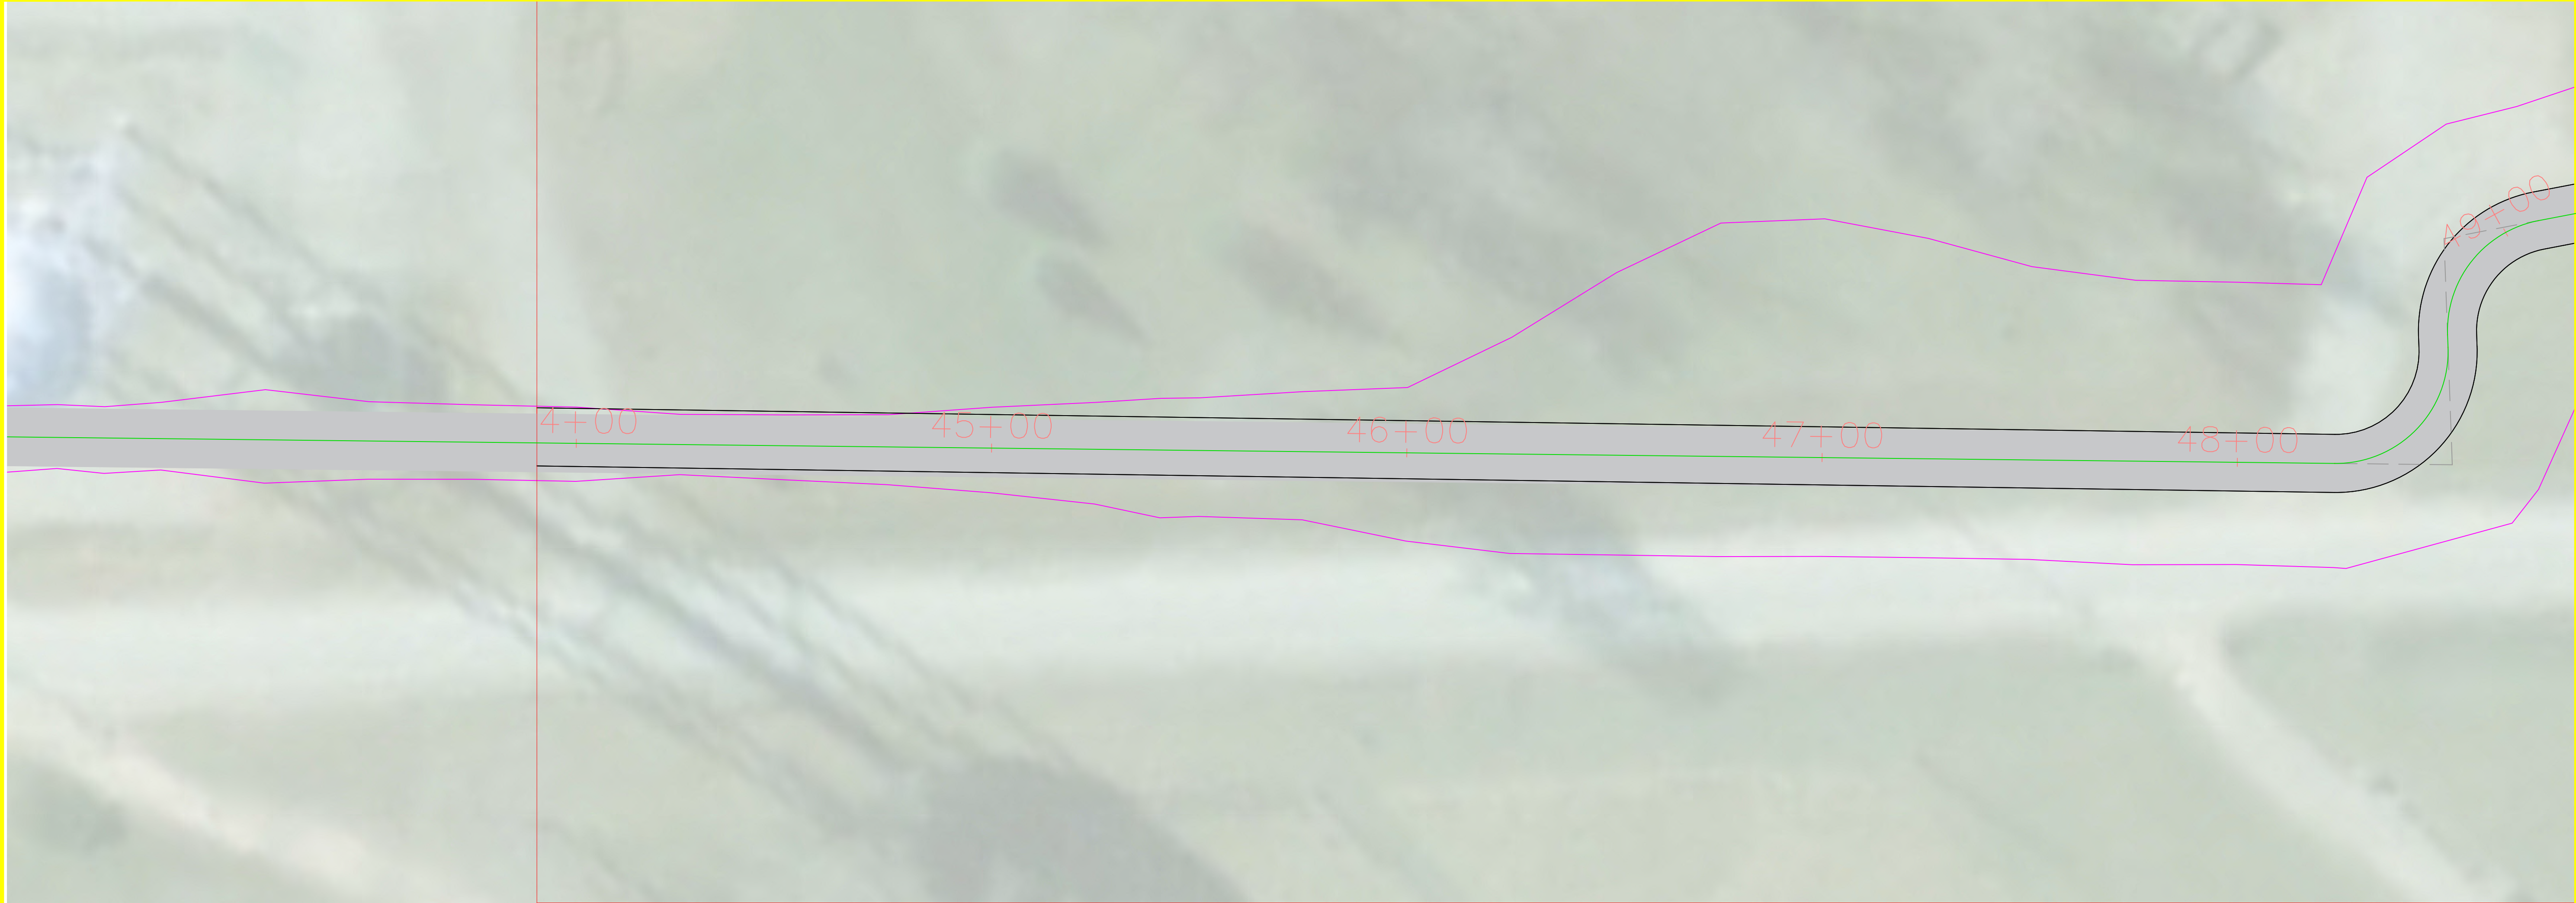

MUP East Main Station PROFILE
MUP East Main37

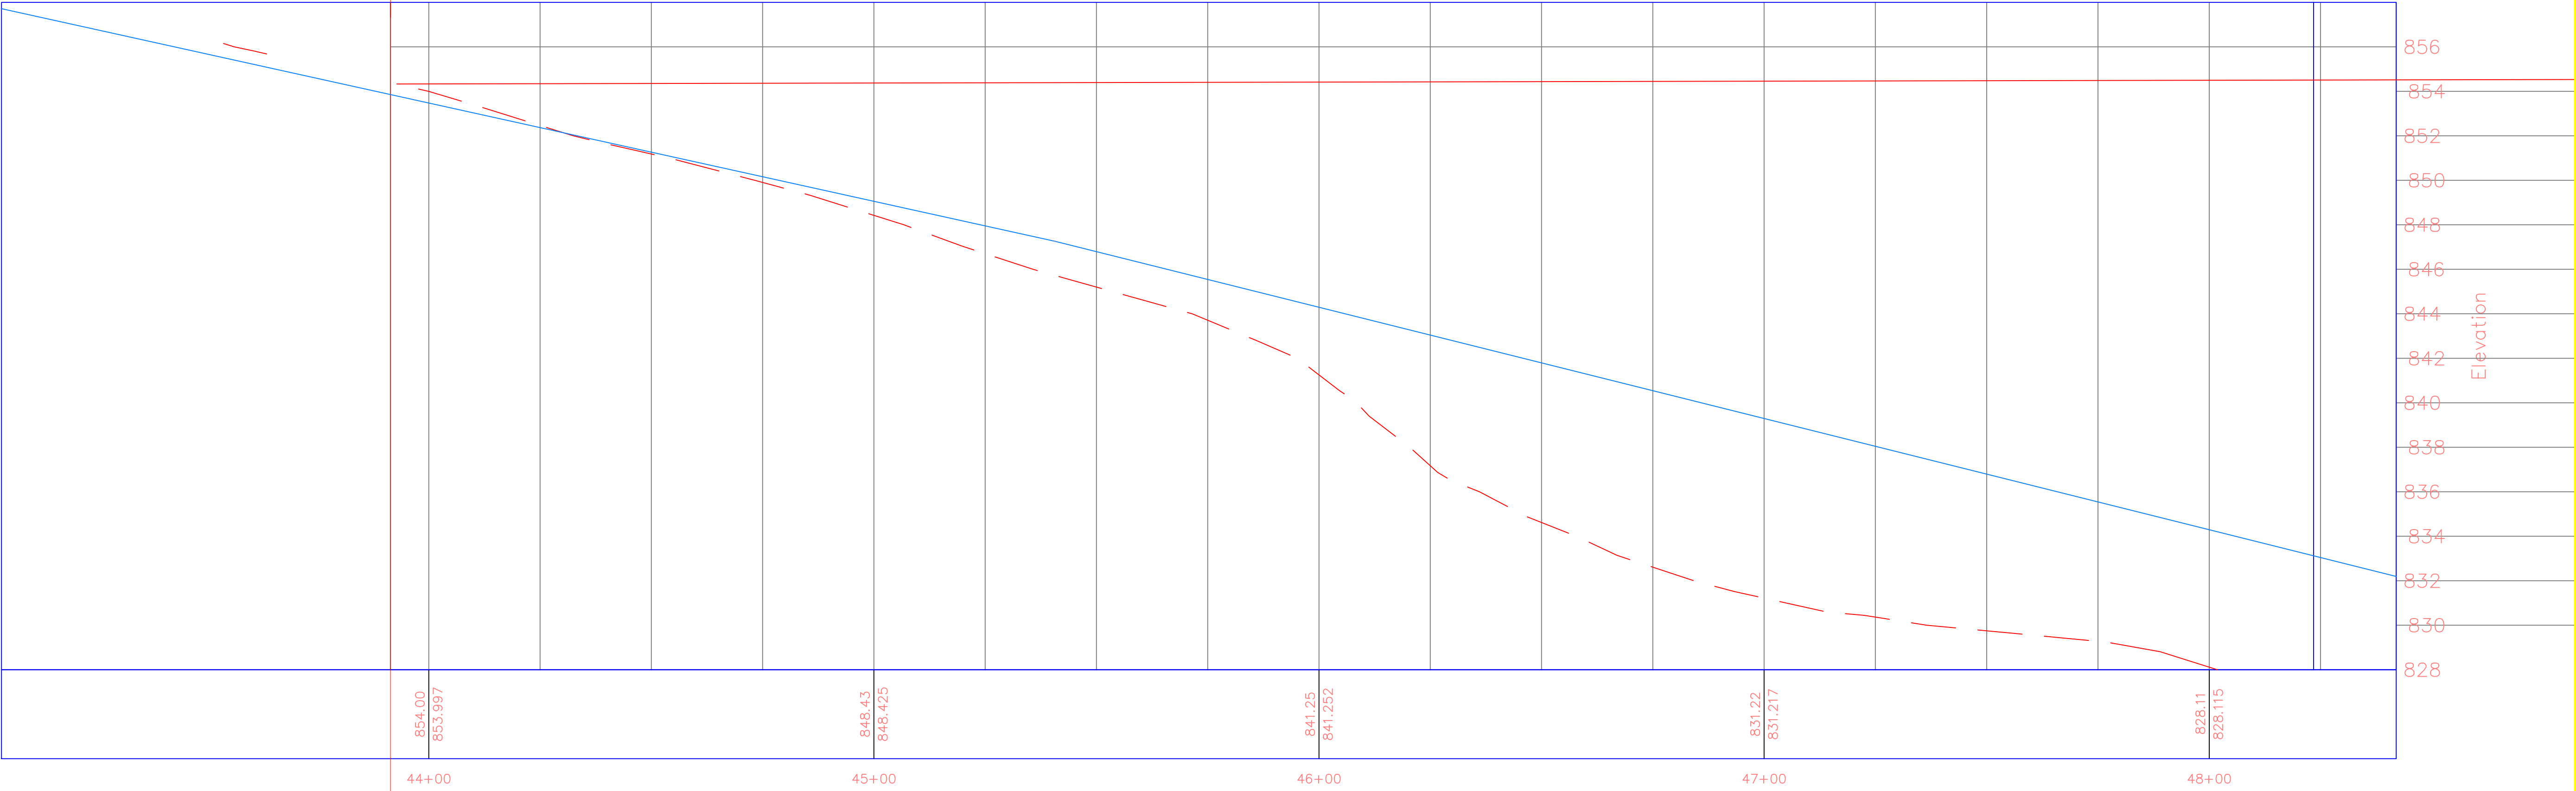

PROJECT:	CCE: 4164-2
DATE :	12/2/2025
DRAWN BY:	Cjمرت
REVISION:	

THE UNIVERSITY OF IOWA

CIVIL AND ENVIRONMENTAL ENGINEERING

4105 SEAMANS CENTER FOR THE
ENGINEERING ARTS AND SCIENCES
103 S CAPITOL ST
IOWA CITY, IOWA 52242
PHONE: 319.335.5647
FAX: 319.335.5660
EMAIL: civil-hawks@iowa.edu

EDUCATIONAL - NOT
FOR CONSTRUCTION

LAKE FISHER PARK
DTV


19658 W Lakefisher Rd, Bloomfield, IA 52537

SHEET NAME


East Trail
East Trail

SHEET NO.

T.209

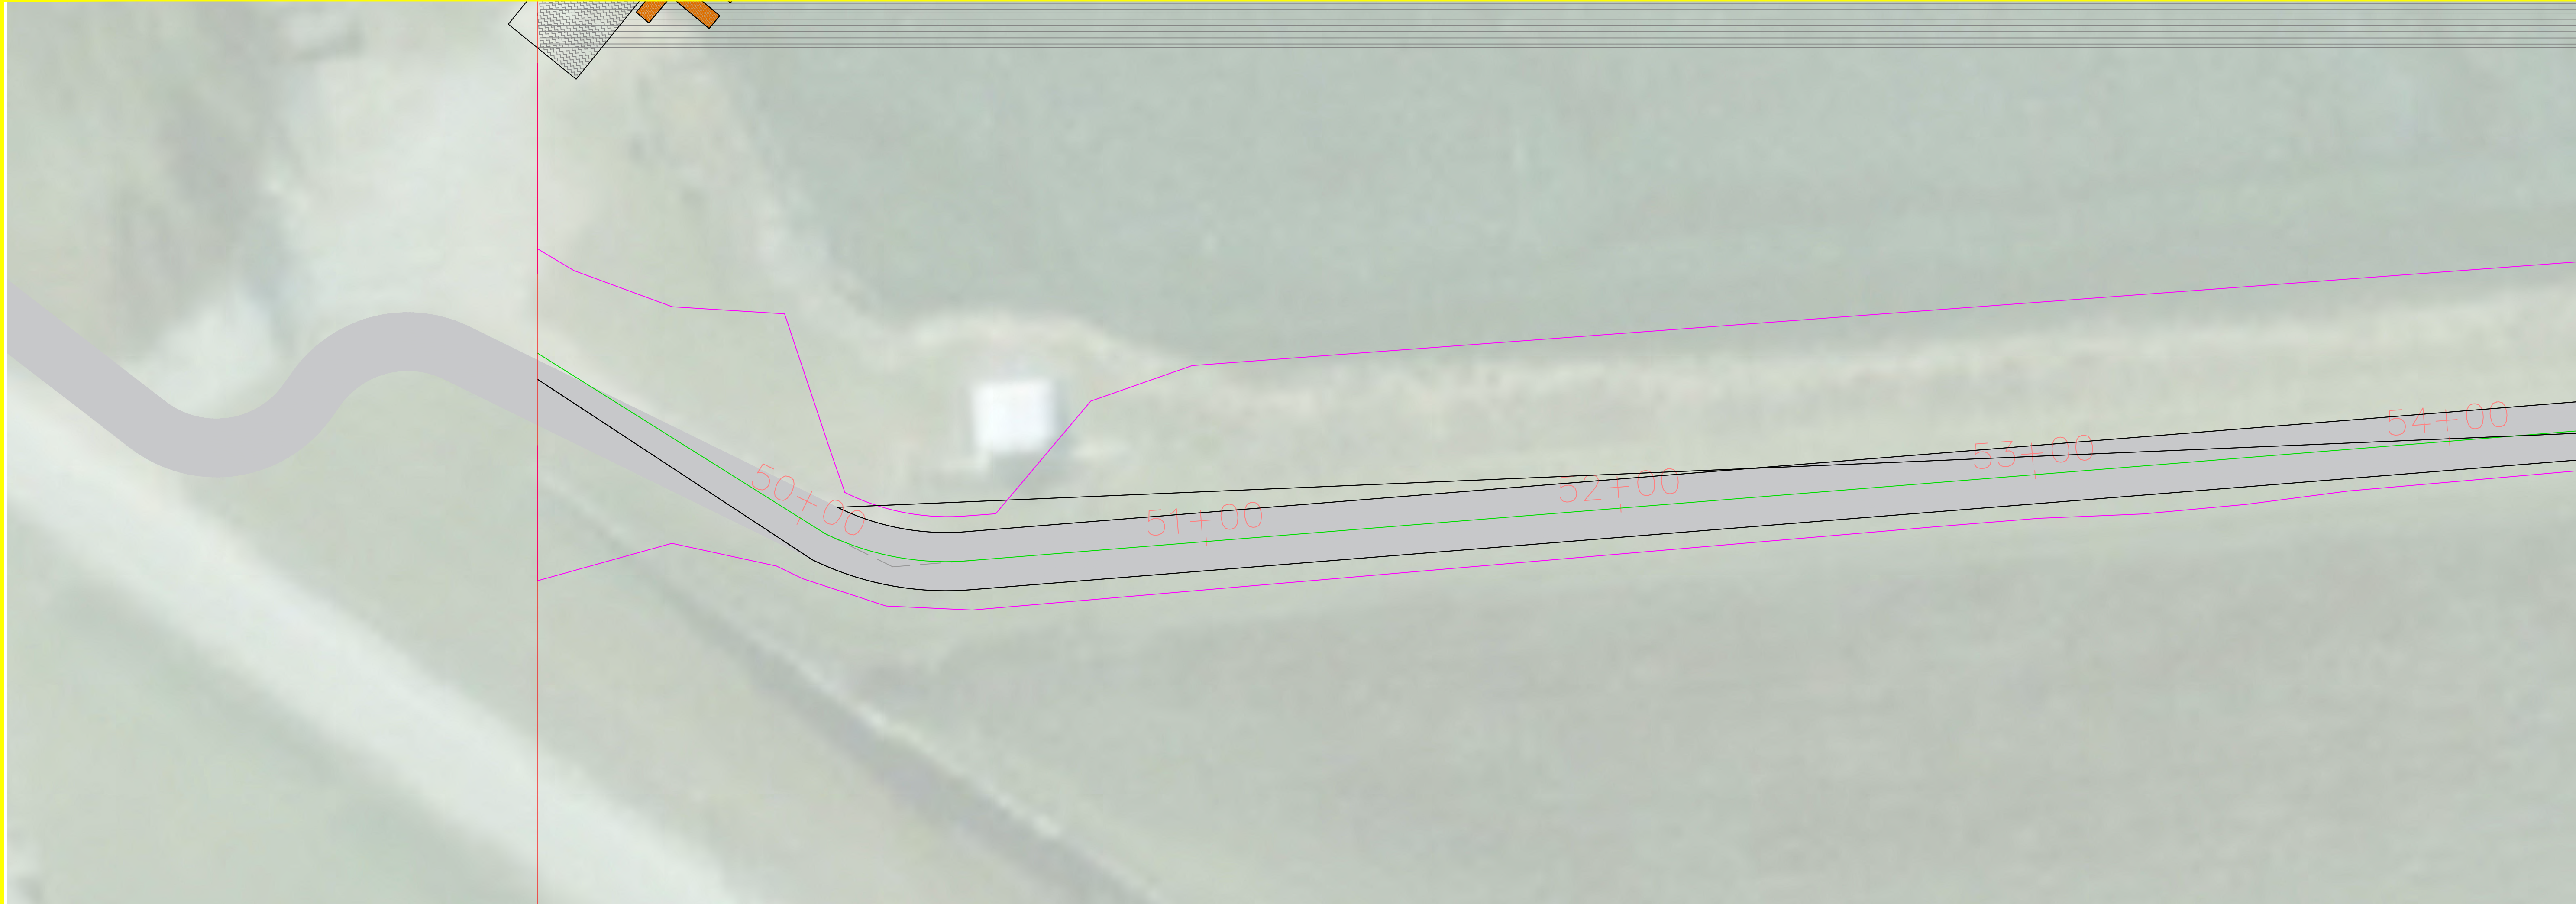

MUP East Main Station PROFILE
MUP East Main38

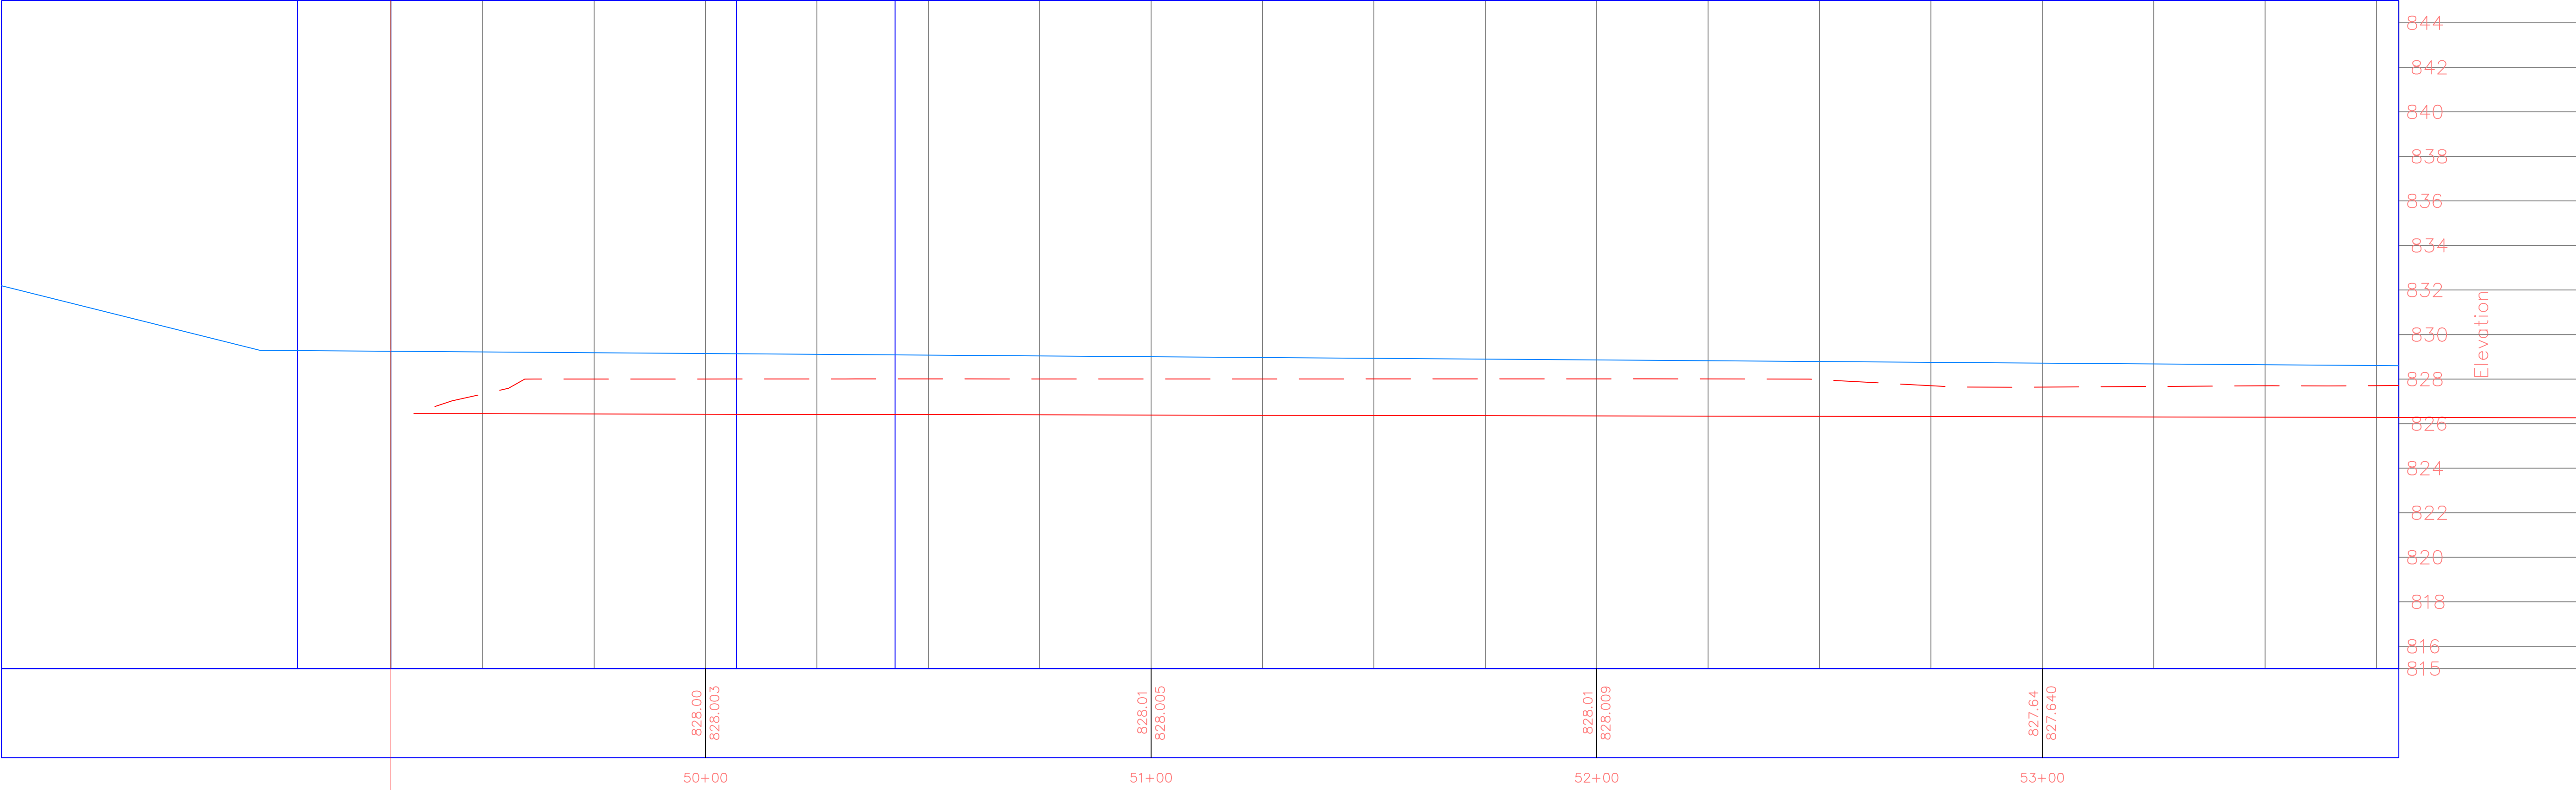

PROJECT:	CCE:4164-2
DATE :	12/2/2025
DRAWN BY:	Cjمرت
REVISION:	


THE UNIVERSITY OF IOWA
CIVIL AND ENVIRONMENTAL ENGINEERING
4105 SEAMANS CENTER FOR THE
ENGINEERING ARTS AND SCIENCES
103 S CAPITOL ST
IOWA CITY, IOWA 52242
PHONE: 319.335.5647
FAX: 319.335.5660
EMAIL: civil-hawks@iowa.edu

EDUCATIONAL - NOT
FOR CONSTRUCTION


LAKE FISHER PARK
DTV
19658 W Lakefisher Rd, Bloomfield, IA 52537

SHEET NAME
East Trail
East Trail

SHEET NO.
T.210

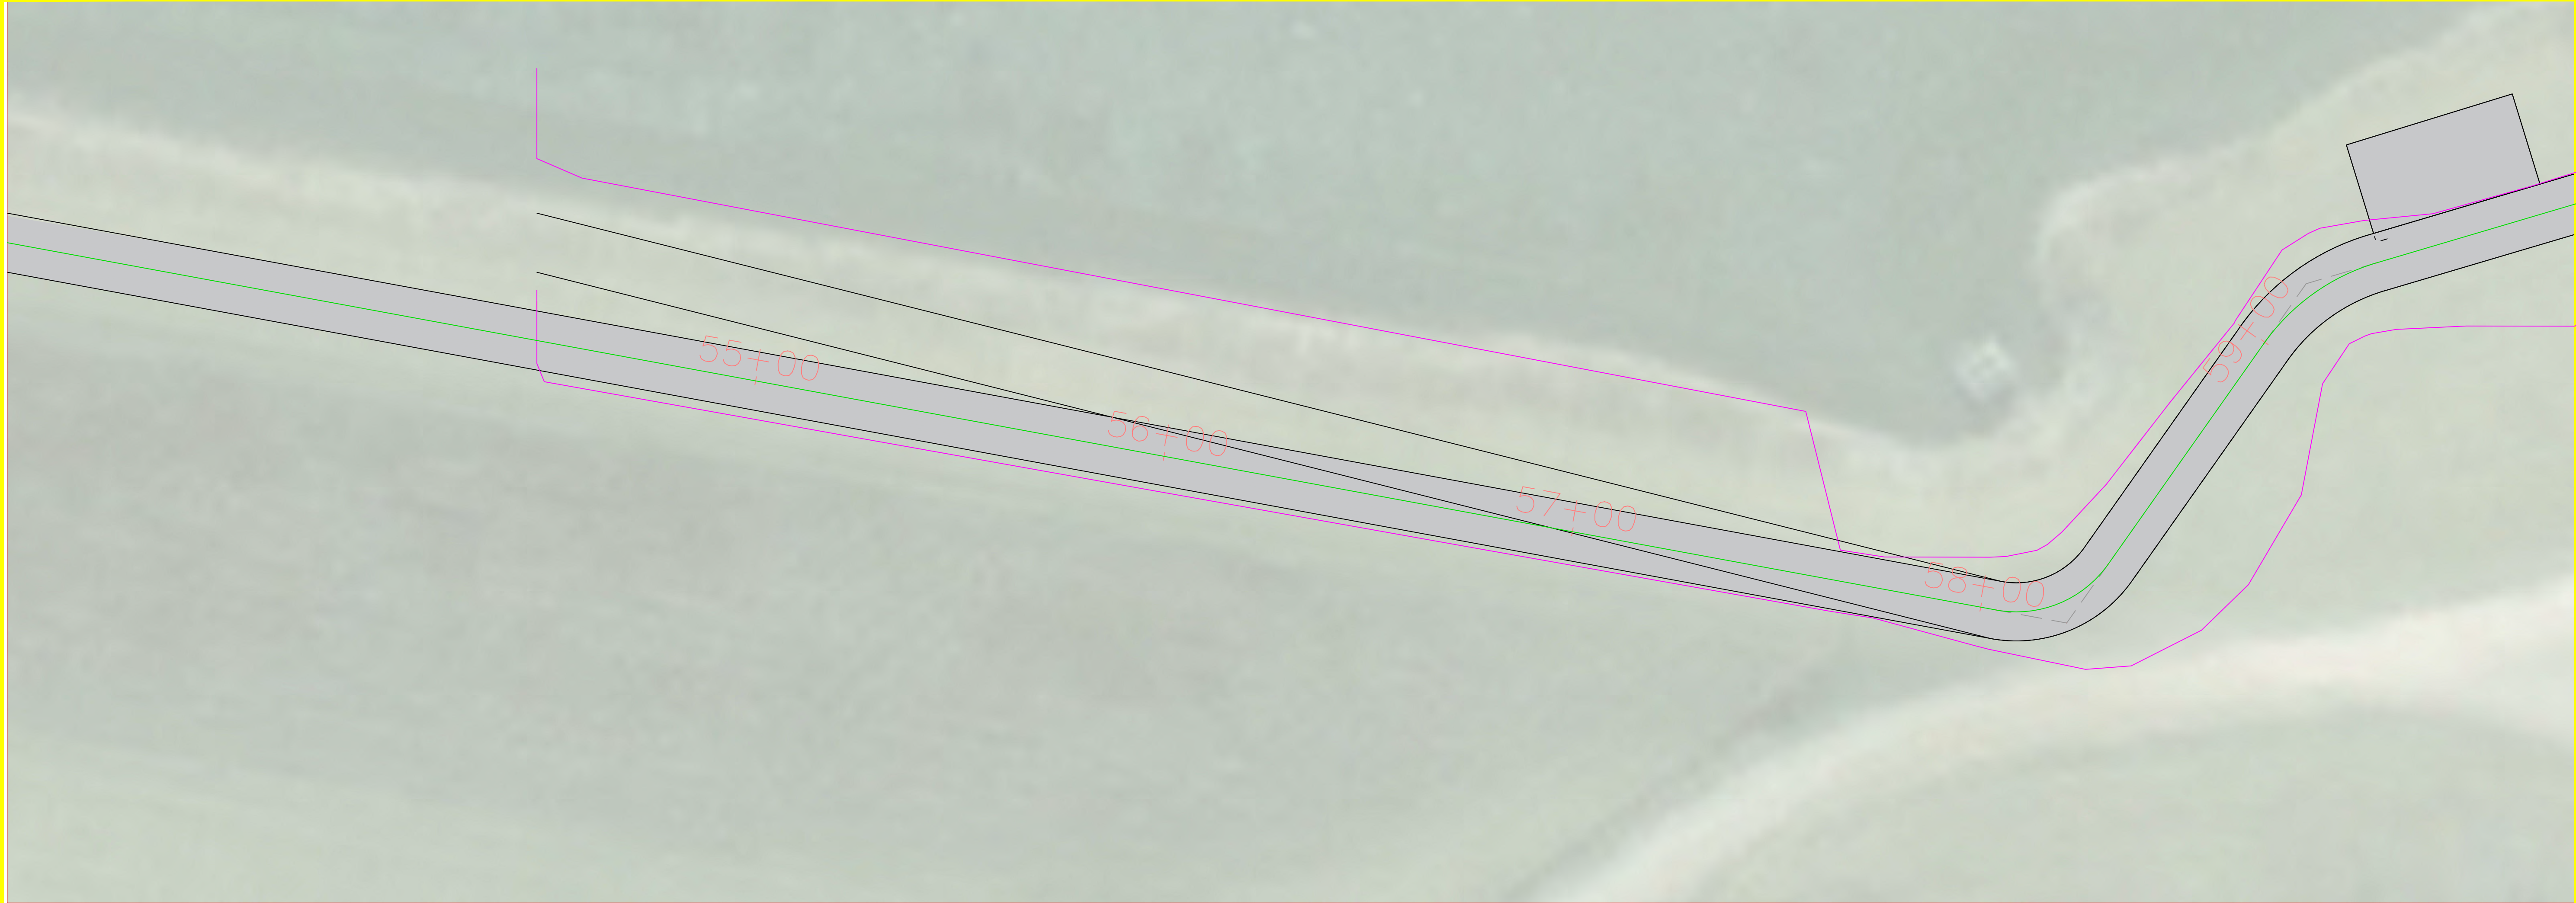

MUP East Main PROFILE
MUP East Main39

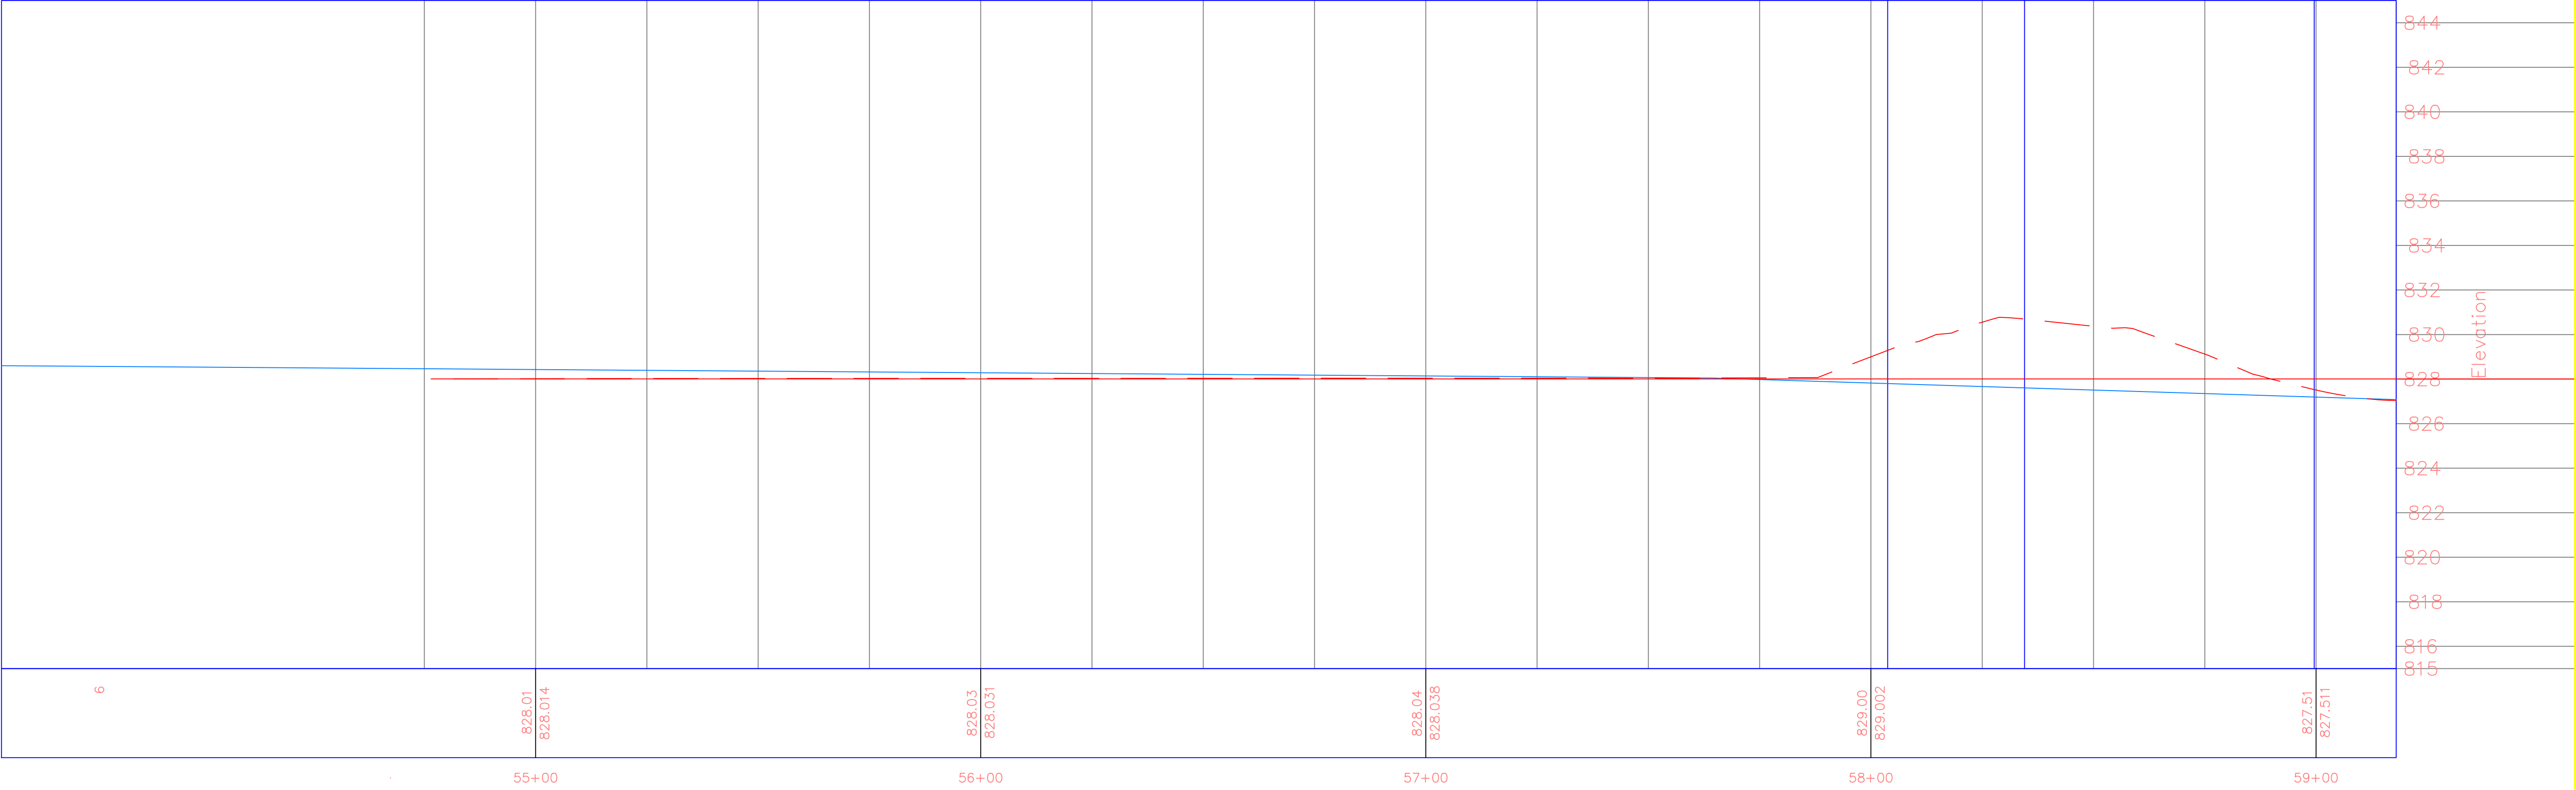

PROJECT:	CEE:4164-2
DATE :	12/2/2025
DRAWN BY:	Cjمرت
REVISION:	

THE UNIVERSITY OF IOWA

CIVIL AND ENVIRONMENTAL ENGINEERING

4105 SEAMANS CENTER FOR THE
ENGINEERING ARTS AND SCIENCES
103 S CAPITOL ST
IOWA CITY, IOWA 52242
PHONE: 319.335.5647
FAX: 319.335.5660
EMAIL: civil-hawks@iowa.edu

EDUCATIONAL - NOT
FOR CONSTRUCTION

LAKE FISHER PARK

DTV

19658 W Lakefisher Rd, Bloomfield, IA 52537

SHEET NAME


East Trail
East Trail

SHEET NO.

T.211



MUP East Main Station PROFILE
MUP East Main40

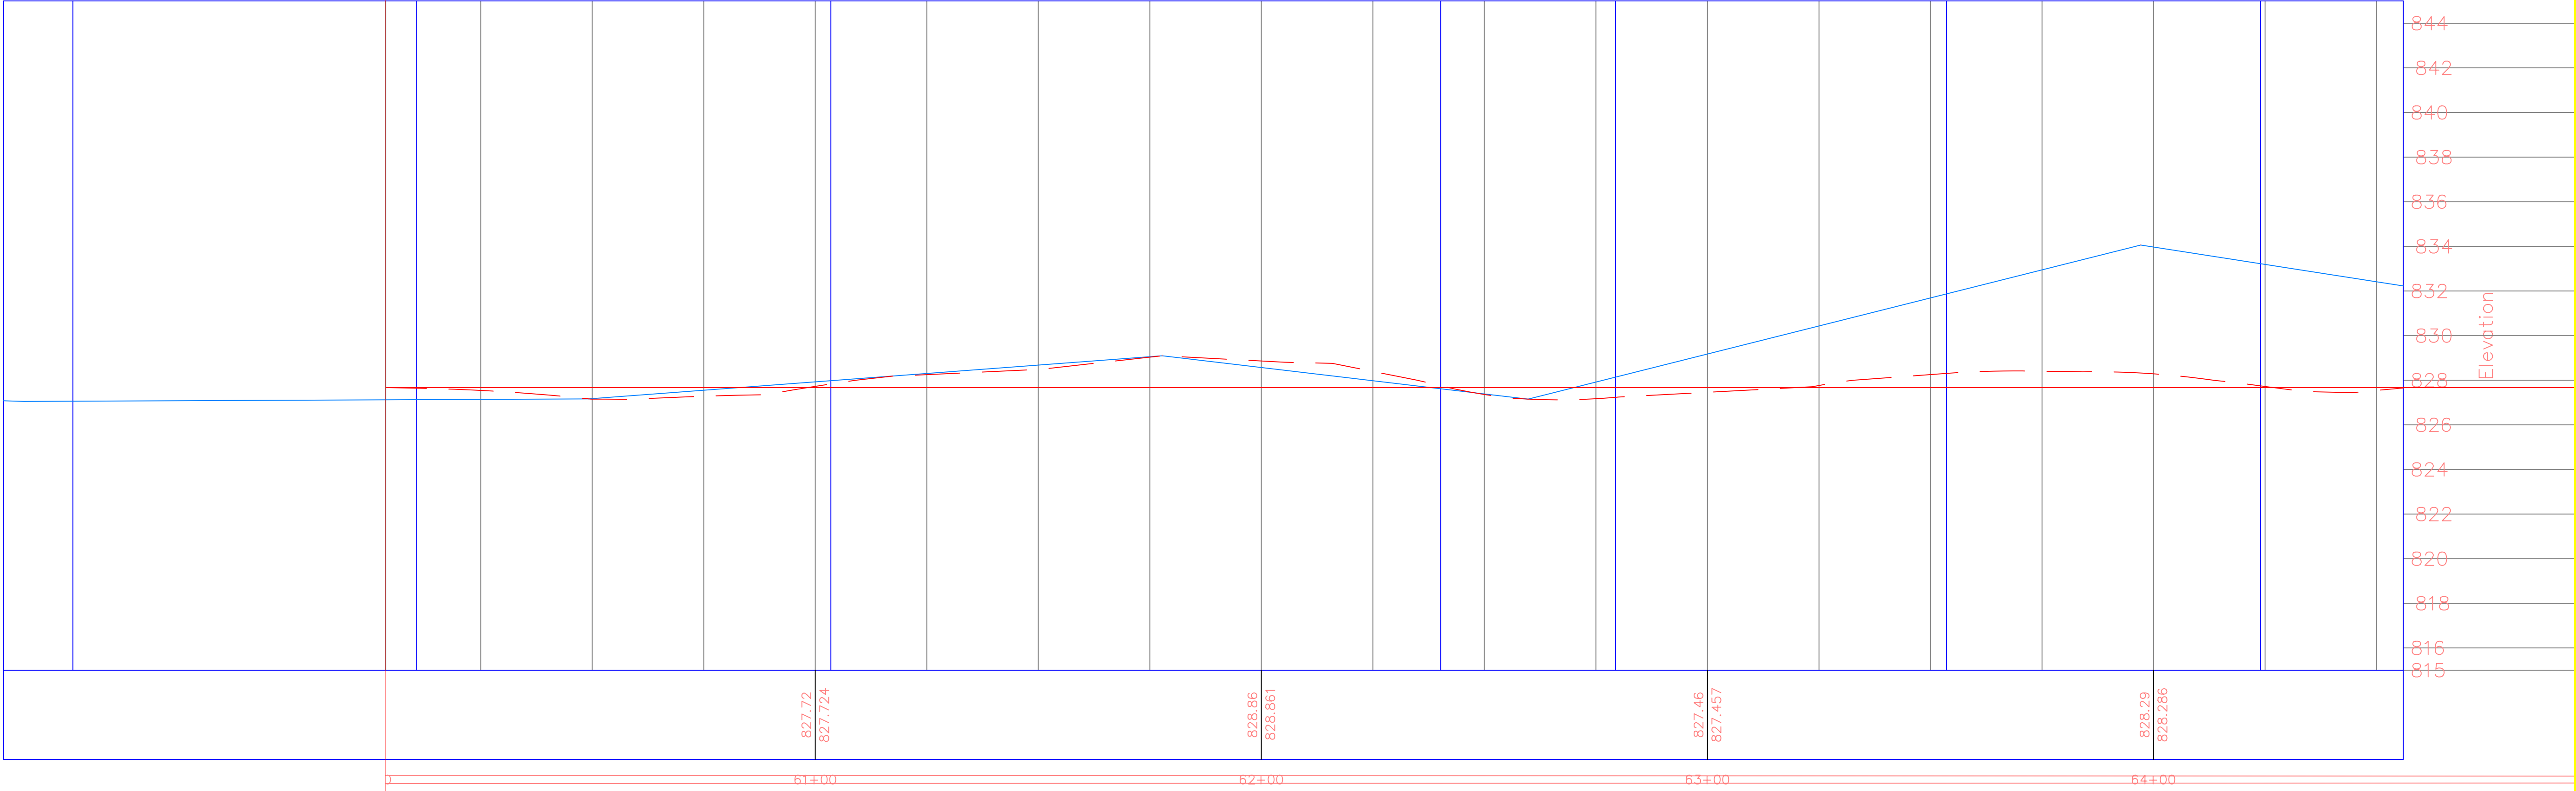

PROJECT:CEE:4164-2

DATE :12/2/2025

DRAWN BY:Cjمرت

REVISION:

THE UNIVERSITY OF IOWA

CIVIL AND ENVIRONMENTAL ENGINEERING

4105 SEAMANS CENTER FOR THE
ENGINEERING ARTS AND SCIENCES
103 S CAPITOL ST
IOWA CITY, IOWA 52242
PHONE: 319.335.5647
FAX: 319.335.5660
EMAIL: civil-hawks@iowa.edu

EDUCATIONAL - NOT
FOR CONSTRUCTION

LAKE FISHER PARK

DTV


19658 W Lakefisher Rd, Bloomfield, IA 52537

SHEET NAME


East Trail
East Trail

SHEET NO.

T.212

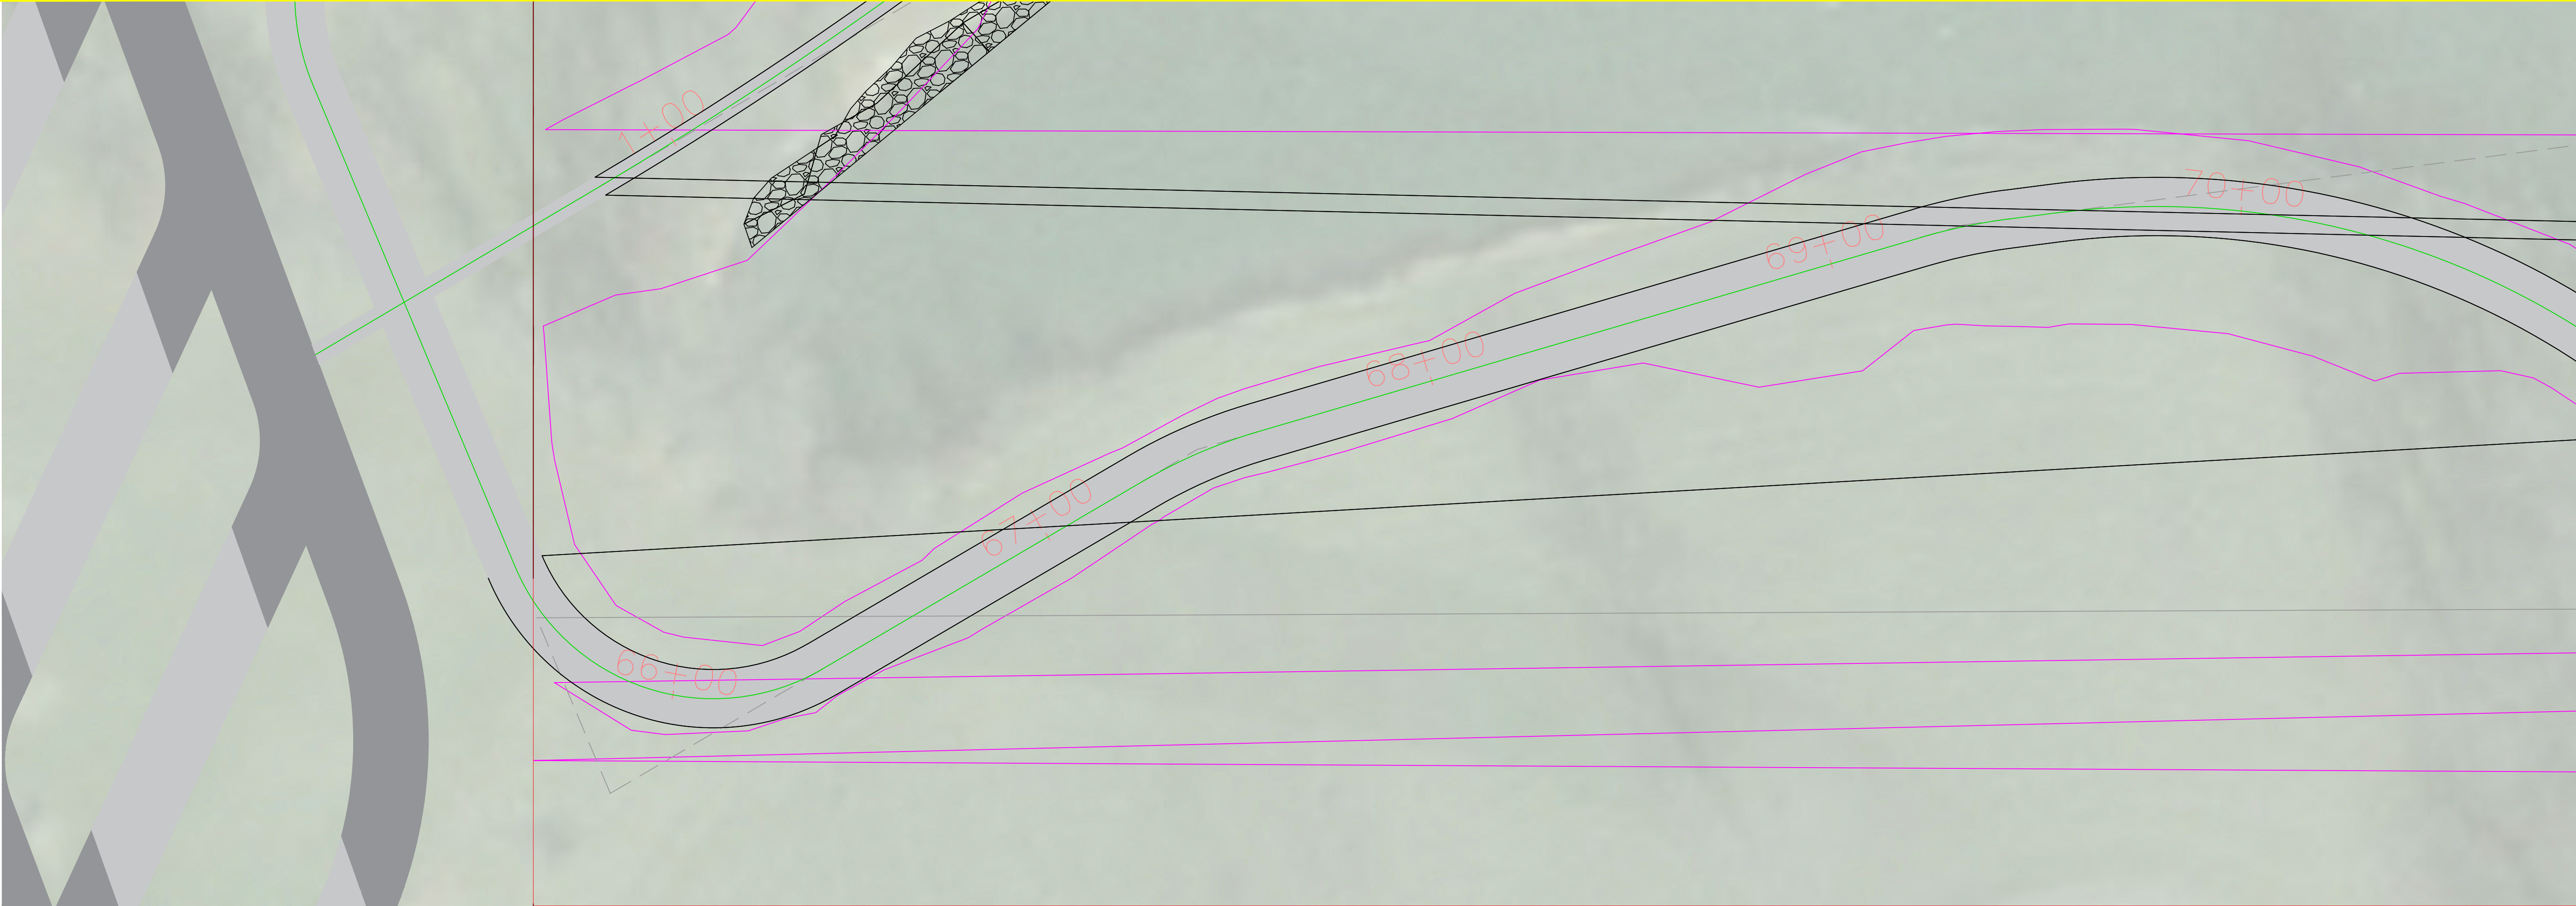

MUP East Main Station PROFILE
MUP East Main41

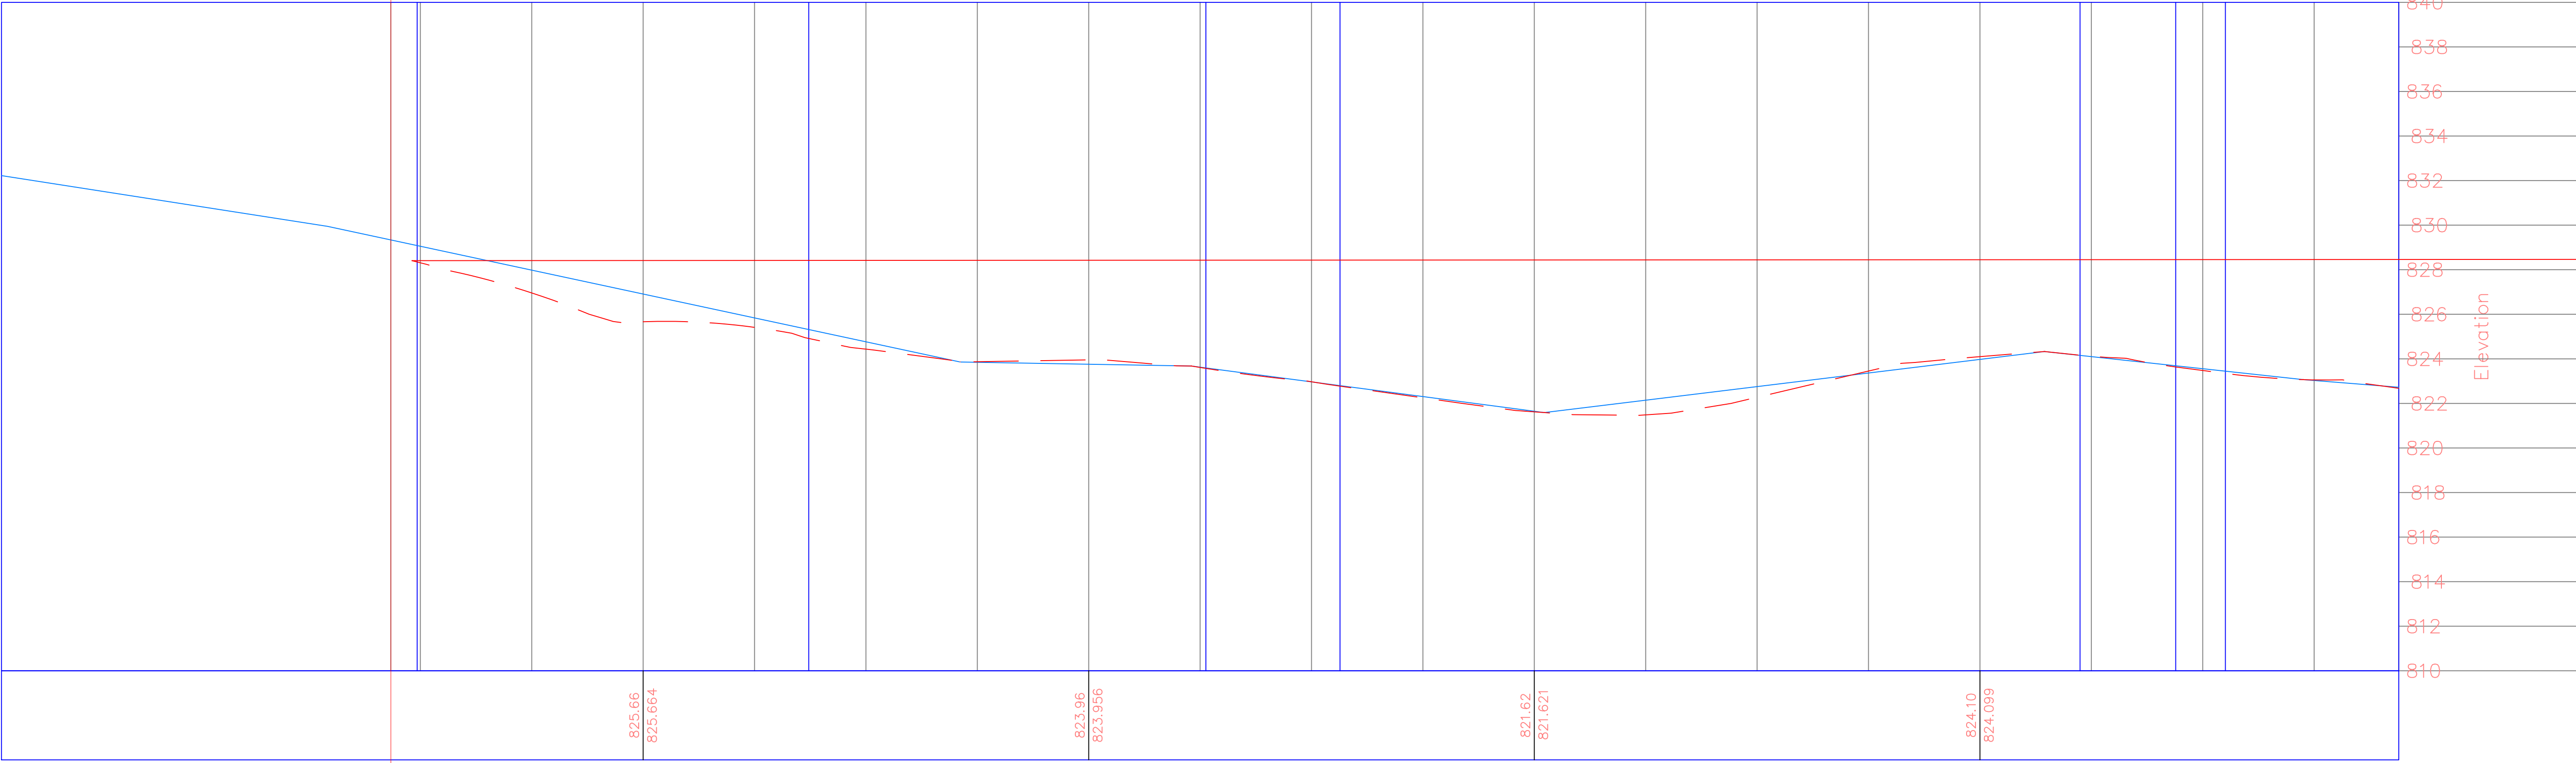

PROJECT:	CCE: 4164-2
DATE :	12/2/2025
DRAWN BY:	Cjمرت
REVISION:	

THE UNIVERSITY OF IOWA

CIVIL AND ENVIRONMENTAL ENGINEERING

4105 SEAMANS CENTER FOR THE
ENGINEERING ARTS AND SCIENCES
103 S CAPITOL ST
IOWA CITY, IOWA 52242
PHONE: 319.335.5647
FAX: 319.335.5660
EMAIL: civil-hawks@iowa.edu

EDUCATIONAL - NOT
FOR CONSTRUCTION

LAKE FISHER PARK


DTV

19658 W Lakefisher Rd, Bloomfield, IA 52537


SHEET NAME
East Trail
East Trail

SHEET NO.

T.213

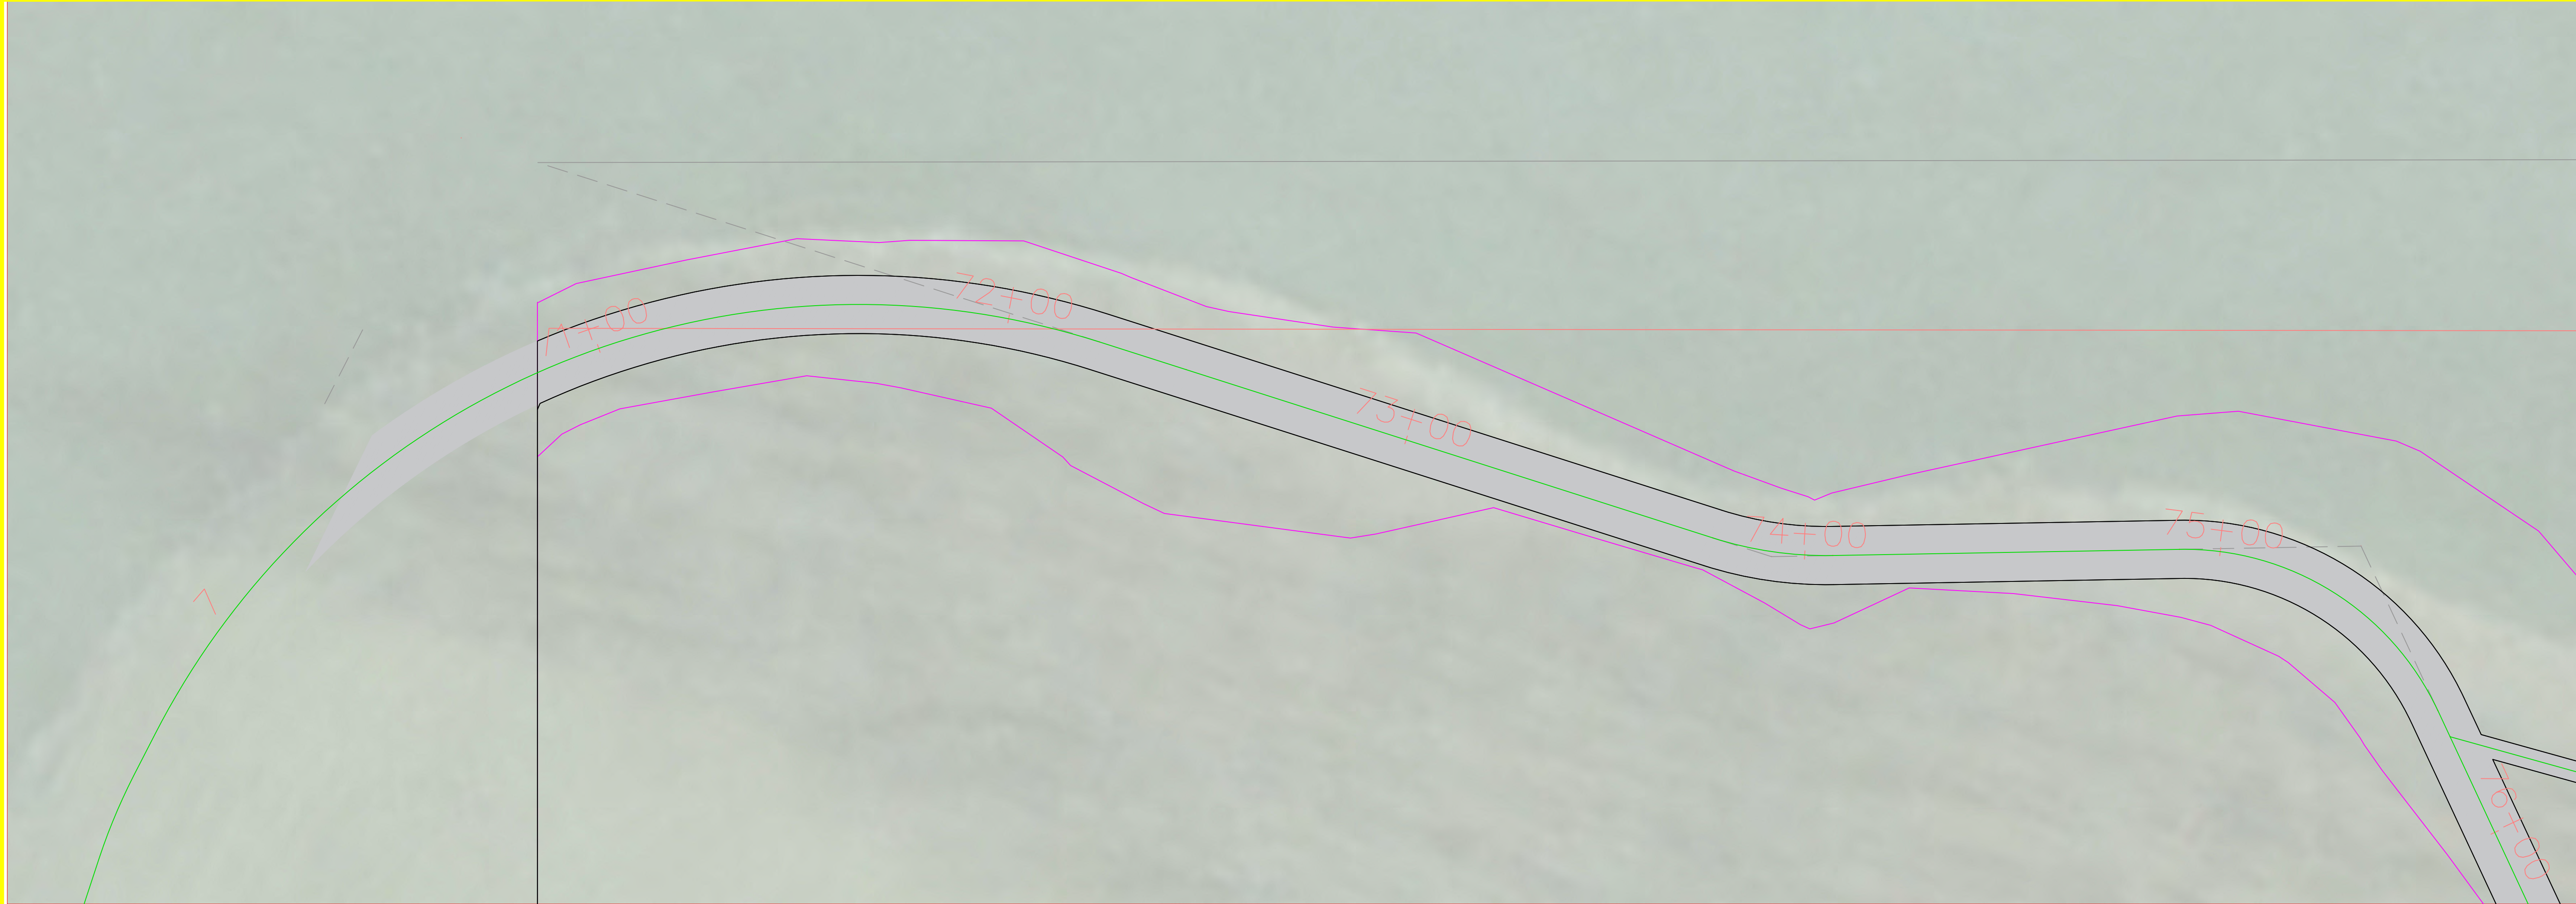

MUP East Station PROFILE
MUP East Main42

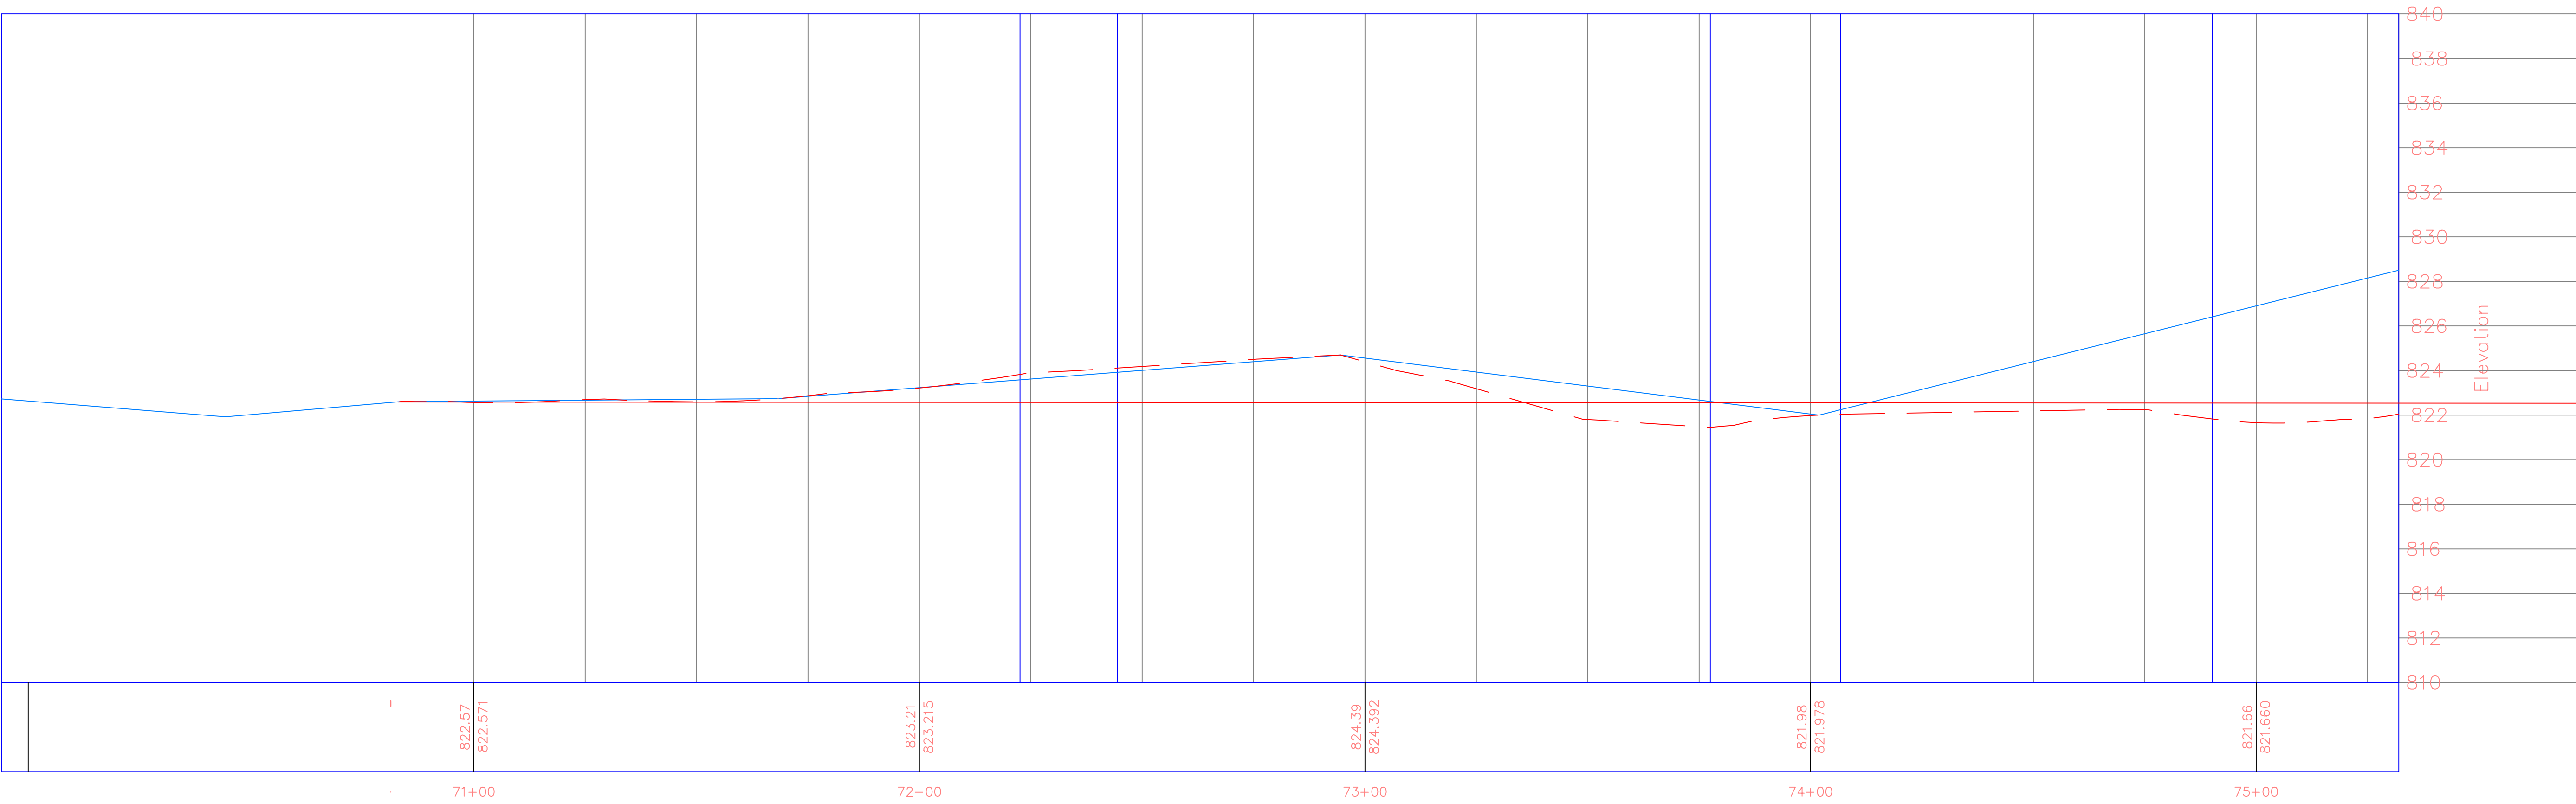

PROJECT:	CCE: 4164-2
DATE :	12/2/2025
DRAWN BY:	Cjمرت
REVISION:	

THE UNIVERSITY OF IOWA

CIVIL AND ENVIRONMENTAL ENGINEERING

4105 SEAMANS CENTER FOR THE
ENGINEERING ARTS AND SCIENCES
103 S CAPITOL ST
IOWA CITY, IOWA 52242
PHONE: 319.335.5647
FAX: 319.335.5660
EMAIL: civil-hawks@iowa.edu

EDUCATIONAL - NOT
FOR CONSTRUCTION


LAKE FISHER PARK
DTV

19658 W Lakefisher Rd, Bloomfield, IA 52537


SHEET NAME
East Trail
East Trail

SHEET NO.

T.214

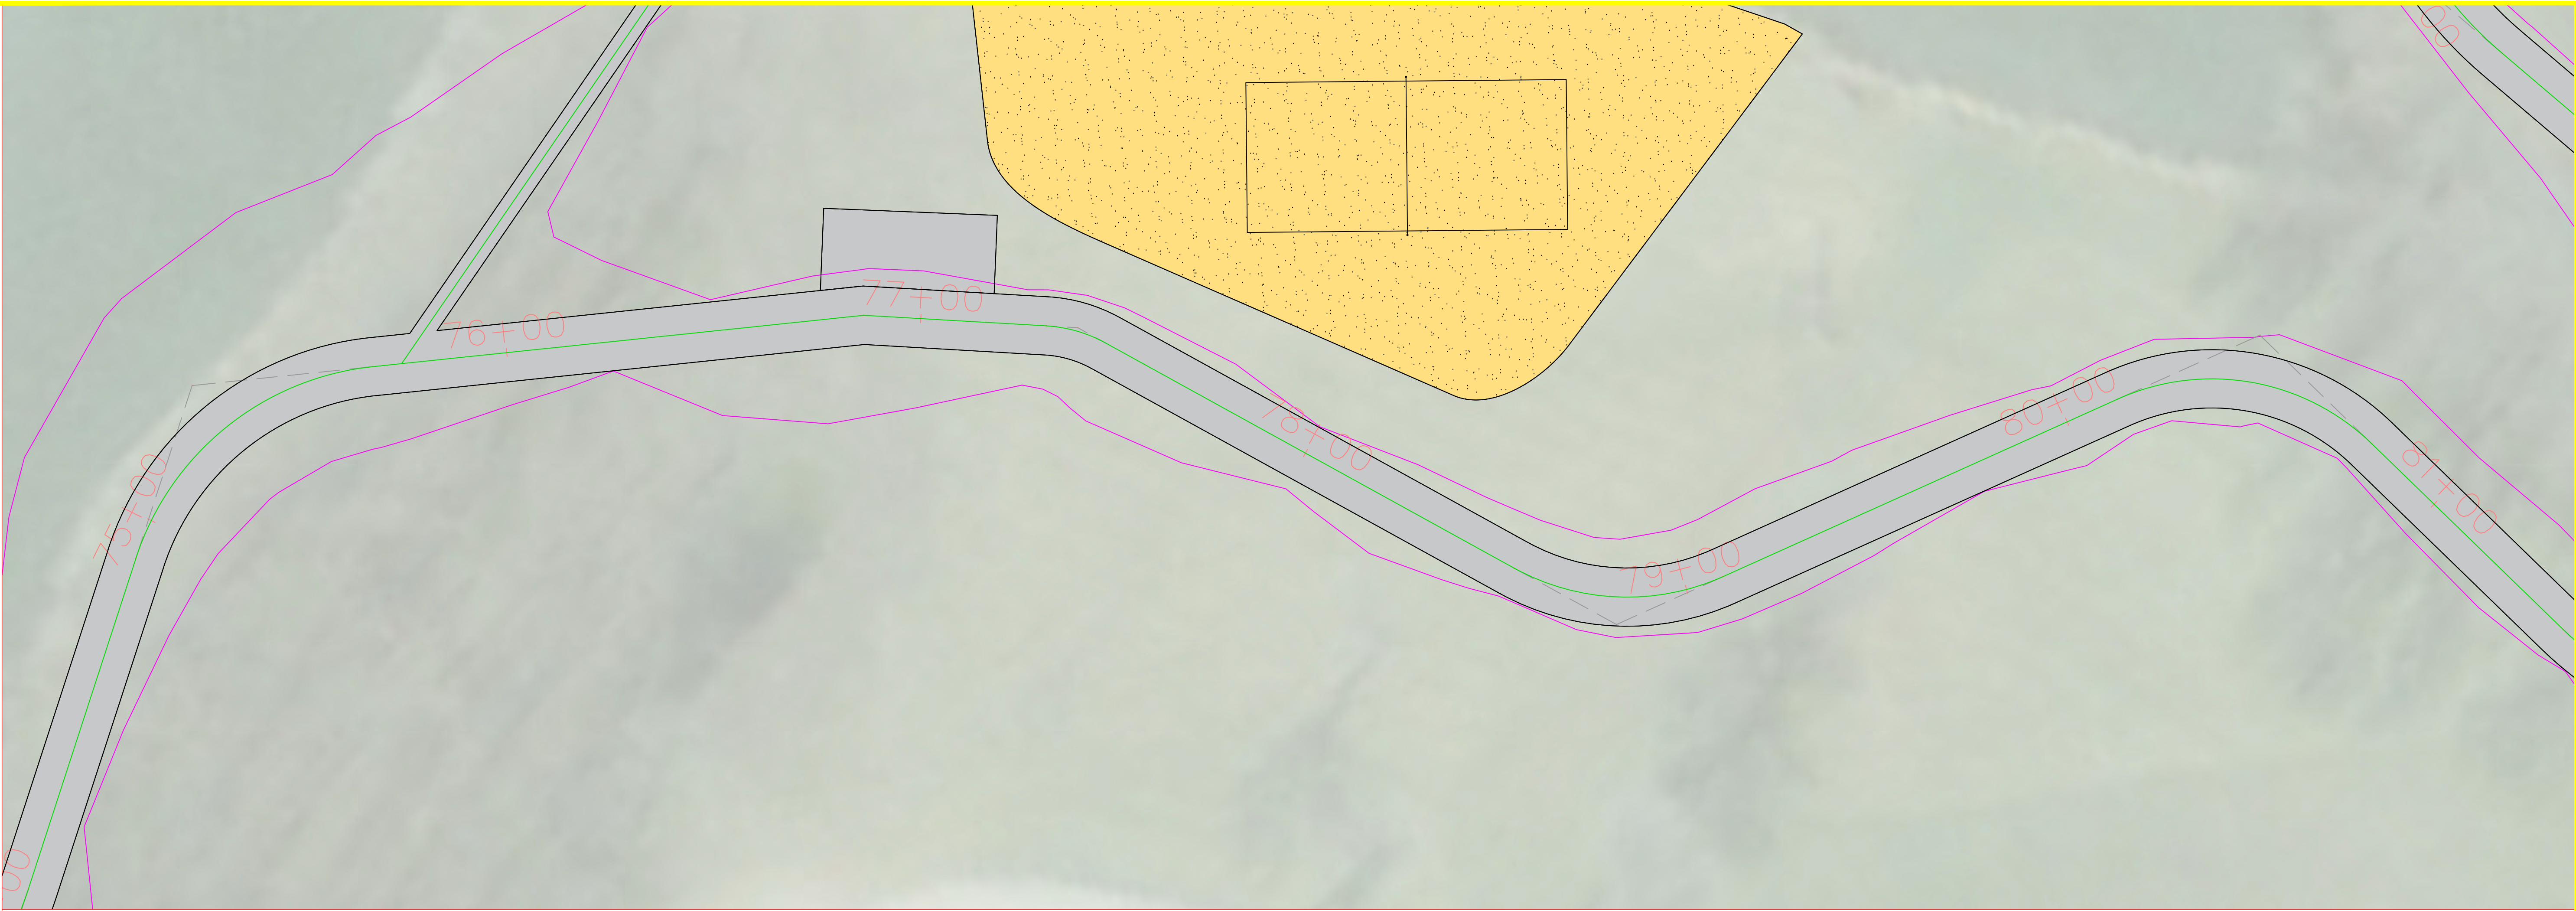

MUP East Main PROFILE
MUP East Main43

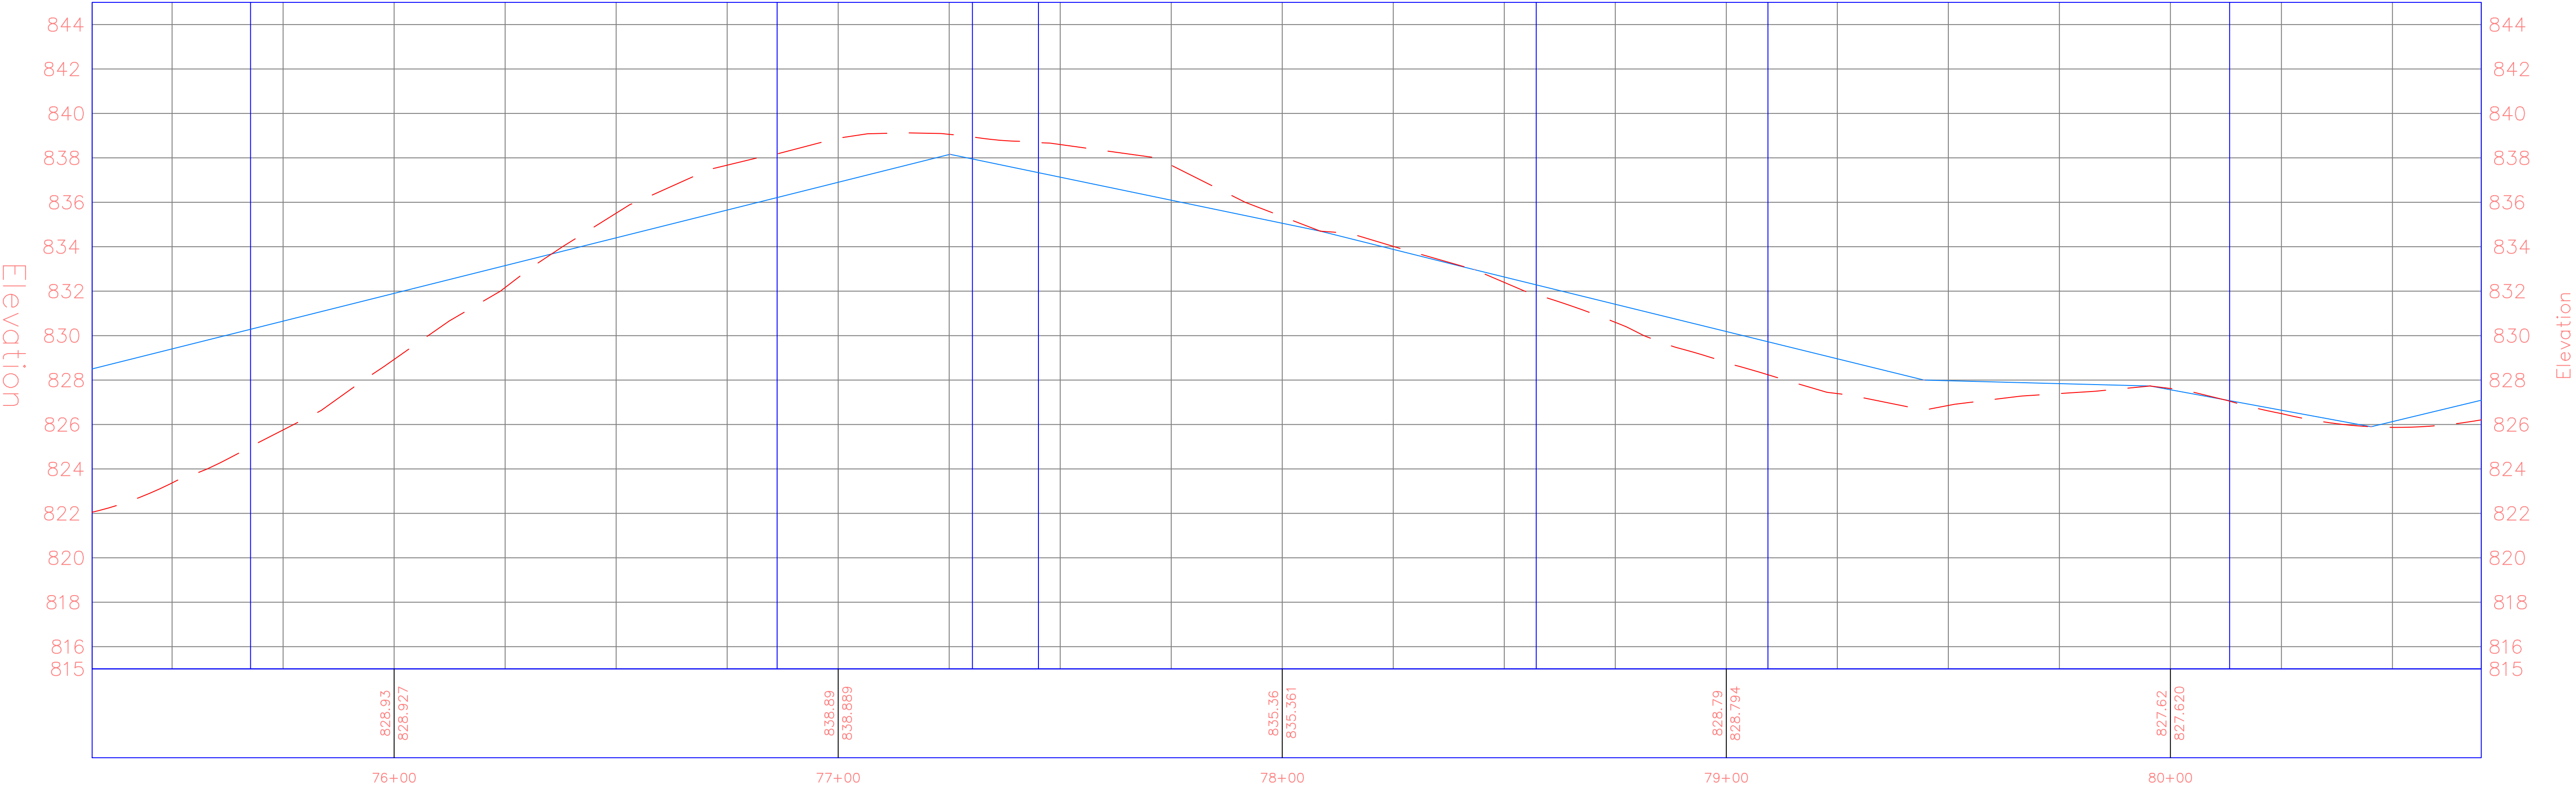

PROJECT:	CCE: 4164-2
DATE :	12/2/2025
DRAWN BY:	Cjمرت
REVISION:	

THE UNIVERSITY OF IOWA

CIVIL AND ENVIRONMENTAL ENGINEERING

4105 SEAMANS CENTER FOR THE
ENGINEERING ARTS AND SCIENCES
103 S CAPITOL ST
IOWA CITY, IOWA 52242
PHONE: 319.335.5647
FAX: 319.335.5660
EMAIL: civil-hawks@iowa.edu

EDUCATIONAL - NOT
FOR CONSTRUCTION

LAKE FISHER PARK
DTV
19658 W Lakefisher Rd, Bloomfield, IA 52537

SHEET NAME

East Trail
East Trail

SHEET NO.

T.215

