



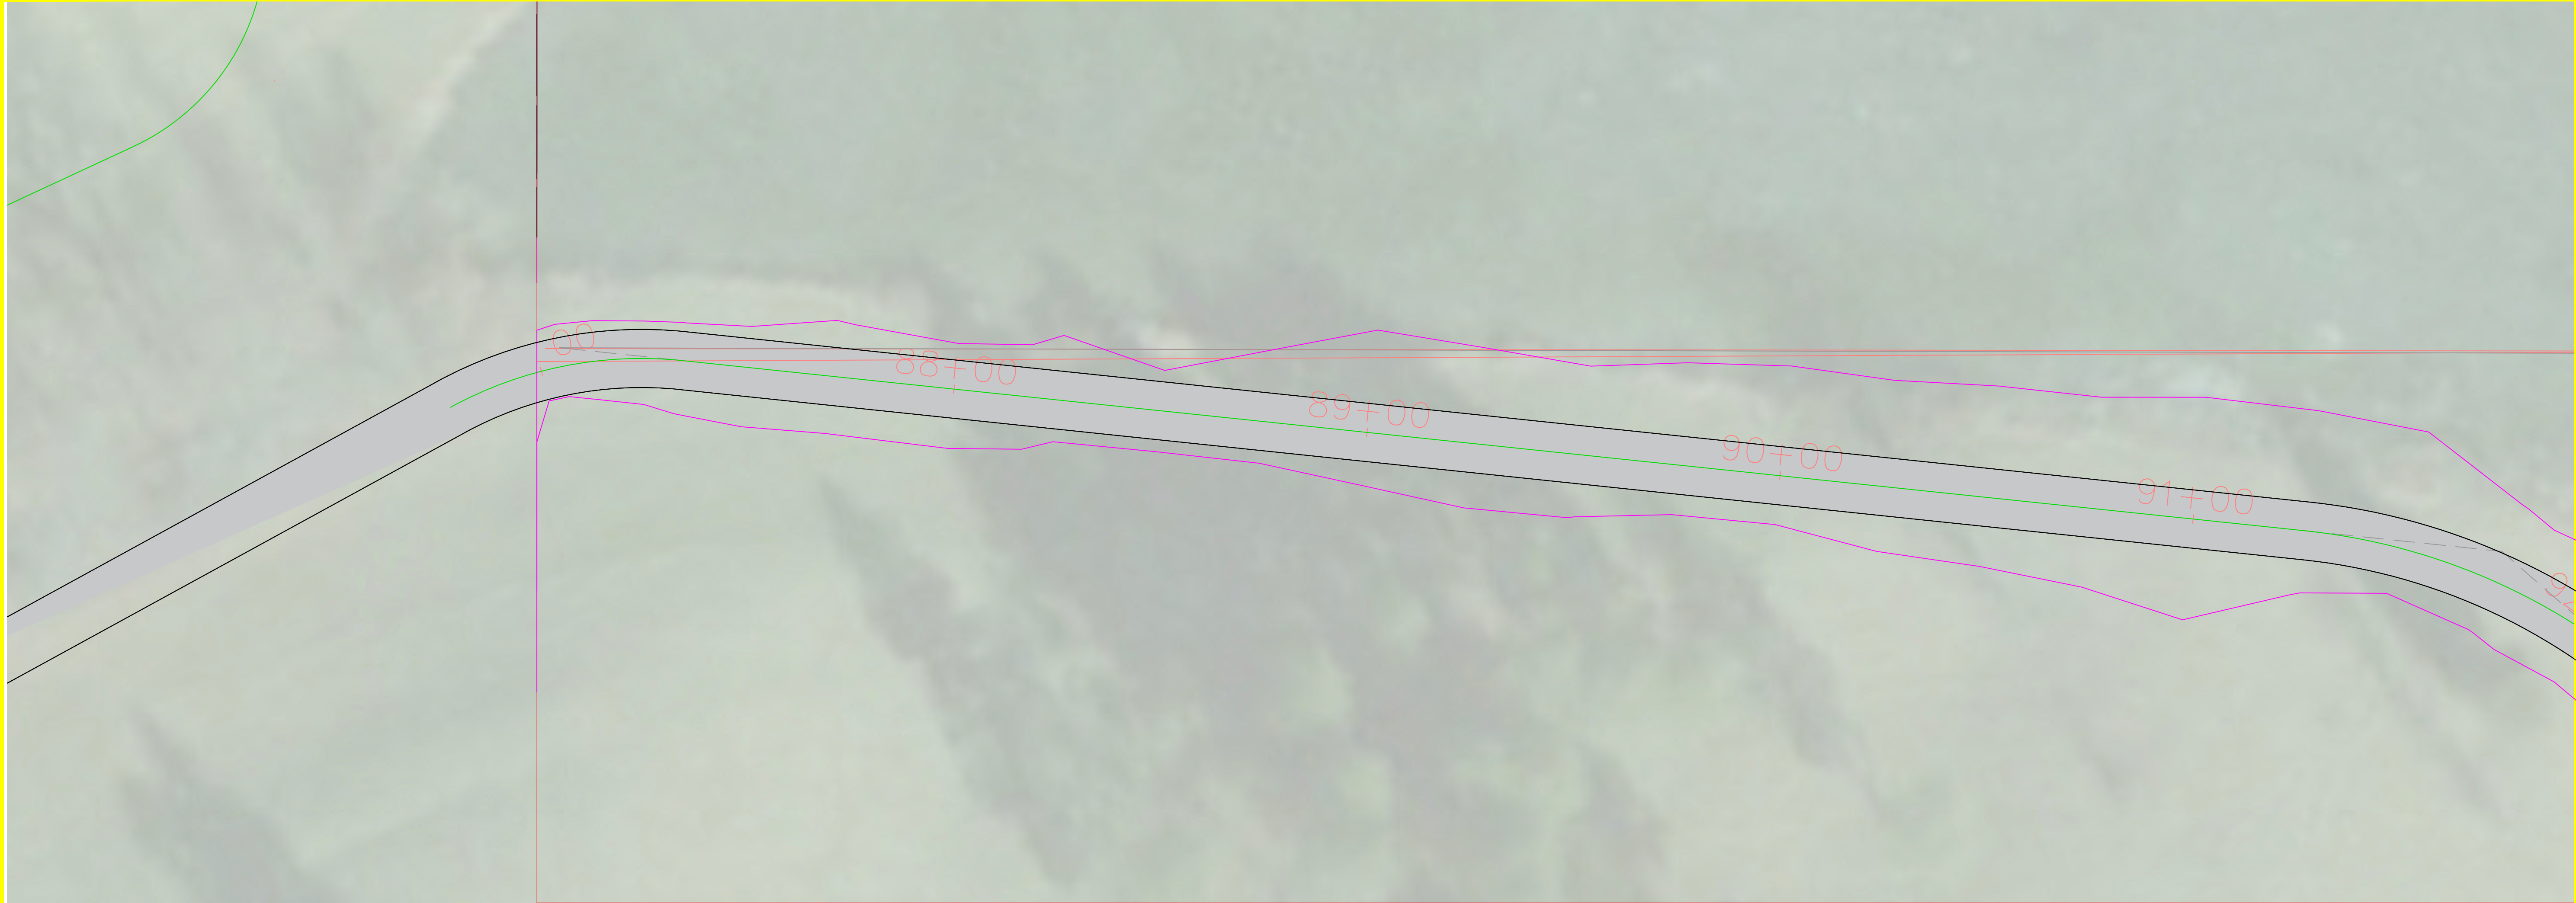

MUP East Main Station PROFILE
MUP East Main45

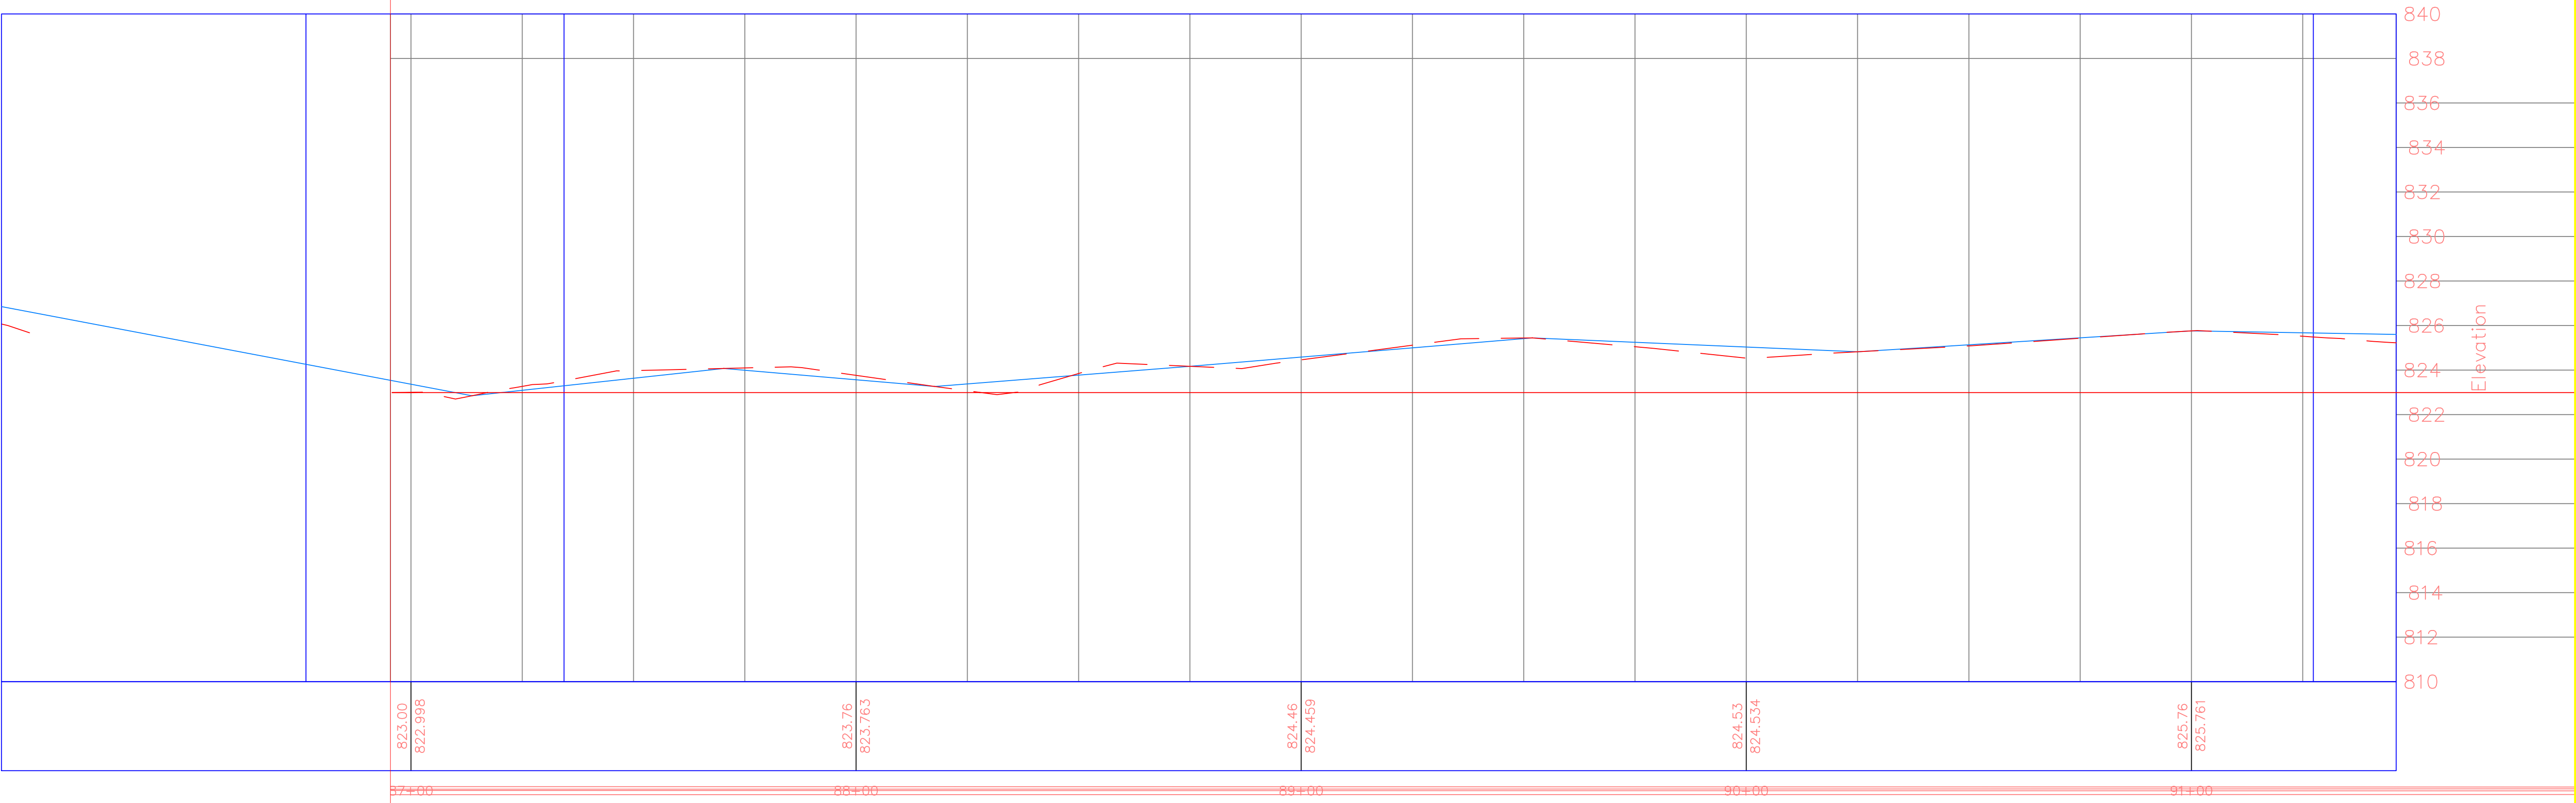

PROJECT:	CCE: 4164-2
DATE :	12/2/2025
DRAWN BY:	Cjمرت
REVISION:	


THE UNIVERSITY OF IOWA
CIVIL AND ENVIRONMENTAL ENGINEERING
4105 SEAMANS CENTER FOR THE
ENGINEERING ARTS AND SCIENCES
103 S CAPITOL ST
IOWA CITY, IOWA 52242
PHONE: 319.335.5647
FAX: 319.335.5660
EMAIL: civil-hawks@iowa.edu

EDUCATIONAL - NOT
FOR CONSTRUCTION


LAKE FISHER PARK
DTV
19658 W Lakefisher Rd, Bloomfield, IA 52537

SHEET NAME
East Trail
East Trail

SHEET NO.
T.217

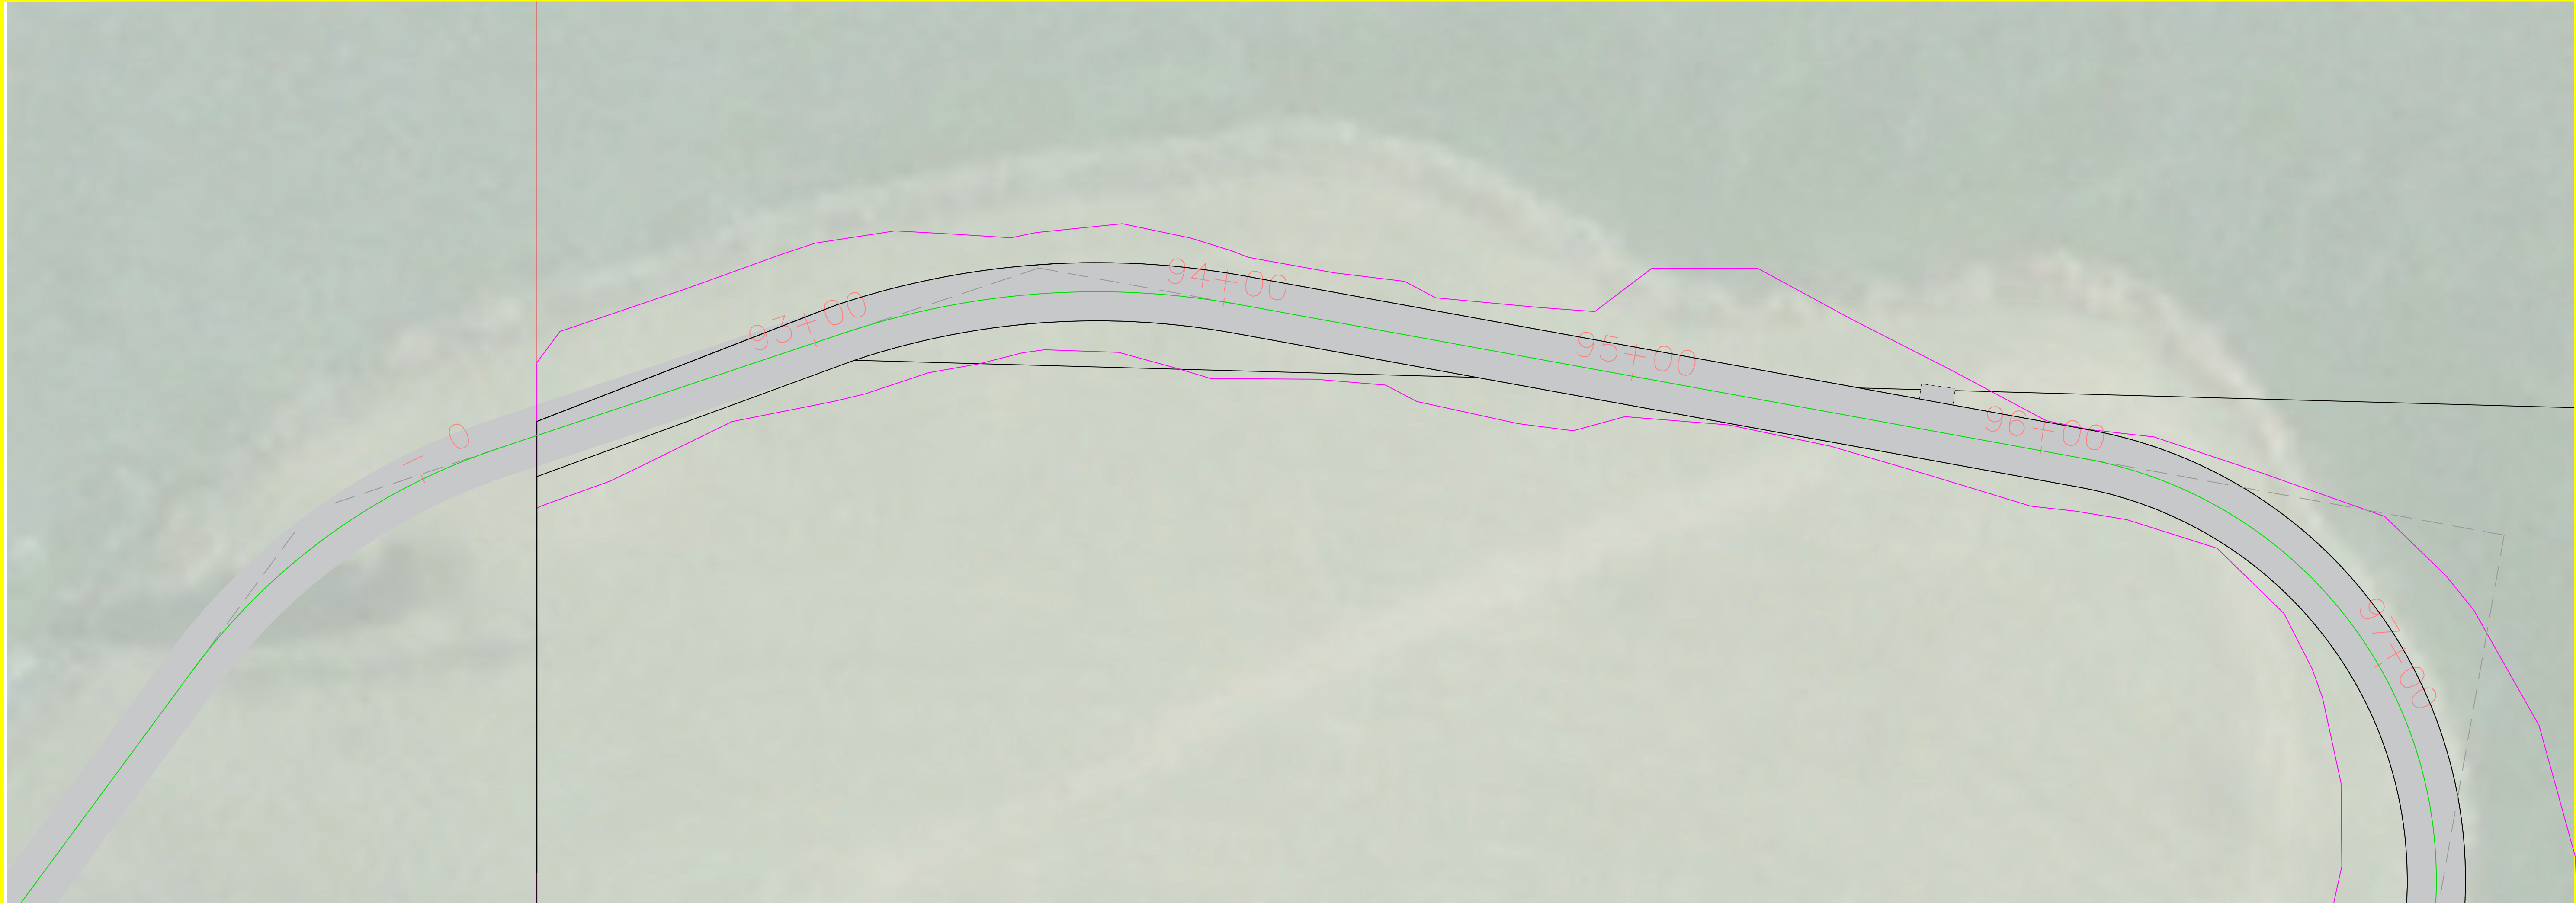

MUP East Main Station PROFILE
MUP East Main46

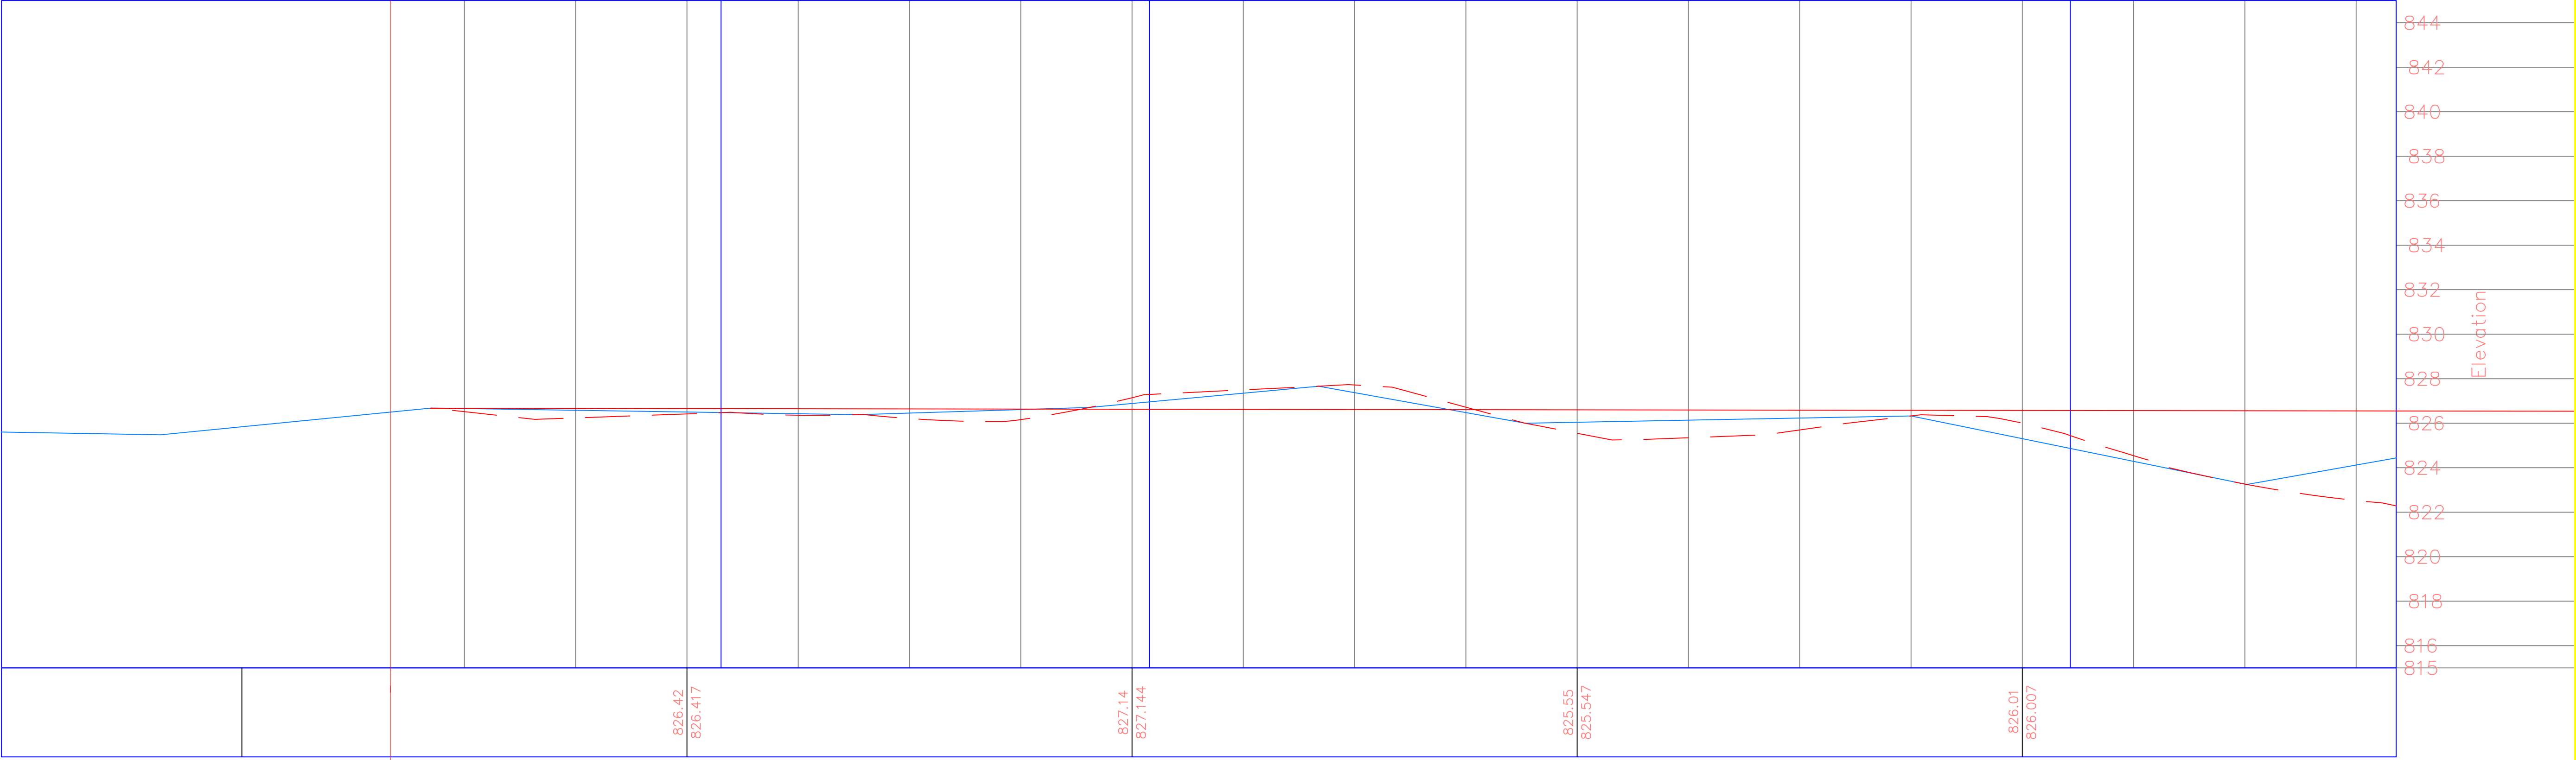

PROJECT:	CEE: 4164-2
DATE :	12/2/2025
DRAWN BY:	Cjمرت
REVISION:	

THE UNIVERSITY OF IOWA
CIVIL AND ENVIRONMENTAL ENGINEERING
4105 SEAMANS CENTER FOR THE
ENGINEERING ARTS AND SCIENCES
103 S CAPITOL ST
IOWA CITY, IOWA 52242
PHONE: 319.335.5647
FAX: 319.335.5660
EMAIL: civil-hawks@iowa.edu

EDUCATIONAL - NOT
FOR CONSTRUCTION


LAKE FISHER PARK
DTV
19658 W Lakefisher Rd, Bloomfield, IA 52537

SHEET NAME
East Trail
East Trail

SHEET NO.
T.218



MUP East Main Station PROFILE
MUP East Main47

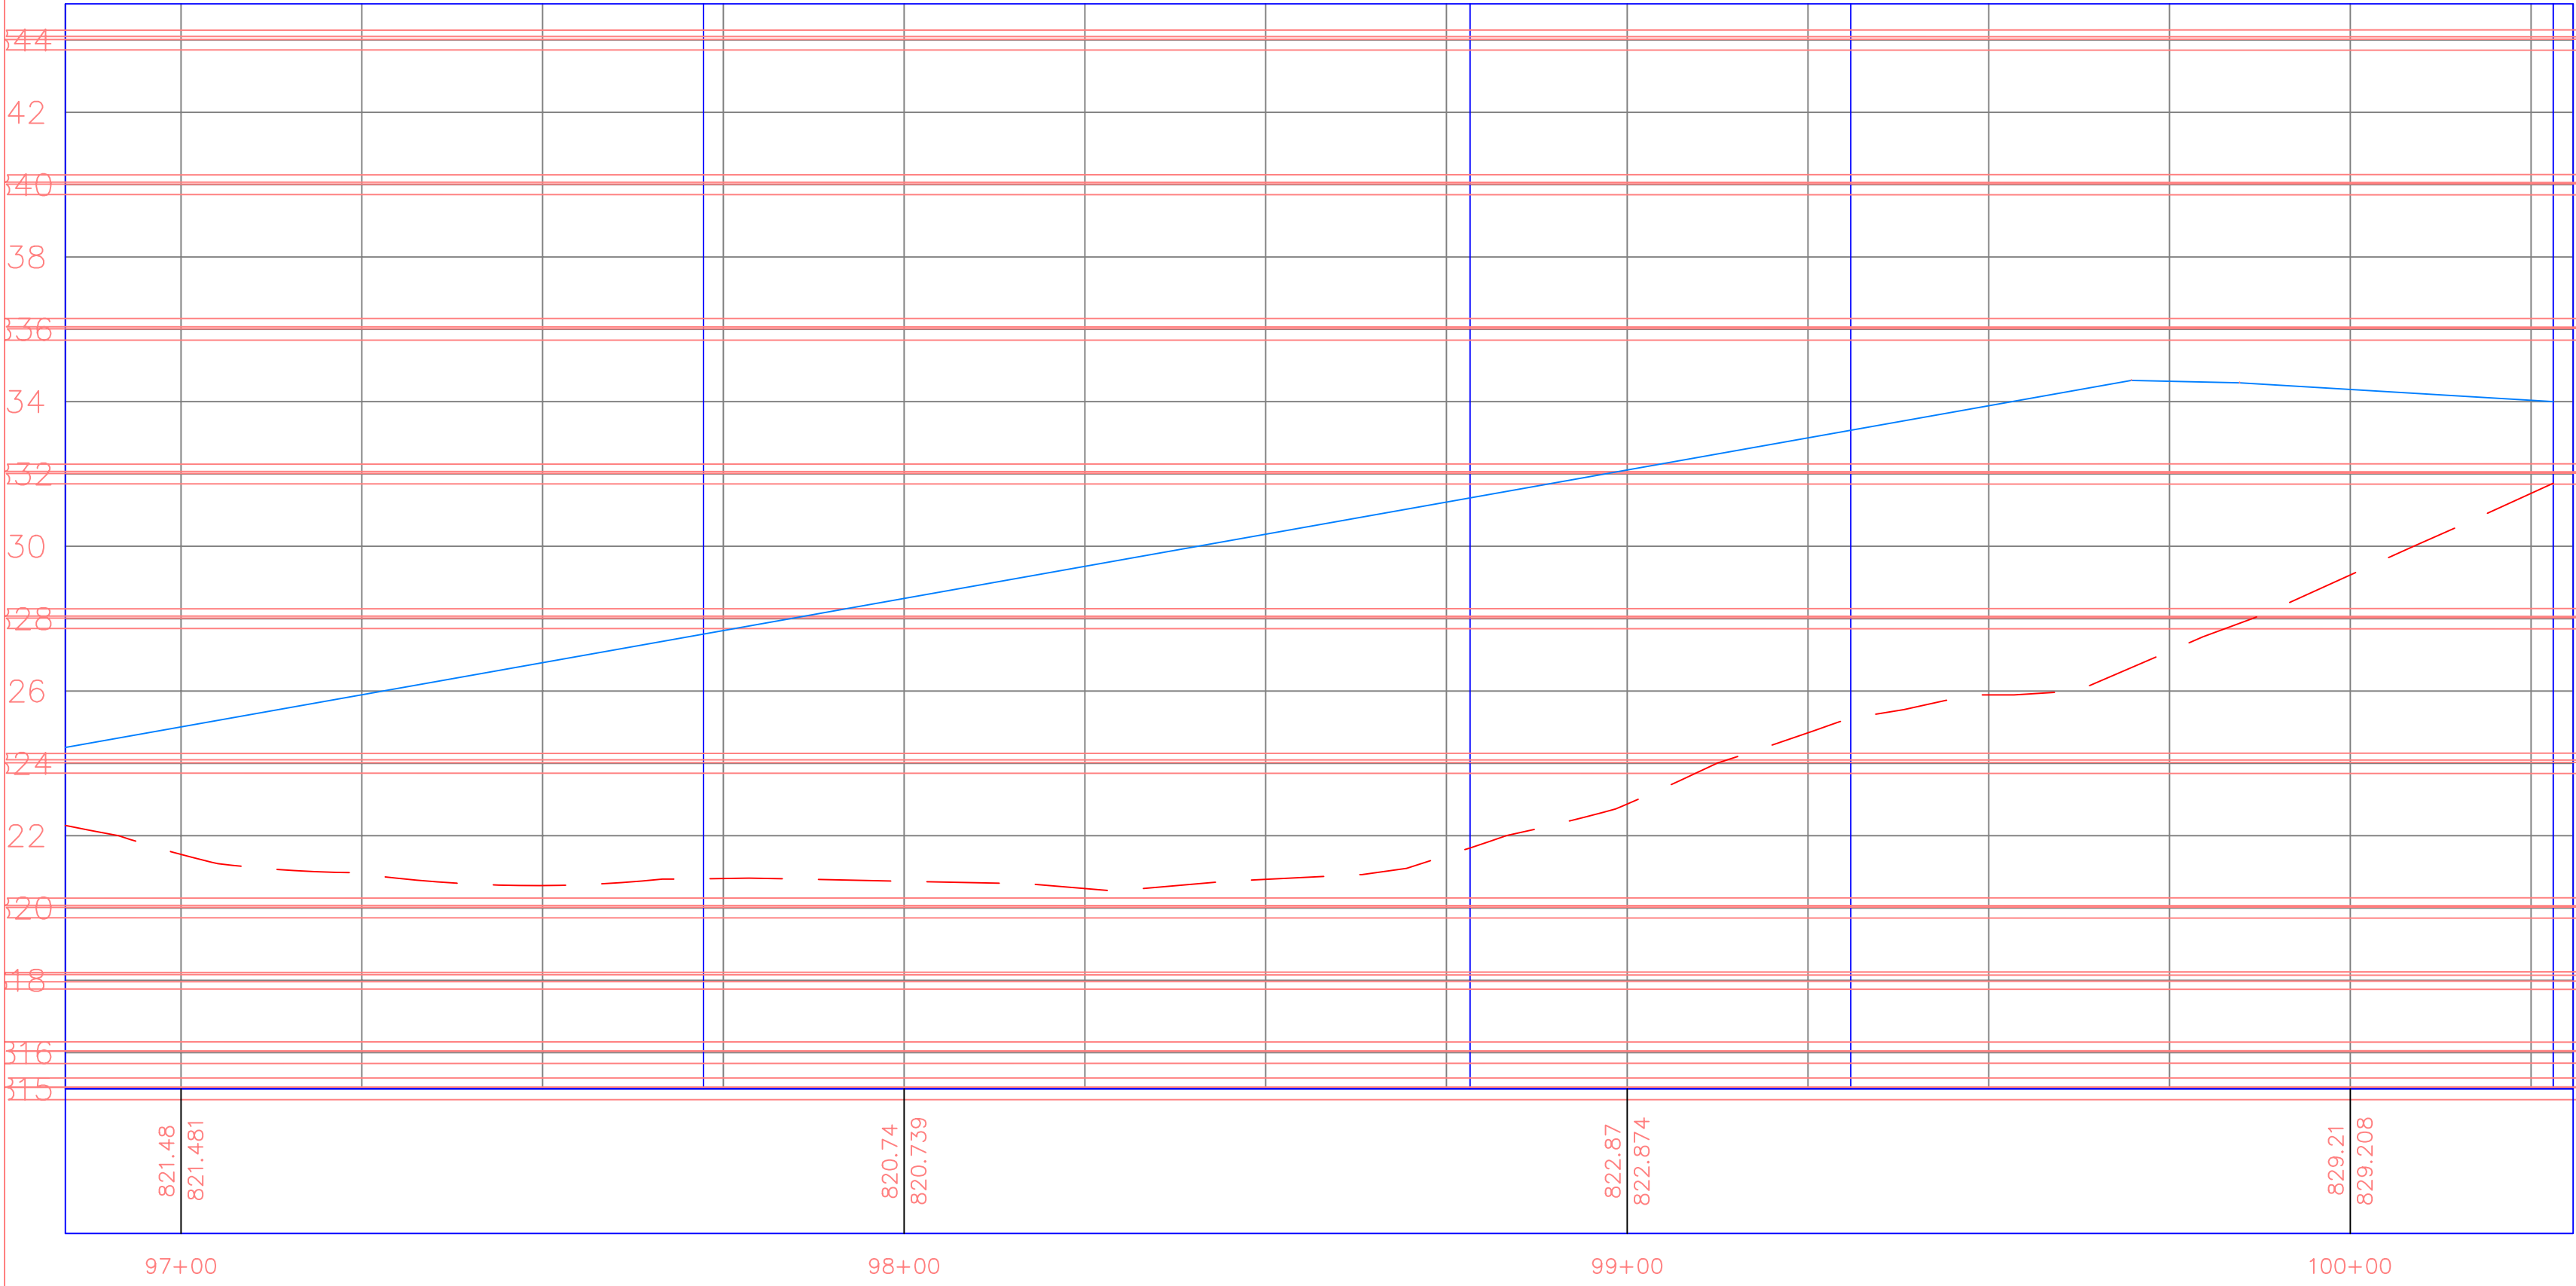

PROJECT:	CCE: 4164-2
DATE :	12/2/2025
DRAWN BY:	Cjمرت
REVISION:	


THE UNIVERSITY OF IOWA
CIVIL AND ENVIRONMENTAL ENGINEERING
4105 SEAMANS CENTER FOR THE
ENGINEERING ARTS AND SCIENCES
103 S CAPITOL ST
IOWA CITY, IOWA 52242
PHONE: 319.335.5647
FAX: 319.335.5660
EMAIL: civil-hawks@iowa.edu

EDUCATIONAL - NOT
FOR CONSTRUCTION


LAKE FISHER PARK
DTV
19658 W Lakefisher Rd, Bloomfield, IA 52537

SHEET NAME
East Trail
East Trail

SHEET NO.
T.219

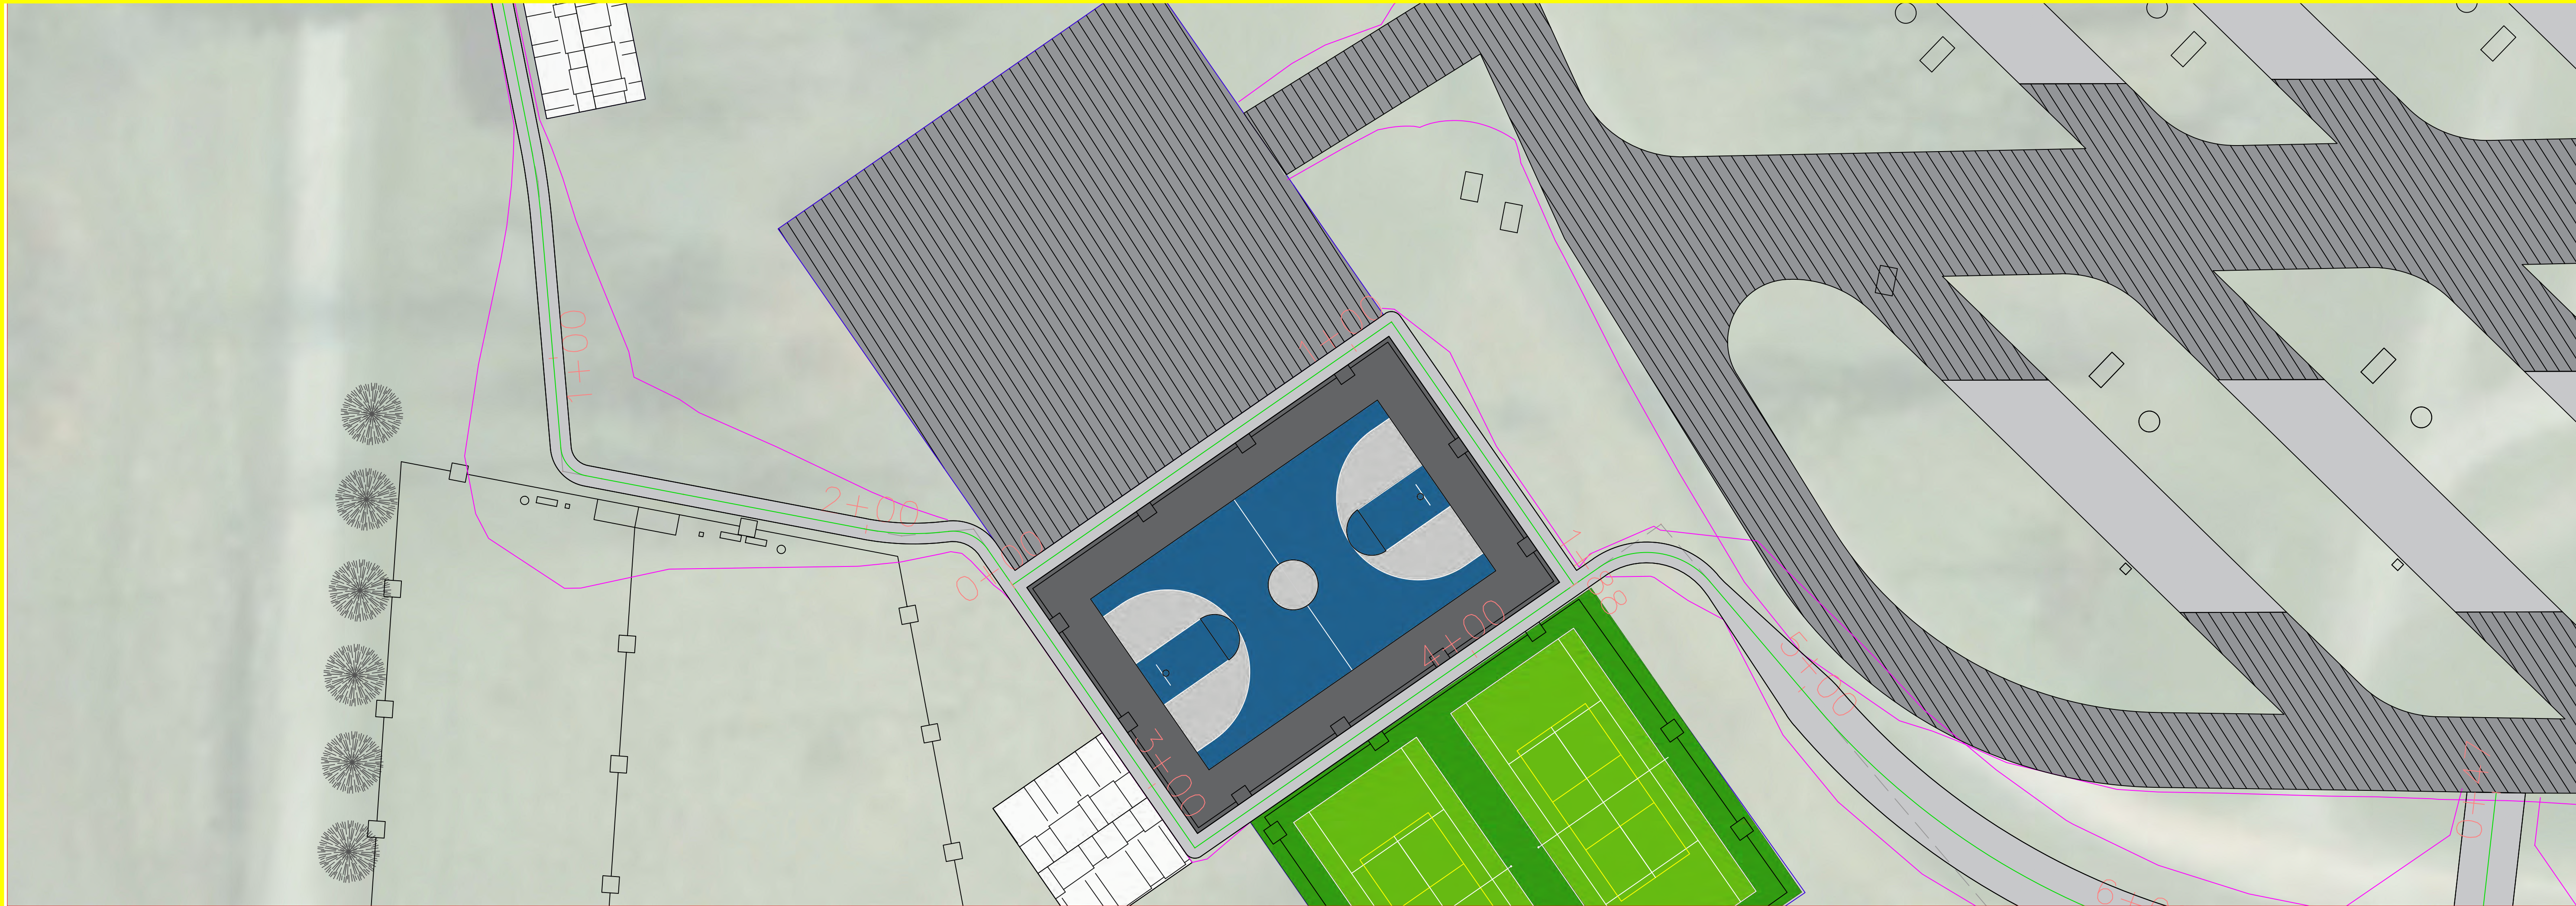

Station West PROFILE
Rec Alt Path to MUP West48

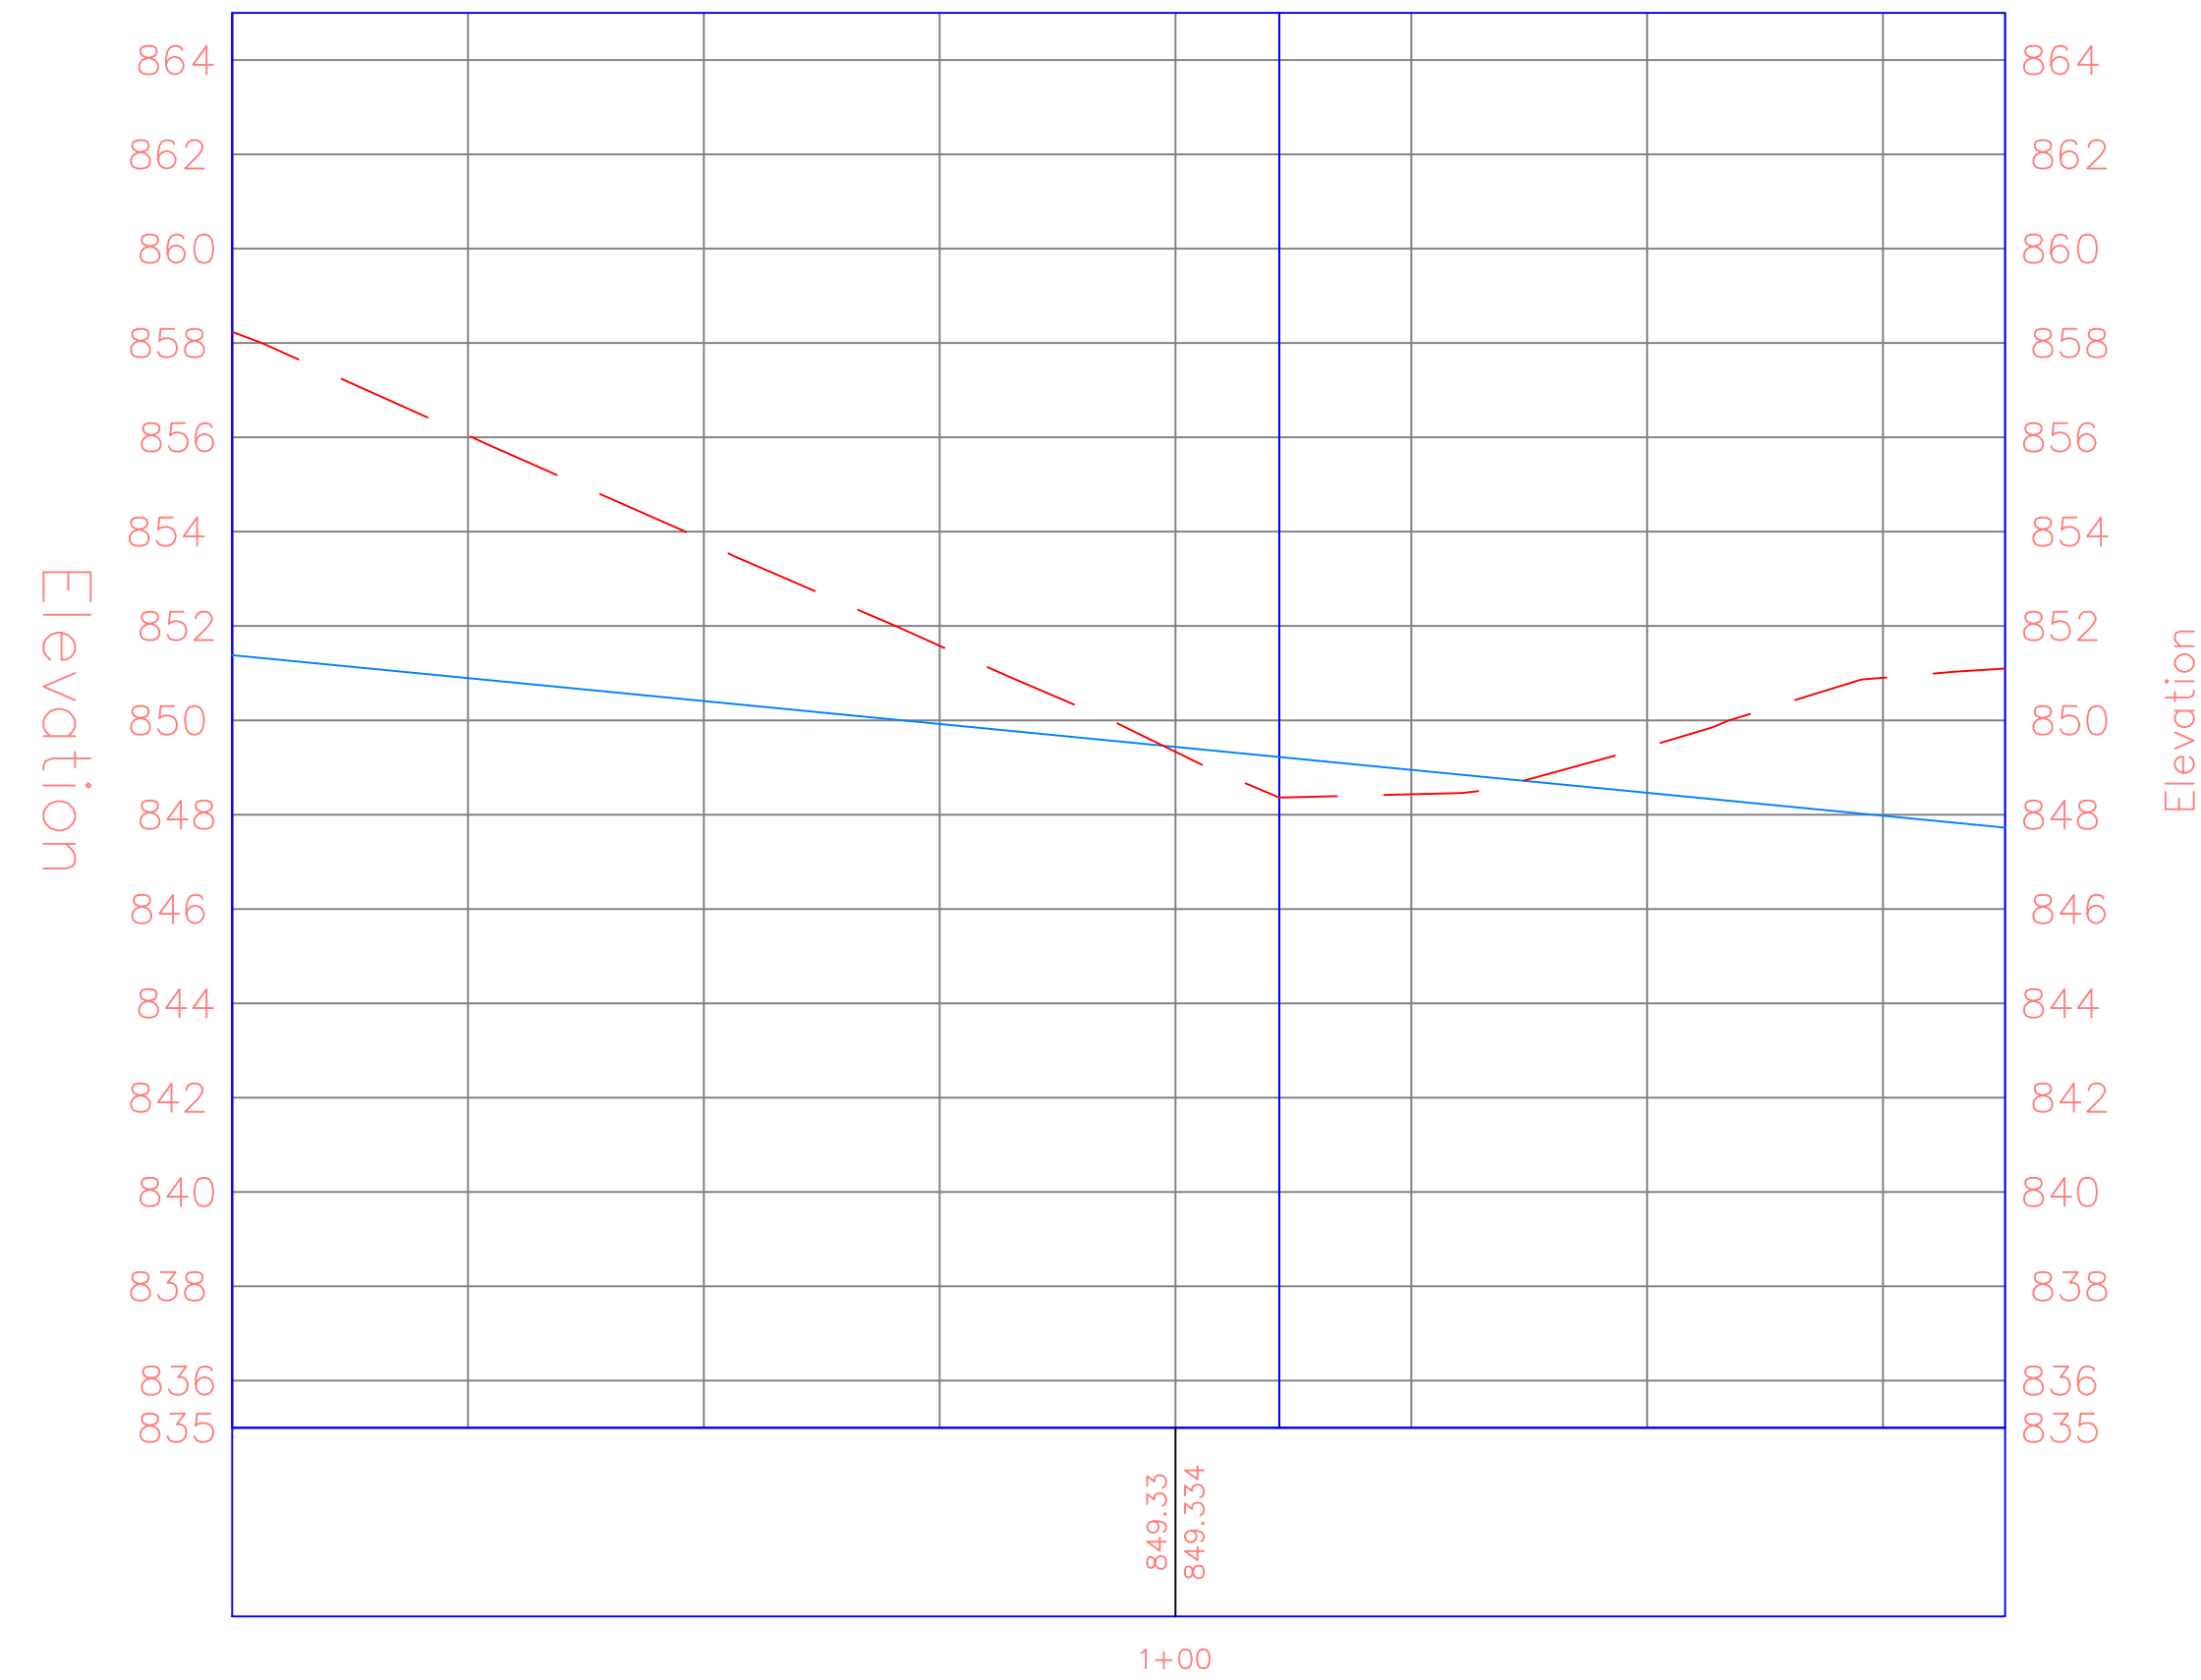

THE UNIVERSITY OF IOWA
CIVIL AND ENVIRONMENTAL ENGINEERING
4105 SEAMANS CENTER FOR THE
ENGINEERING ARTS AND SCIENCES
103 S CAPITOL ST
IOWA CITY, IOWA 52242
PHONE: 319.335.5647
FAX: 319.335.5660
EMAIL: civil-hawks@iowa.edu


PROJECT:	CCE: 4164-2
DATE :	12/2/2025
DRAWN BY:	Cjمرت
REVISION:	

EDUCATIONAL - NOT
FOR CONSTRUCTION


LAKE FISHER PARK
DTV
19658 W Lakefisher Rd, Bloomfield, IA 52537

SHEET NAME
Alternative Path
Alt Trails

SHEET NO.
T.301

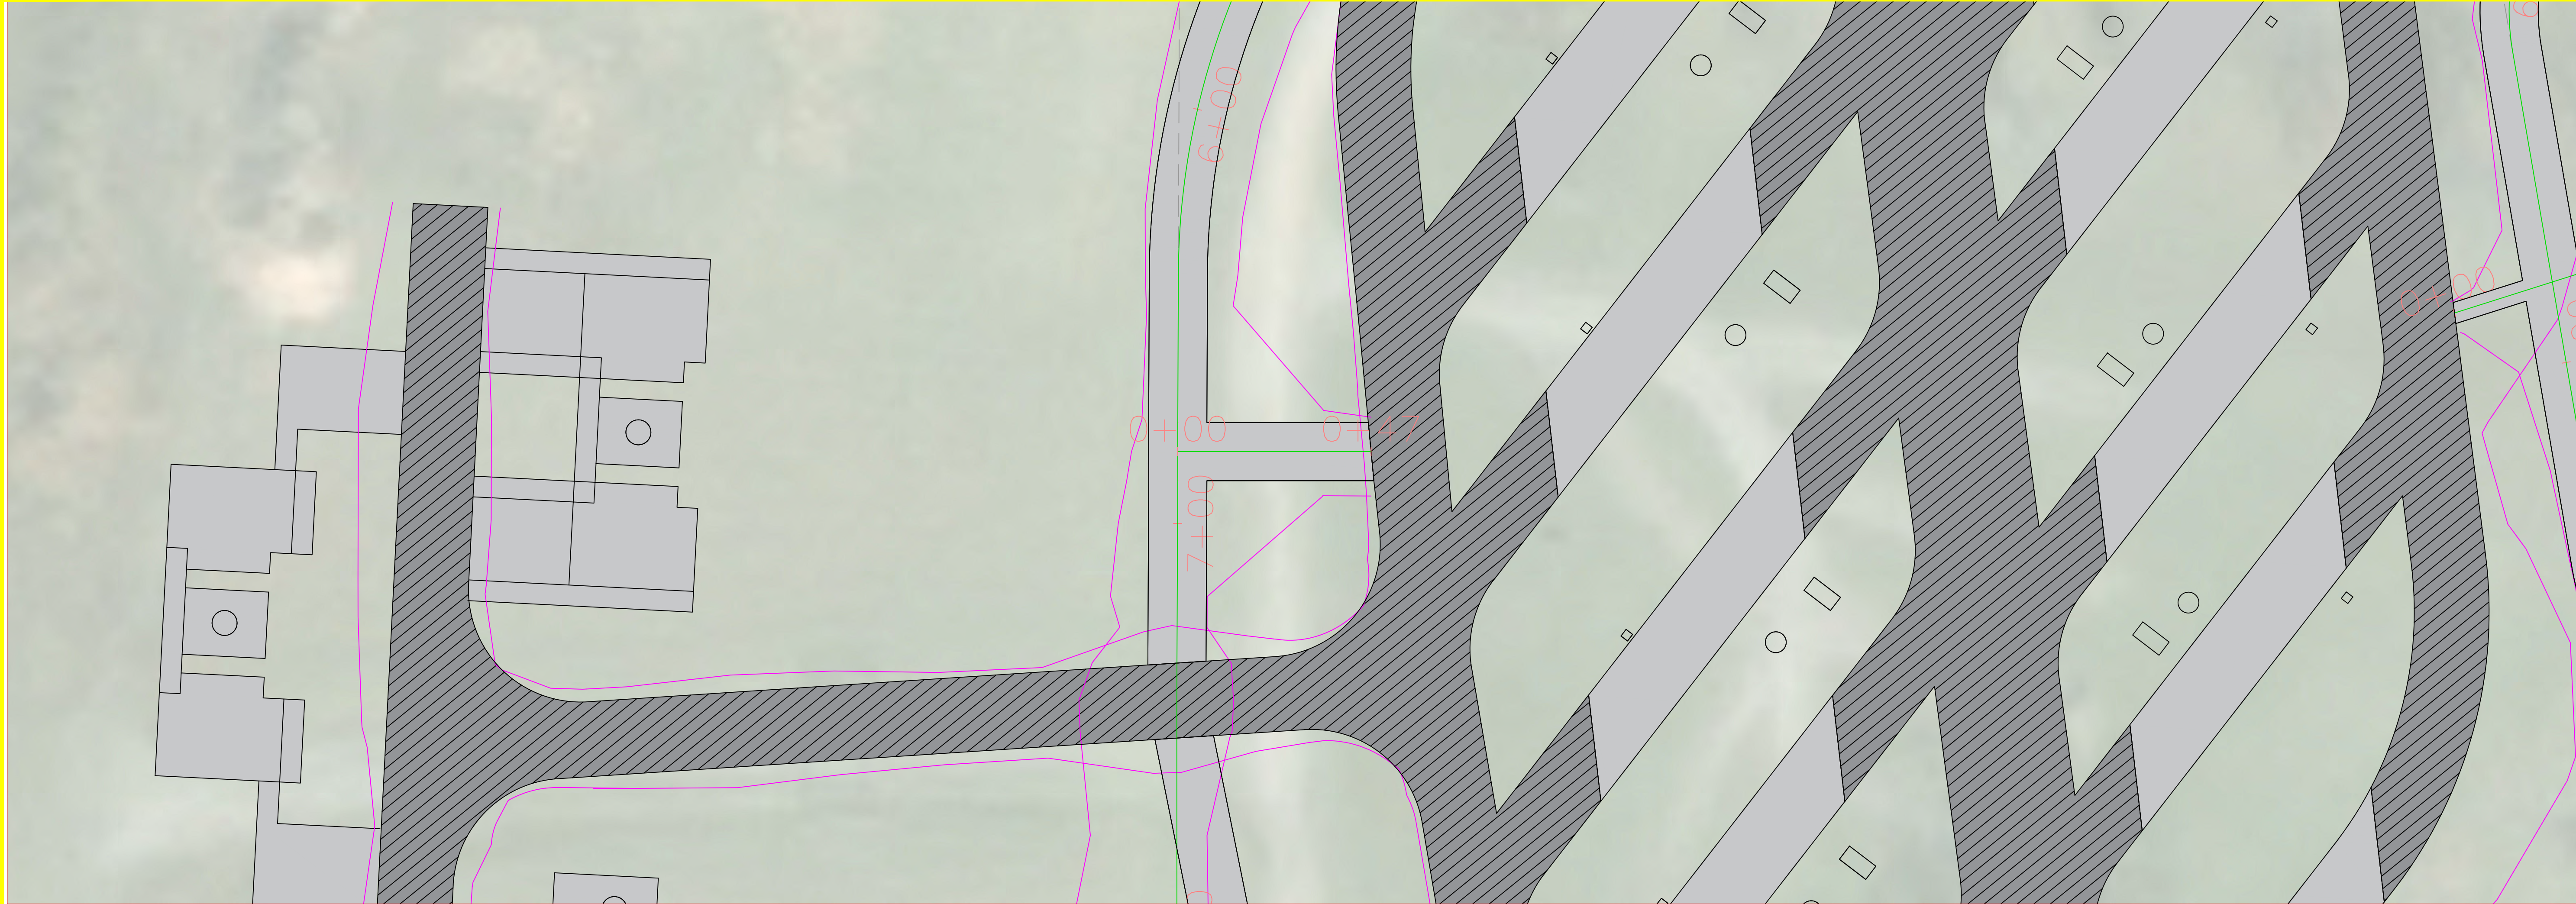

MUP West to RV Parking PROFILE
MUP West to RV Parking50

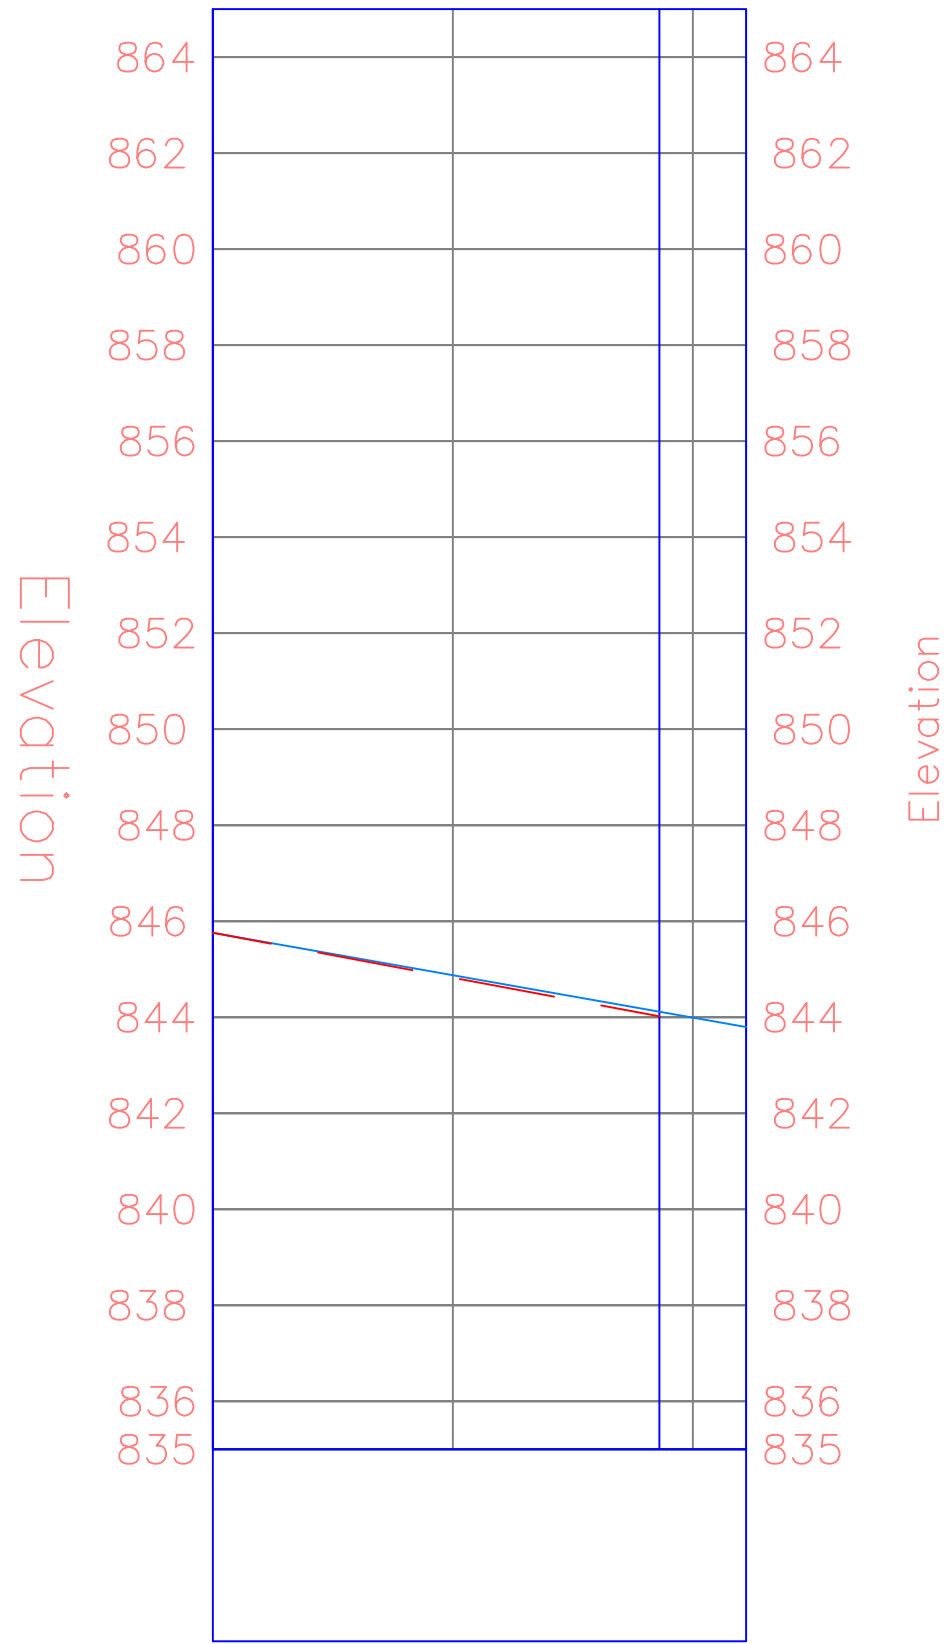

PROJECT:	CEE: 4164-2
DATE :	12/2/2025
DRAWN BY:	Cjمرت
REVISION:	


THE UNIVERSITY OF IOWA
CIVIL AND ENVIRONMENTAL ENGINEERING
4105 SEAMANS CENTER FOR THE
ENGINEERING ARTS AND SCIENCES
103 S CAPITOL ST
IOWA CITY, IOWA 52242
PHONE: 319.335.5647
FAX: 319.335.5660
EMAIL: civil-hawks@iowa.edu

EDUCATIONAL - NOT
FOR CONSTRUCTION


LAKE FISHER PARK
DTV
19658 W Lakefisher Rd, Bloomfield, IA 52537

SHEET NAME
Alternative Path
Alt Trails

SHEET NO.
T.302

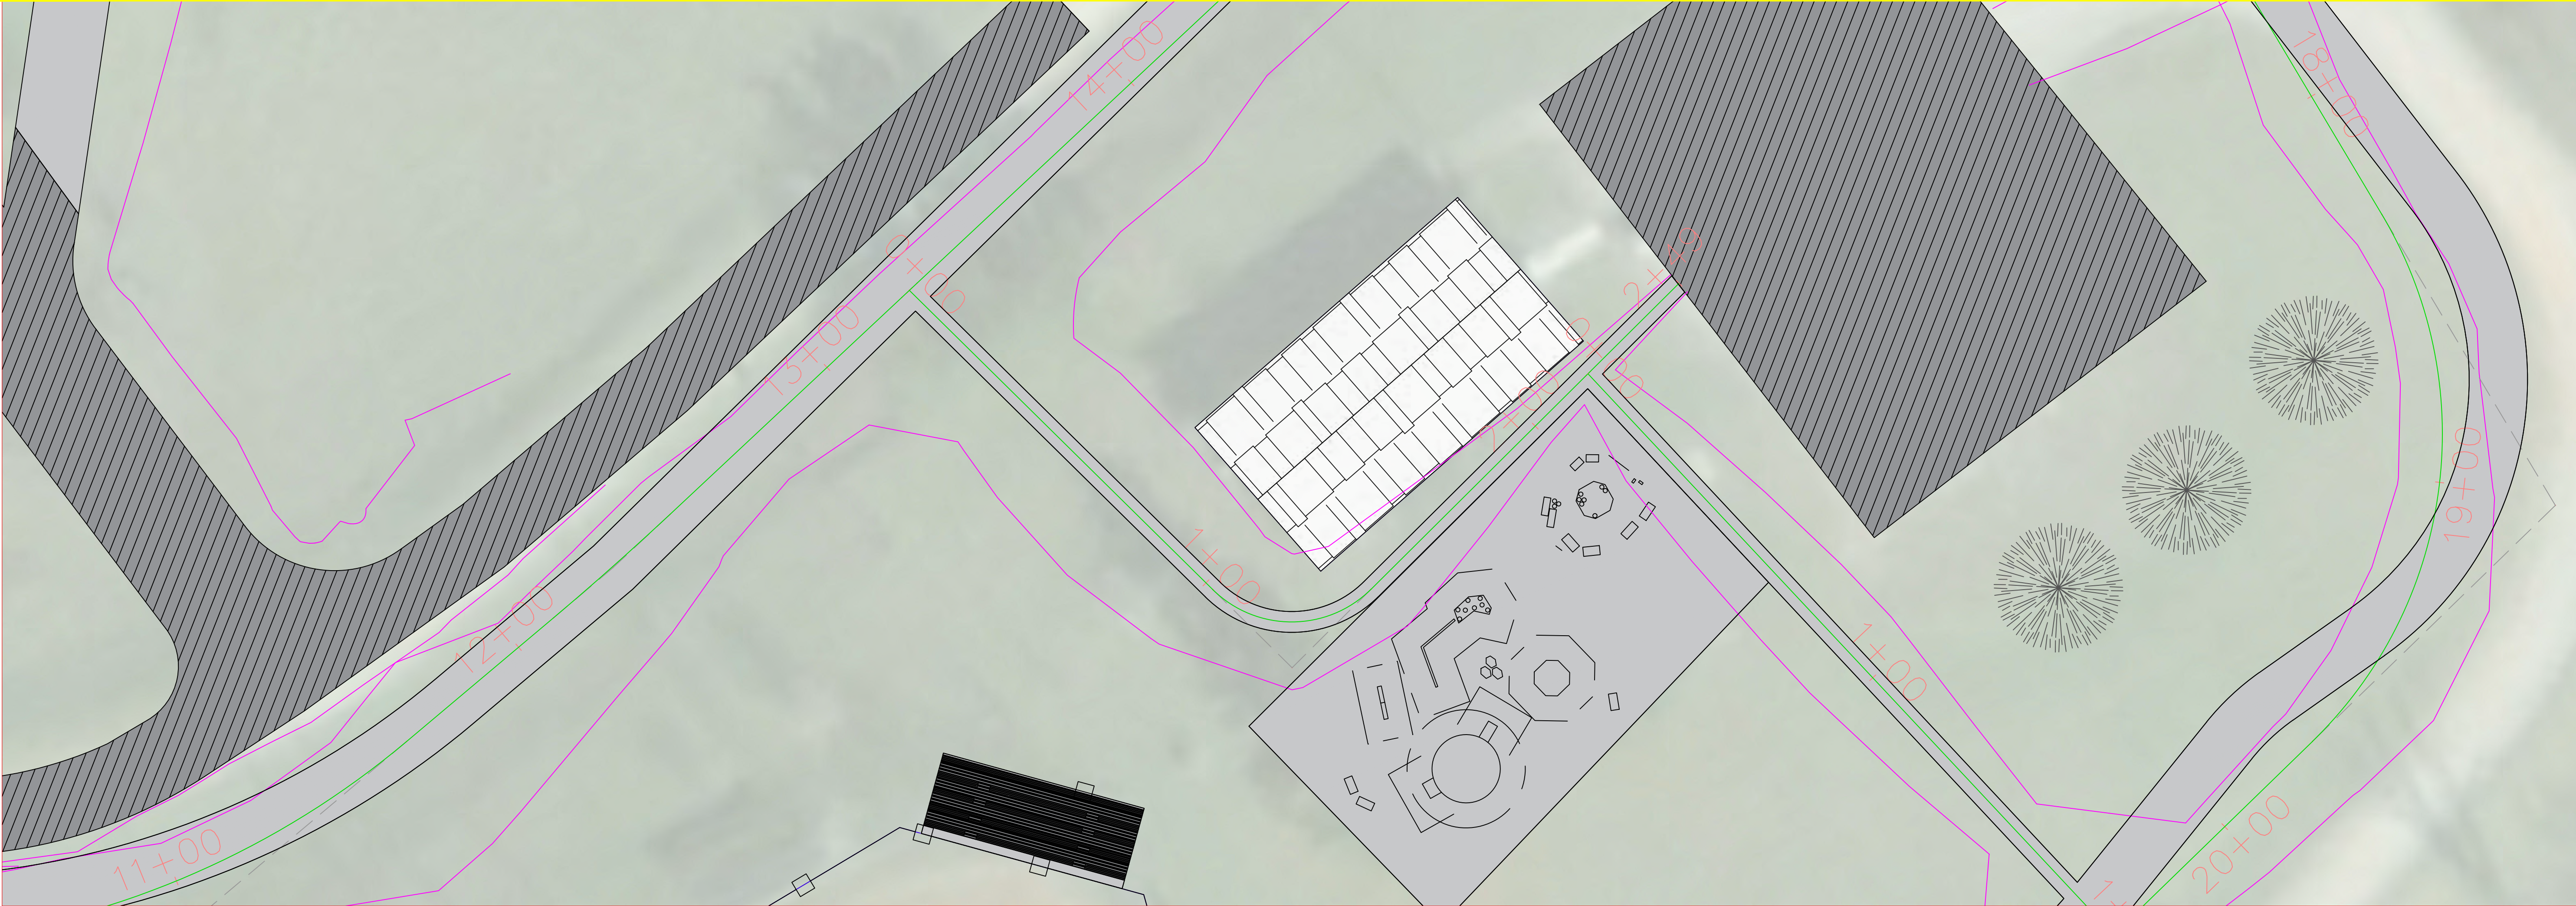

MUP to Parking Existing Shelter PROFILE
MUP to Parking Existing Shelter51

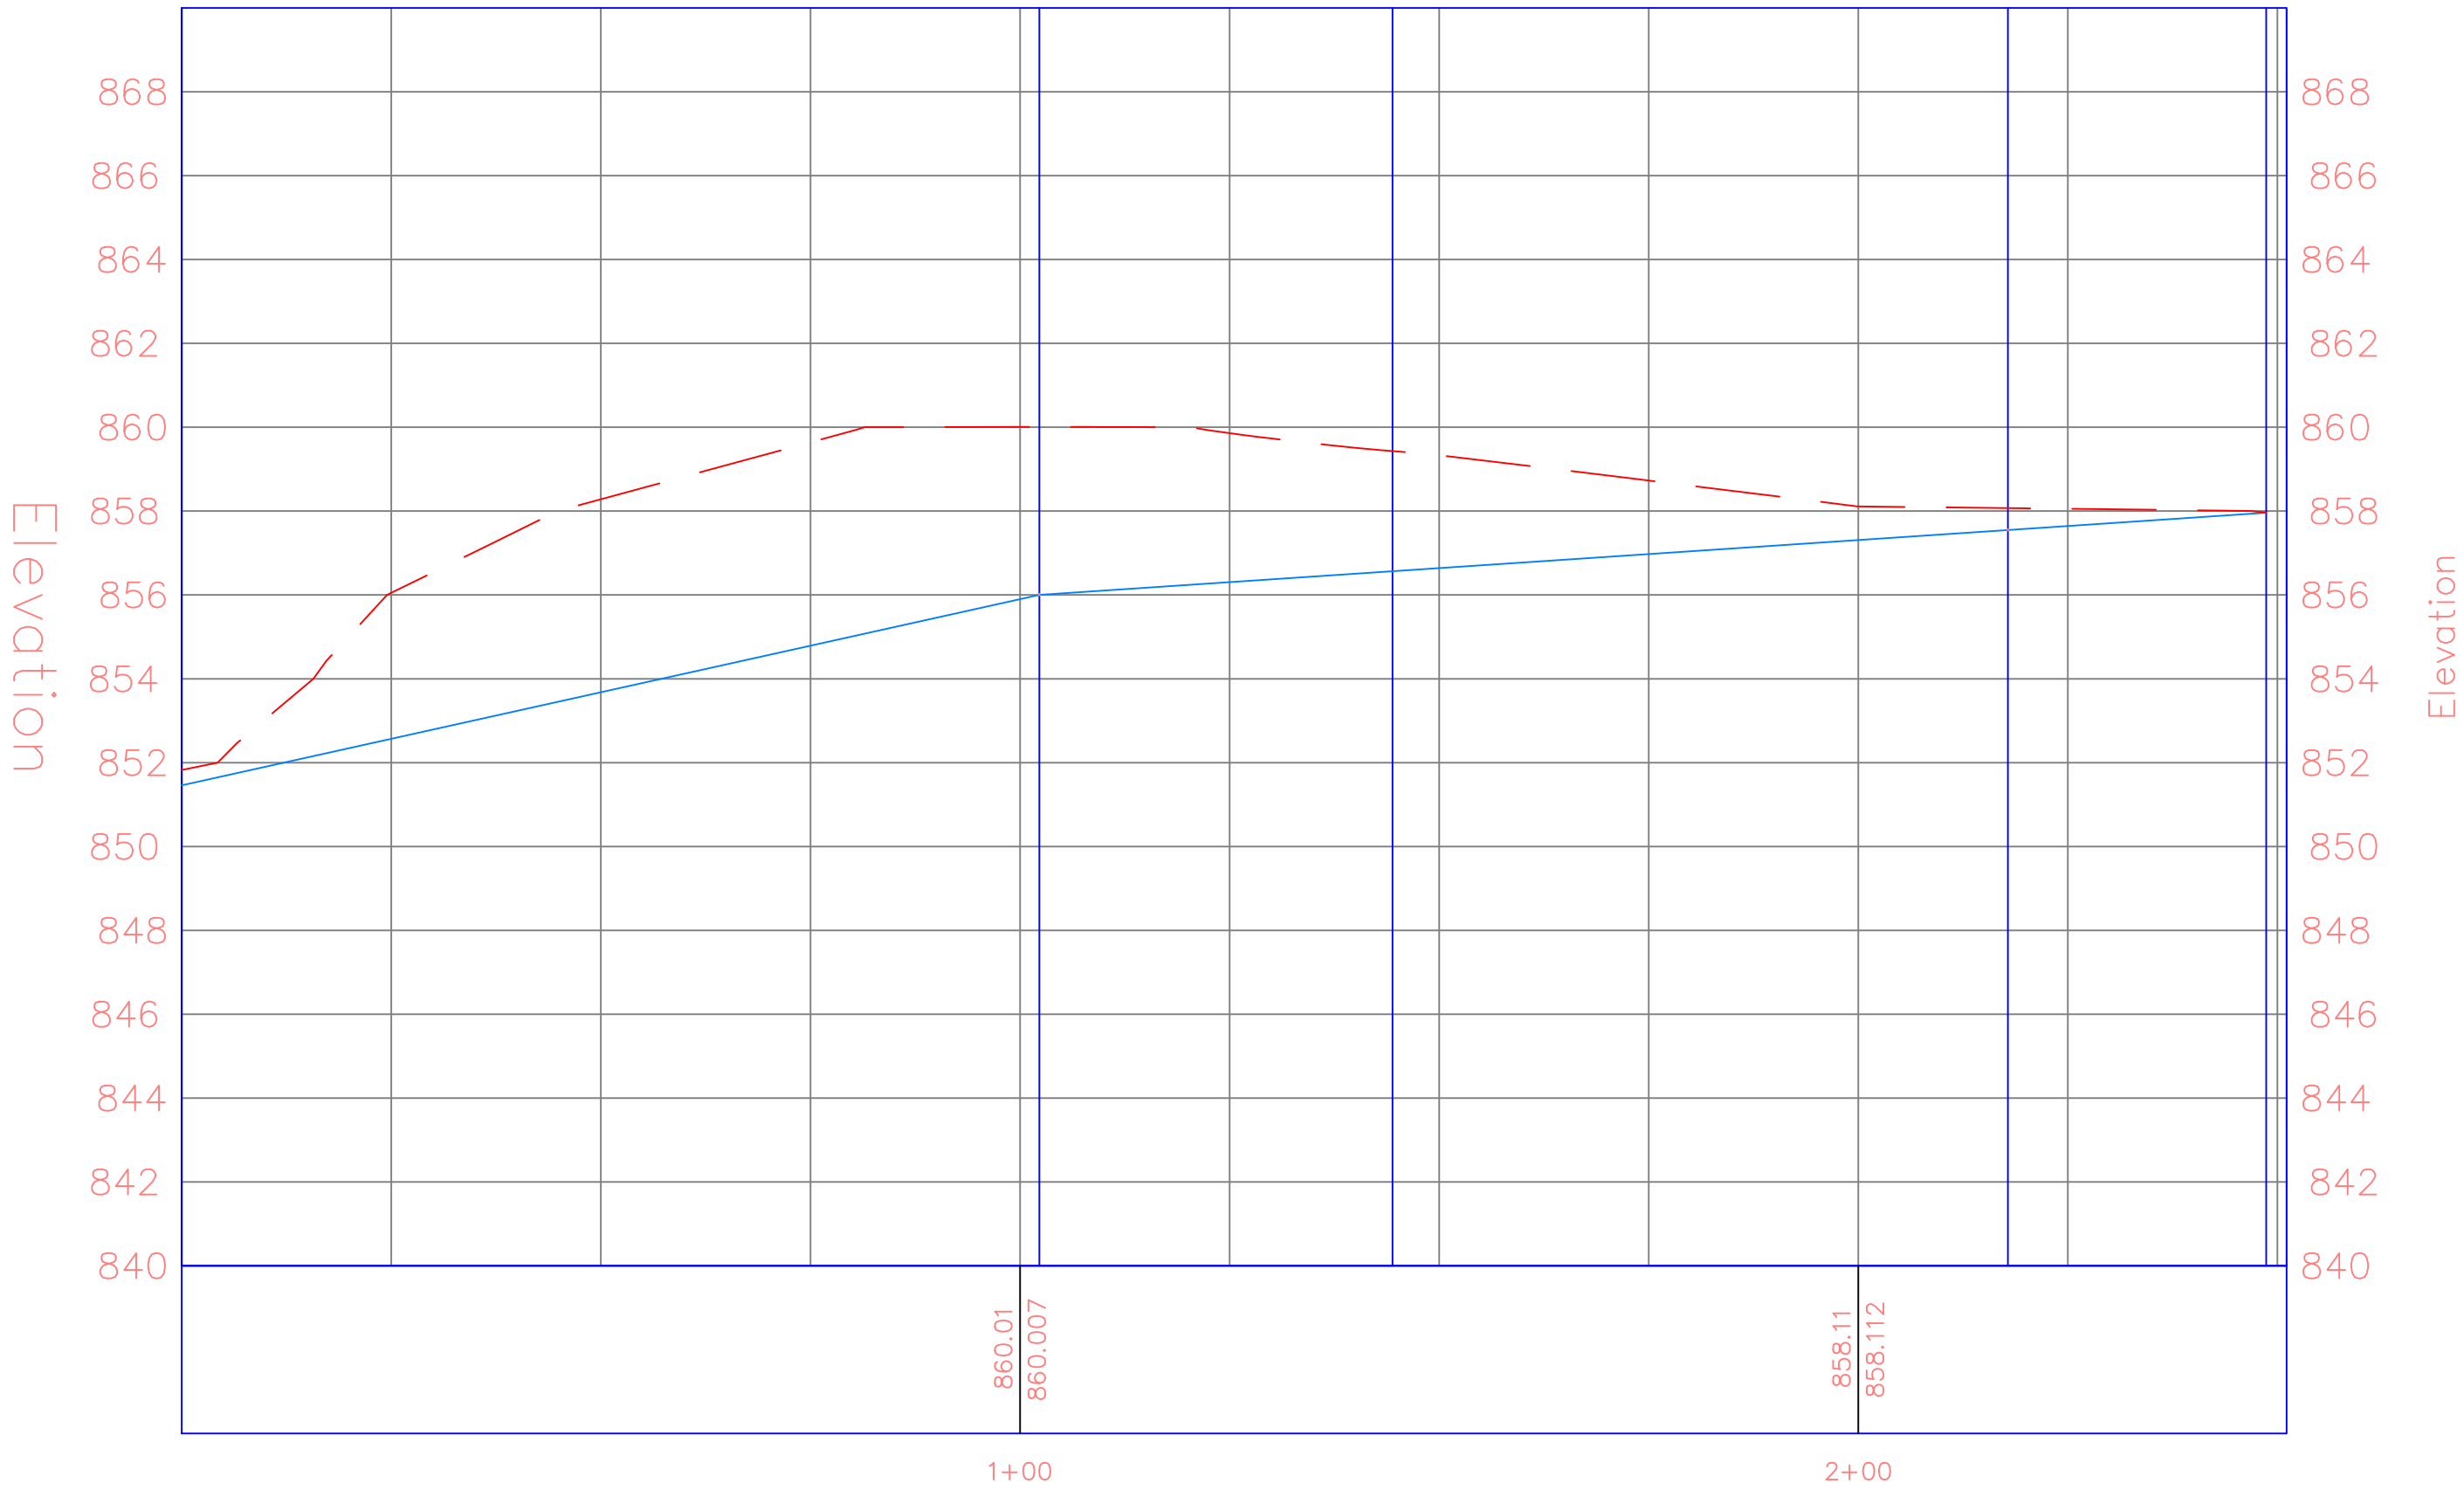

PROJECT:	CCE: 4164-2
DATE :	12/2/2025
DRAWN BY:	Cjمرت
REVISION:	


THE UNIVERSITY OF IOWA
CIVIL AND ENVIRONMENTAL ENGINEERING
4105 SEAMANS CENTER FOR THE
ENGINEERING ARTS AND SCIENCES
103 S CAPITOL ST
IOWA CITY, IOWA 52242
PHONE: 319.335.5647
FAX: 319.335.5660
EMAIL: civil-hawks@iowa.edu

EDUCATIONAL - NOT
FOR CONSTRUCTION


LAKE FISHER PARK
DTV
19658 W Lakefisher Rd, Bloomfield, IA 52537

SHEET NAME
Alternative Path
Alt Trails

SHEET NO.
T.303

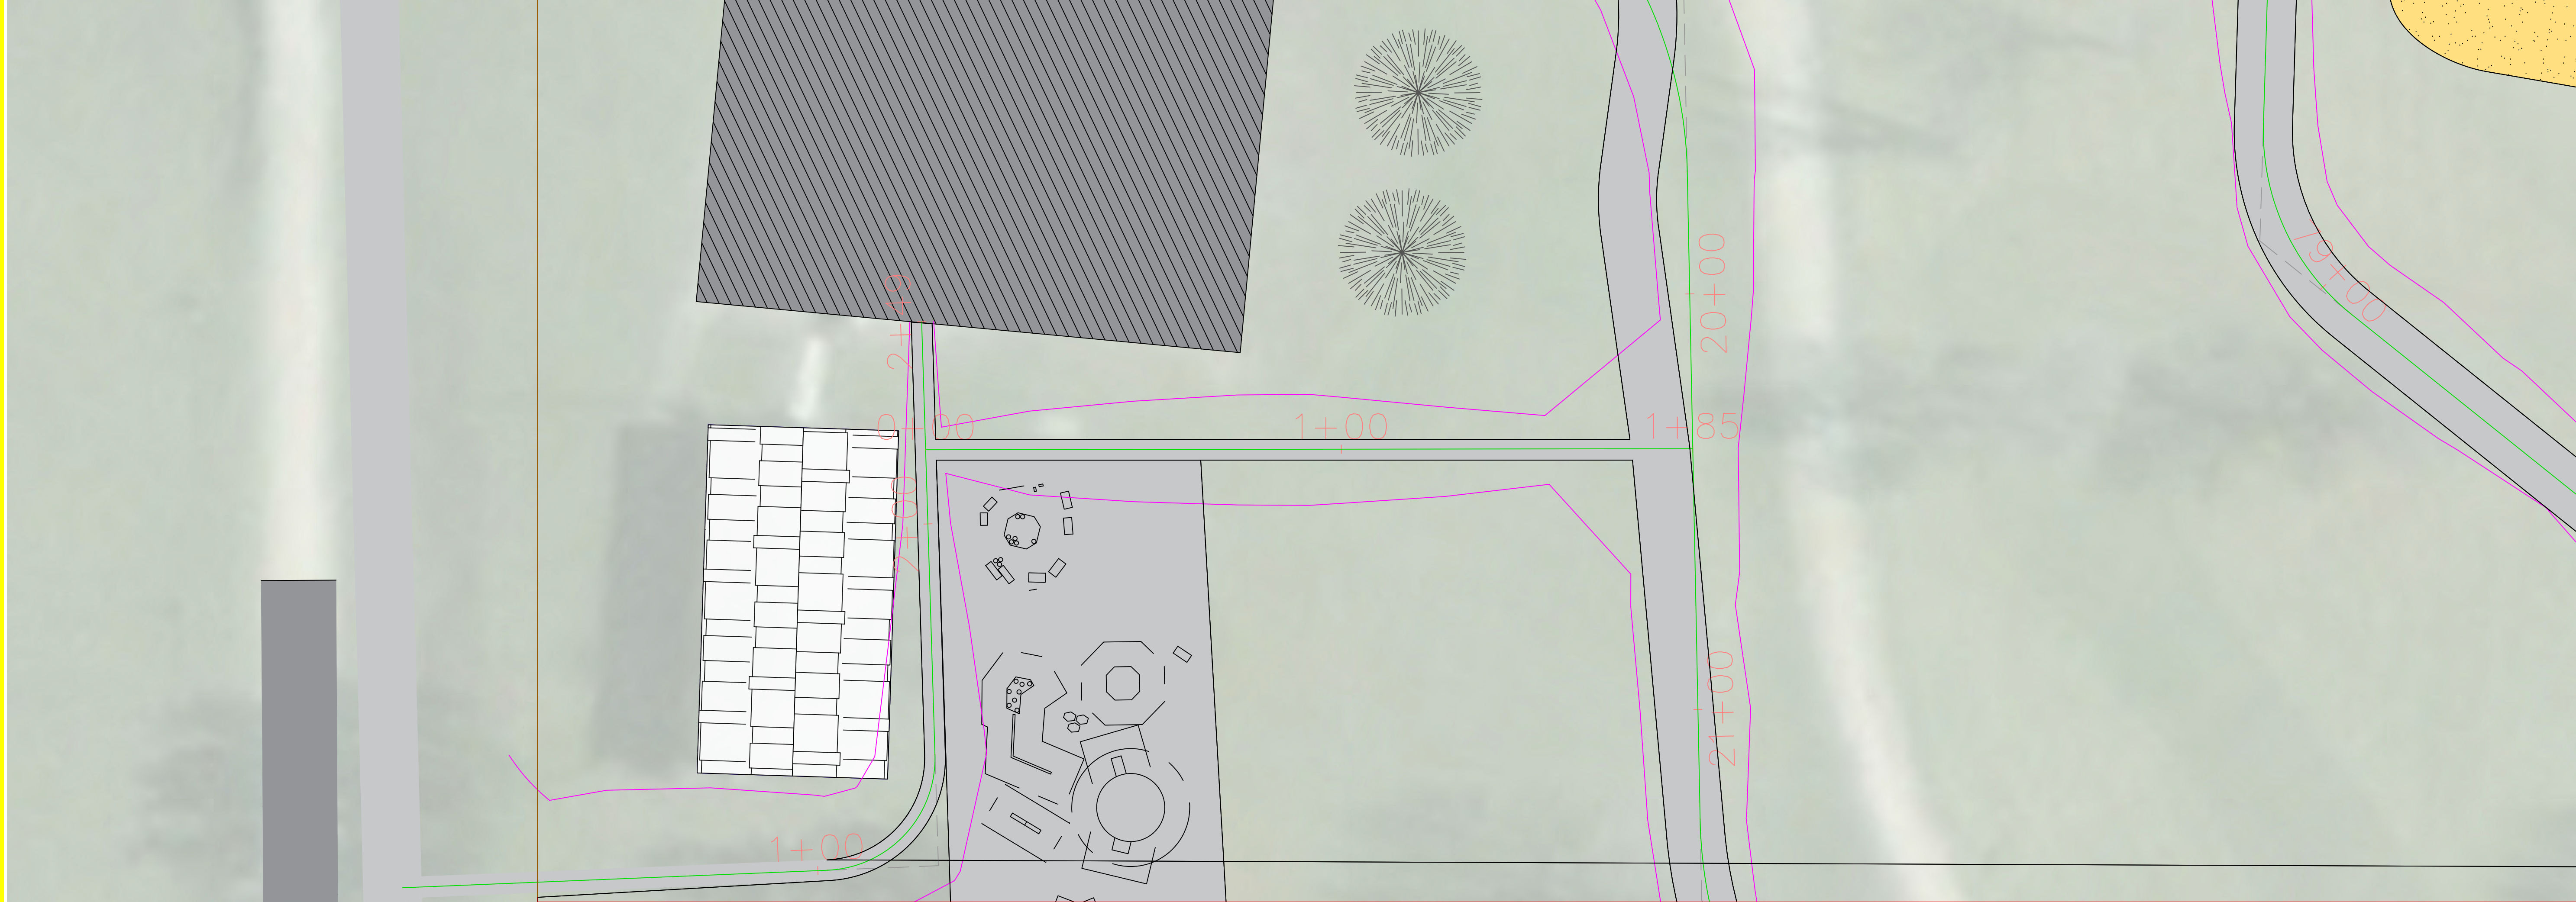

Existing Shelter to MUP52
Existing Shelter to MUP52

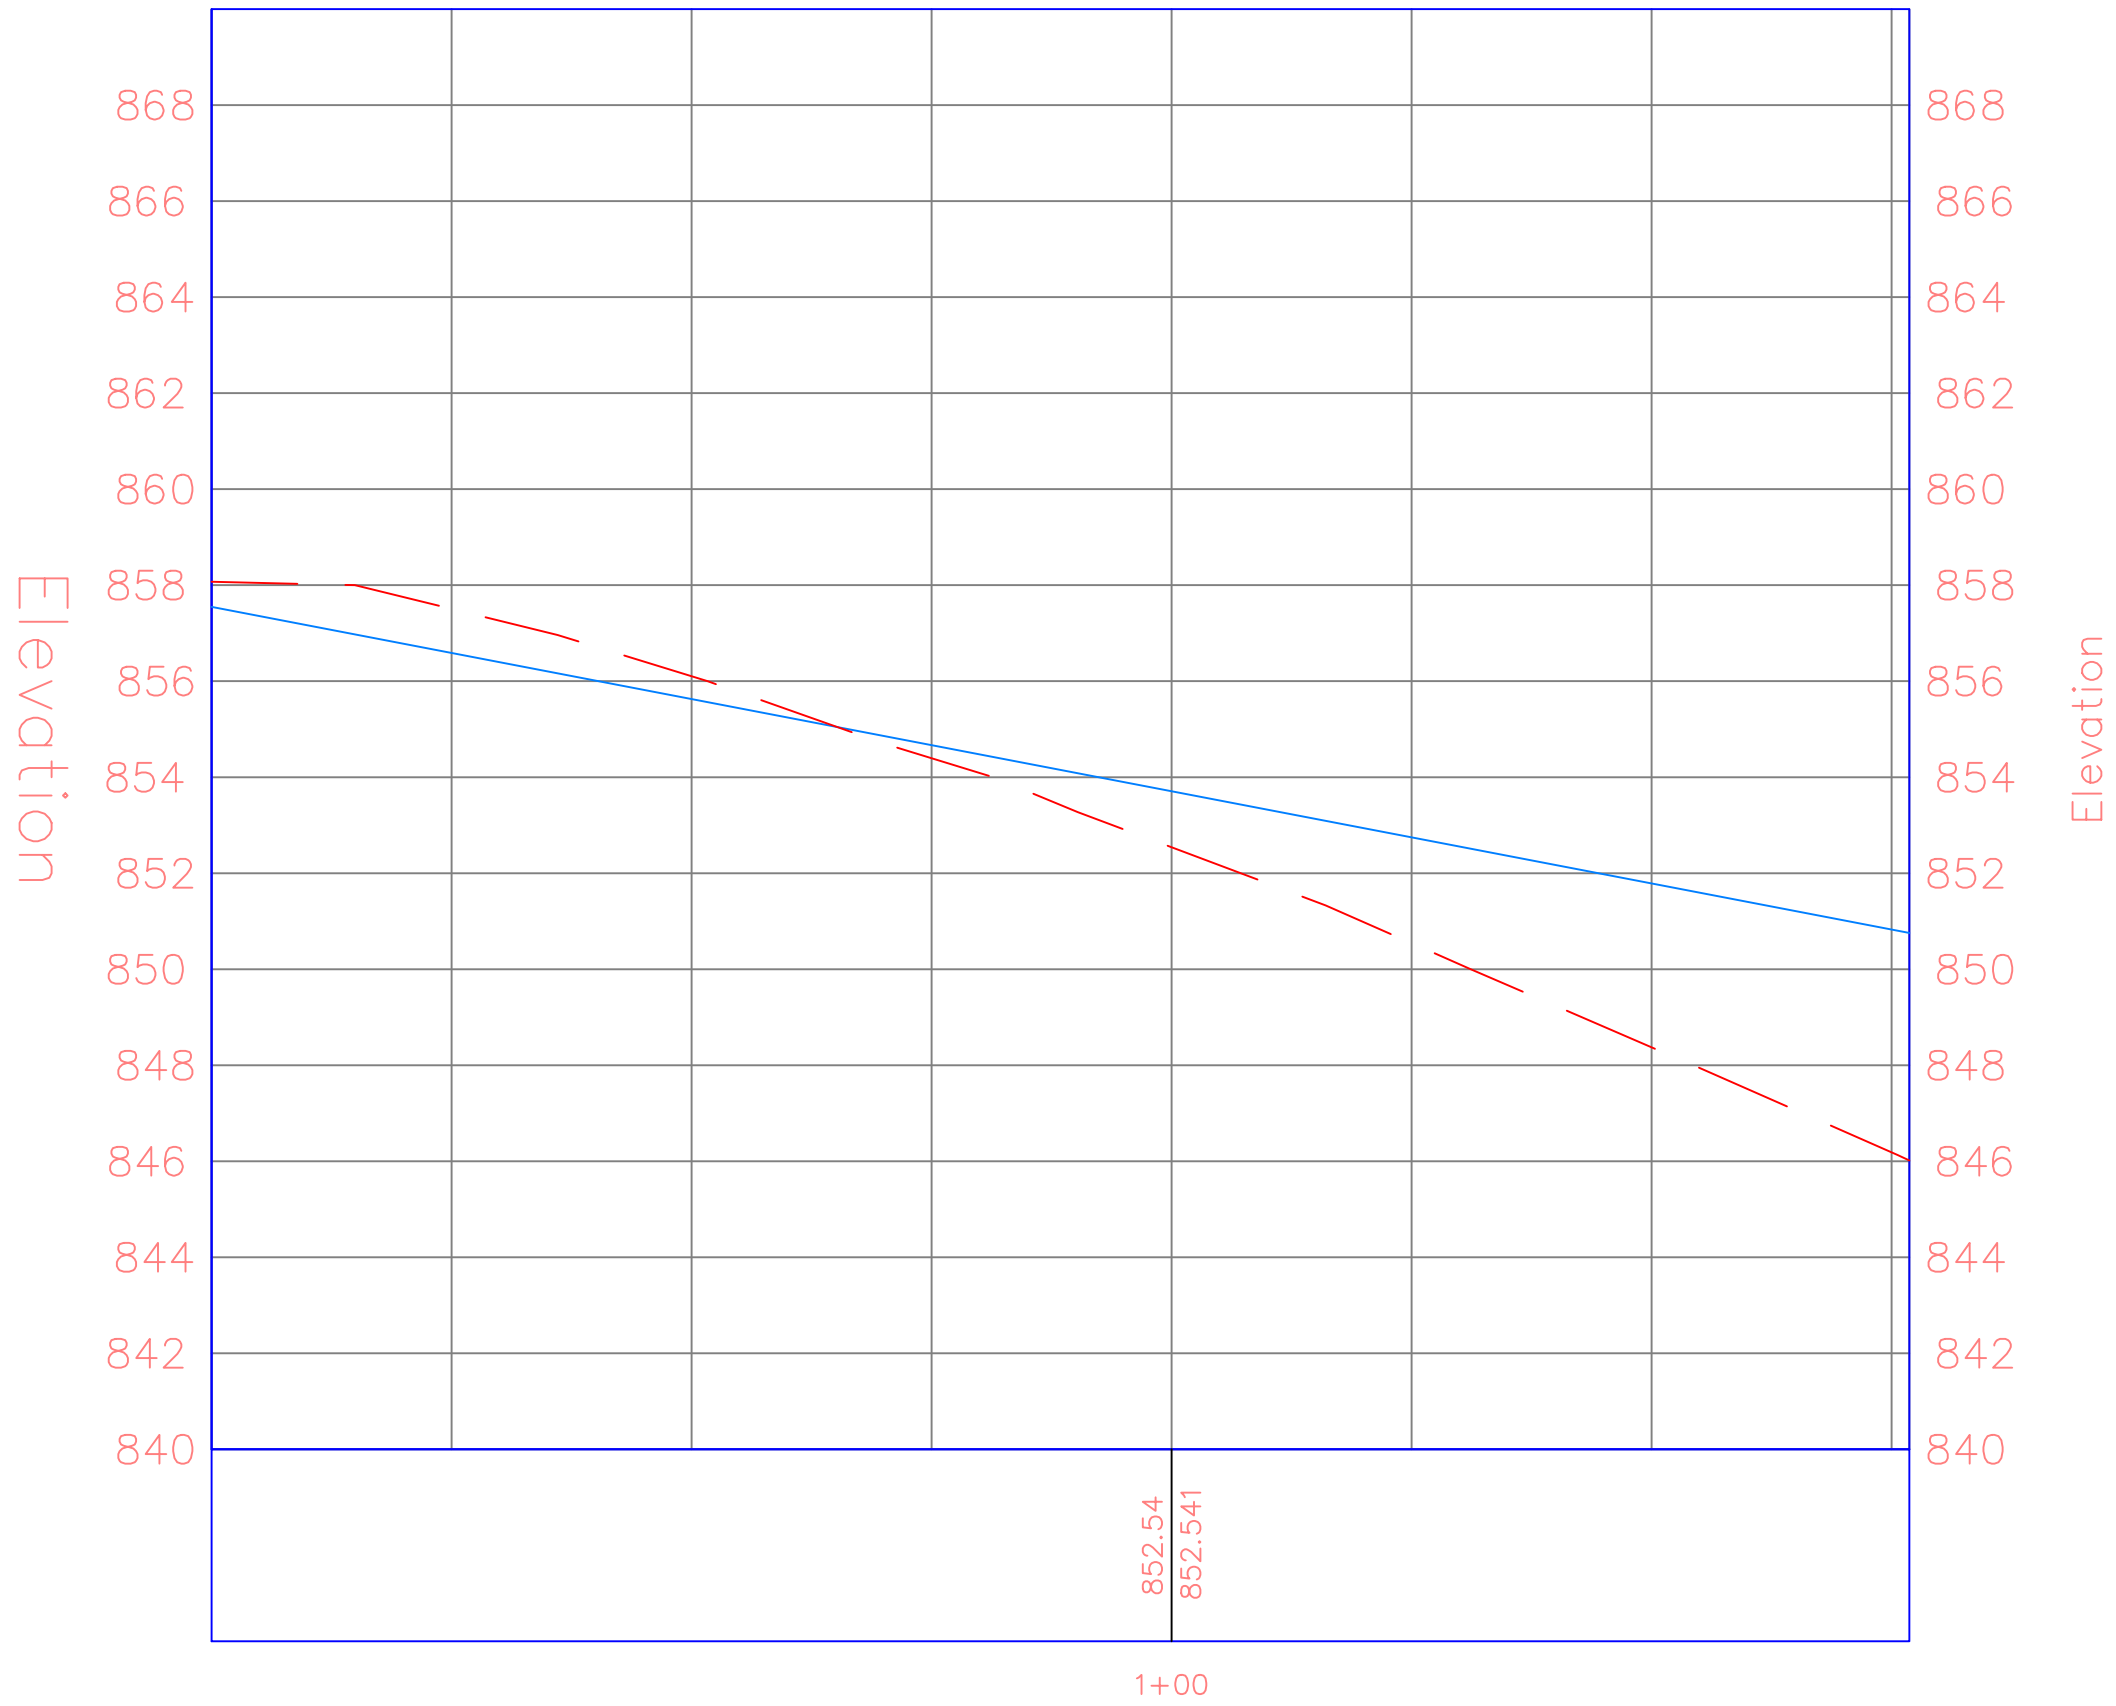

PROJECT:	CEE: 4164-2
DATE :	12/2/2025
DRAWN BY:	Cjمرت
REVISION:	


THE UNIVERSITY OF IOWA
CIVIL AND ENVIRONMENTAL ENGINEERING
4105 SEAMANS CENTER FOR THE
ENGINEERING ARTS AND SCIENCES
103 S CAPITOL ST
IOWA CITY, IOWA 52242
PHONE: 319.335.5647
FAX: 319.335.5660
EMAIL: civil-hawks@iowa.edu

EDUCATIONAL - NOT
FOR CONSTRUCTION


LAKE FISHER PARK
DTV
19658 W Lakefisher Rd, Bloomfield, IA 52537

SHEET NAME
Alternative Path
Alt Trails

SHEET NO.
T.304

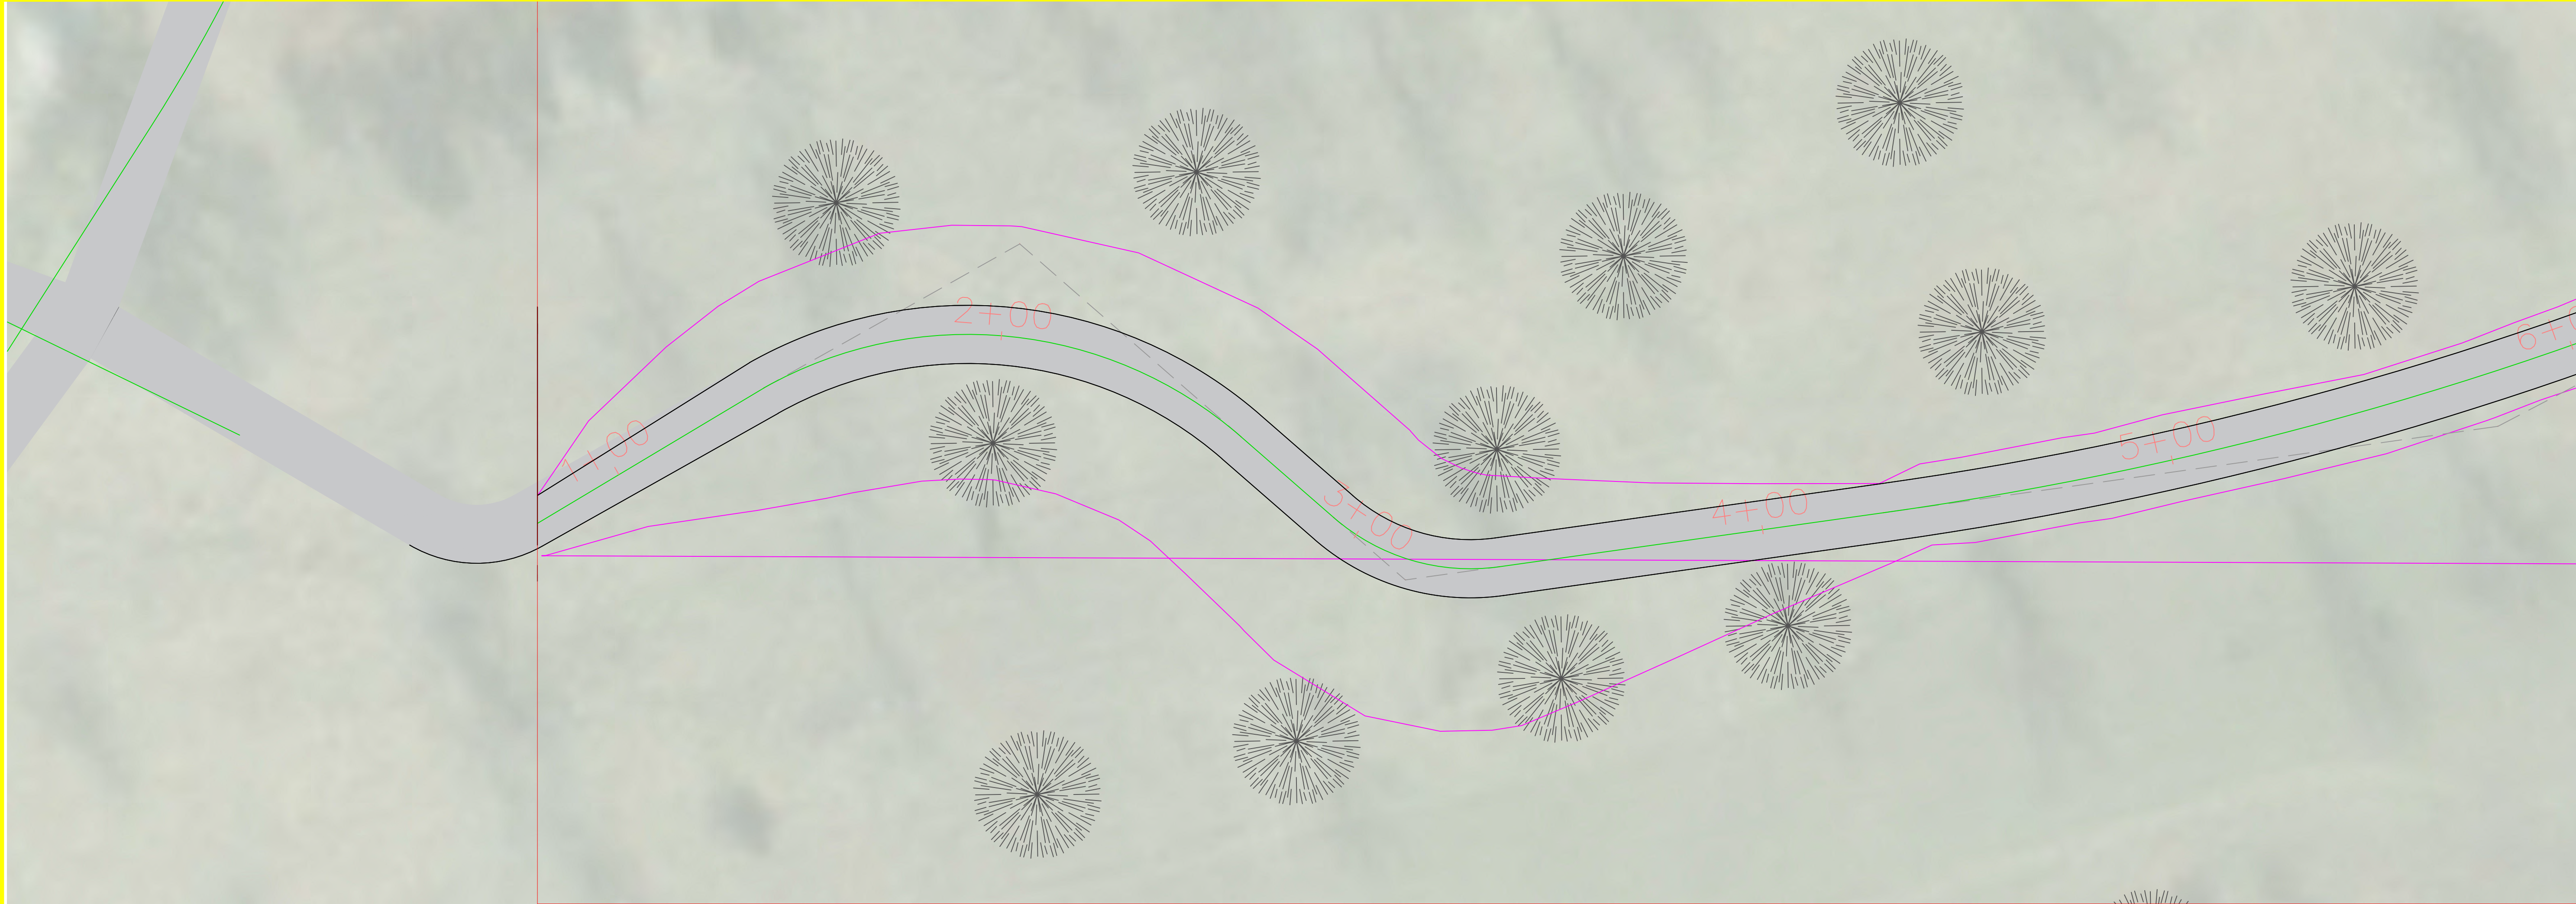

Gravel Path West PROFILE
Gravel Path West53

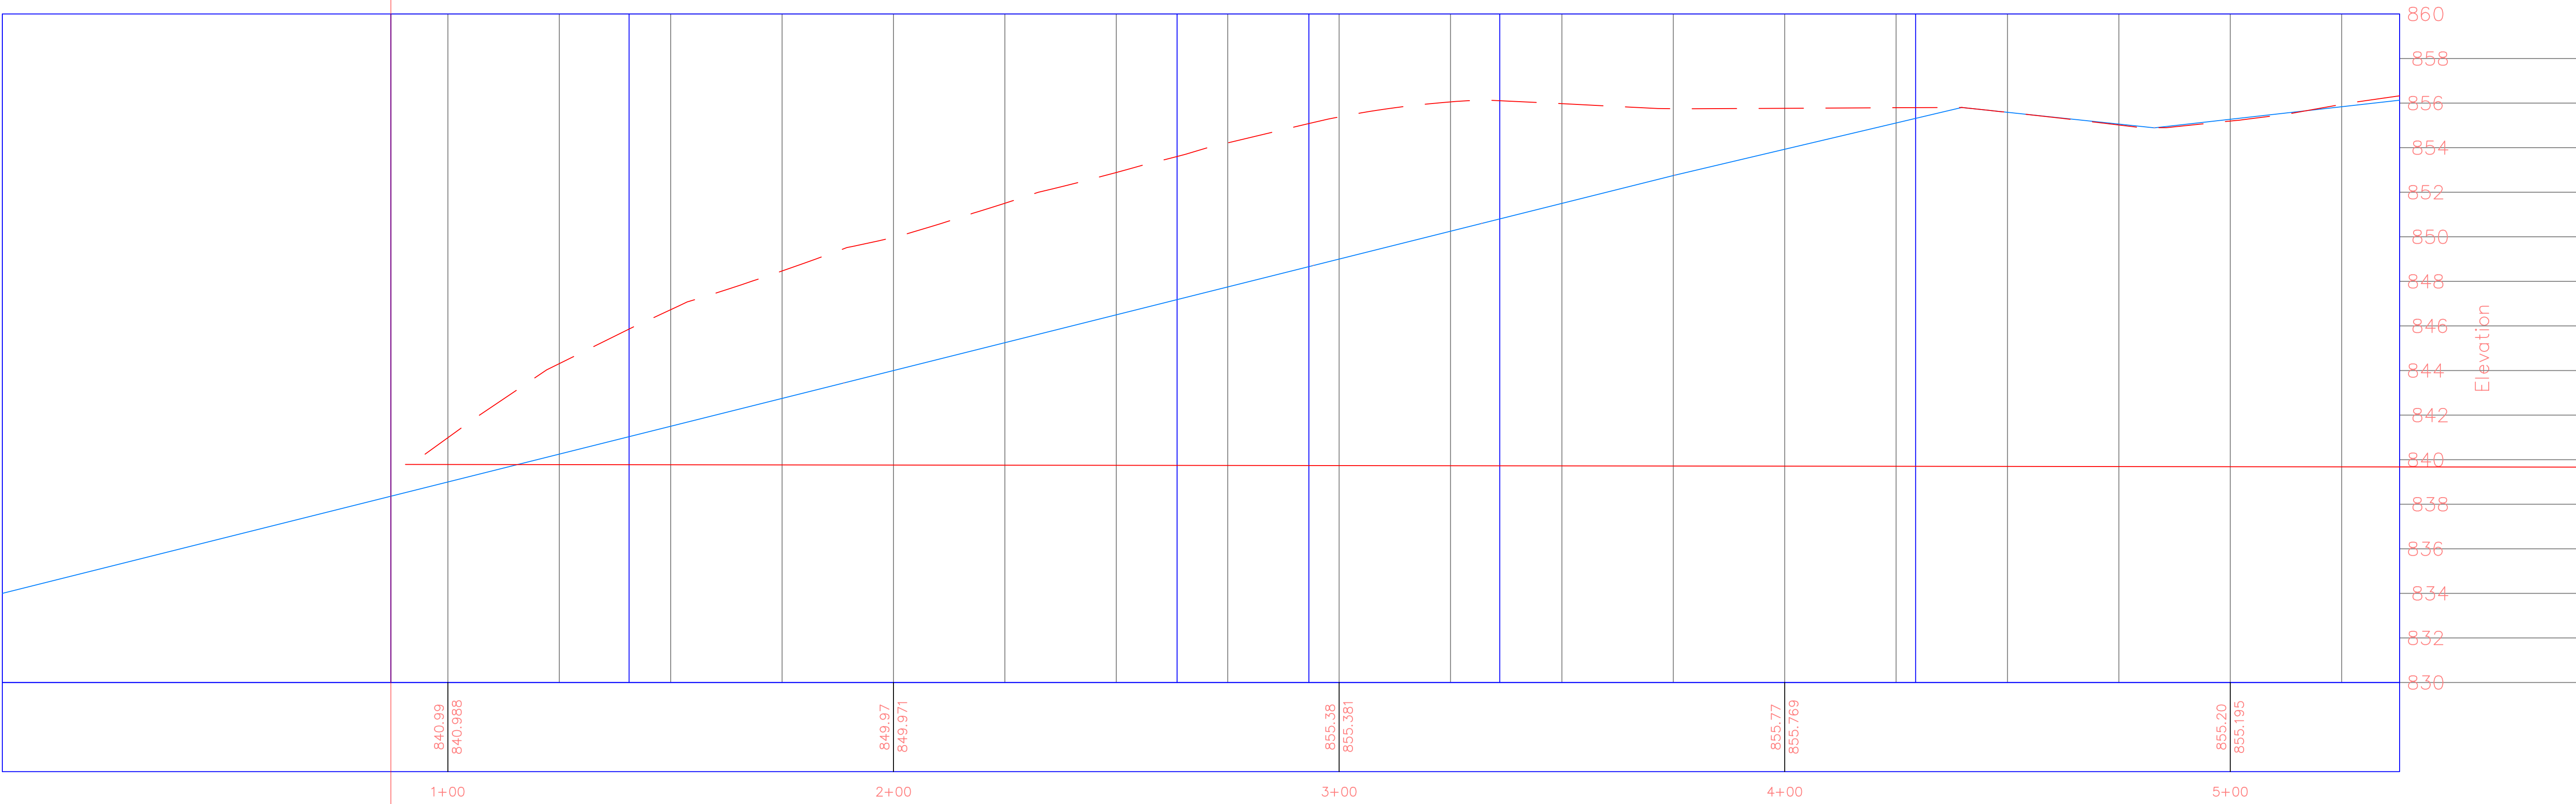

PROJECT:	CCE: 4164-2
DATE :	12/2/2025
DRAWN BY:	Cjمرت
REVISION:	


THE UNIVERSITY OF IOWA
CIVIL AND ENVIRONMENTAL ENGINEERING
4105 SEAMANS CENTER FOR THE
ENGINEERING ARTS AND SCIENCES
103 S CAPITOL ST
IOWA CITY, IOWA 52242
PHONE: 319.335.5647
FAX: 319.335.5660
EMAIL: civil-hawks@iowa.edu

EDUCATIONAL - NOT
FOR CONSTRUCTION


LAKE FISHER PARK
DTV
19658 W Lakefisher Rd, Bloomfield, IA 52537

SHEET NAME
Alternative Path
Alt Trails

SHEET NO.
T.305

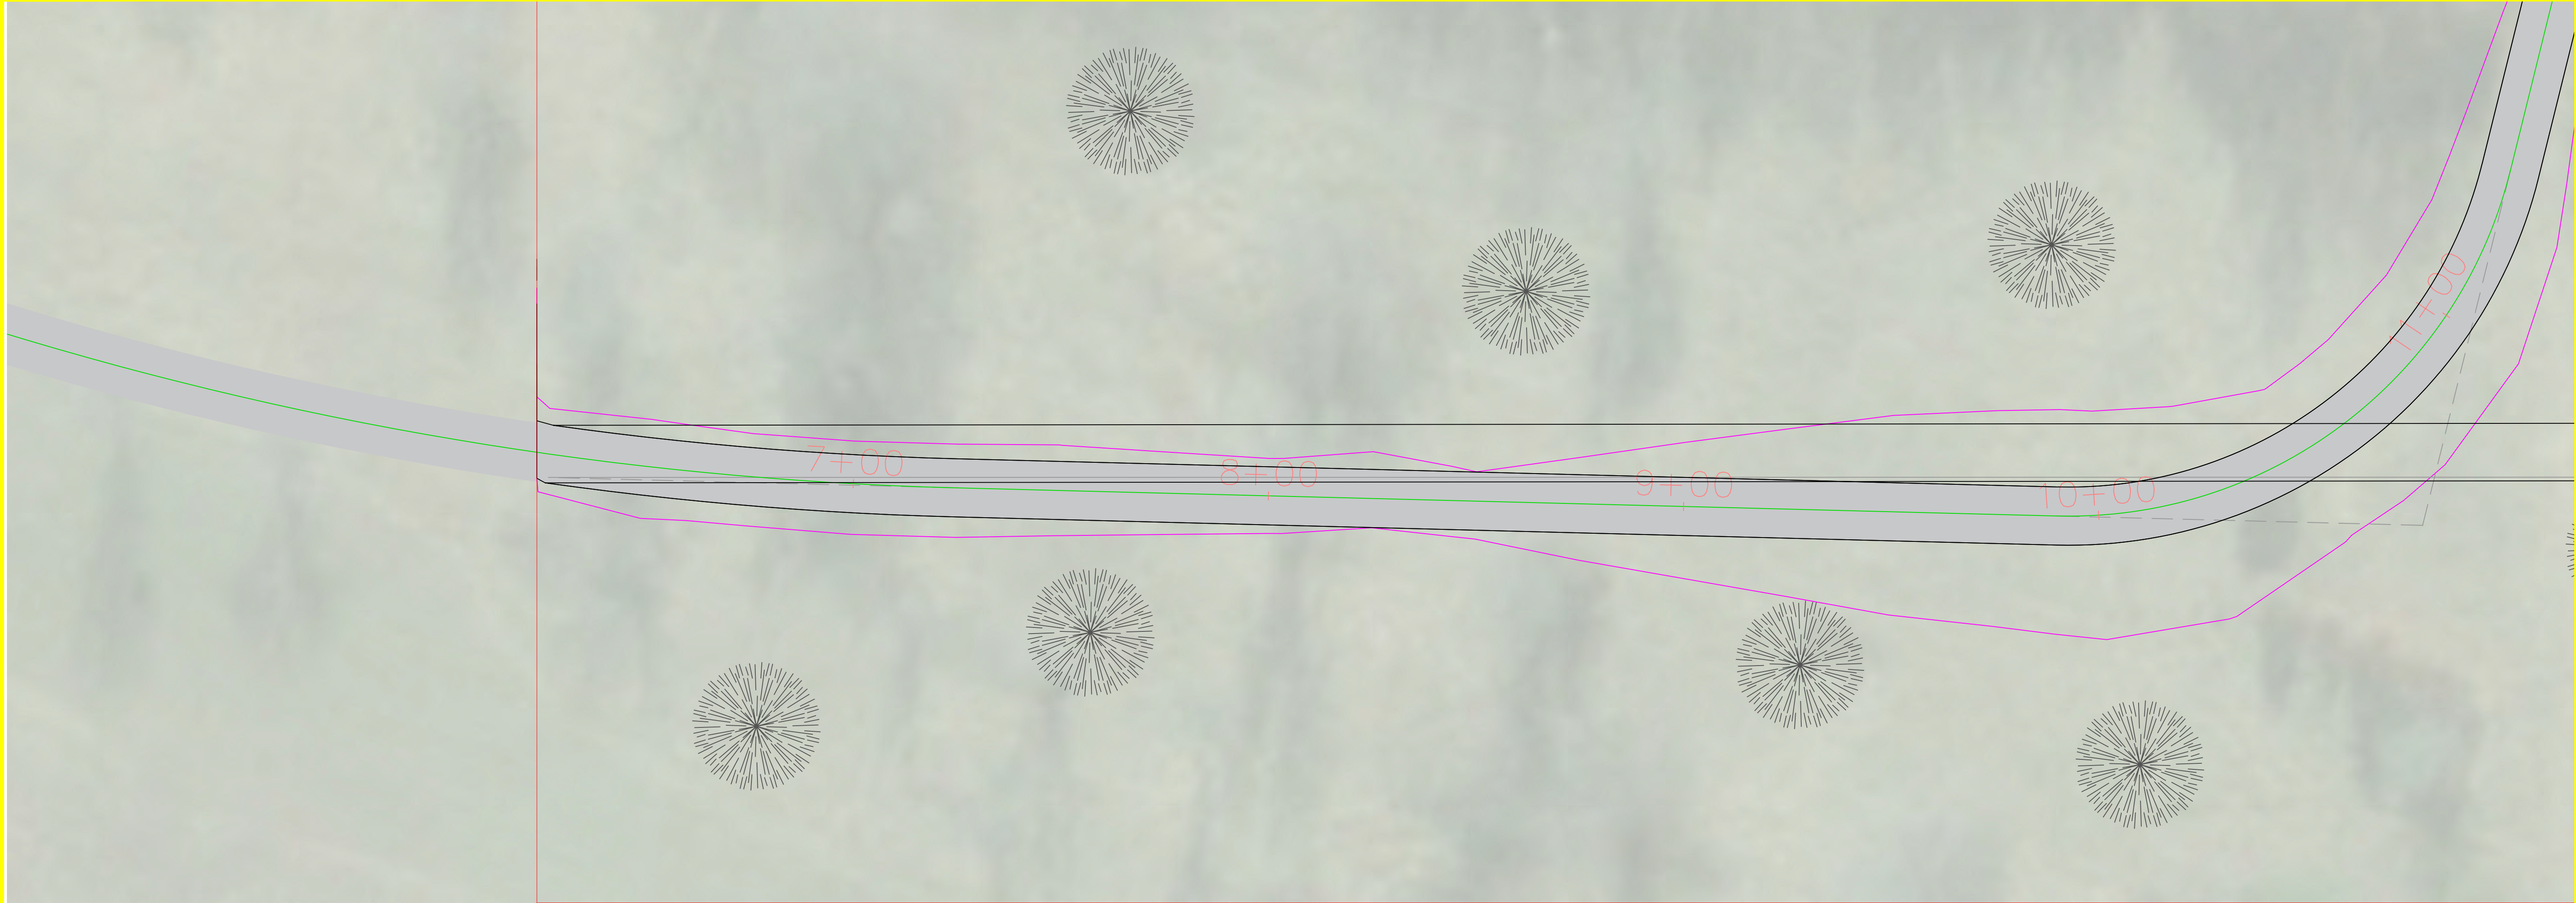

Gravel Path West PROFILE
Gravel Path West54

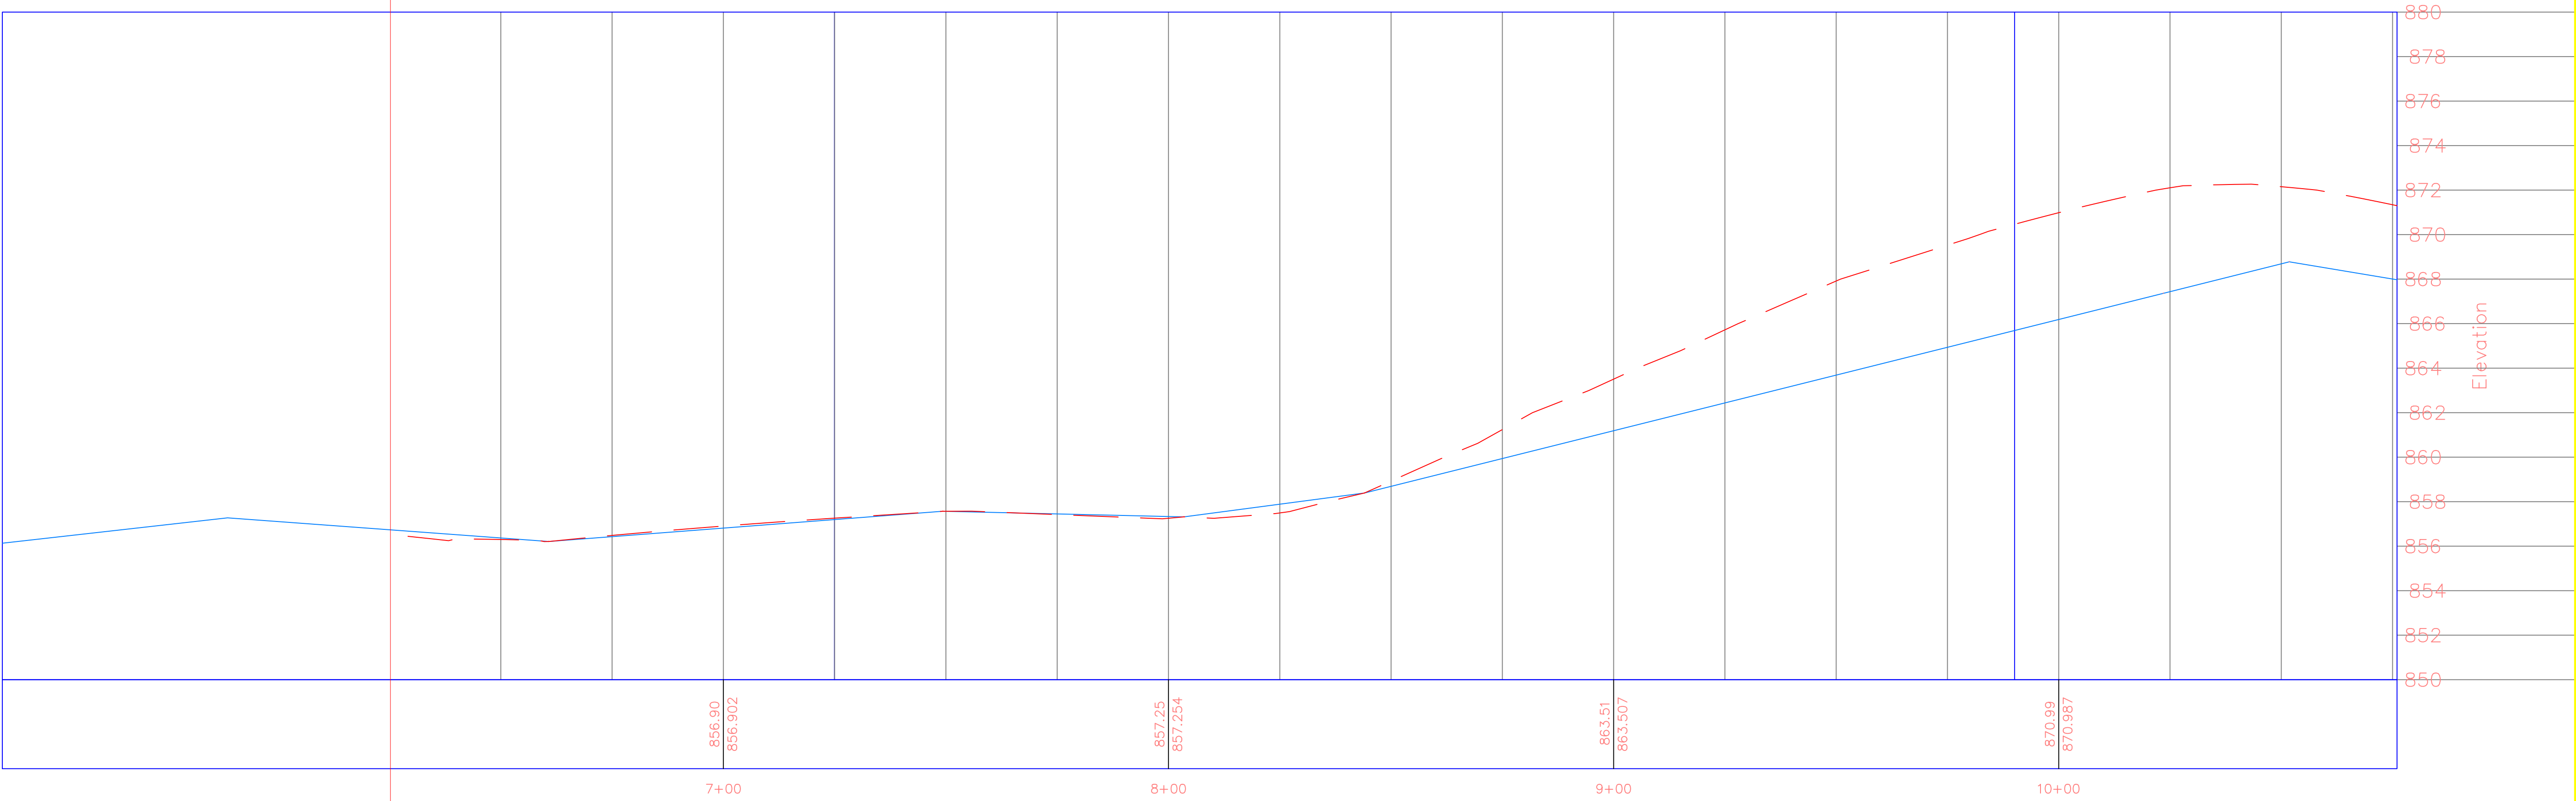

PROJECT:	CEE:4164-2
DATE :	12/2/2025
DRAWN BY:	Cjمرتten
REVISION:	

THE UNIVERSITY OF IOWA

CIVIL AND ENVIRONMENTAL ENGINEERING

4105 SEAMANS CENTER FOR THE
ENGINEERING ARTS AND SCIENCES
103 S CAPITOL ST
IOWA CITY, IOWA 52242

PHONE: 319.335.5647
FAX: 319.335.5660
EMAIL: civil-hawks@iowa.edu

EDUCATIONAL - NOT
FOR CONSTRUCTION

LAKE FISHER PARK

DTV

19658 W Lakefisher Rd, Bloomfield, IA 52537

SHEET NAME


Alternative Path
Alt Trails

SHEET NO.

T.306



Gravel Path West PROFILE
Gravel Path West55

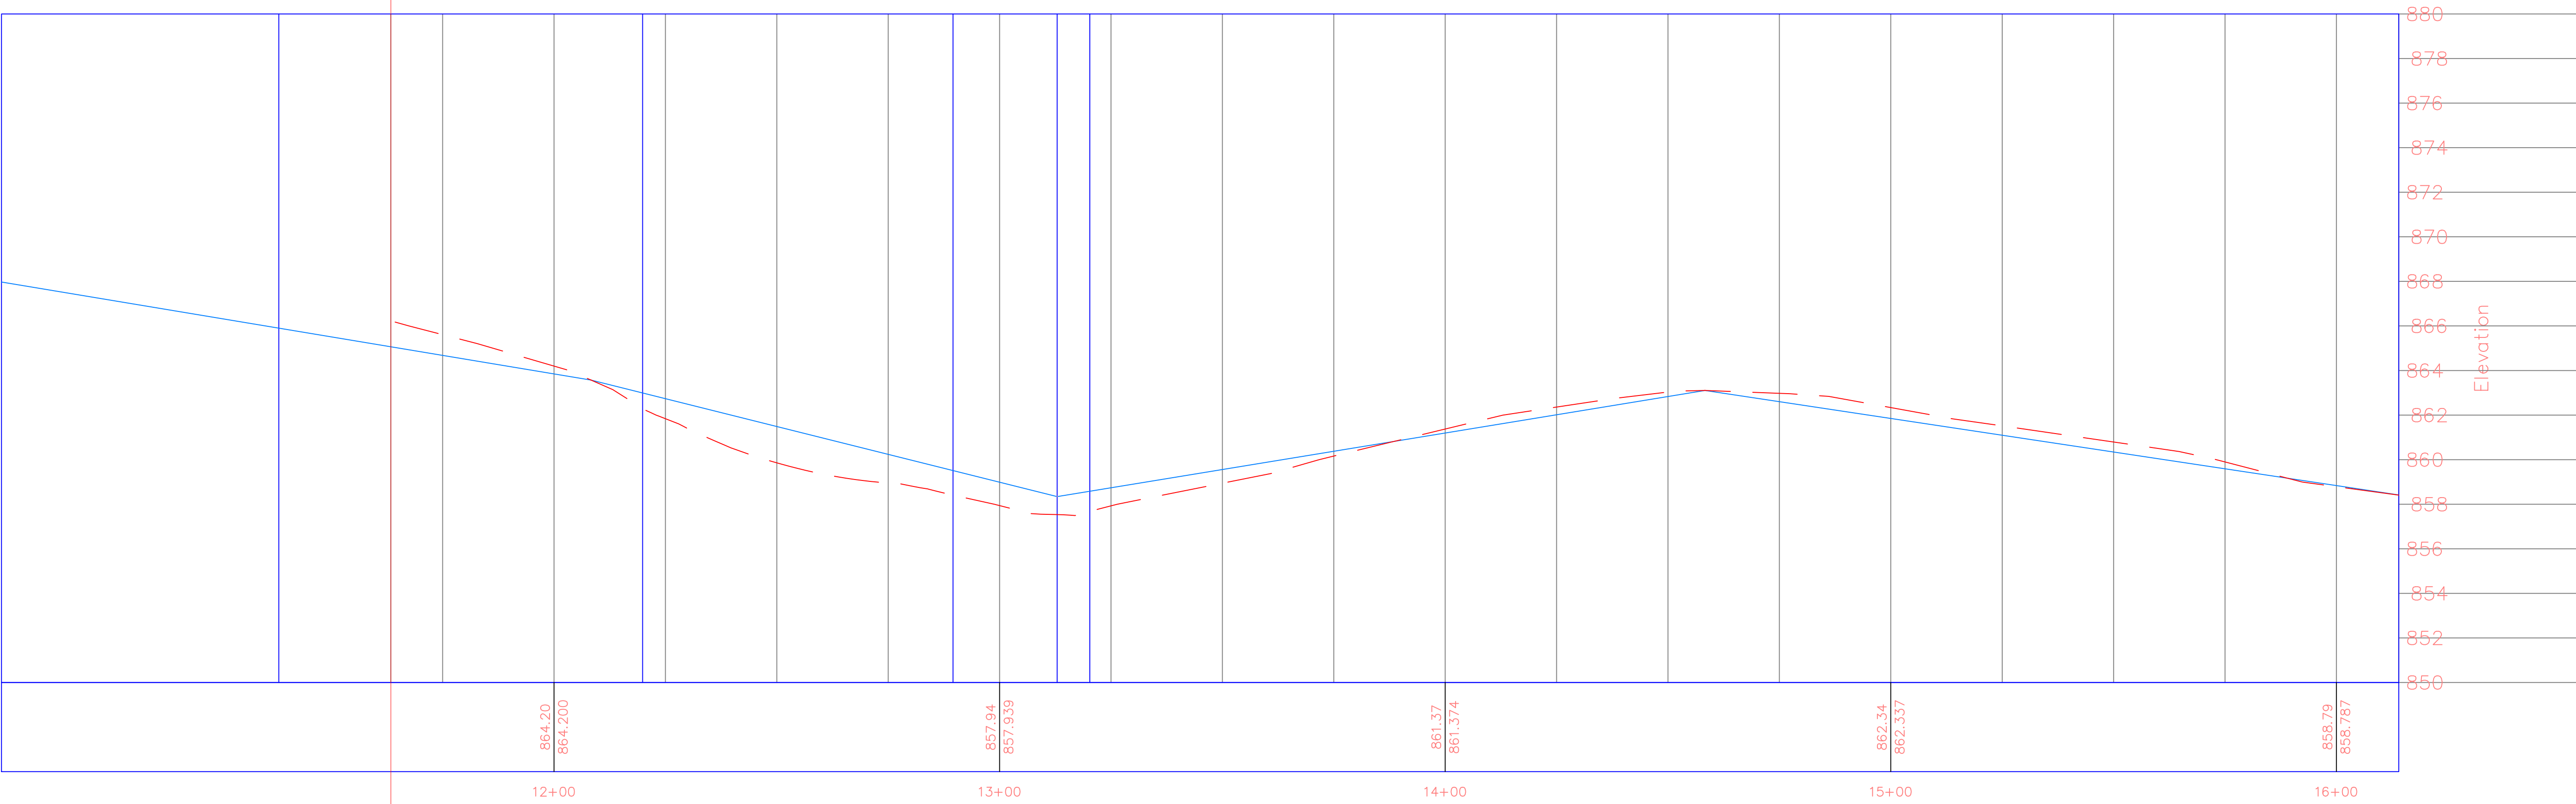

PROJECT:	CCE:4164-2
DATE :	12/2/2025
DRAWN BY:	Cjمرتten
REVISION:	

THE UNIVERSITY OF IOWA

CIVIL AND ENVIRONMENTAL ENGINEERING

4105 SEAMANS CENTER FOR THE
ENGINEERING ARTS AND SCIENCES
103 S CAPITOL ST
IOWA CITY, IOWA 52242

PHONE: 319.335.5647
FAX: 319.335.5660
EMAIL: civil-hawks@iowa.edu

EDUCATIONAL - NOT
FOR CONSTRUCTION


LAKE FISHER PARK

DTV


19658 W Lakefisher Rd, Bloomfield, IA 52537

SHEET NAME
Alternative Path
Alt Trails

SHEET NO.
T.307

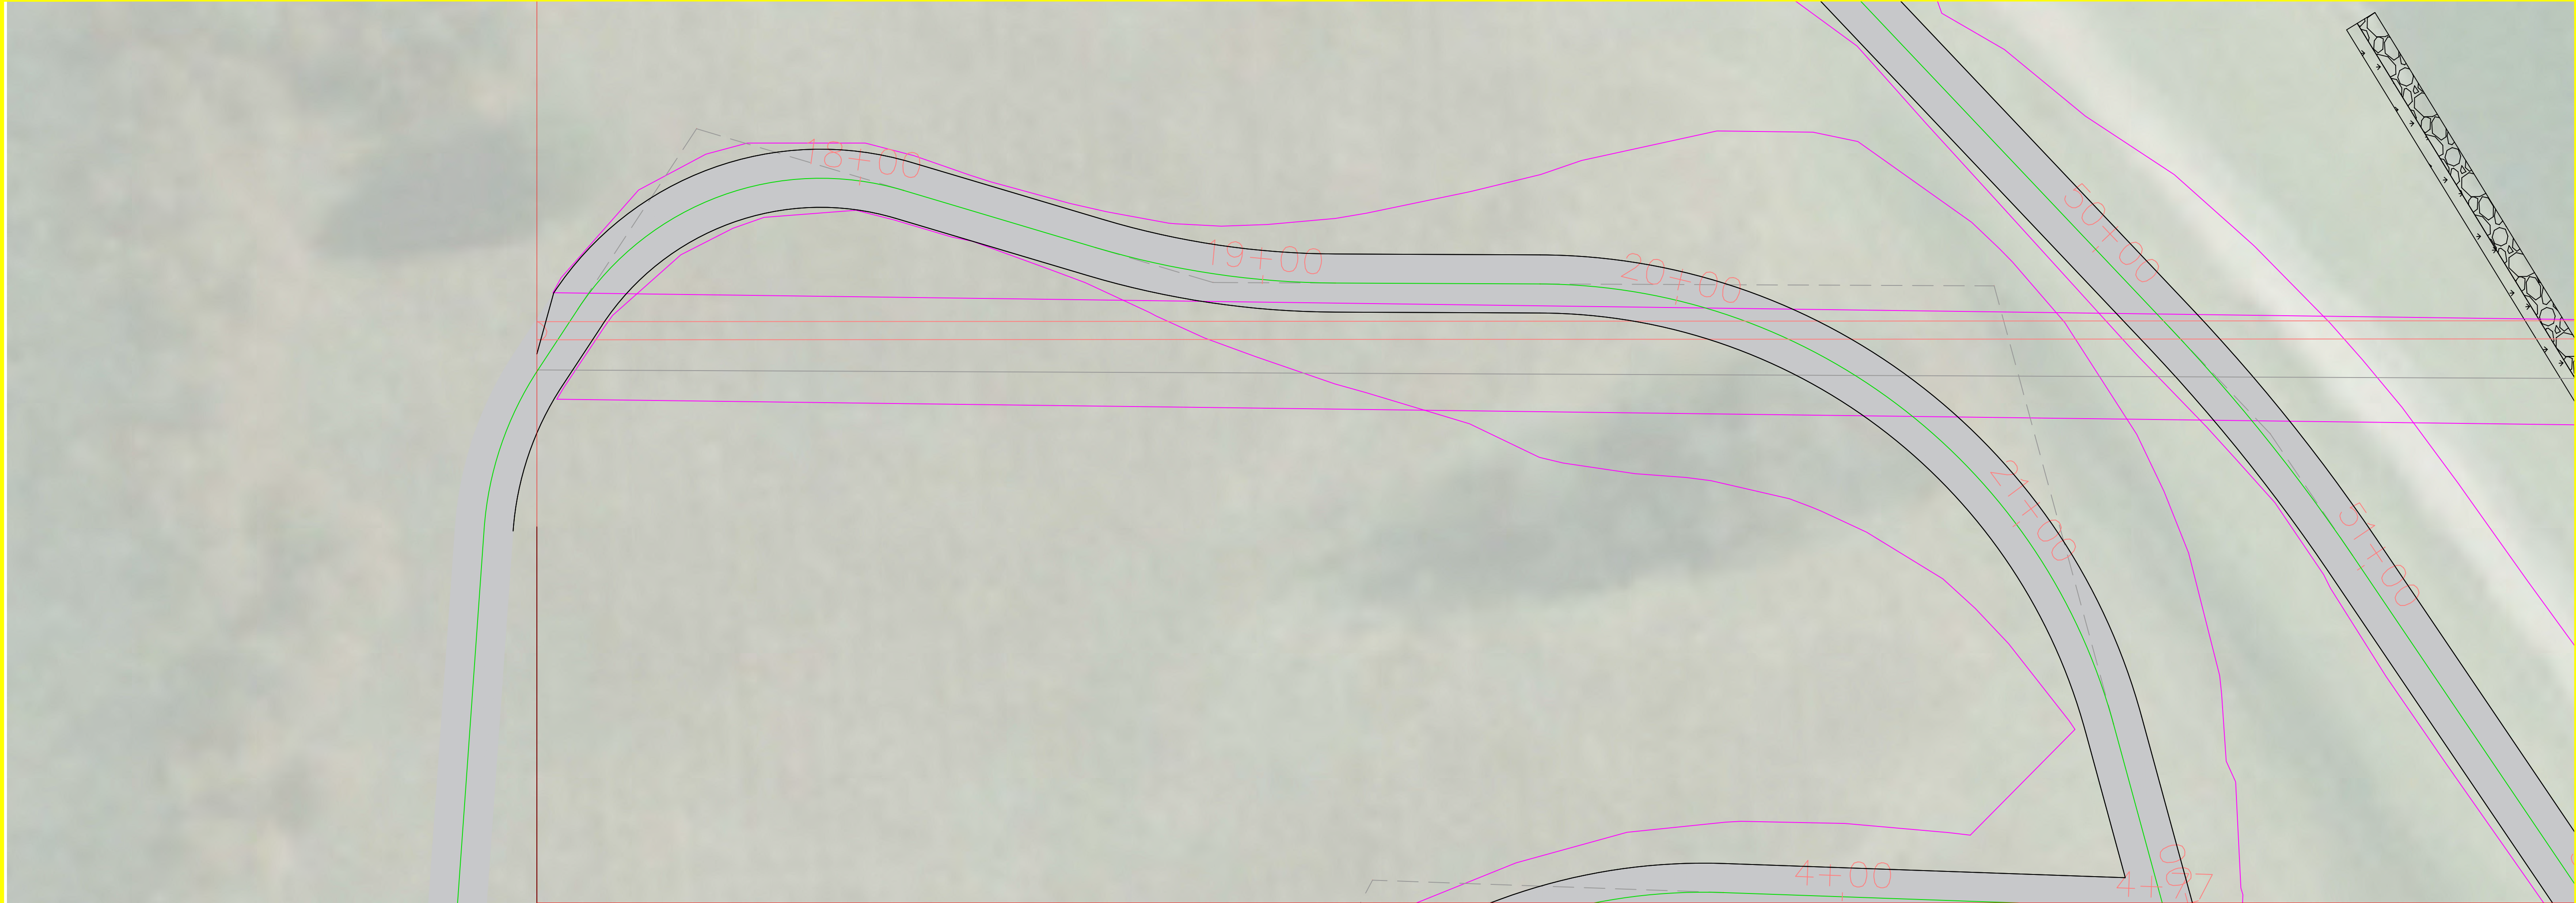

Gravel Path West PROFILE
Gravel Path West56

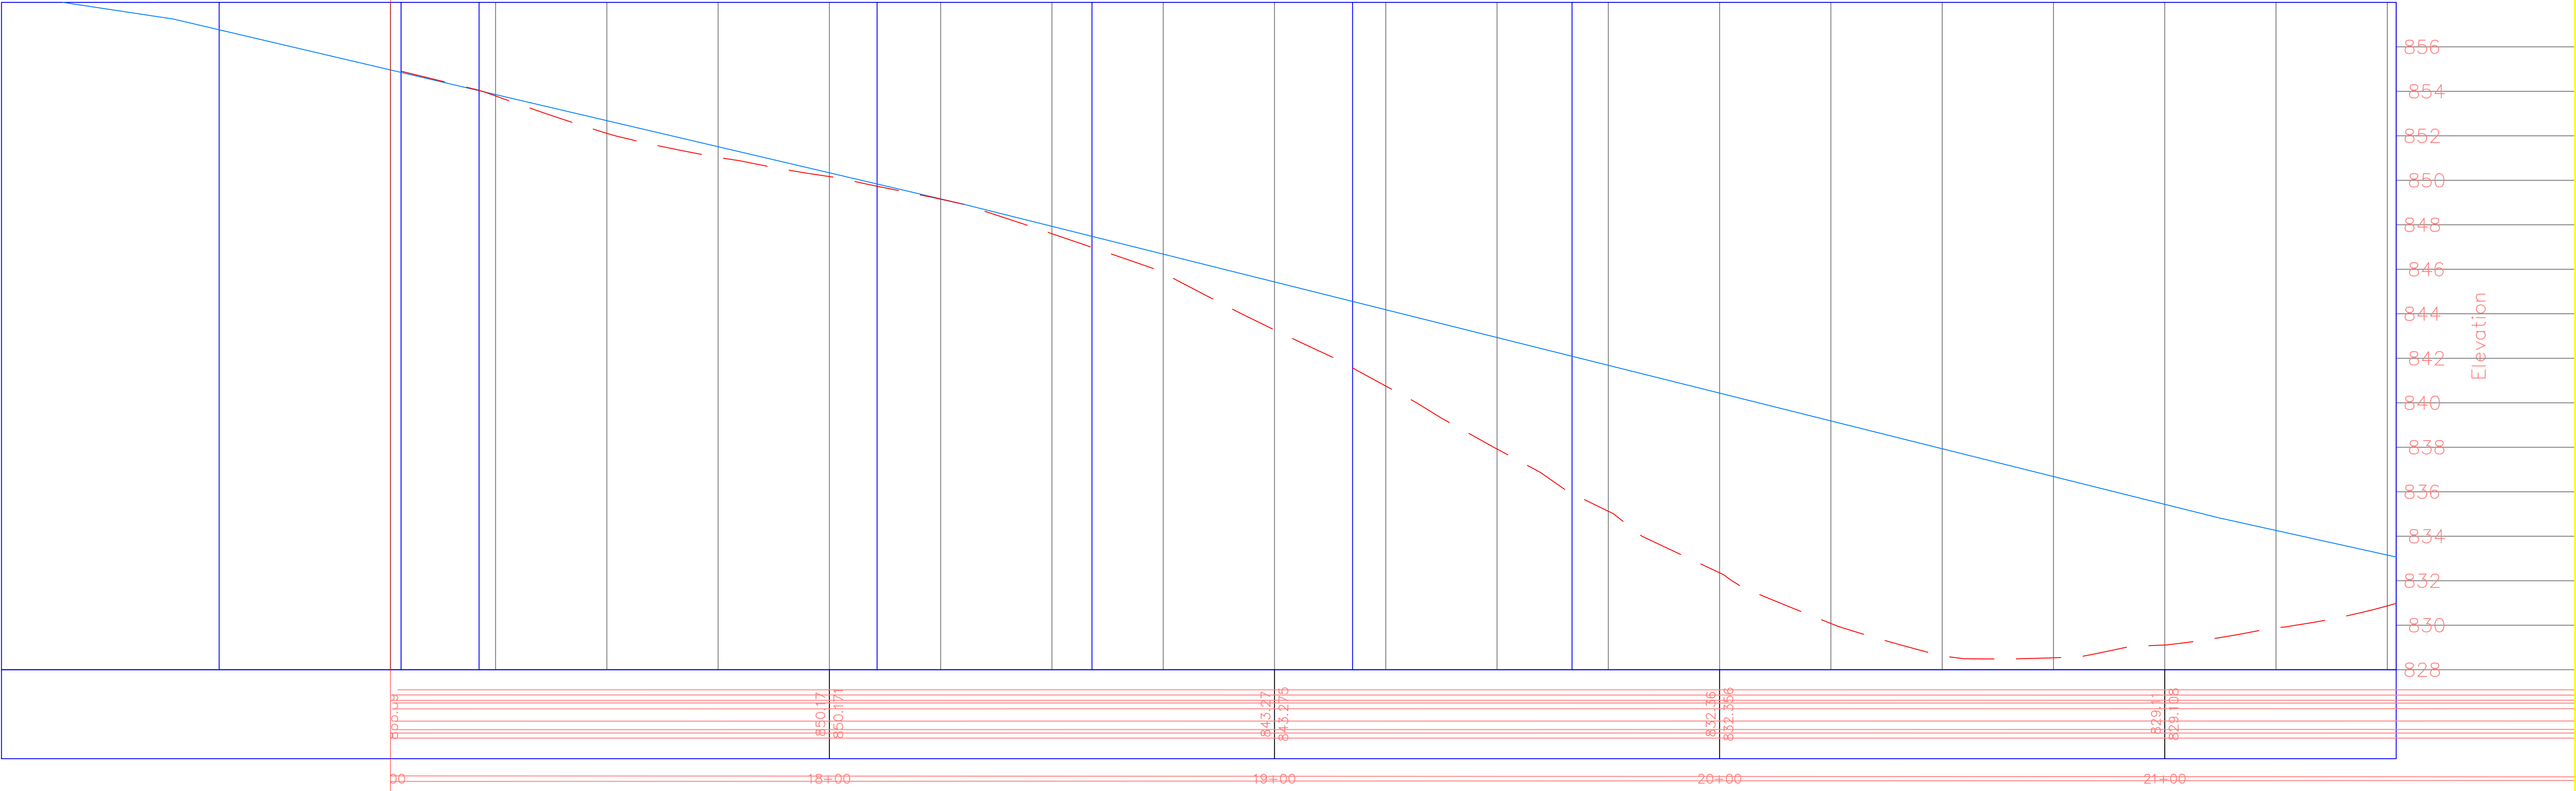

THE UNIVERSITY OF IOWA CIVIL AND ENVIRONMENTAL ENGINEERING	PROJECT:	CCE: 4164-2
	DATE :	12/2/2025
	DRAWN BY:	Cjمرت
	REVISION:	

4105 SEAMANS CENTER FOR THE ENGINEERING ARTS AND SCIENCES 103 S CAPITOL ST IOWA CITY, IOWA 52242	
PHONE: 319.335.5647	FAX: 319.335.5660
EMAIL: civil-hawks@iowa.edu	

EDUCATIONAL - NOT
FOR CONSTRUCTION


LAKE FISHER PARK DTV	19658 W Lakefisher Rd, Bloomfield, IA 52537
---------------------------------------	---

SHEET NAME
Alternative Path Alt Trails

SHEET NO.
T.308



Gravel Path West PROFILE
Gravel Path West57

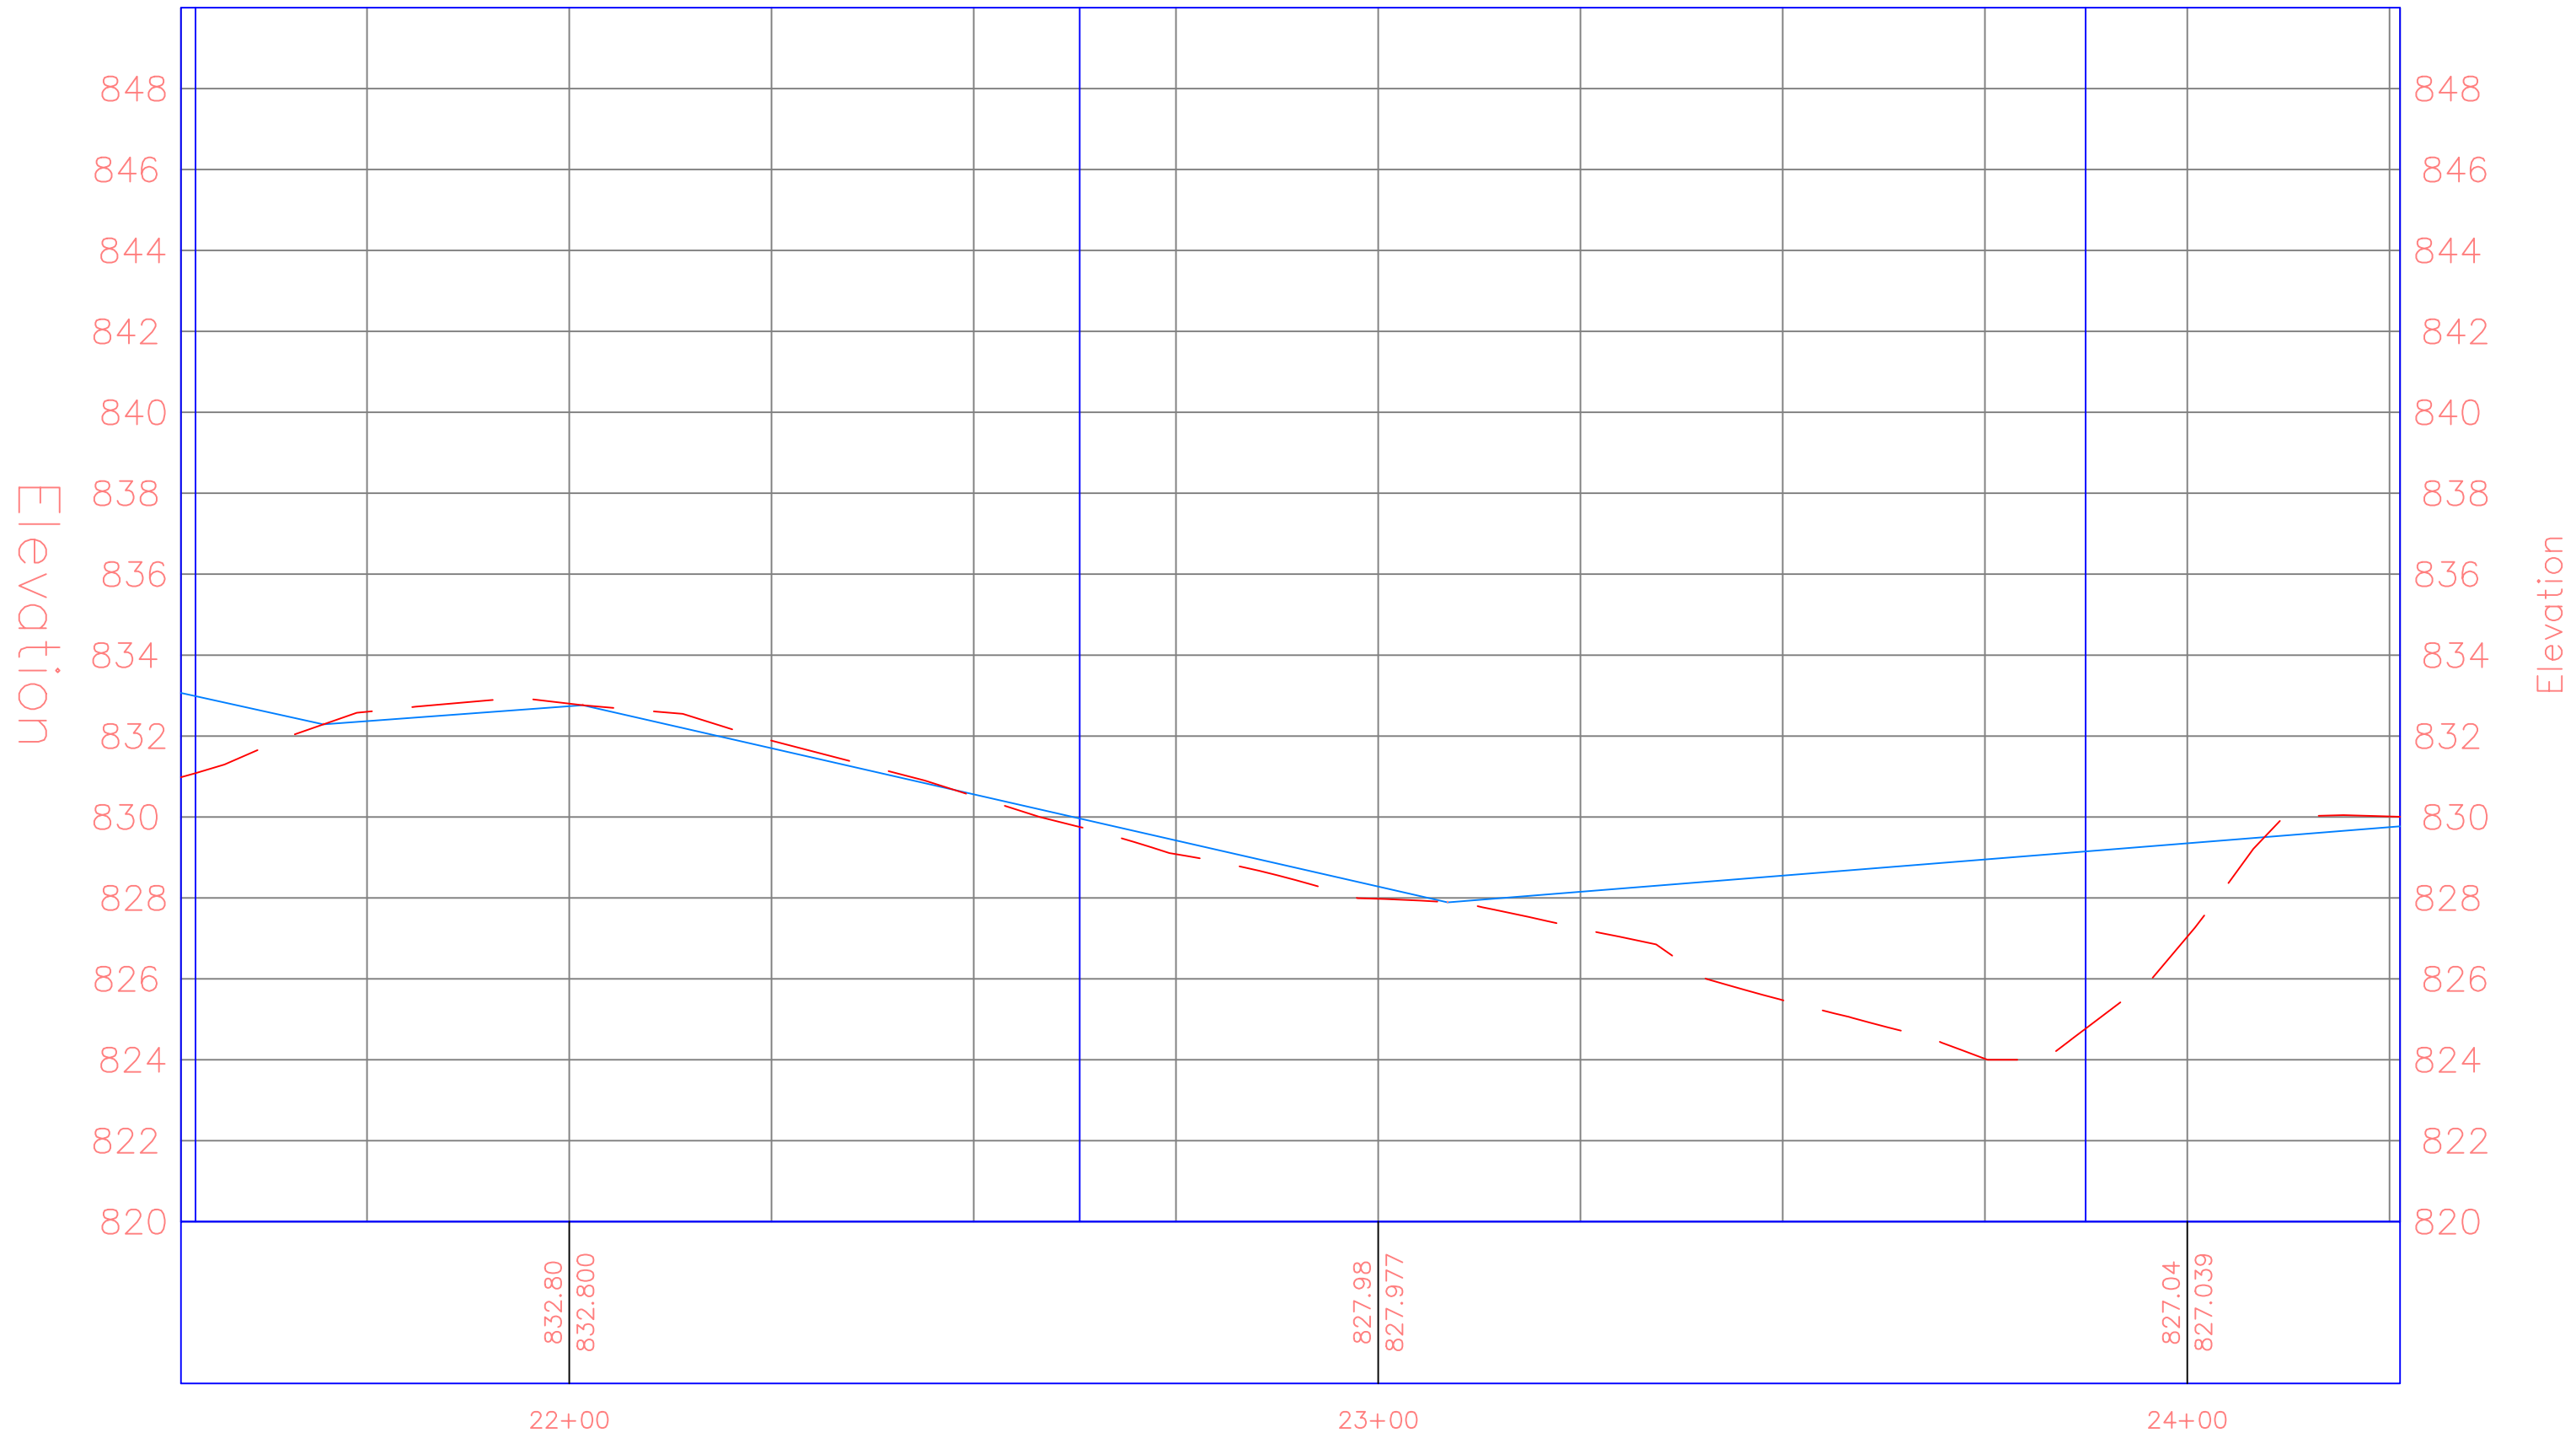

PROJECT:	CEE:4164-2
DATE :	12/2/2025
DRAWN BY:	Cjمرت
REVISION:	


THE UNIVERSITY OF IOWA
CIVIL AND ENVIRONMENTAL ENGINEERING
4105 SEAMANS CENTER FOR THE
ENGINEERING ARTS AND SCIENCES
103 S CAPITOL ST
IOWA CITY, IOWA 52242
PHONE: 319.335.5647
FAX: 319.335.5660
EMAIL: civil-hawks@iowa.edu

EDUCATIONAL - NOT
FOR CONSTRUCTION


LAKE FISHER PARK
DTV
19658 W Lakefisher Rd, Bloomfield, IA 52537

SHEET NAME
Alternative Path
Alt Trails

SHEET NO.
T.309

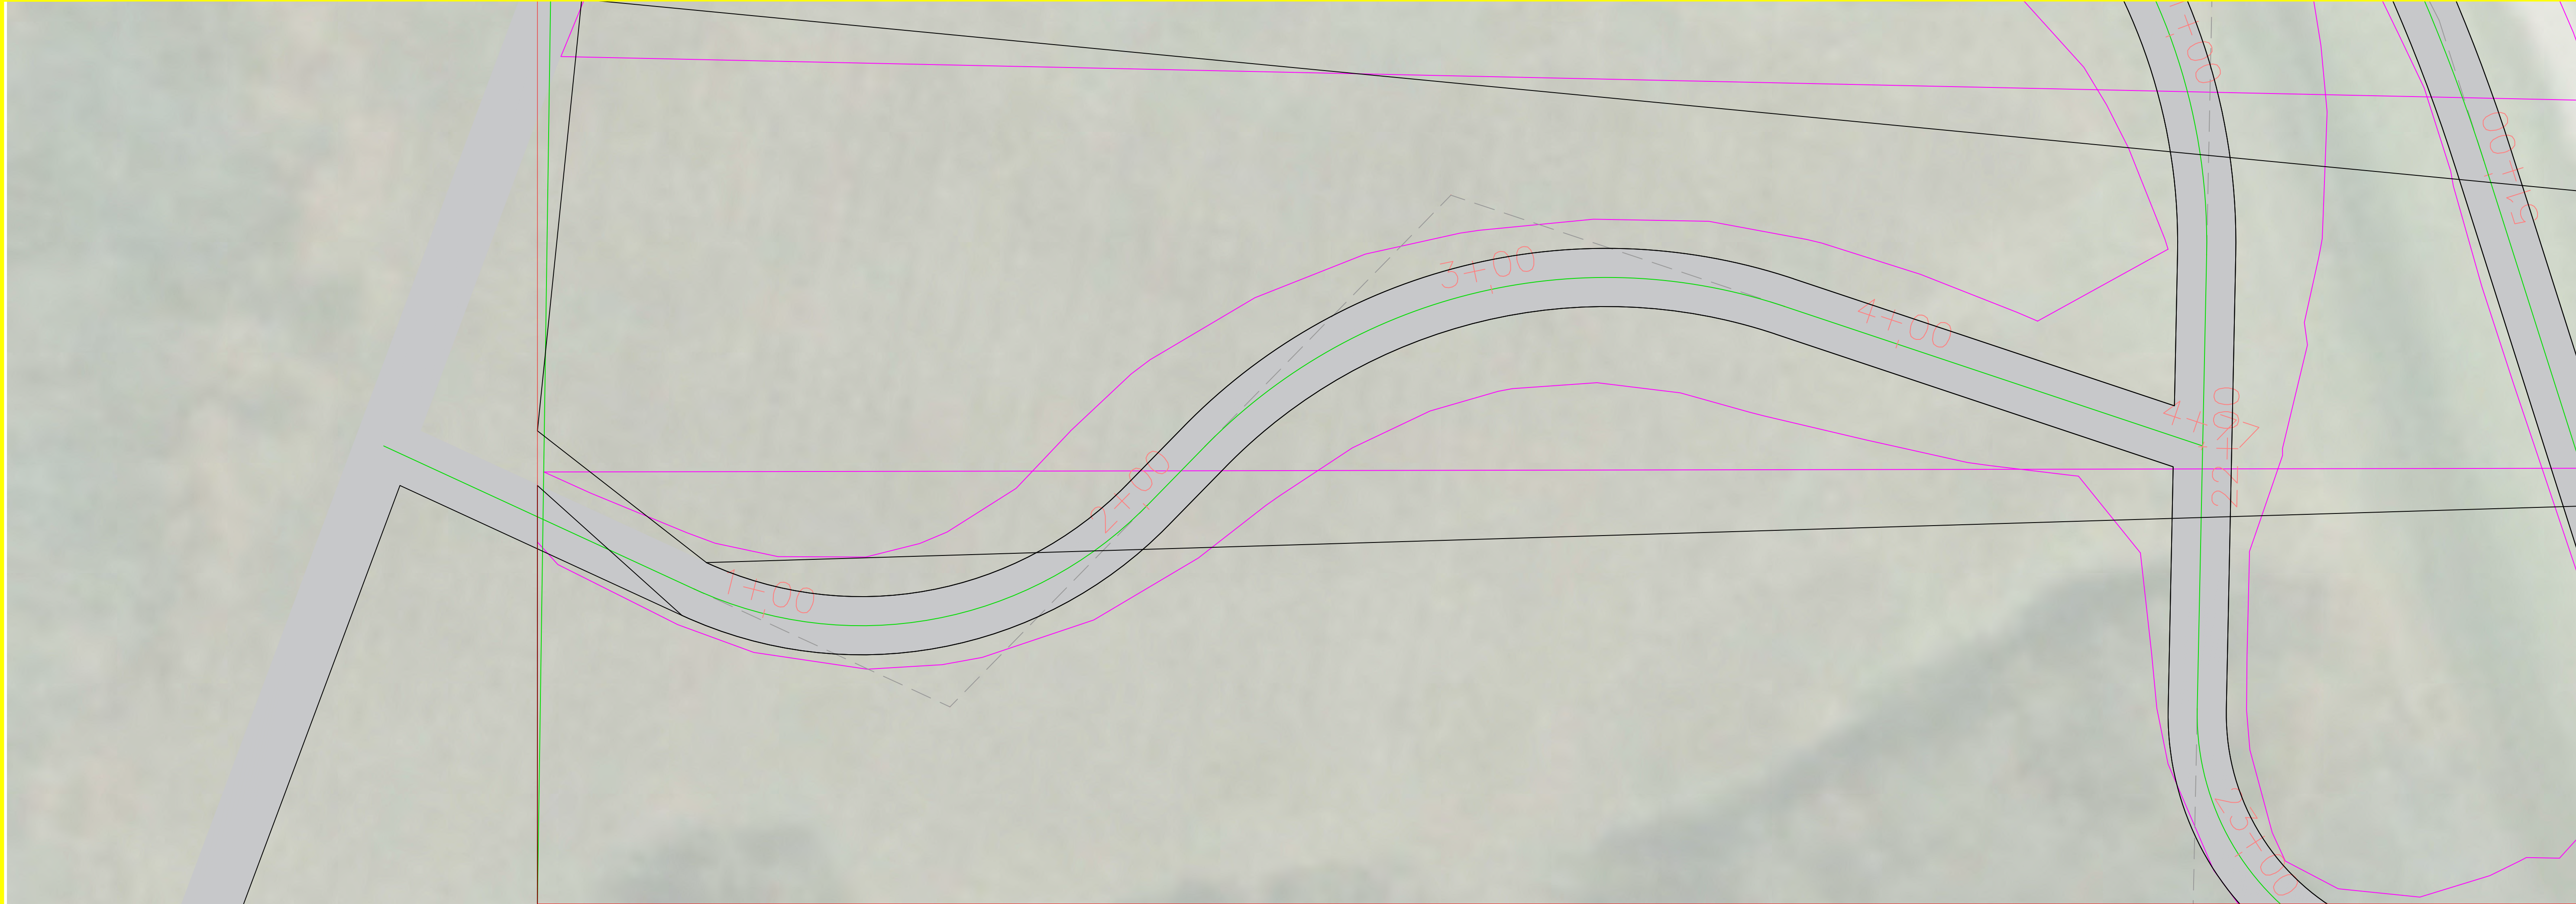

Gravel Path West Alt Path PROFILE
Gravel Path West Alt Path58

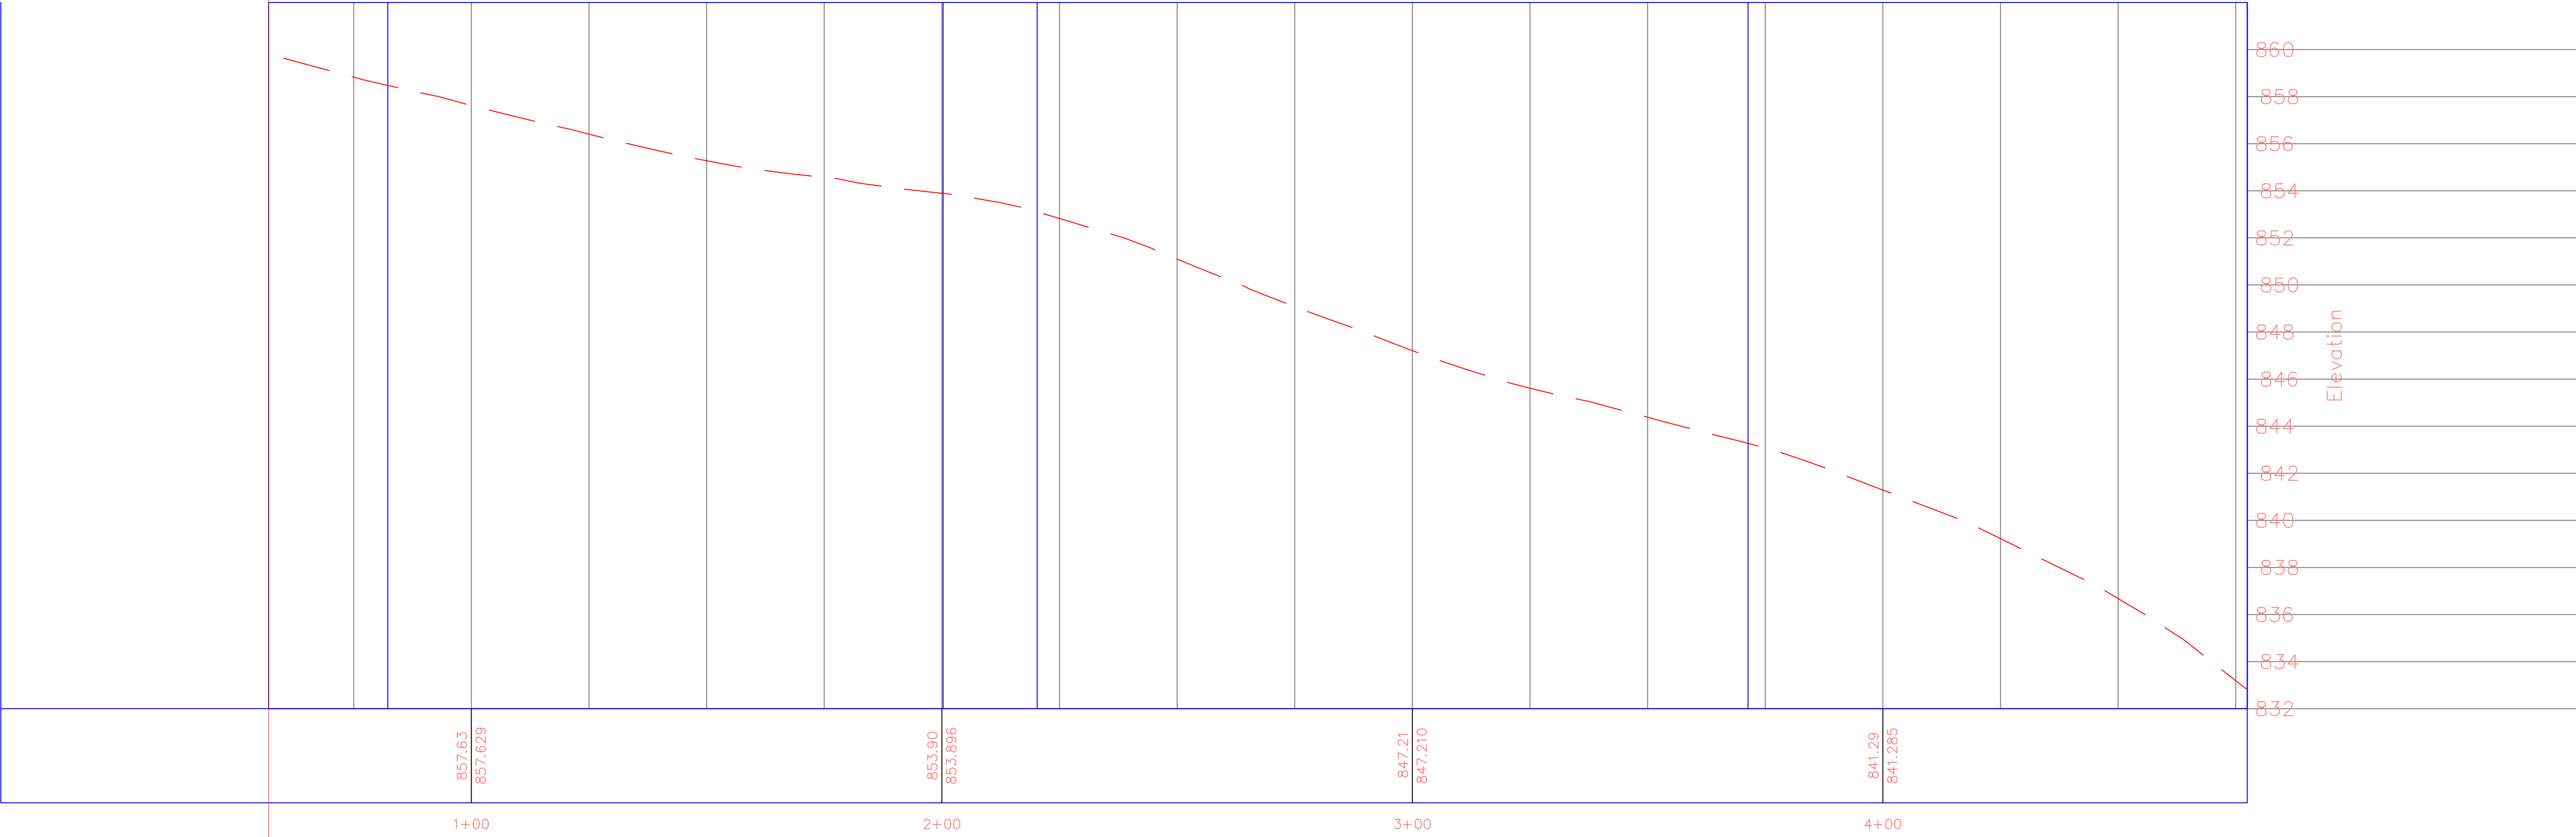

PROJECT:	CCE: 4164-2
DATE :	12/2/2025
DRAWN BY:	Cjمرت
REVISION:	

THE UNIVERSITY OF IOWA

CIVIL AND ENVIRONMENTAL ENGINEERING

4105 SEAMANS CENTER FOR THE
ENGINEERING ARTS AND SCIENCES
103 S CAPITOL ST
IOWA CITY, IOWA 52242
PHONE: 319.335.5647
FAX: 319.335.5660
EMAIL: civil-hawks@iowa.edu

PROJECT: CCE: 4164-2
DATE : 12/2/2025
DRAWN BY: Cjمرت
REVISION:


EDUCATIONAL - NOT
FOR CONSTRUCTION

LAKE FISHER PARK
DTV


19658 W Lakefisher Rd, Bloomfield, IA 52537

SHEET NAME
Alternative Path
Alt Trails

SHEET NO.
T.310

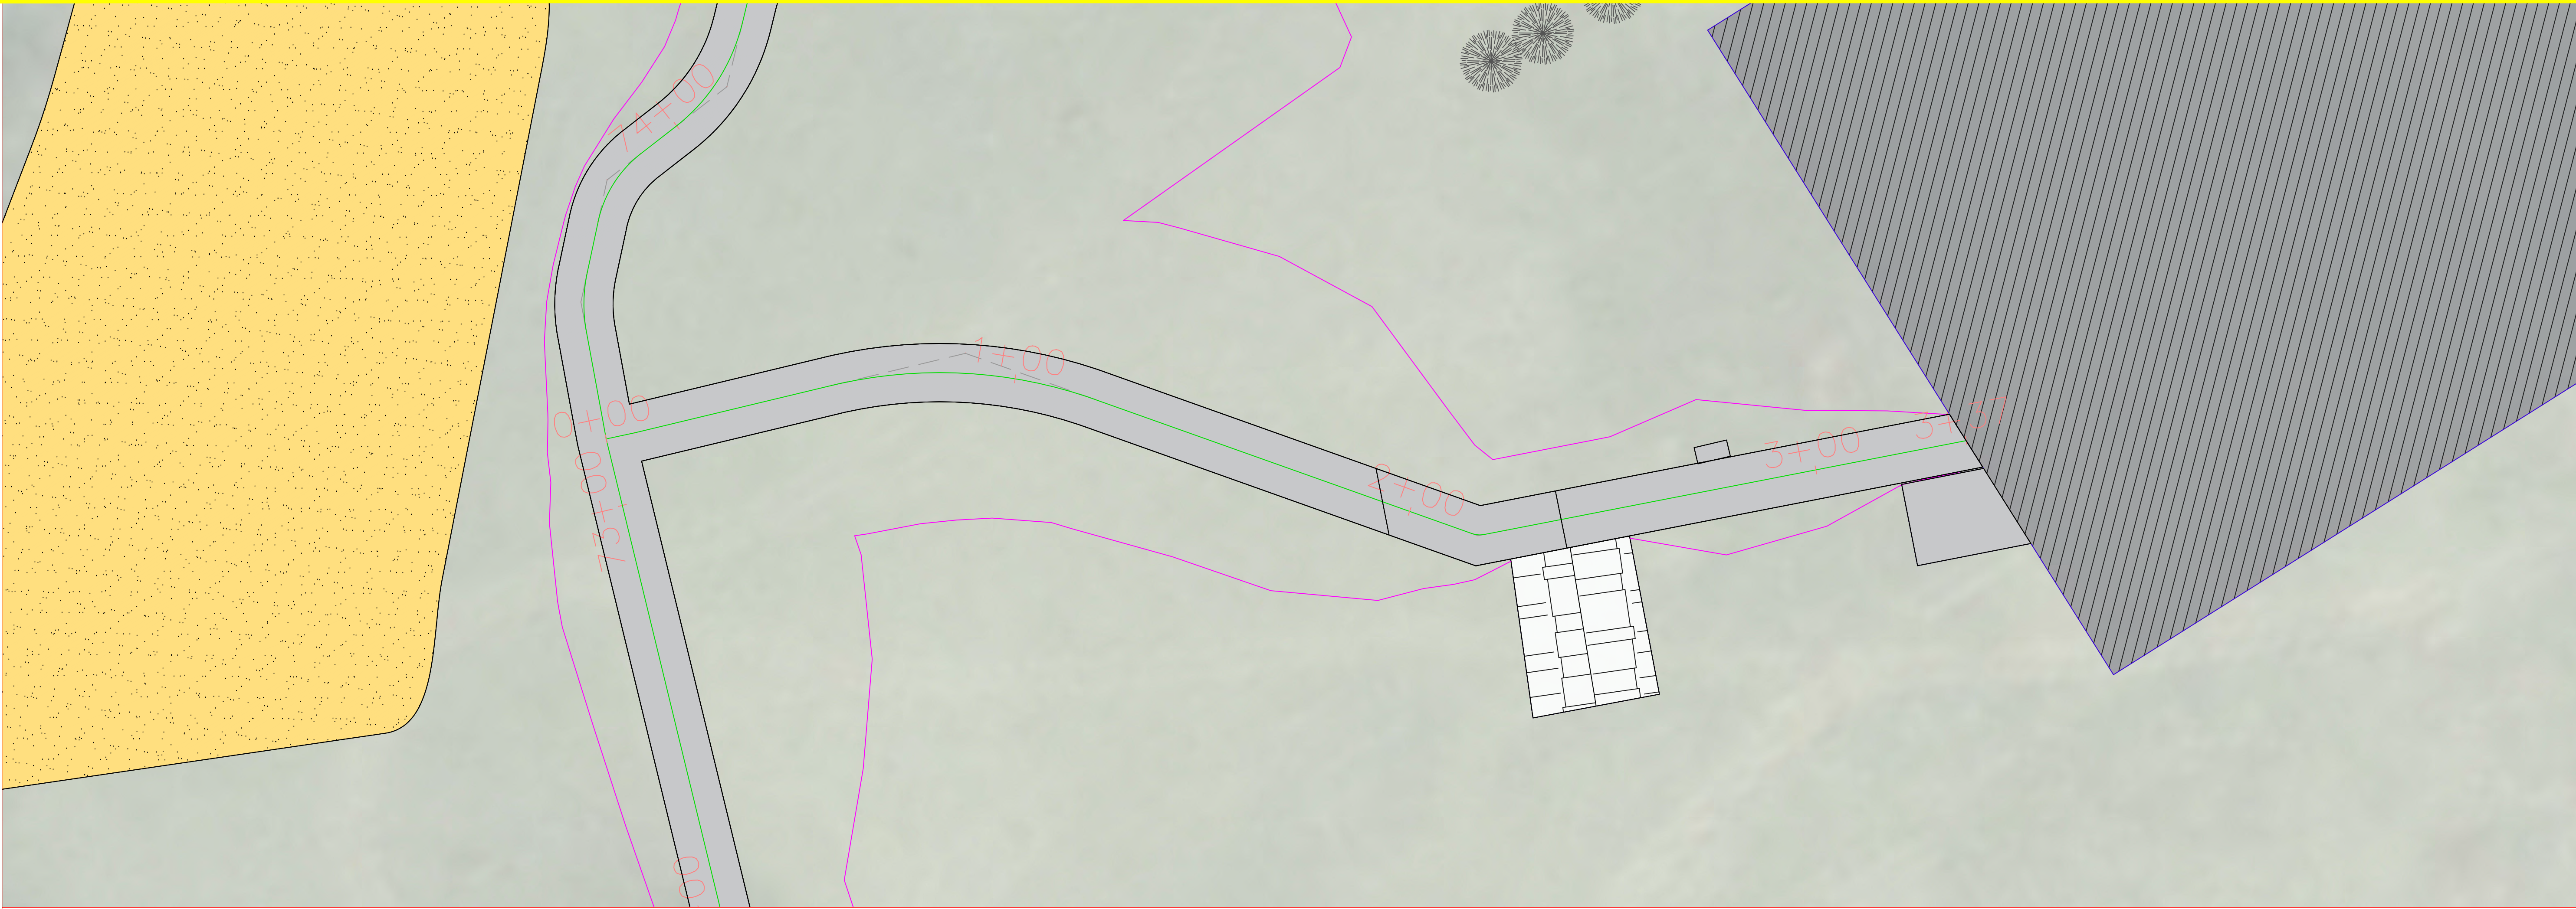


MUP West to South Parking PROFILE
MUP West to South Parking60

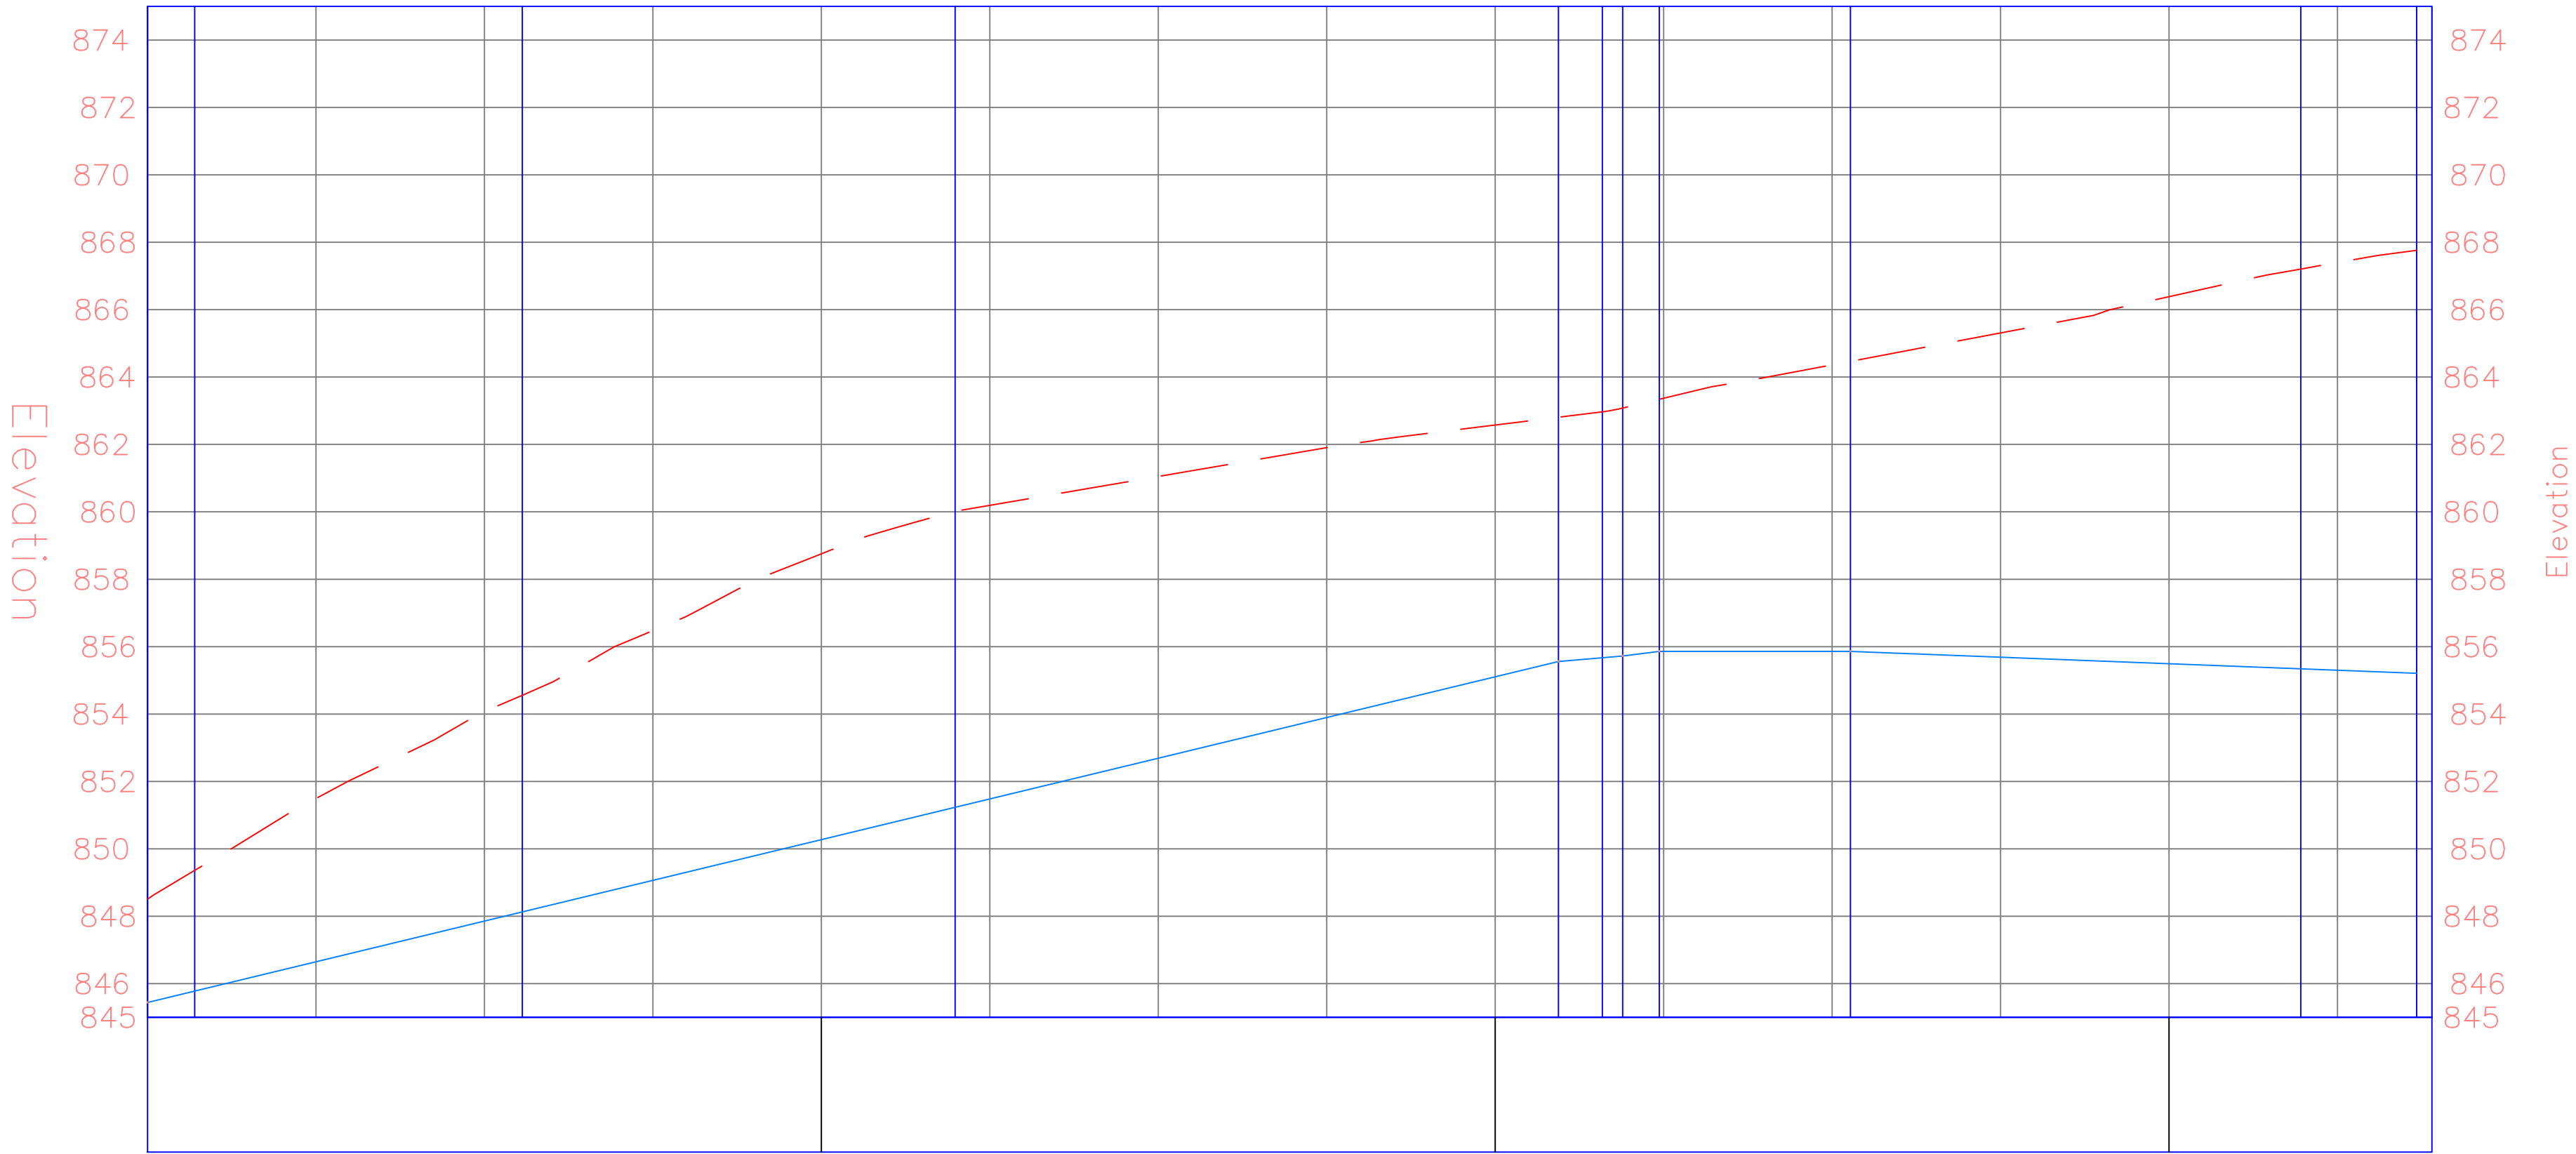

EDUCATIONAL - NOT
FOR CONSTRUCTION



South Dock Loop PROFILE
South Dock Loop61

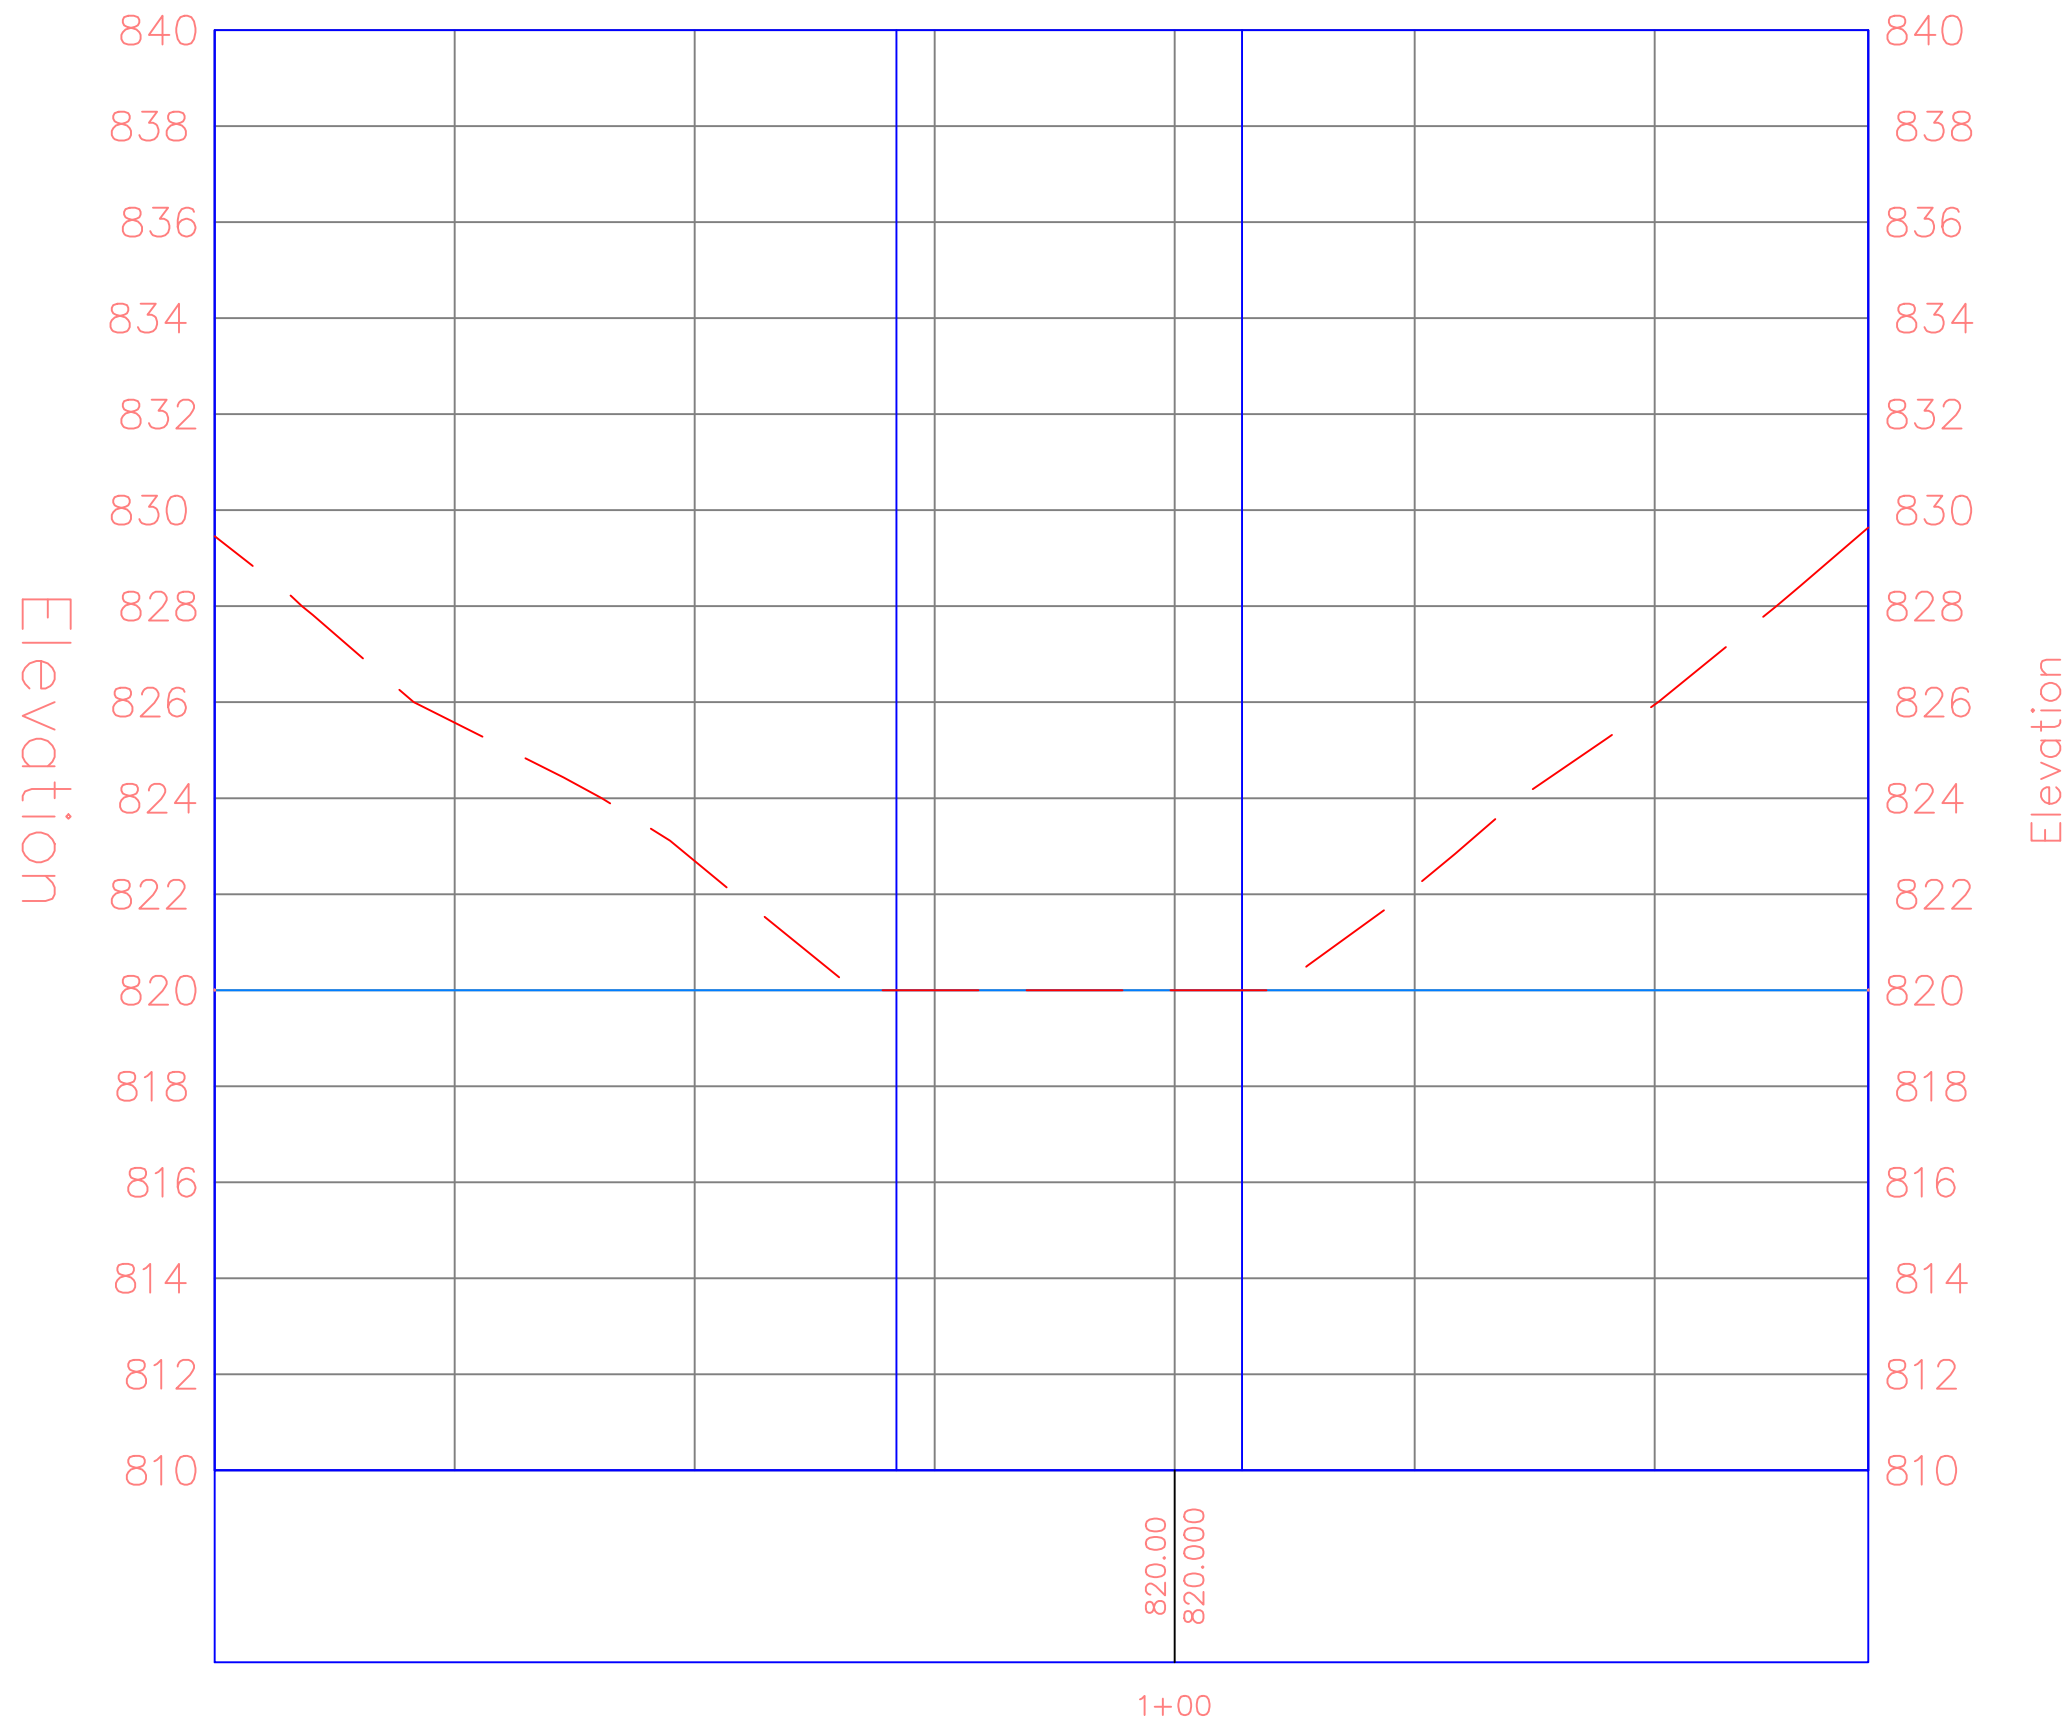

PROJECT:	CEE:4164-2
DATE :	12/2/2025
DRAWN BY:	Cjمرتten
REVISION:	


THE UNIVERSITY OF IOWA
CIVIL AND ENVIRONMENTAL ENGINEERING
4105 SEAMANS CENTER FOR THE
ENGINEERING ARTS AND SCIENCES
103 S CAPITOL ST
IOWA CITY, IOWA 52242
PHONE: 319.335.5647
FAX: 319.335.5660
EMAIL: civil-hawks@iowa.edu

EDUCATIONAL - NOT
FOR CONSTRUCTION


LAKE FISHER PARK
DTV
19658 W Lakefisher Rd, Bloomfield, IA 52537

SHEET NAME
Alternative Path
Alt Trails

SHEET NO.
T.313

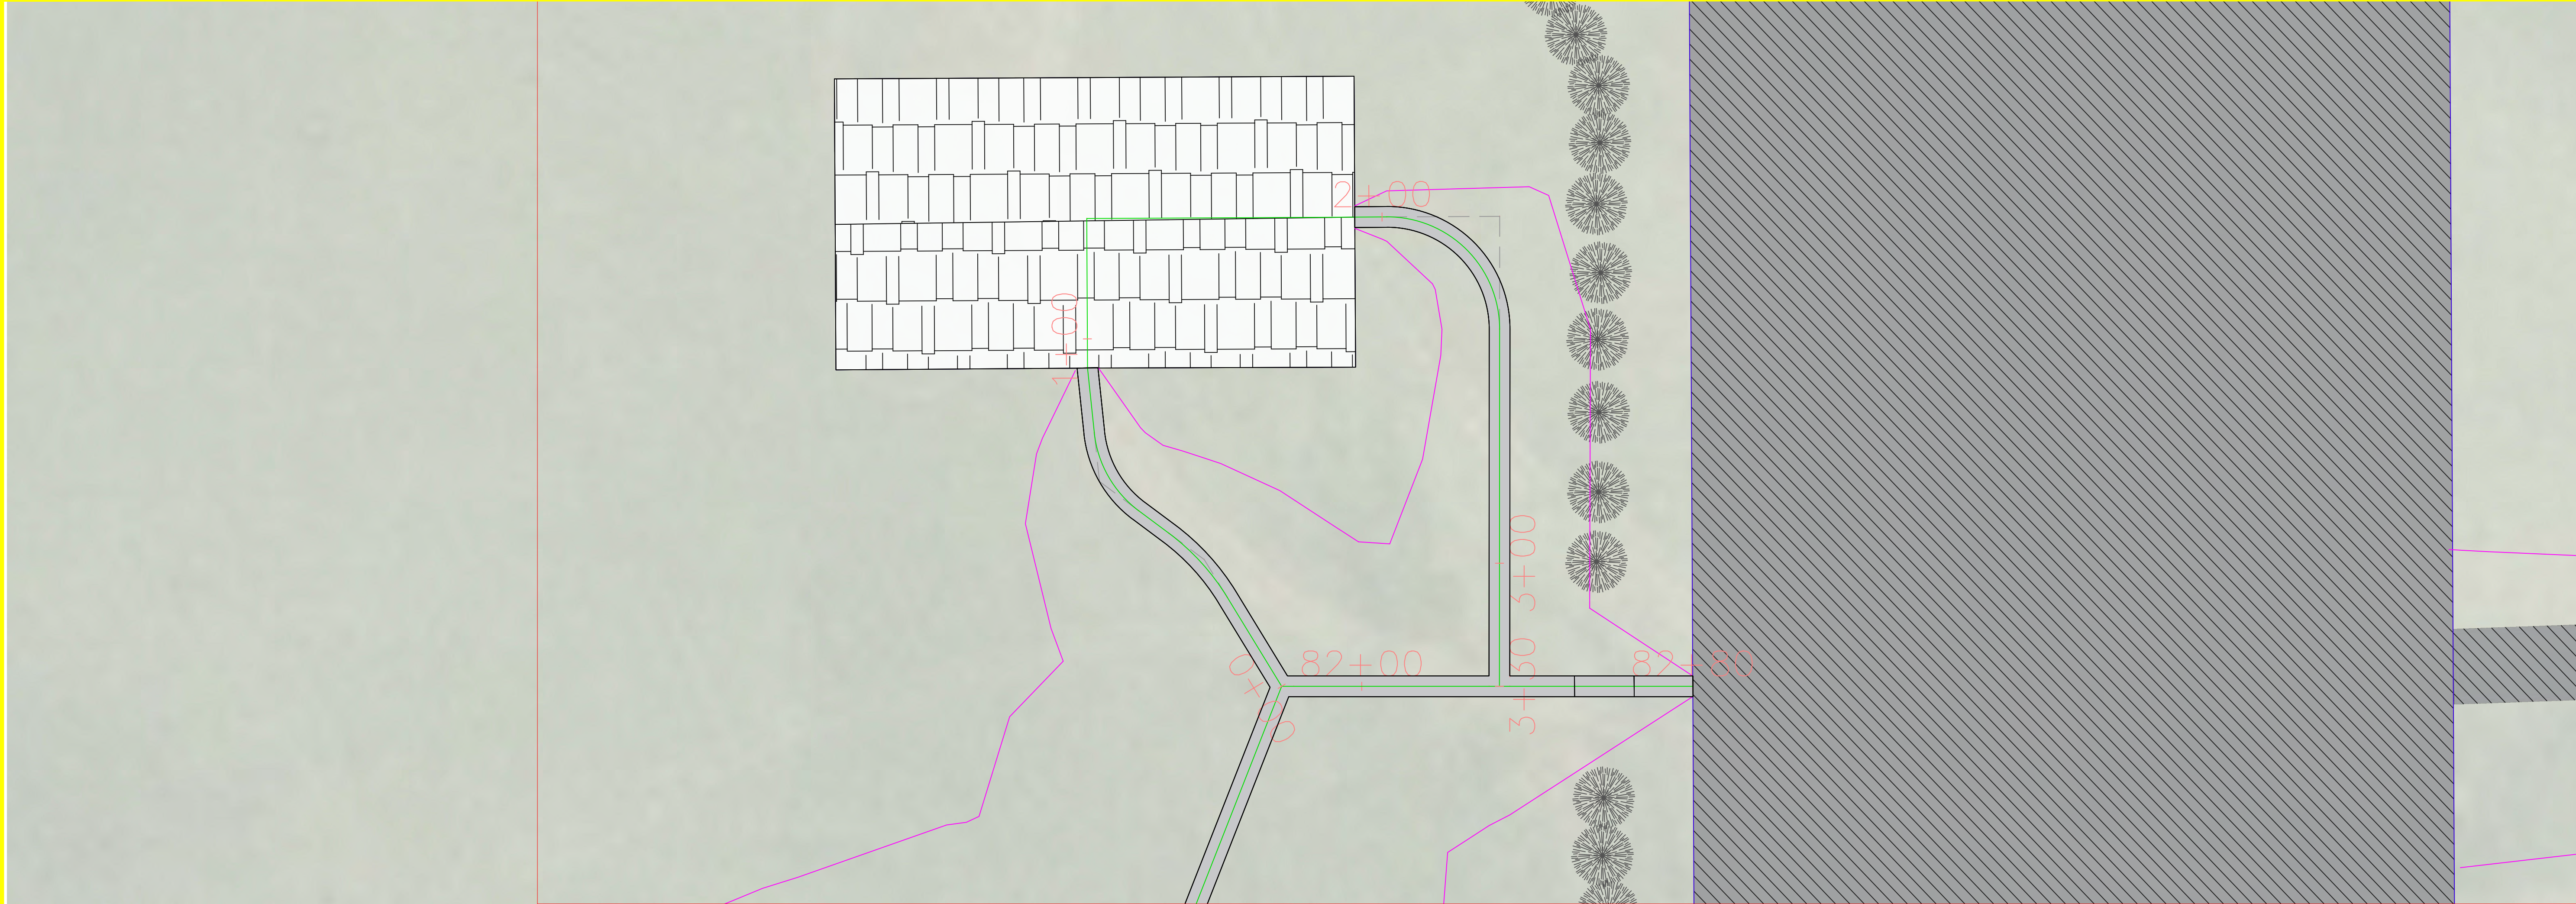

Venue StopioPROFILE
Venue Loop62

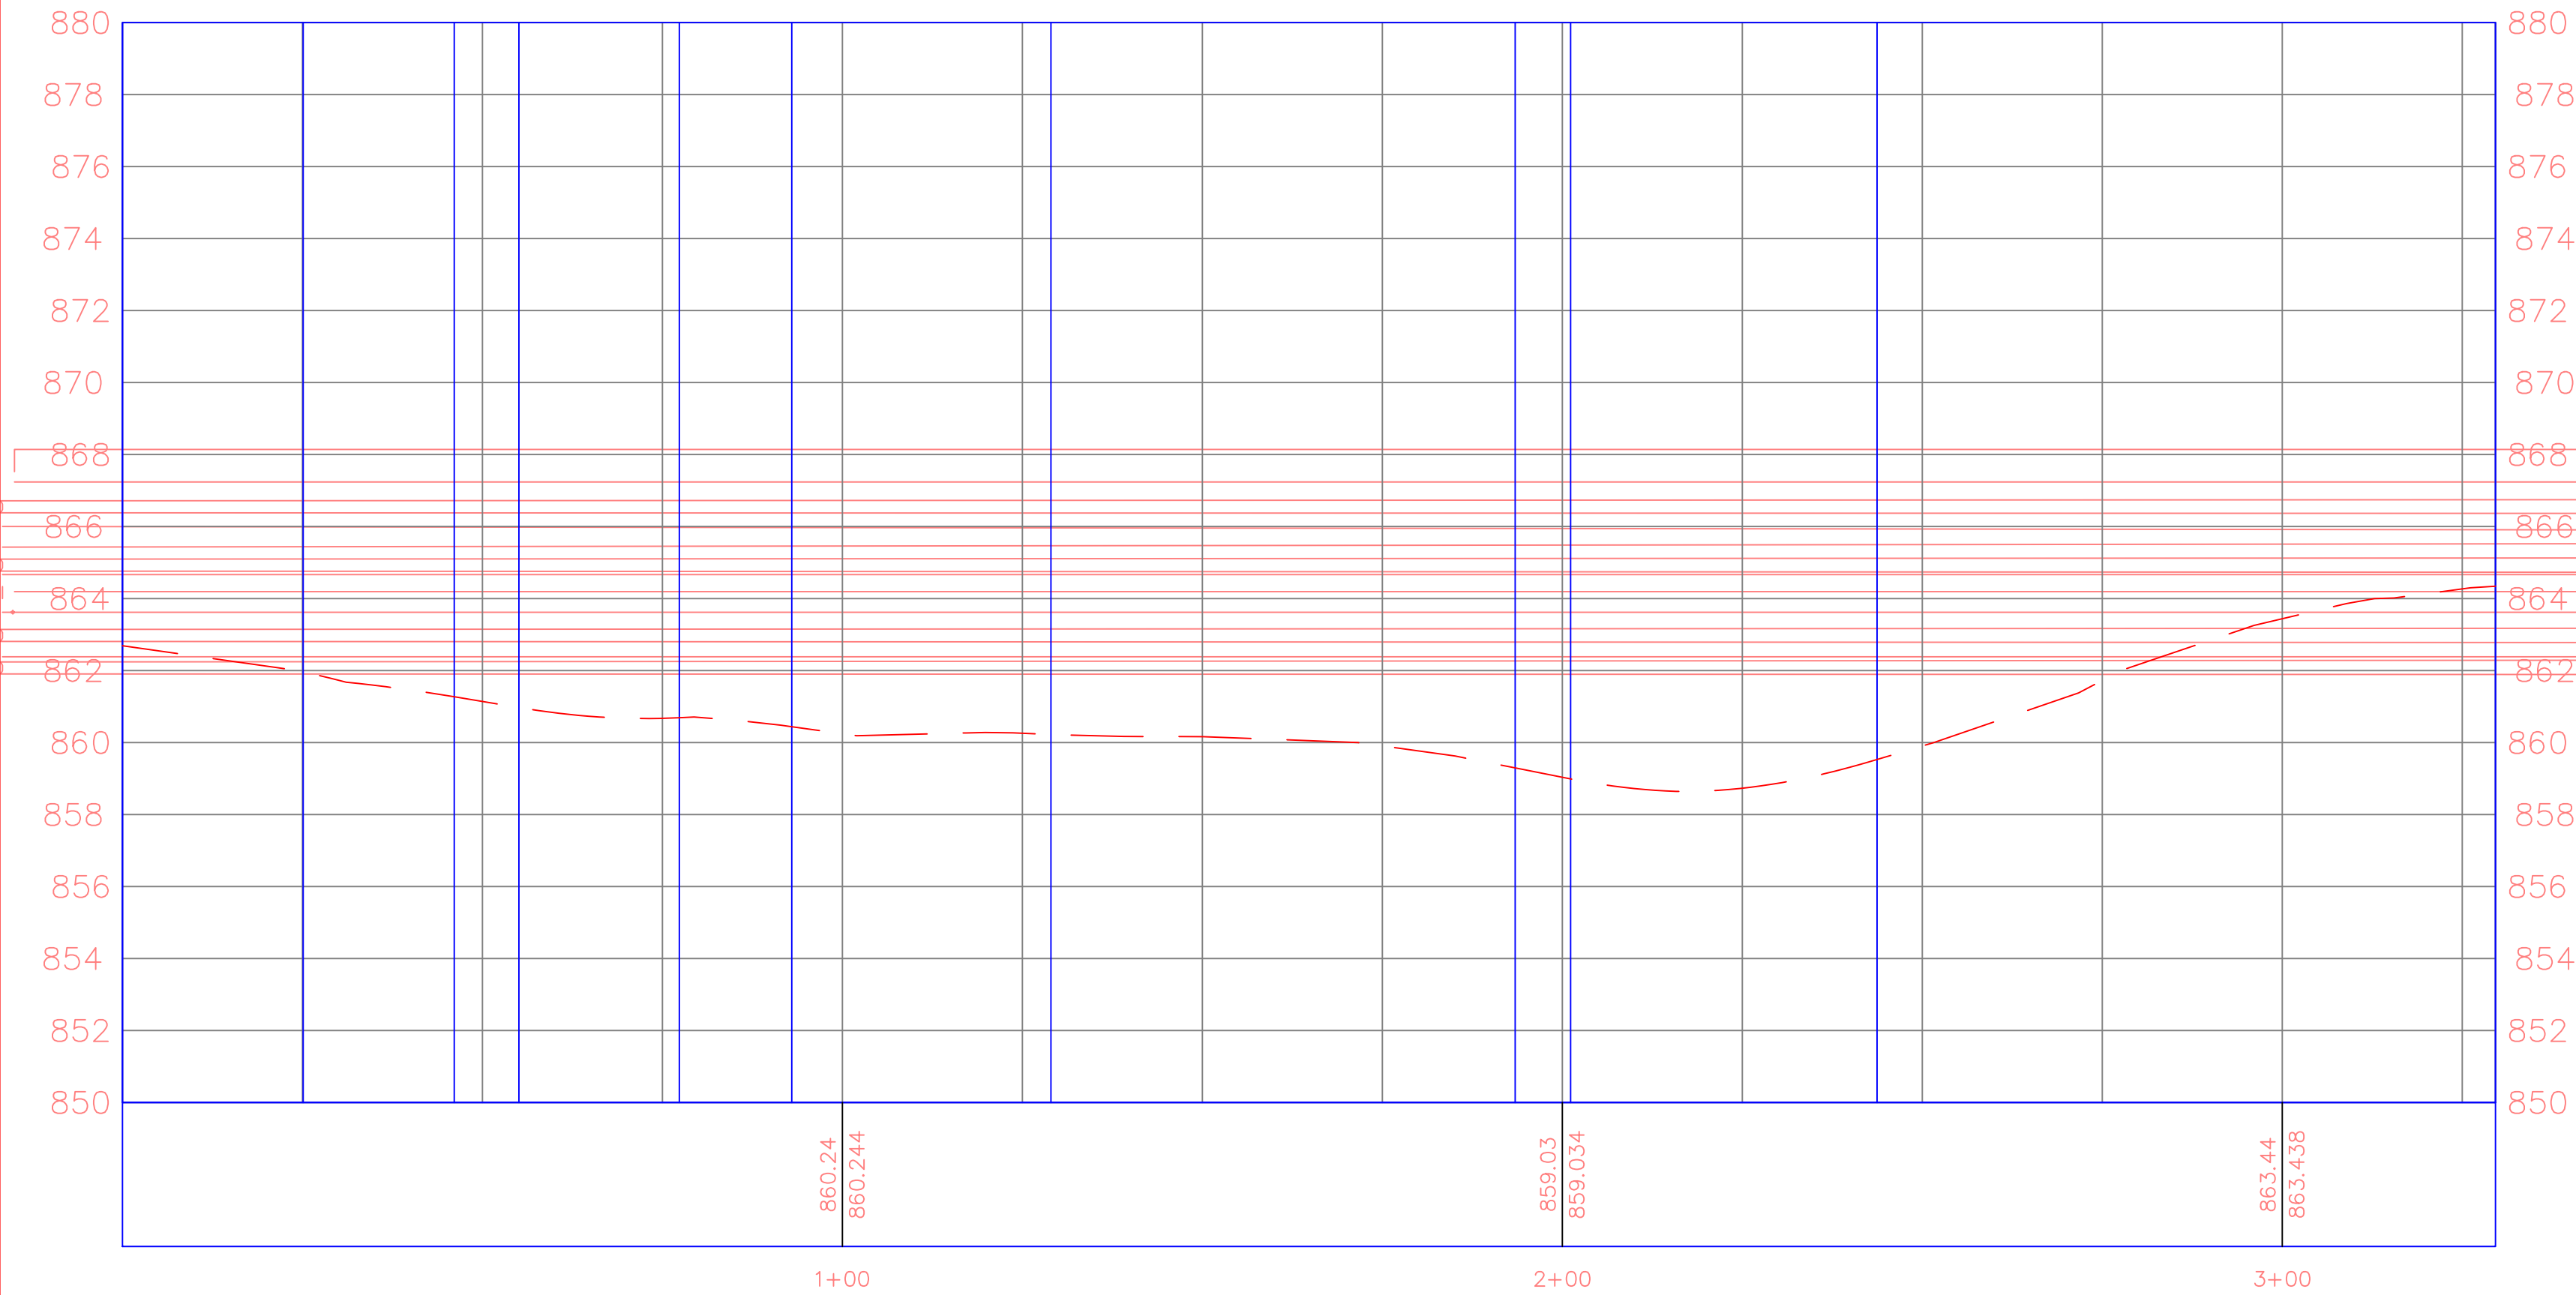

PROJECT:	CCE: 4164-2
DATE :	12/2/2025
DRAWN BY:	Cjmarten
REVISION:	

THE UNIVERSITY OF IOWA
CIVIL AND ENVIRONMENTAL ENGINEERING

4105 SEAMANS CENTER FOR THE
ENGINEERING ARTS AND SCIENCES
103 S CAPITOL ST
IOWA CITY, IOWA 52242
PHONE: 319.335.5647
FAX: 319.335.5660
EMAIL: civil-hawks@iowa.edu

EDUCATIONAL - NOT
FOR CONSTRUCTION

LAKE FISHER PARK
DTV

19658 W Lakefisher Rd, Bloomfield, IA 52537


SHEET NAME
Alternative Path
Alt Trails

SHEET NO.

T.314



Gravel Path Station East PROFILE
Gravel Path North East63

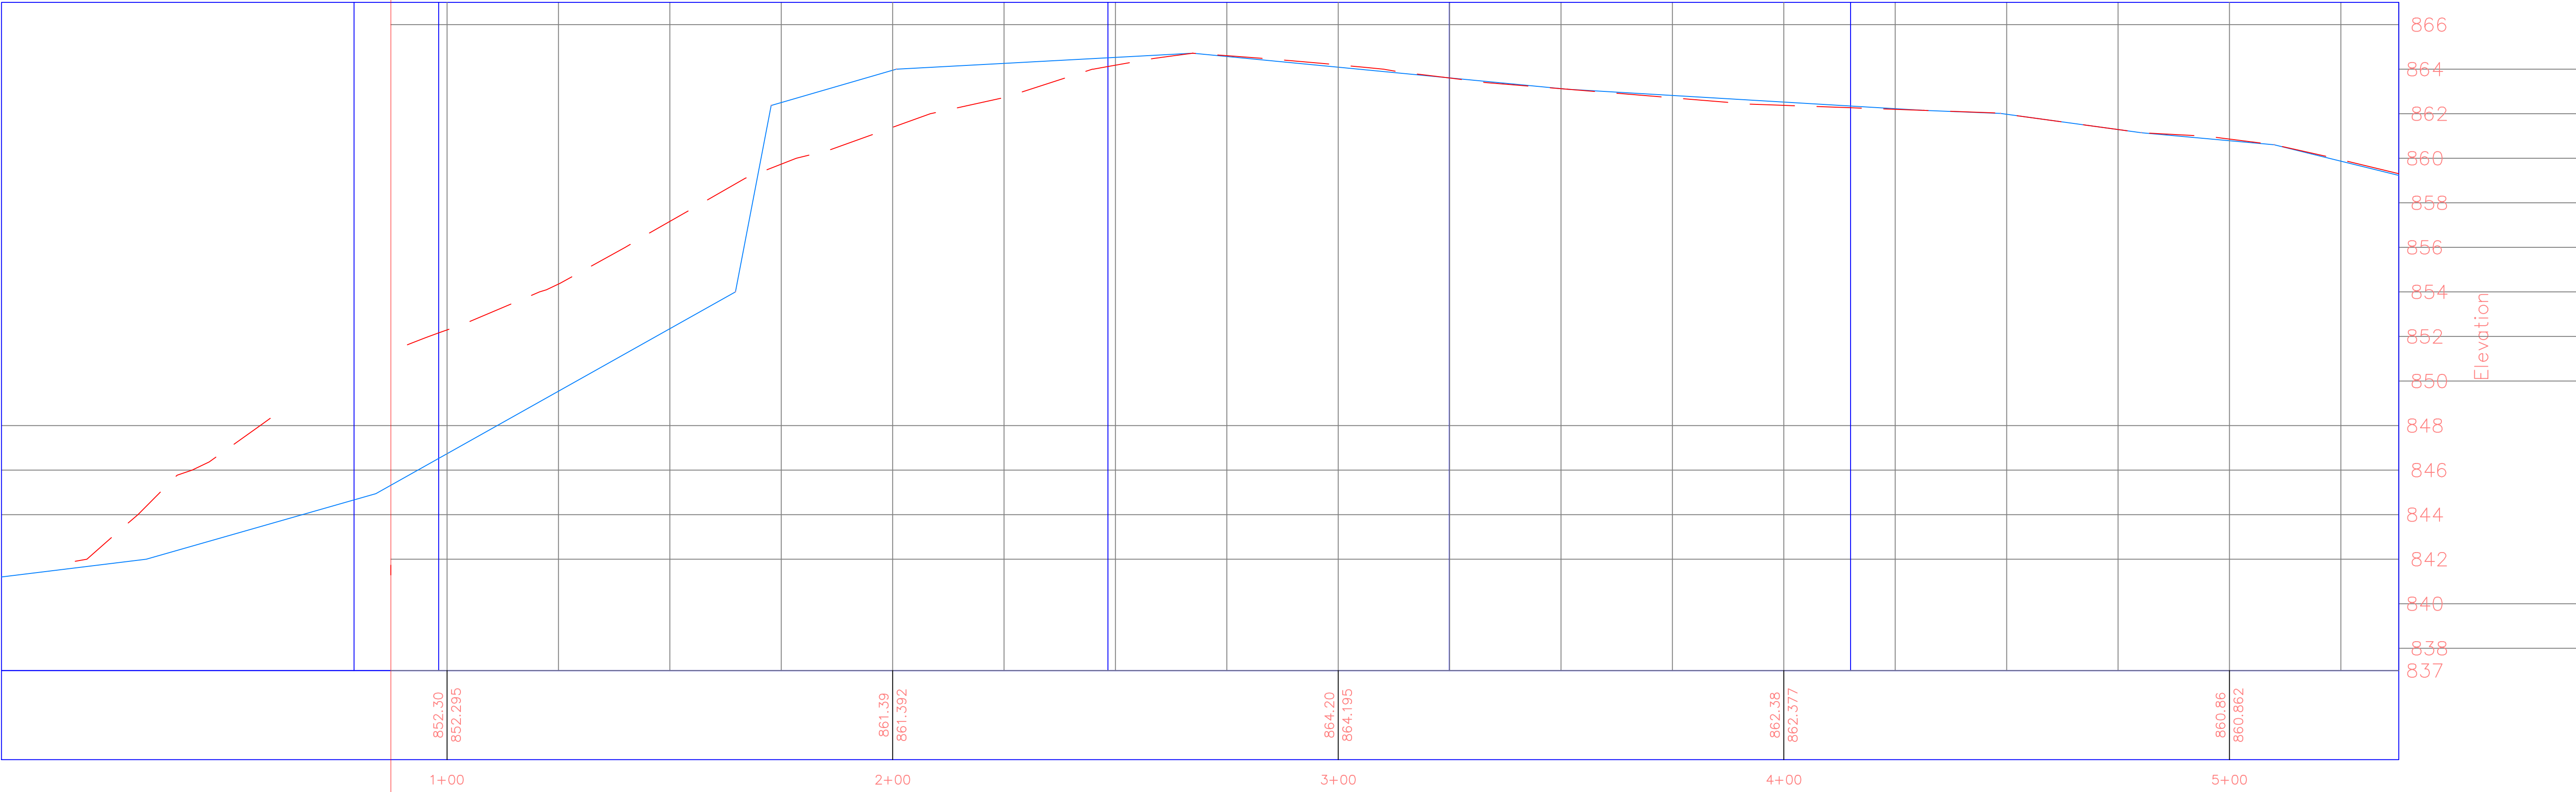

PROJECT:	CCE:4164-2
DATE :	12/2/2025
DRAWN BY:	Cjمرت
REVISION:	

THE UNIVERSITY OF IOWA
CIVIL AND ENVIRONMENTAL ENGINEERING

4105 SEAMANS CENTER FOR THE
ENGINEERING ARTS AND SCIENCES
103 S CAPITOL ST
IOWA CITY, IOWA 52242
PHONE: 319.335.5647
FAX: 319.335.5660
EMAIL: civil-hawks@iowa.edu

EDUCATIONAL - NOT
FOR CONSTRUCTION

LAKE FISHER PARK
DTV


19658 W Lakefisher Rd, Bloomfield, IA 52537

SHEET NAME


Alternative Path
Alt Trails

SHEET NO.

T.315

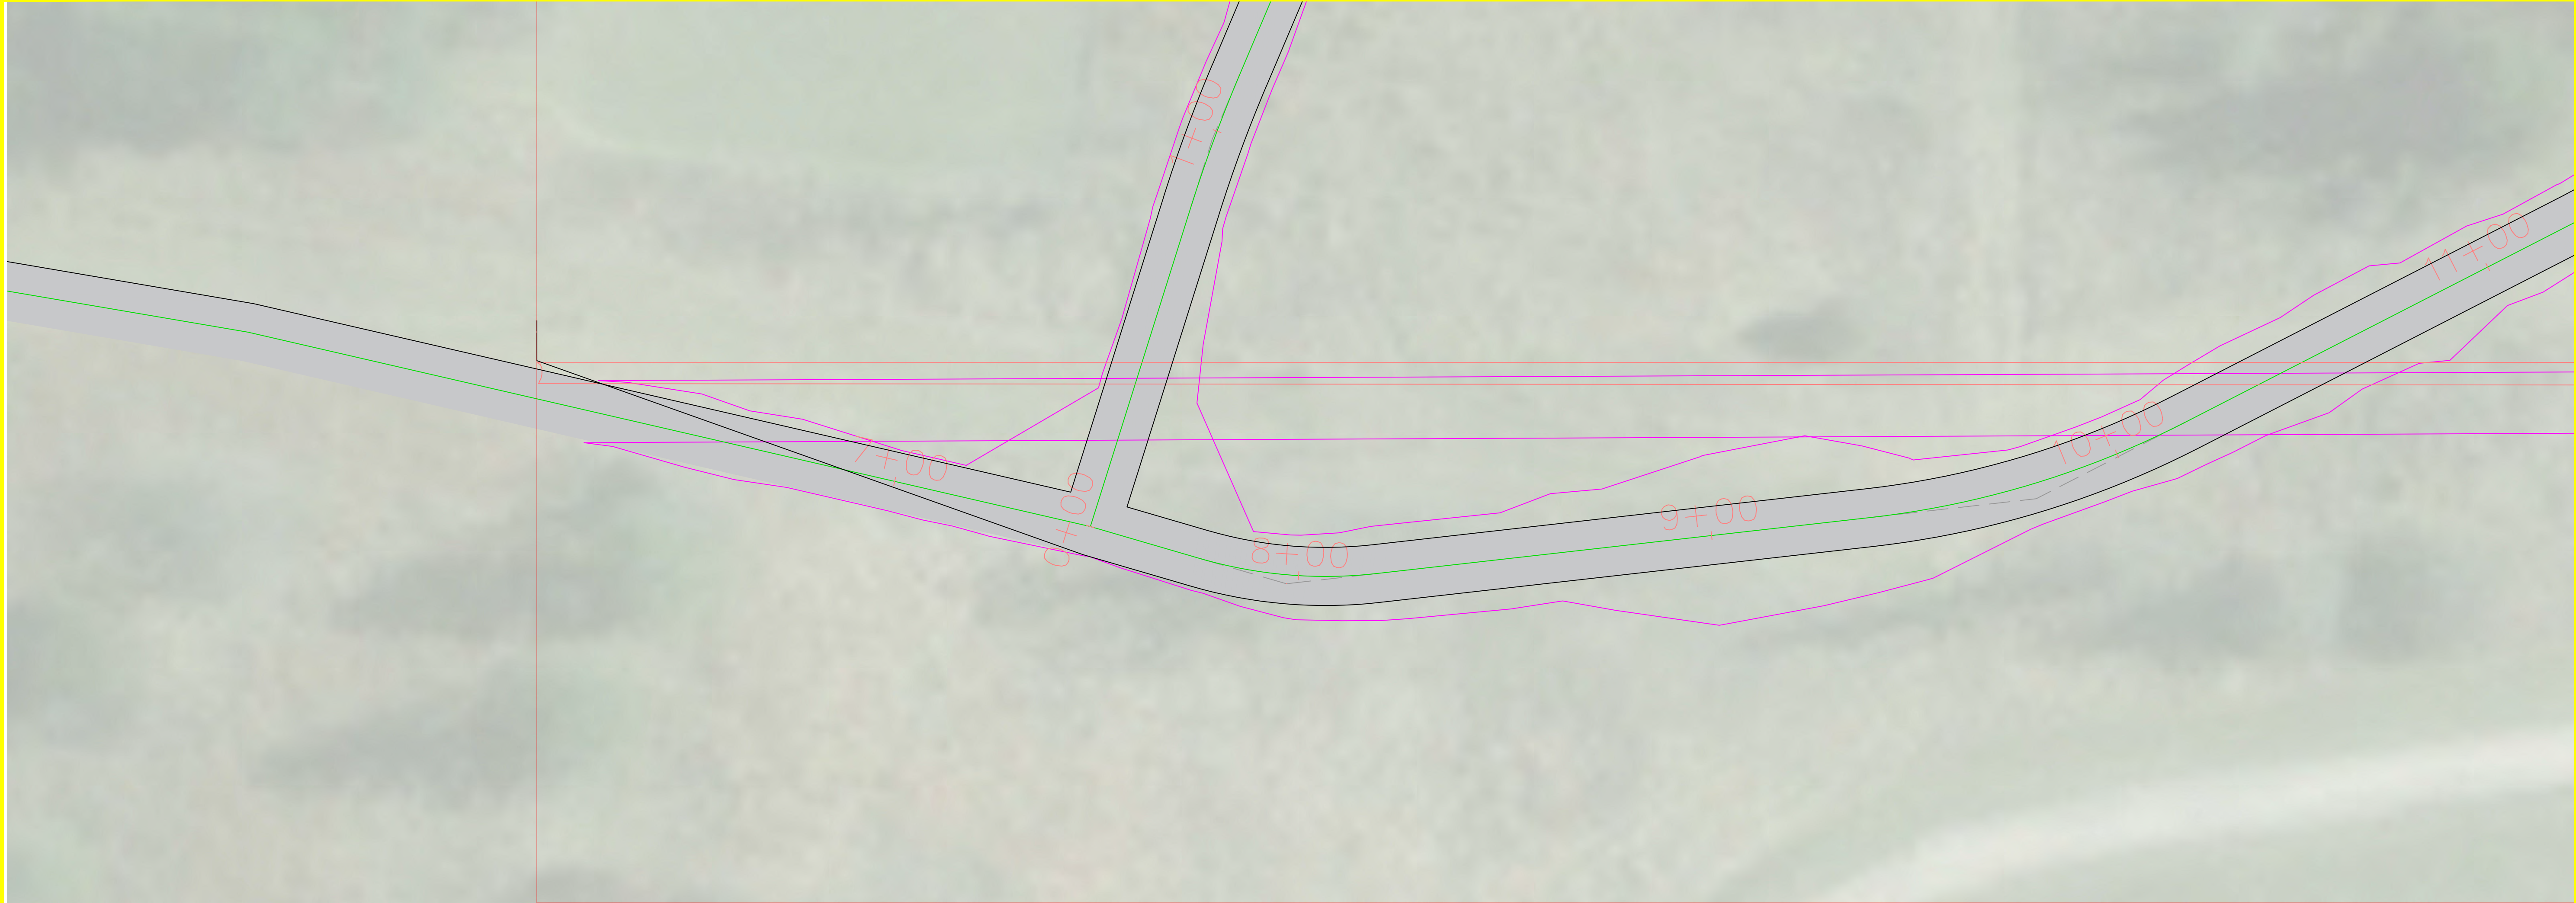

Gravel Path North East PROFILE
Gravel Path North East64

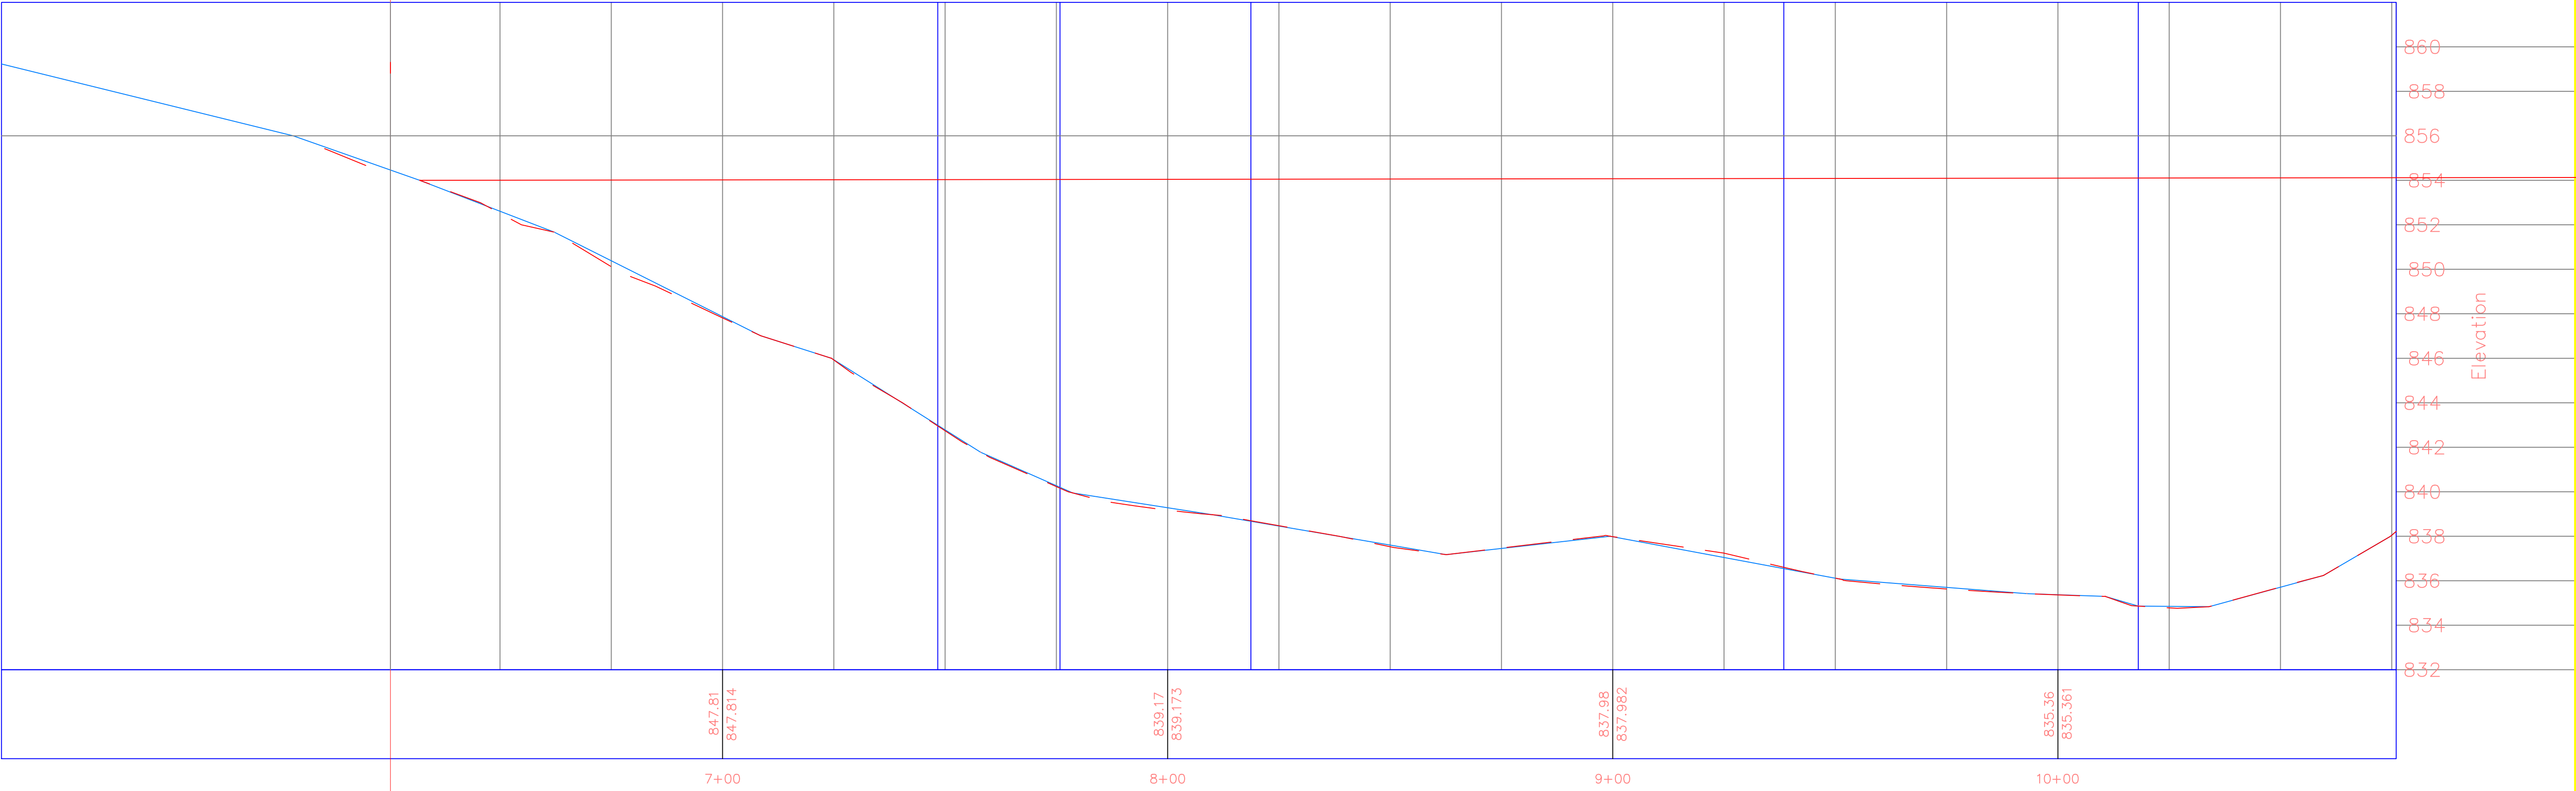

PROJECT:	CCE: 4164-2
DATE :	12/2/2025
DRAWN BY:	Cjمرت
REVISION:	

THE UNIVERSITY OF IOWA
CIVIL AND ENVIRONMENTAL ENGINEERING

4105 SEAMANS CENTER FOR THE
ENGINEERING ARTS AND SCIENCES
103 S CAPITOL ST
IOWA CITY, IOWA 52242
PHONE: 319.335.5647
FAX: 319.335.5660
EMAIL: civil-hawks@iowa.edu

EDUCATIONAL - NOT
FOR CONSTRUCTION

LAKE FISHER PARK
DTV


19658 W Lakefisher Rd, Bloomfield, IA 52537

SHEET NAME


Alternative Path
Alt Trails

SHEET NO.

T.316

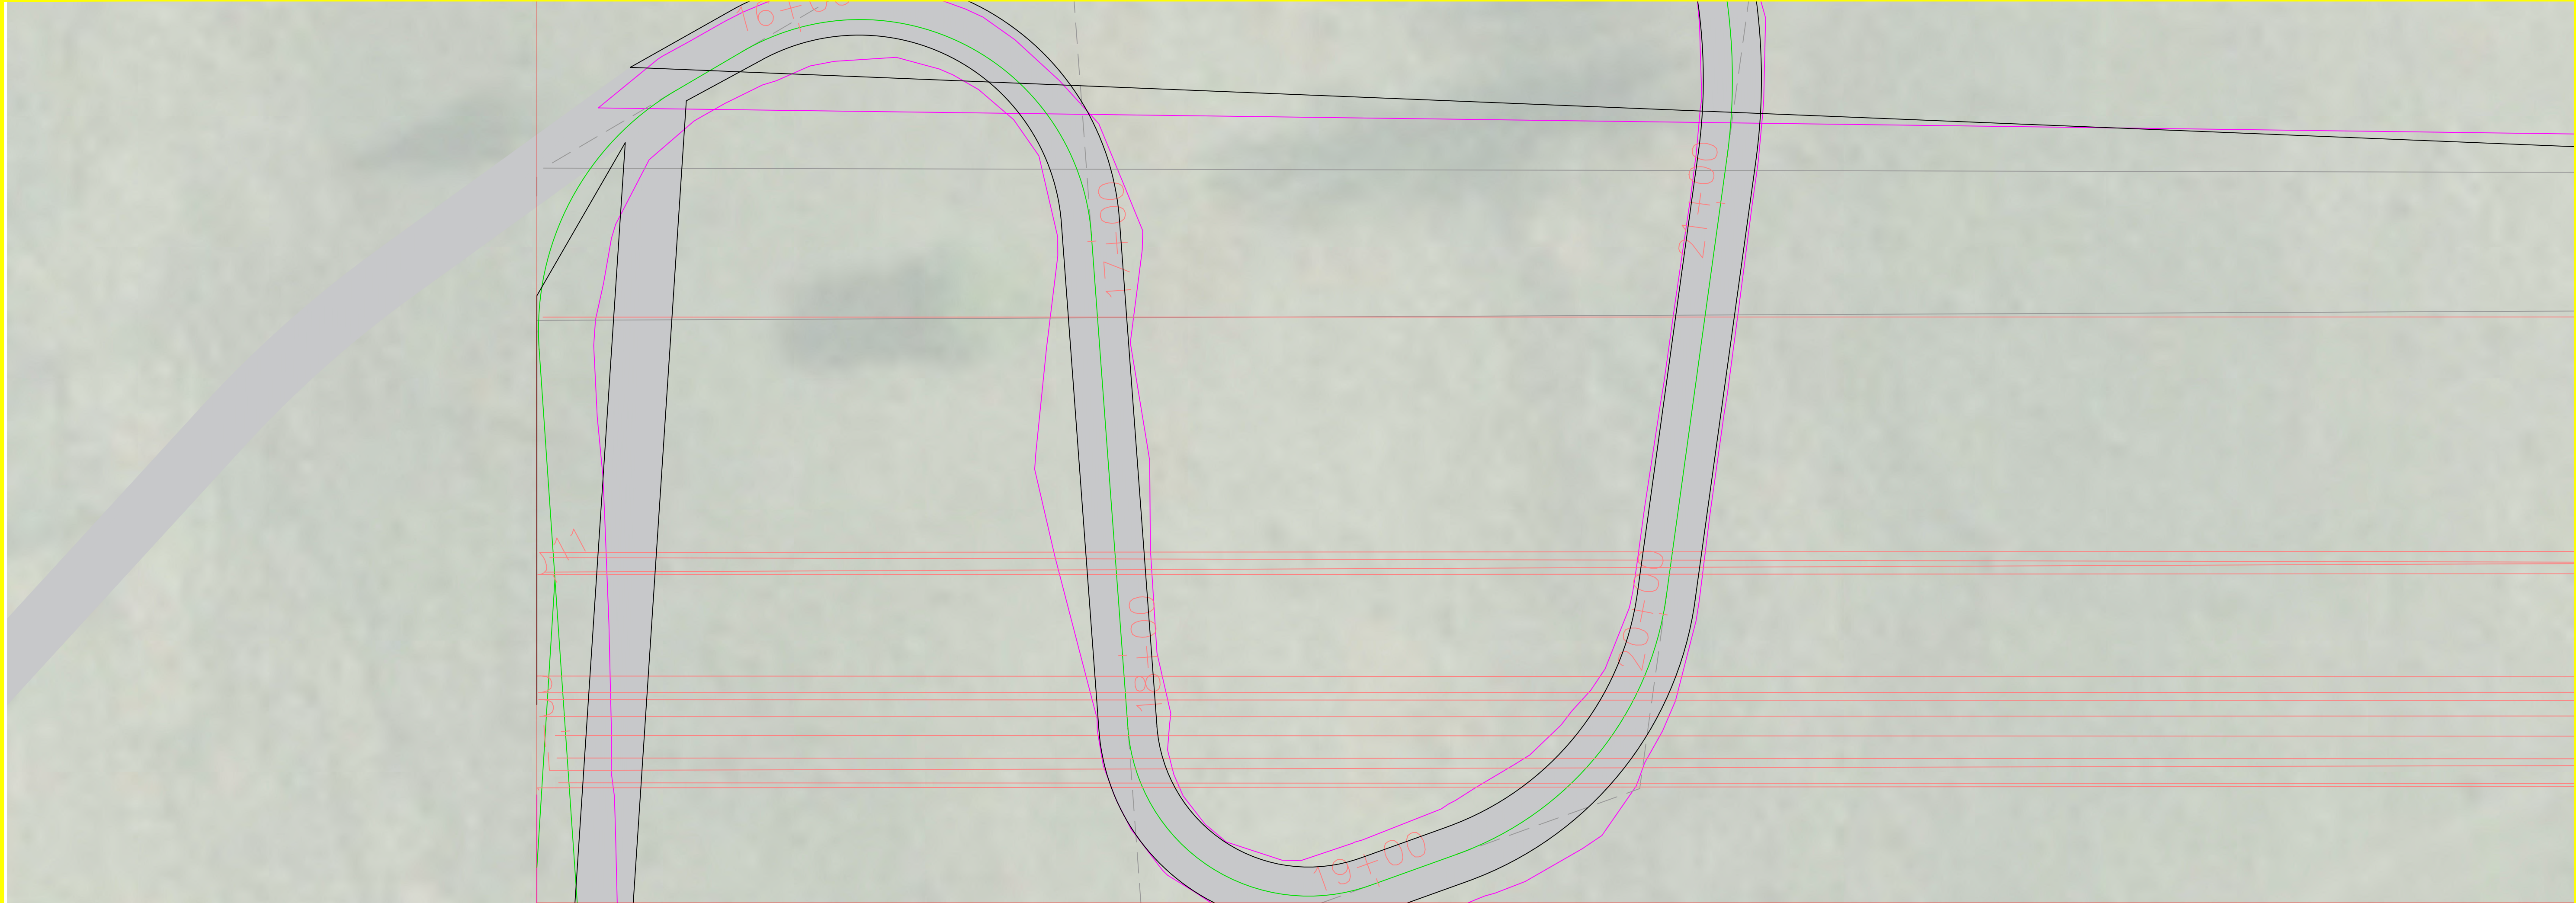

Gravel Path Station East PROFILE
Gravel Path North East66

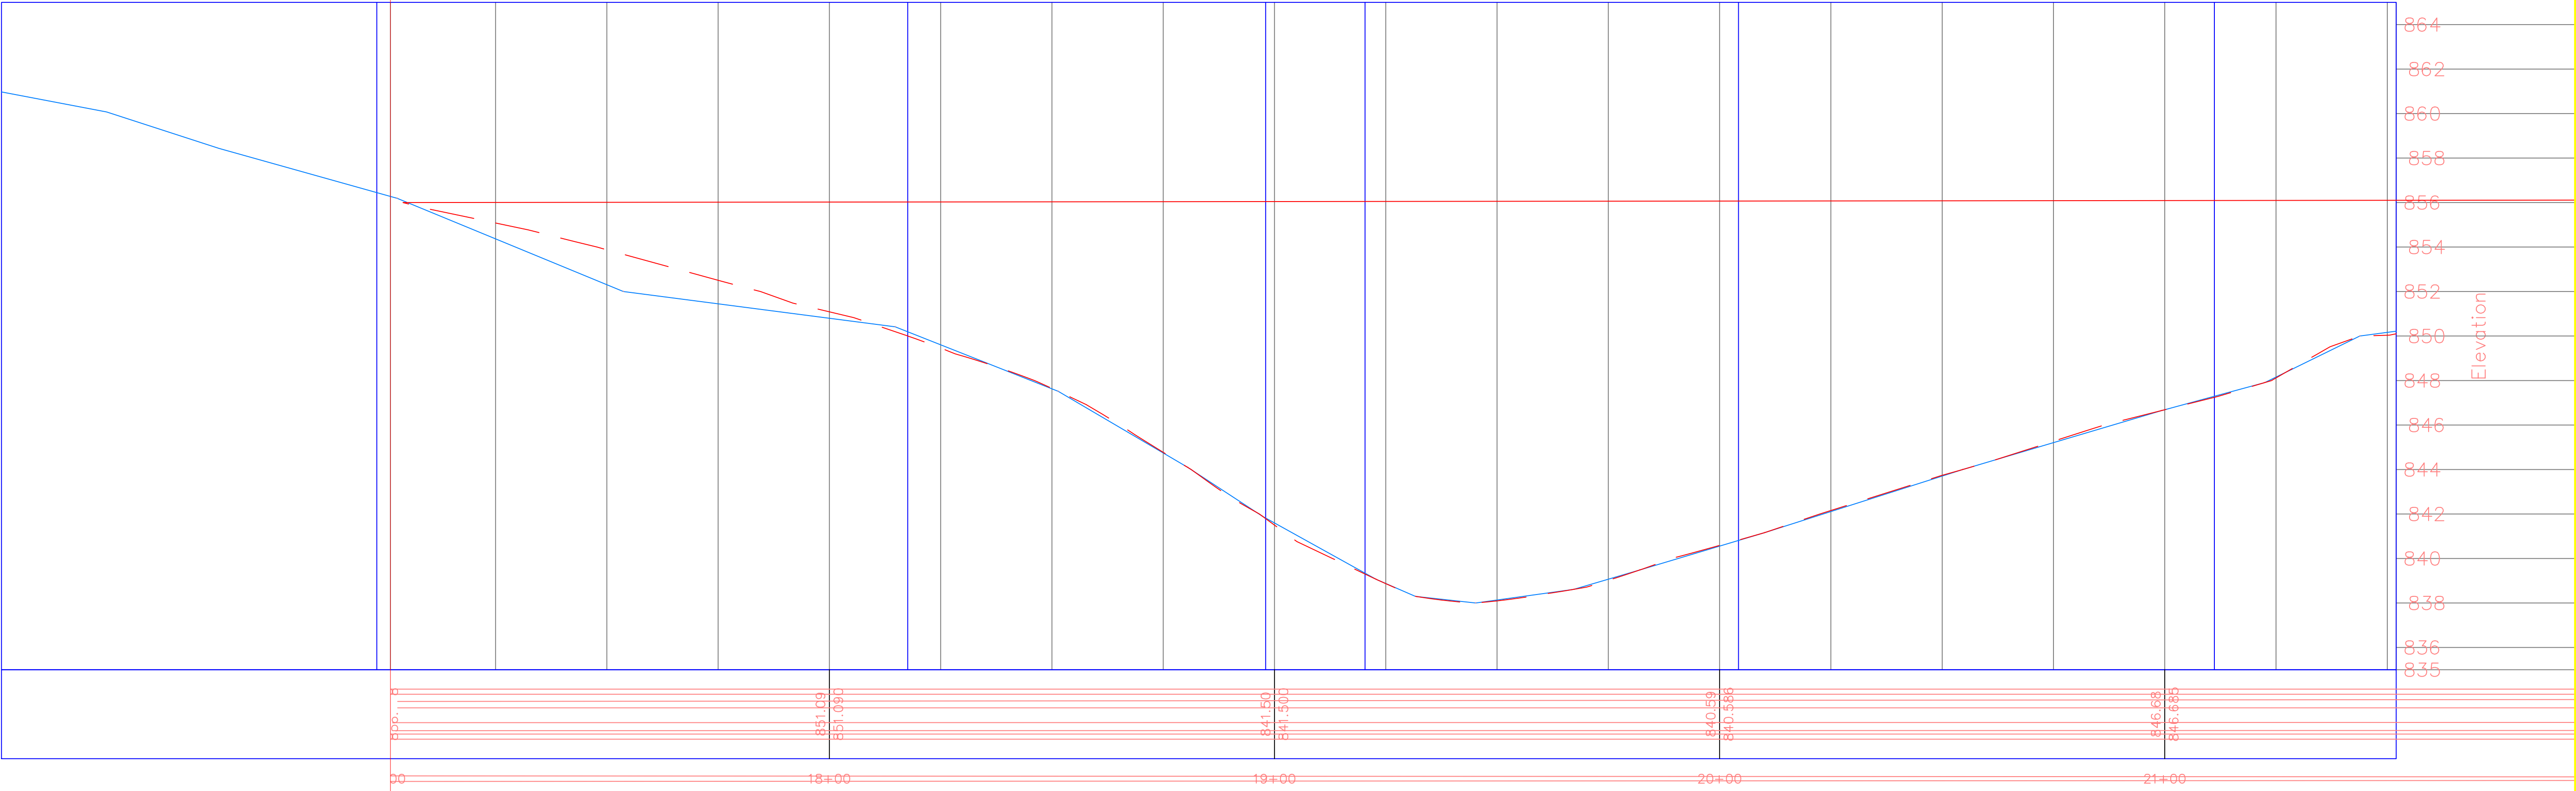

PROJECT:CEE: 4164-2

DATE :12/2/2025

DRAWN BY:Cjمرت

REVISION:

THE UNIVERSITY OF IOWA

CIVIL AND ENVIRONMENTAL ENGINEERING

4105 SEAMANS CENTER FOR THE
ENGINEERING ARTS AND SCIENCES
103 S CAPITOL ST
IOWA CITY, IOWA 52242
PHONE: 319.335.5647
FAX: 319.335.5660
EMAIL: civil-hawks@iowa.edu

EDUCATIONAL - NOT
FOR CONSTRUCTION

LAKE FISHER PARK
DTV


19658 W Lakefisher Rd, Bloomfield, IA 52537

SHEET NAME


Alternative Path
Alt Trails

SHEET NO.

T.318

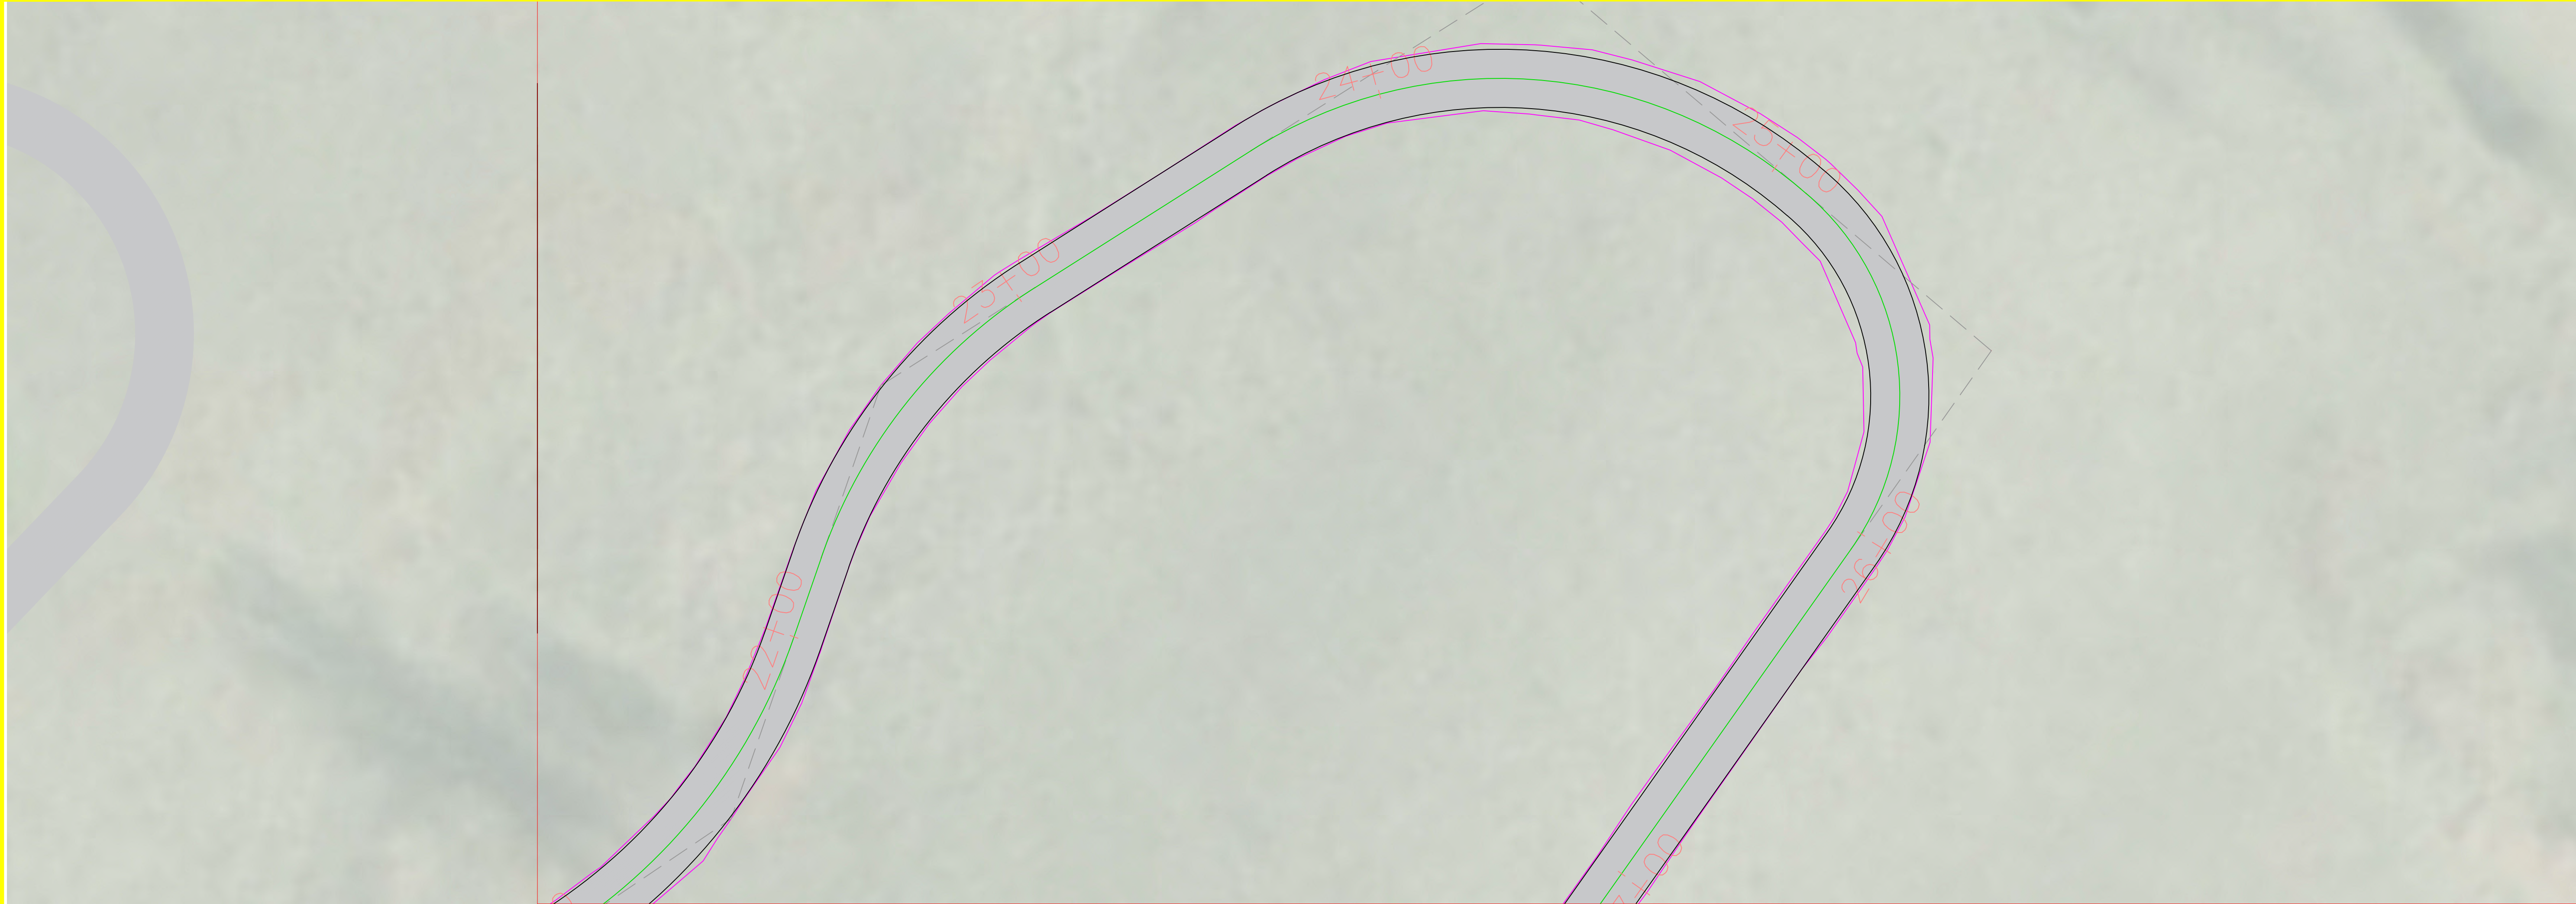

Gravel Path Station East PROFILE
Gravel Path North East67

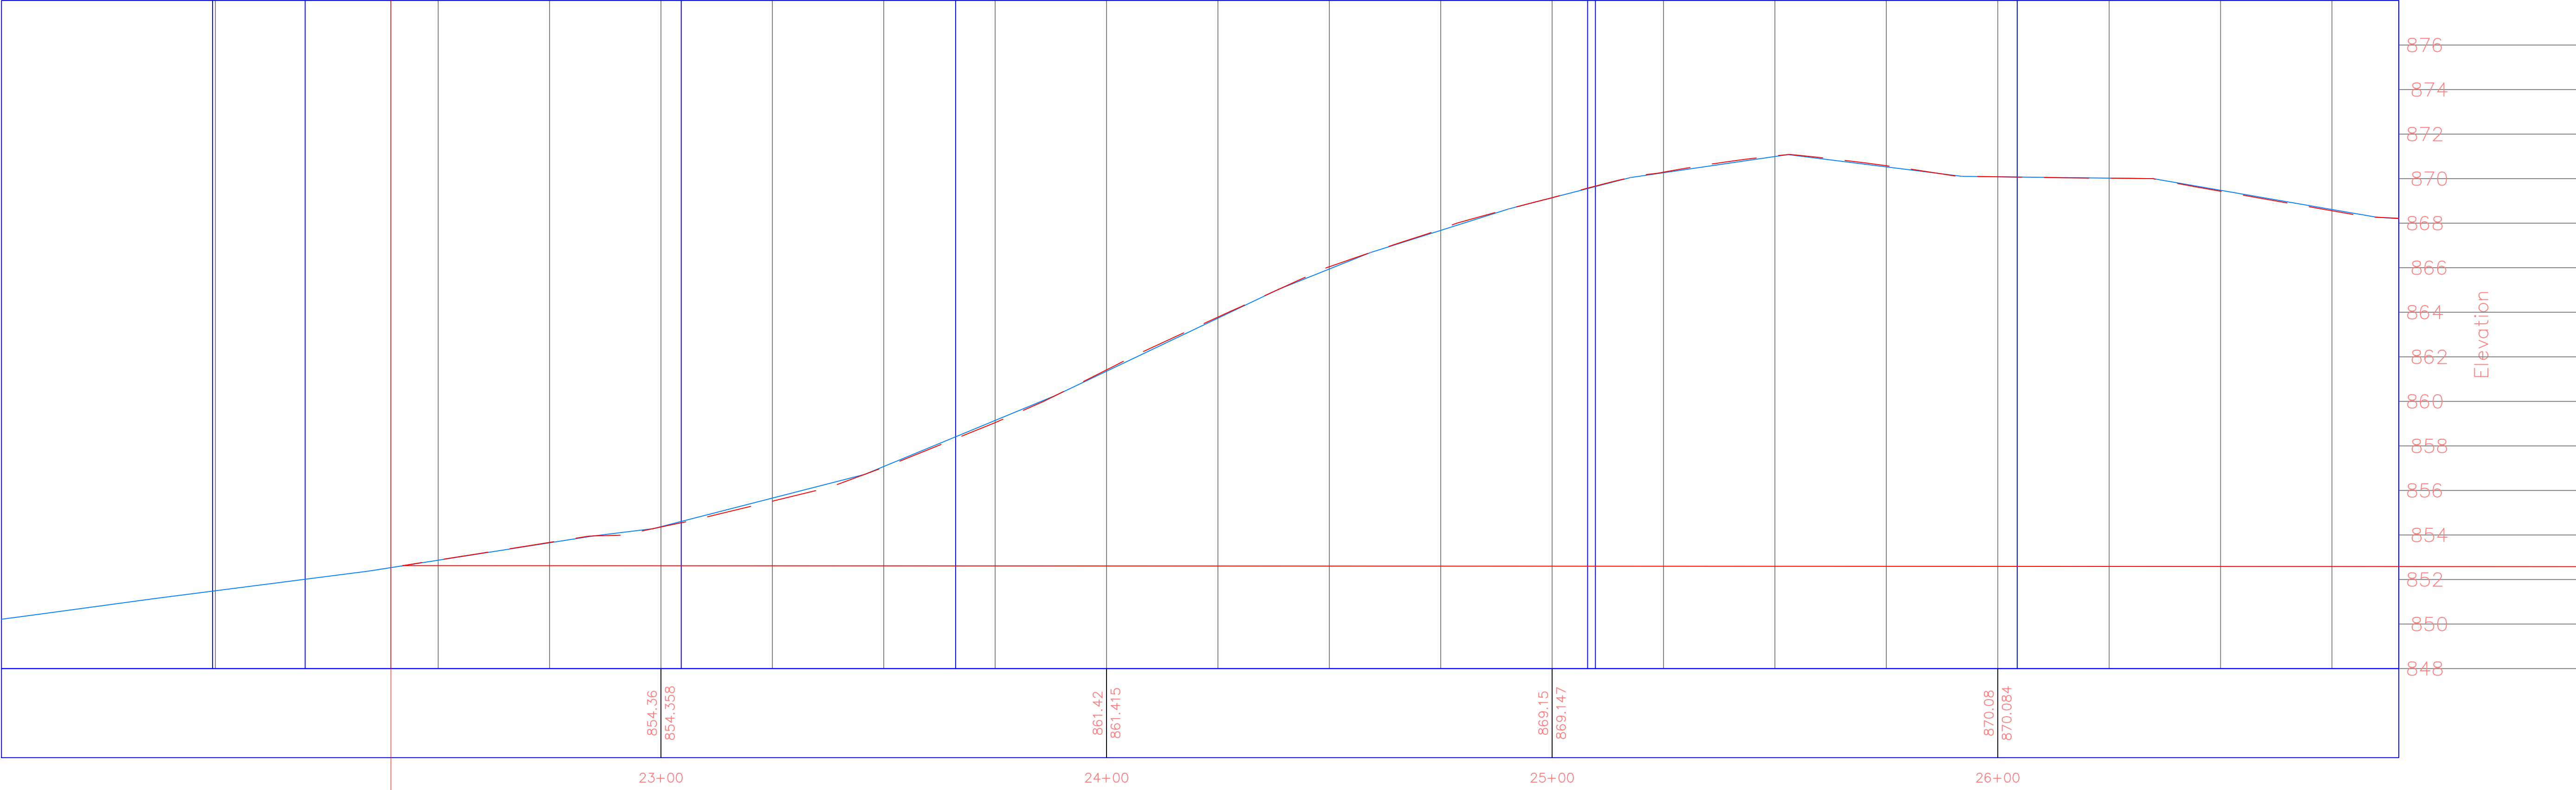

PROJECT:	CEE:4164-2
DATE :	12/2/2025
DRAWN BY:	Cjمرت
REVISION:	

THE UNIVERSITY OF IOWA

CIVIL AND ENVIRONMENTAL ENGINEERING

4105 SEAMANS CENTER FOR THE
ENGINEERING ARTS AND SCIENCES

103 S CAPITOL ST

IOWA CITY, IOWA 52242

PHONE: 319.335.5647

FAX: 319.335.5660

EMAIL: civil-hawks@iowa.edu

EDUCATIONAL - NOT
FOR CONSTRUCTION

LAKE FISHER PARK

DTV


19658 W Lakefisher Rd, Bloomfield, IA 52537

SHEET NAME


Alternative Path
Alt Trails

SHEET NO.

T.319

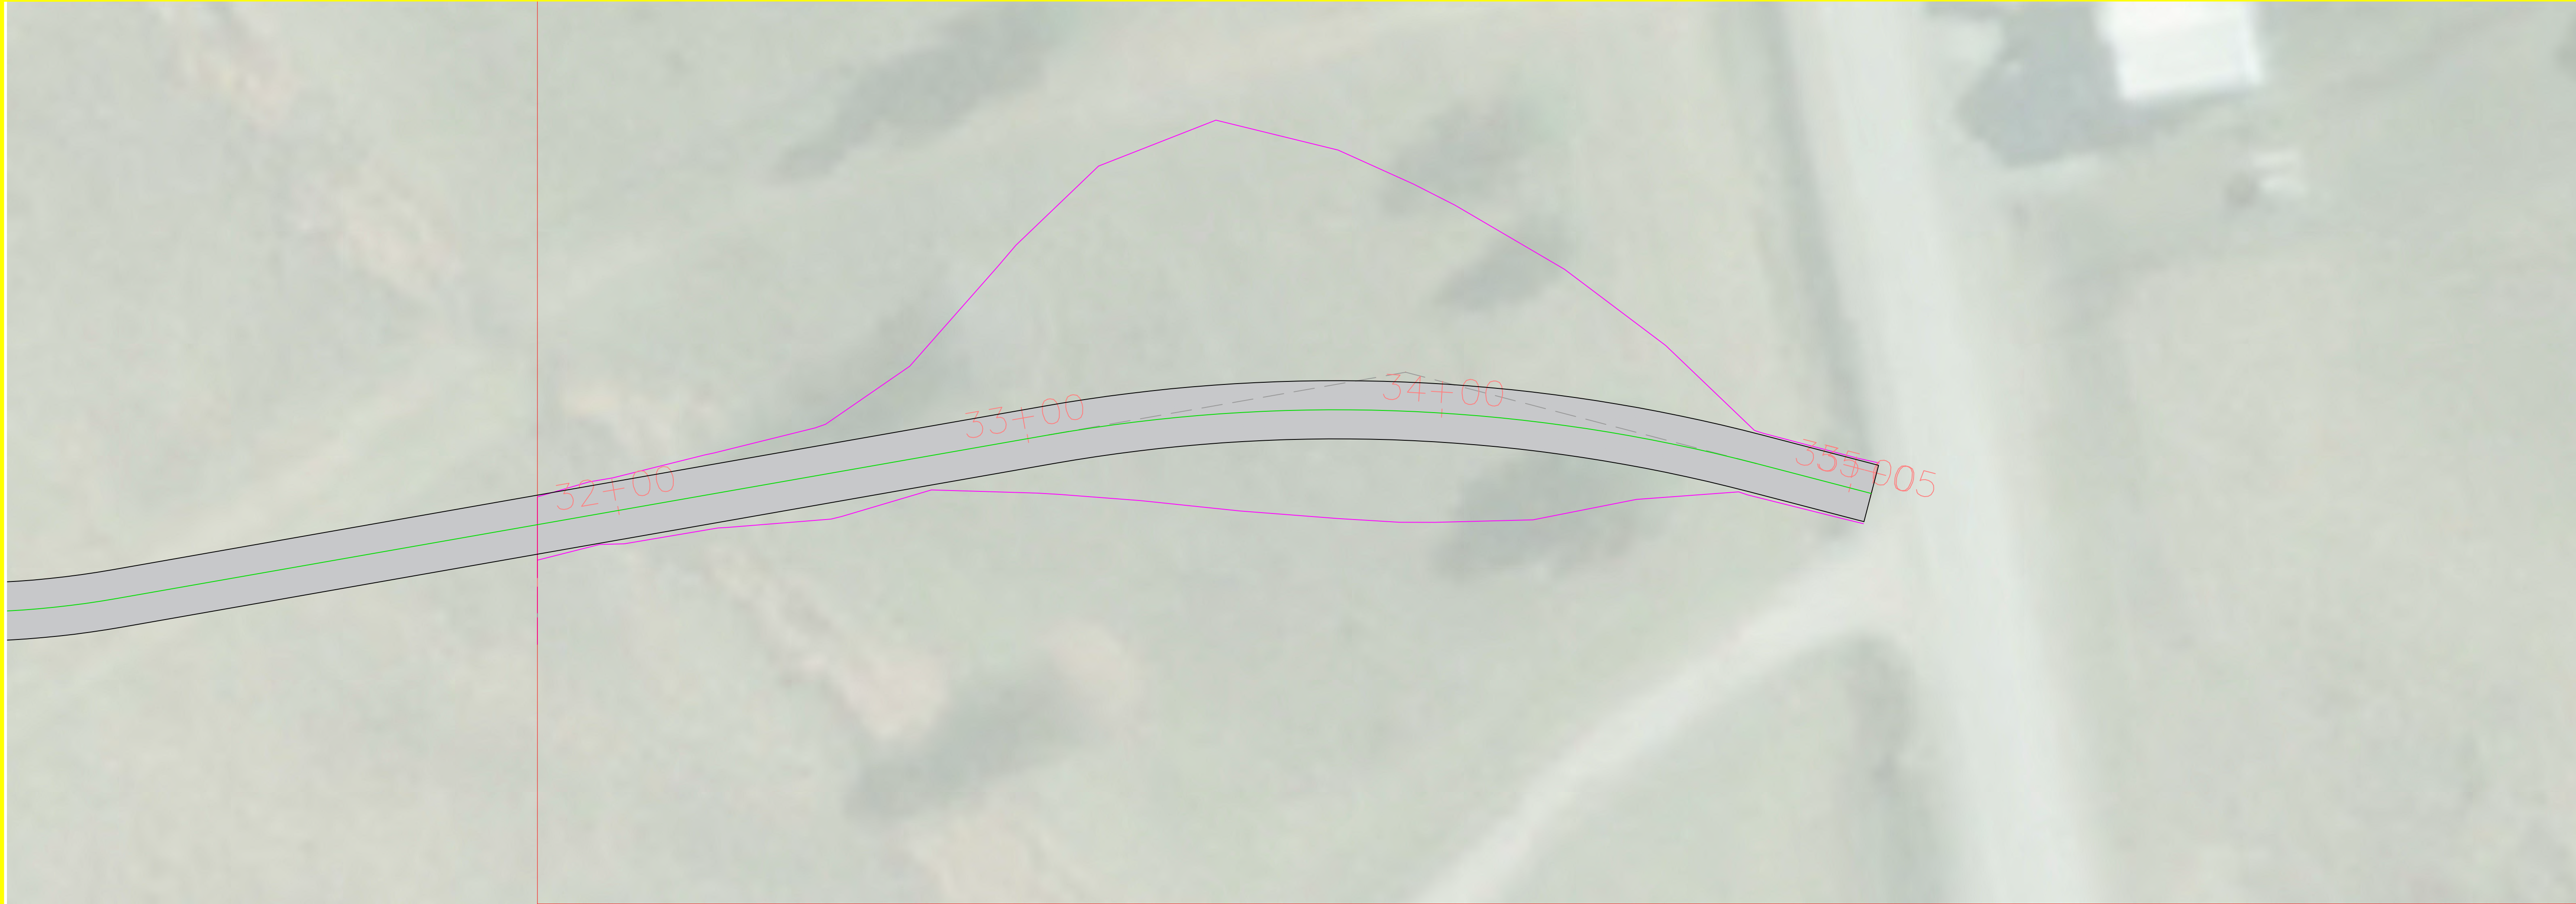

Gravel Path Station East PROFILE
Gravel Path North East69

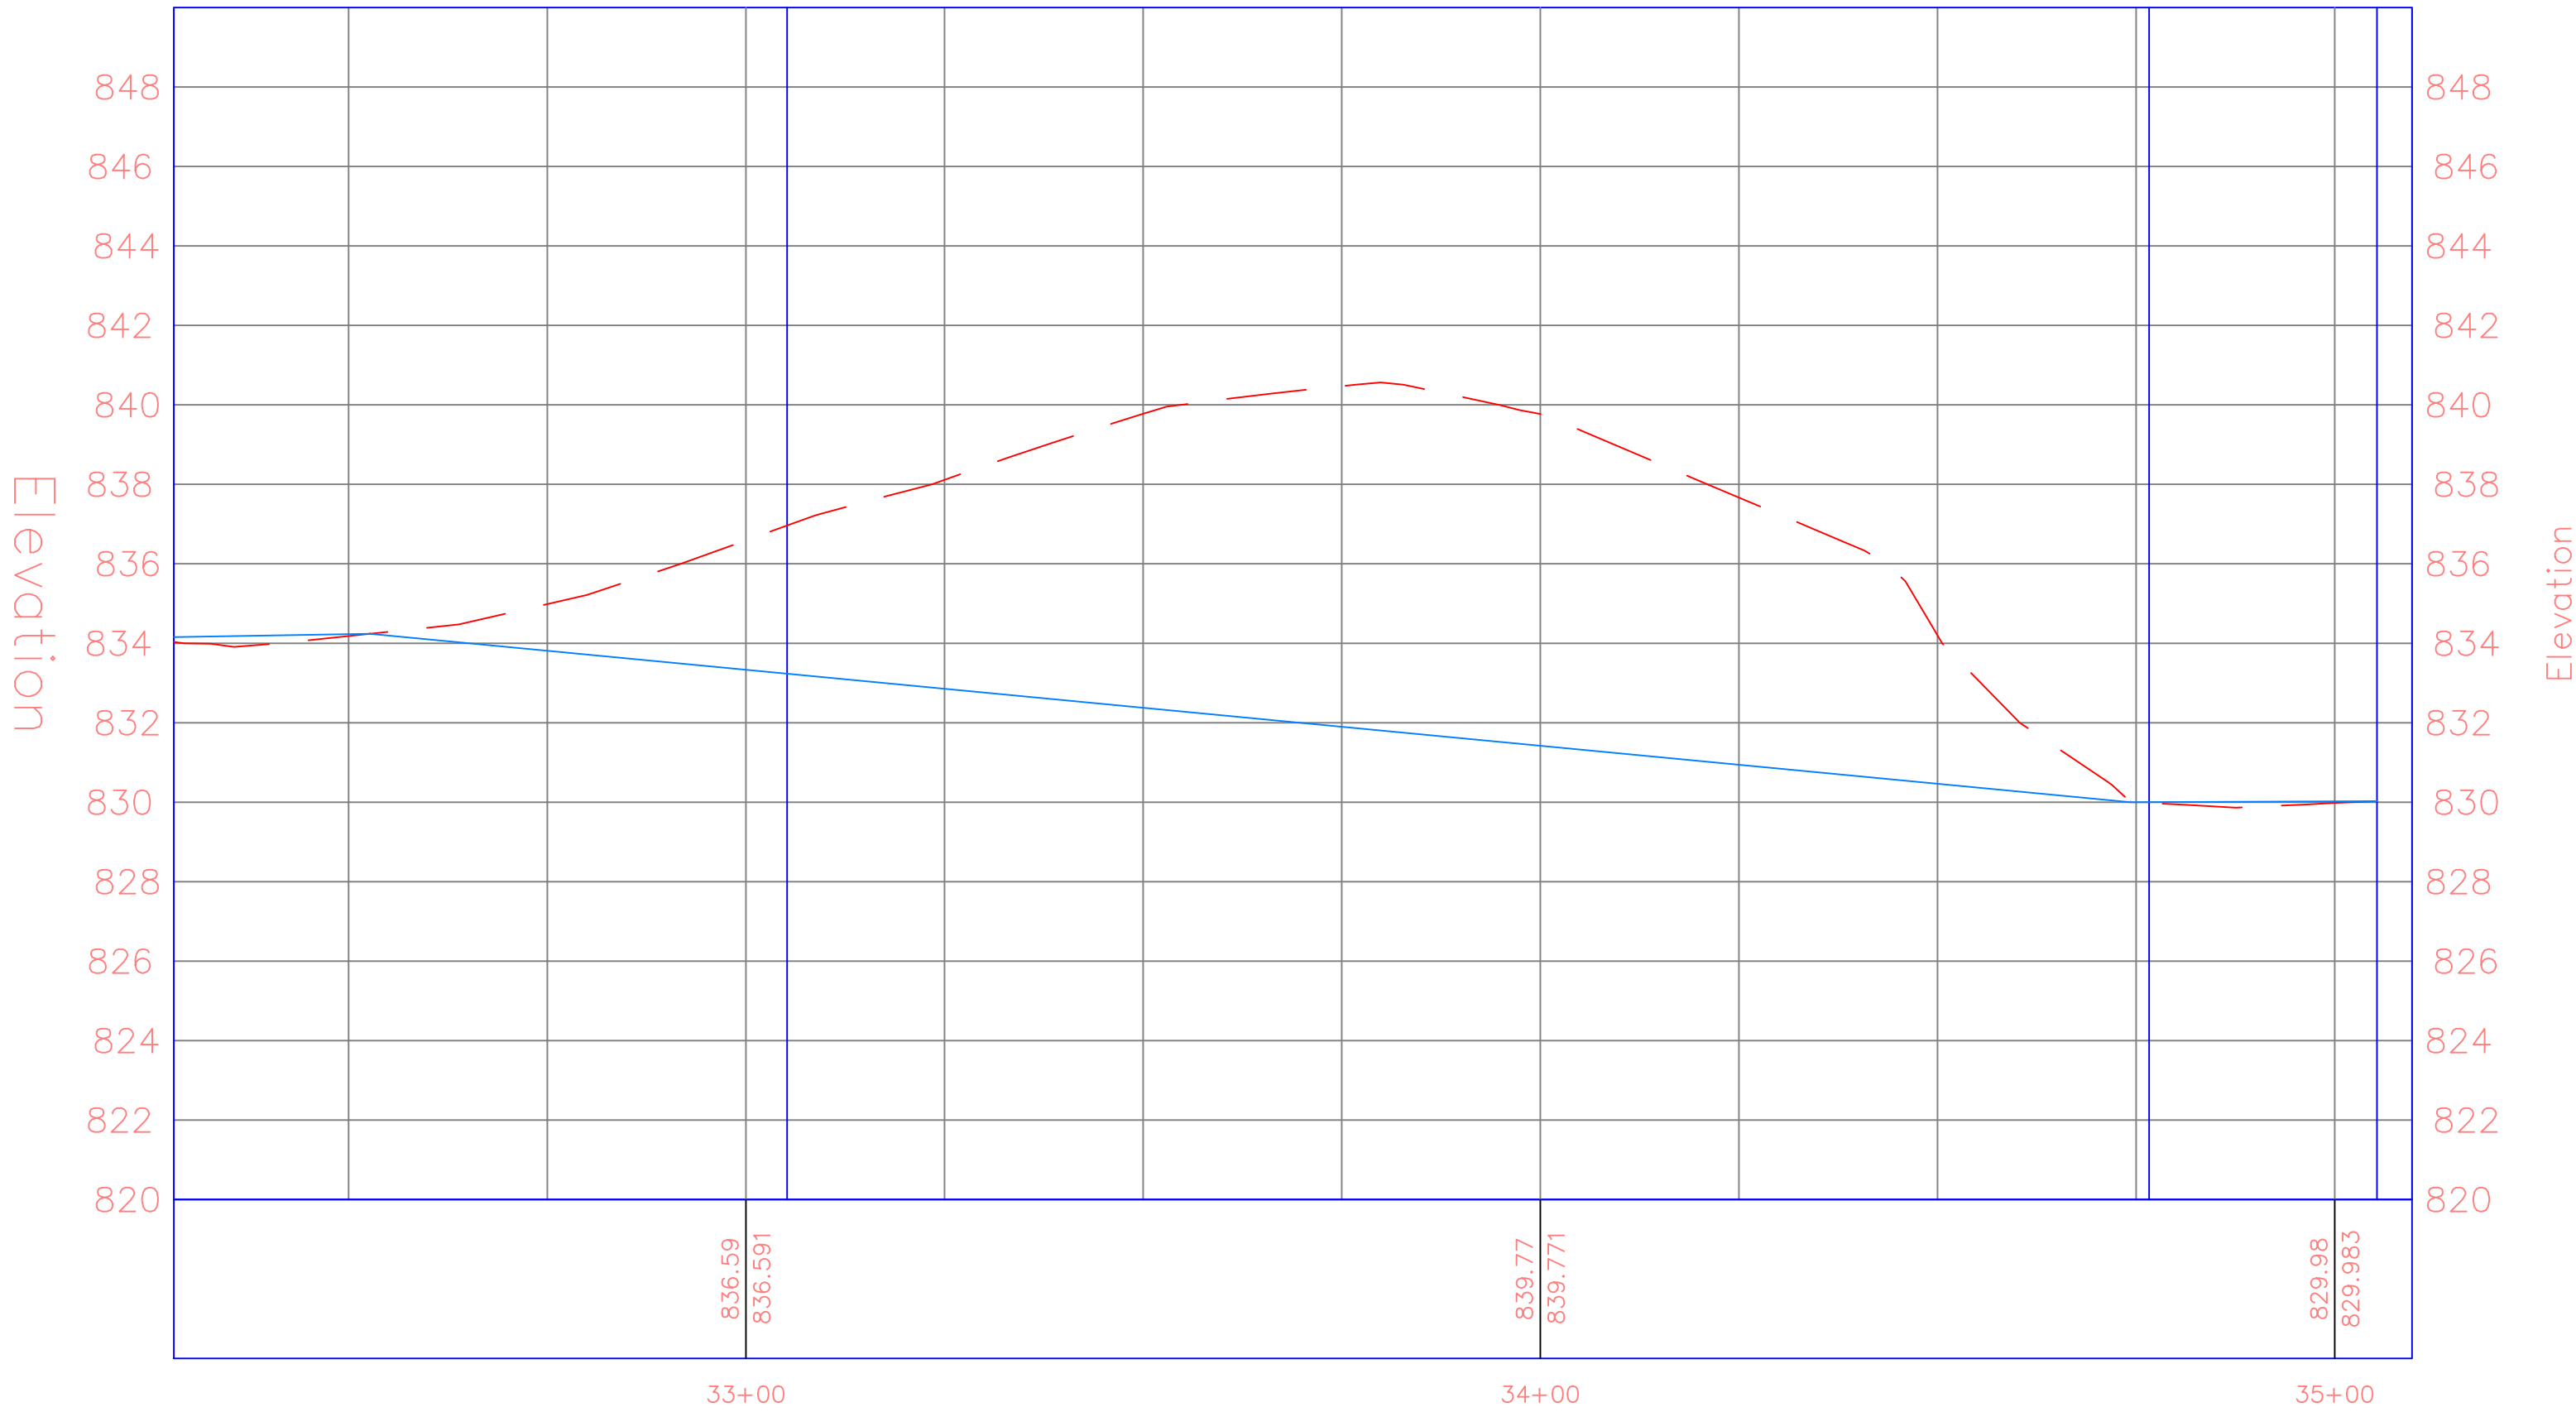

PROJECT:	CCE: 4164-2
DATE :	12/2/2025
DRAWN BY:	Cjmarten
REVISION:	

THE UNIVERSITY OF IOWA

CIVIL AND ENVIRONMENTAL ENGINEERING

4105 SEAMANS CENTER FOR THE
ENGINEERING ARTS AND SCIENCES
103 S CAPITOL ST
IOWA CITY, IOWA 52242

PHONE: 319.335.5647
FAX: 319.335.5660
EMAIL: civil-hawks@iowa.edu

EDUCATIONAL - NOT
FOR CONSTRUCTION

LAKE FISHER PARK


DTV

19658 W Lakefisher Rd, Bloomfield, IA 52537


SHEET NAME
Alternative Path
Alt Trails

SHEET NO.

T.321

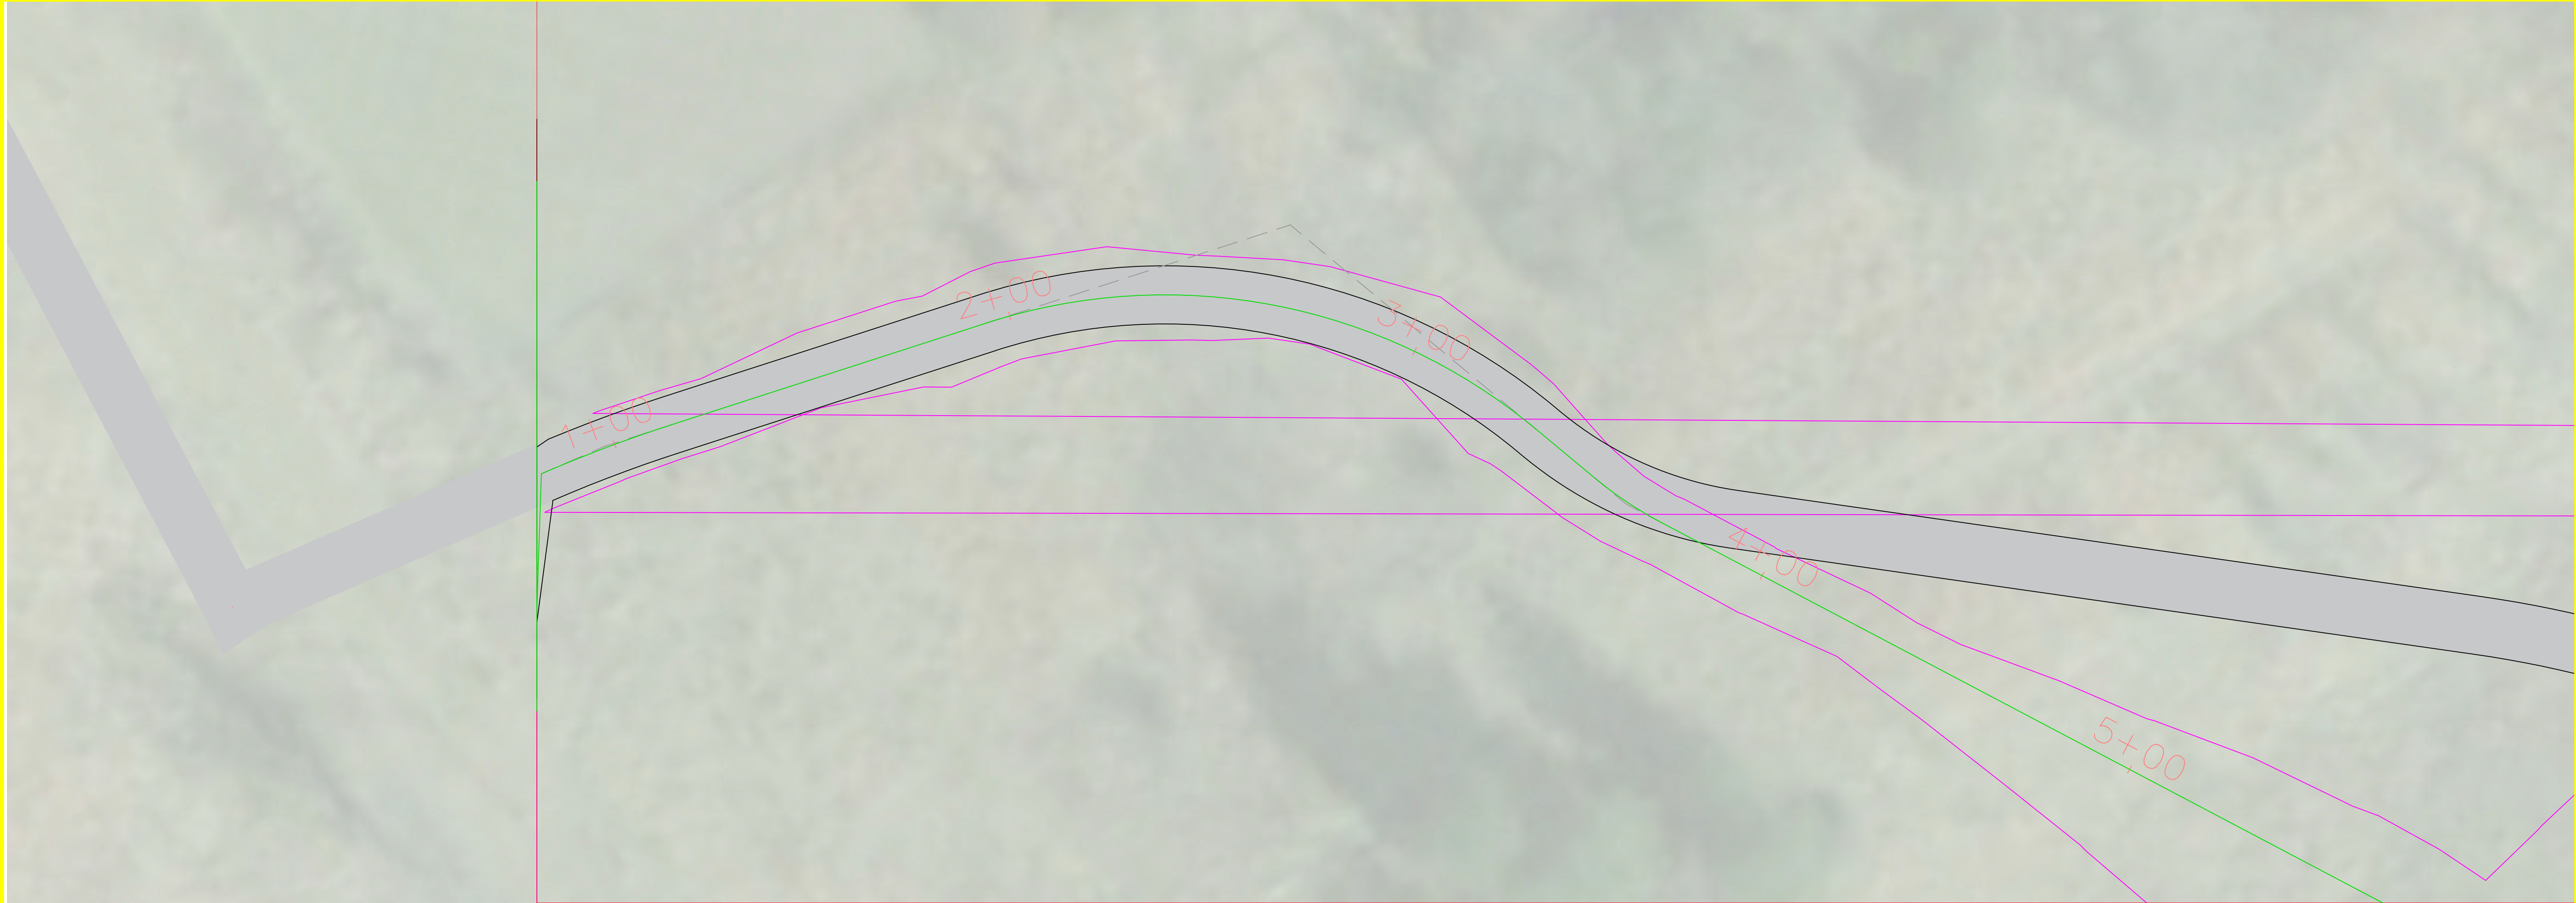

Gravel Path Station Alt PROFILE
Gravel Path East Alt70

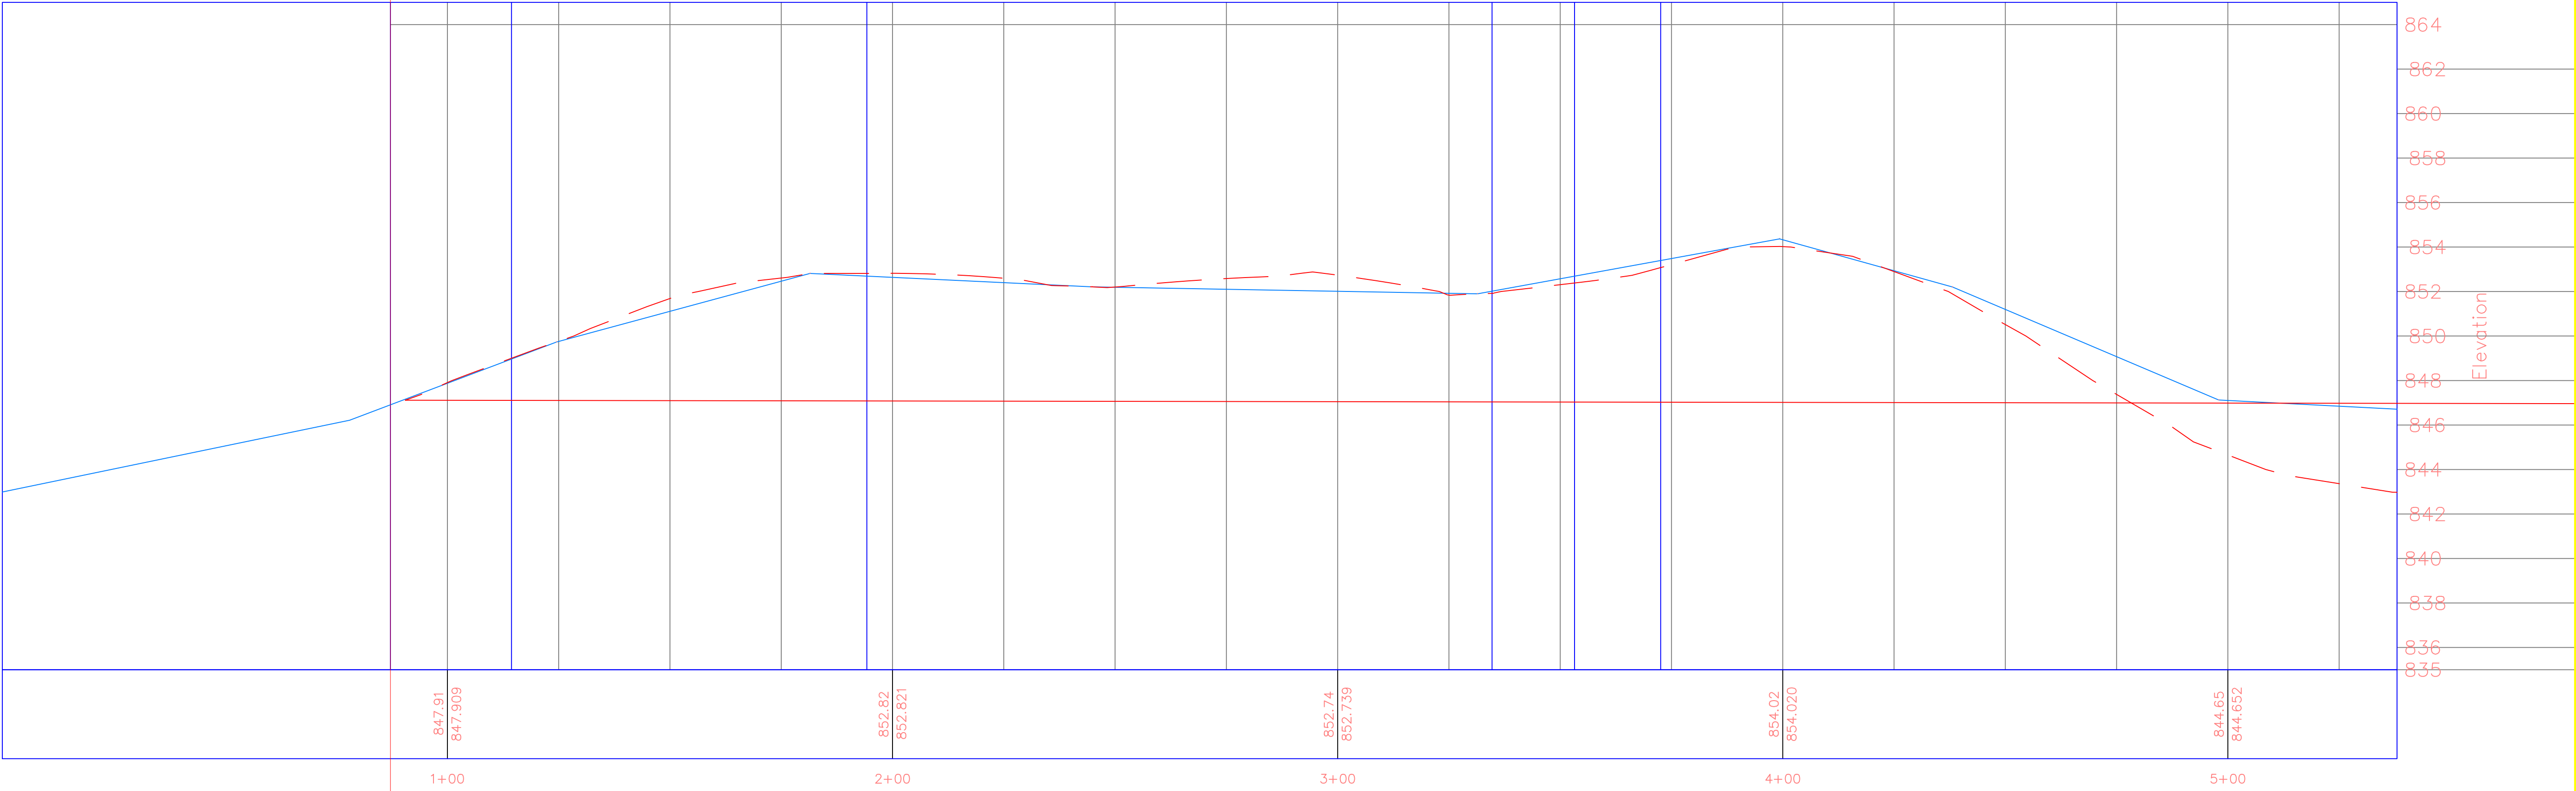

PROJECT:	CCE: 4164-2
DATE :	12/2/2025
DRAWN BY:	Cjمرت
REVISION:	

THE UNIVERSITY OF IOWA

CIVIL AND ENVIRONMENTAL ENGINEERING

4105 SEAMANS CENTER FOR THE
ENGINEERING ARTS AND SCIENCES

103 S CAPITOL ST

IOWA CITY, IOWA 52242

PHONE: 319.335.5647

FAX: 319.335.5660

EMAIL: civil-hawks@iowa.edu

EDUCATIONAL - NOT
FOR CONSTRUCTION

LAKE FISHER PARK

DTV


19658 W Lakefisher Rd, Bloomfield, IA 52537

SHEET NAME


Alternative Path
Alt Trails

SHEET NO.

T.322

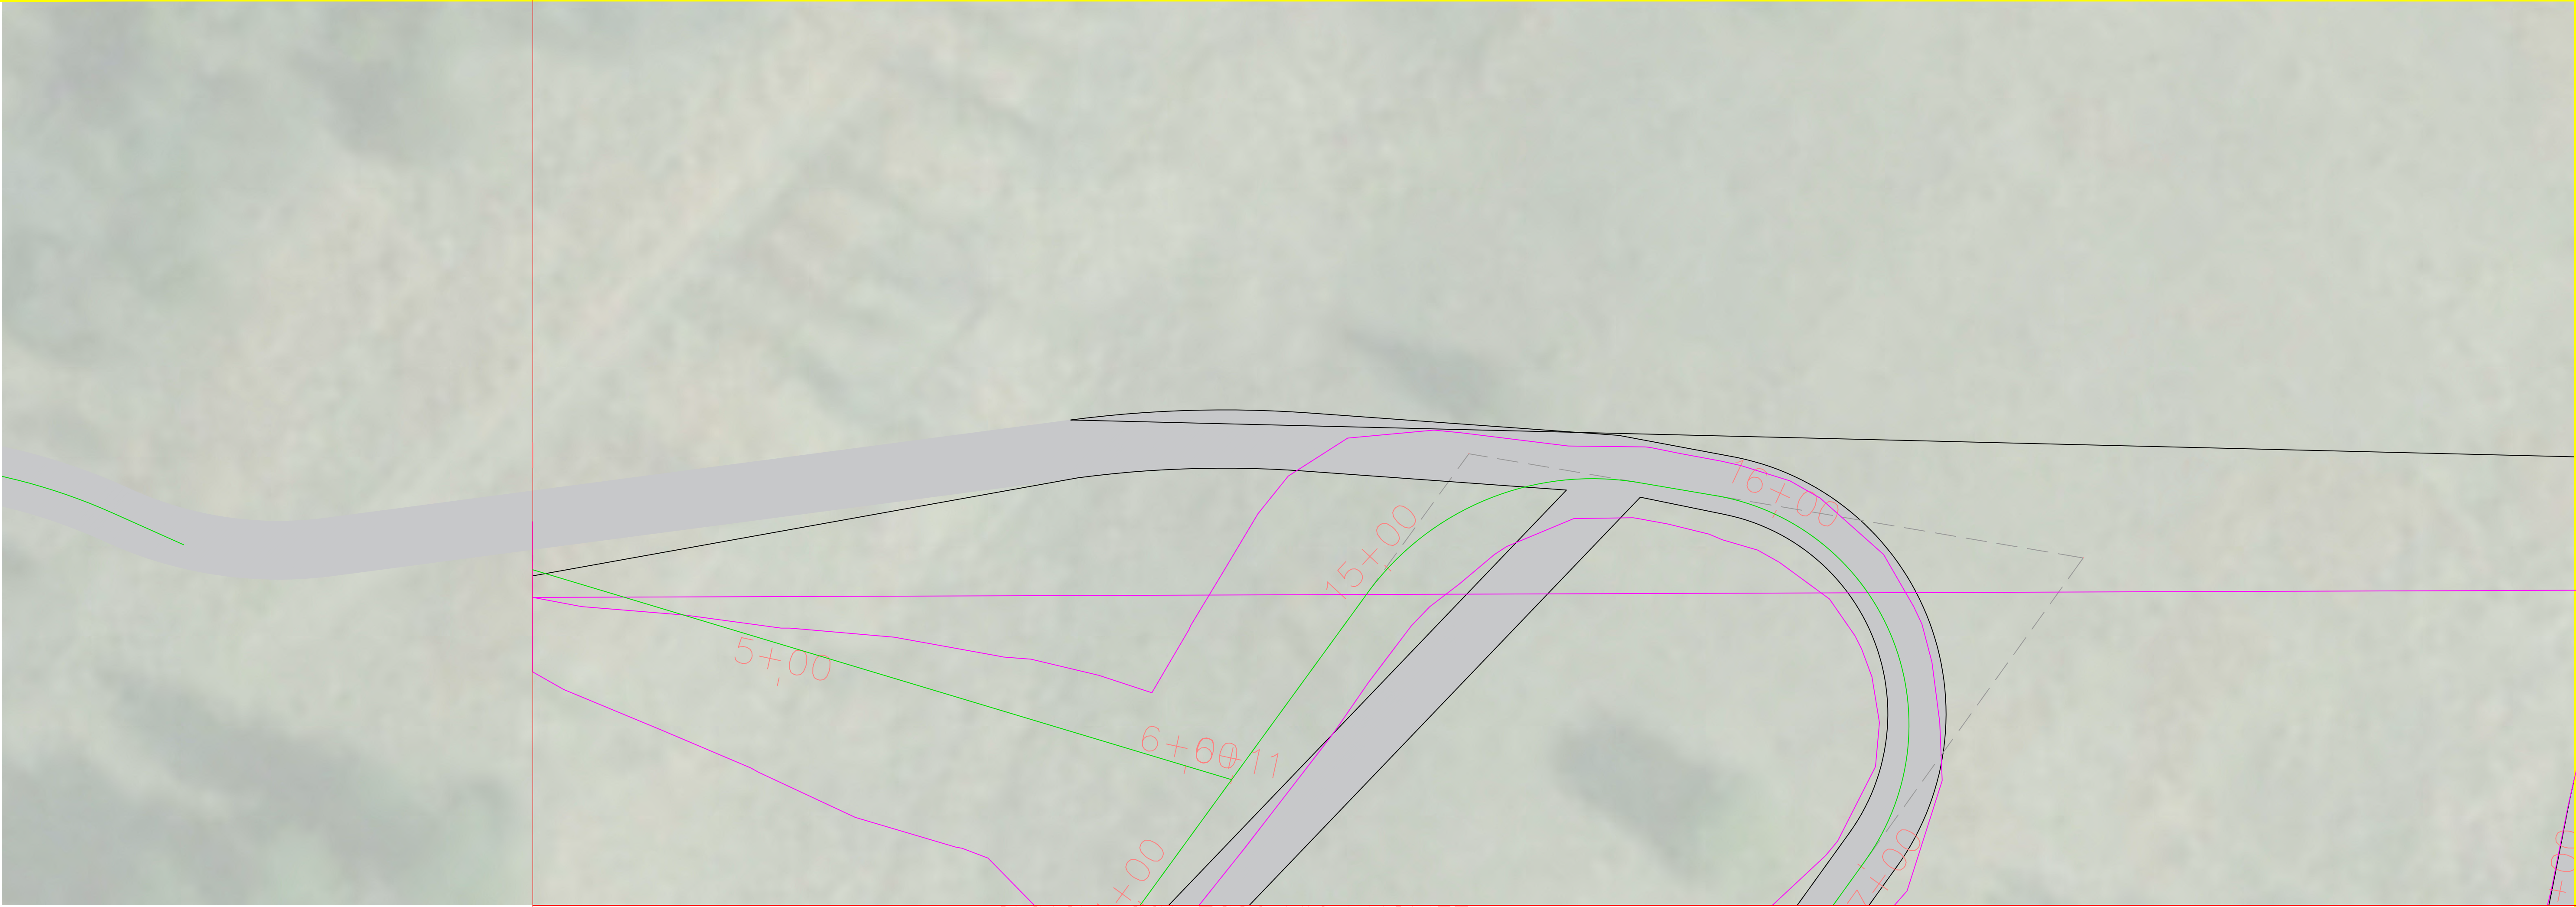

Gravel Path East Alt71

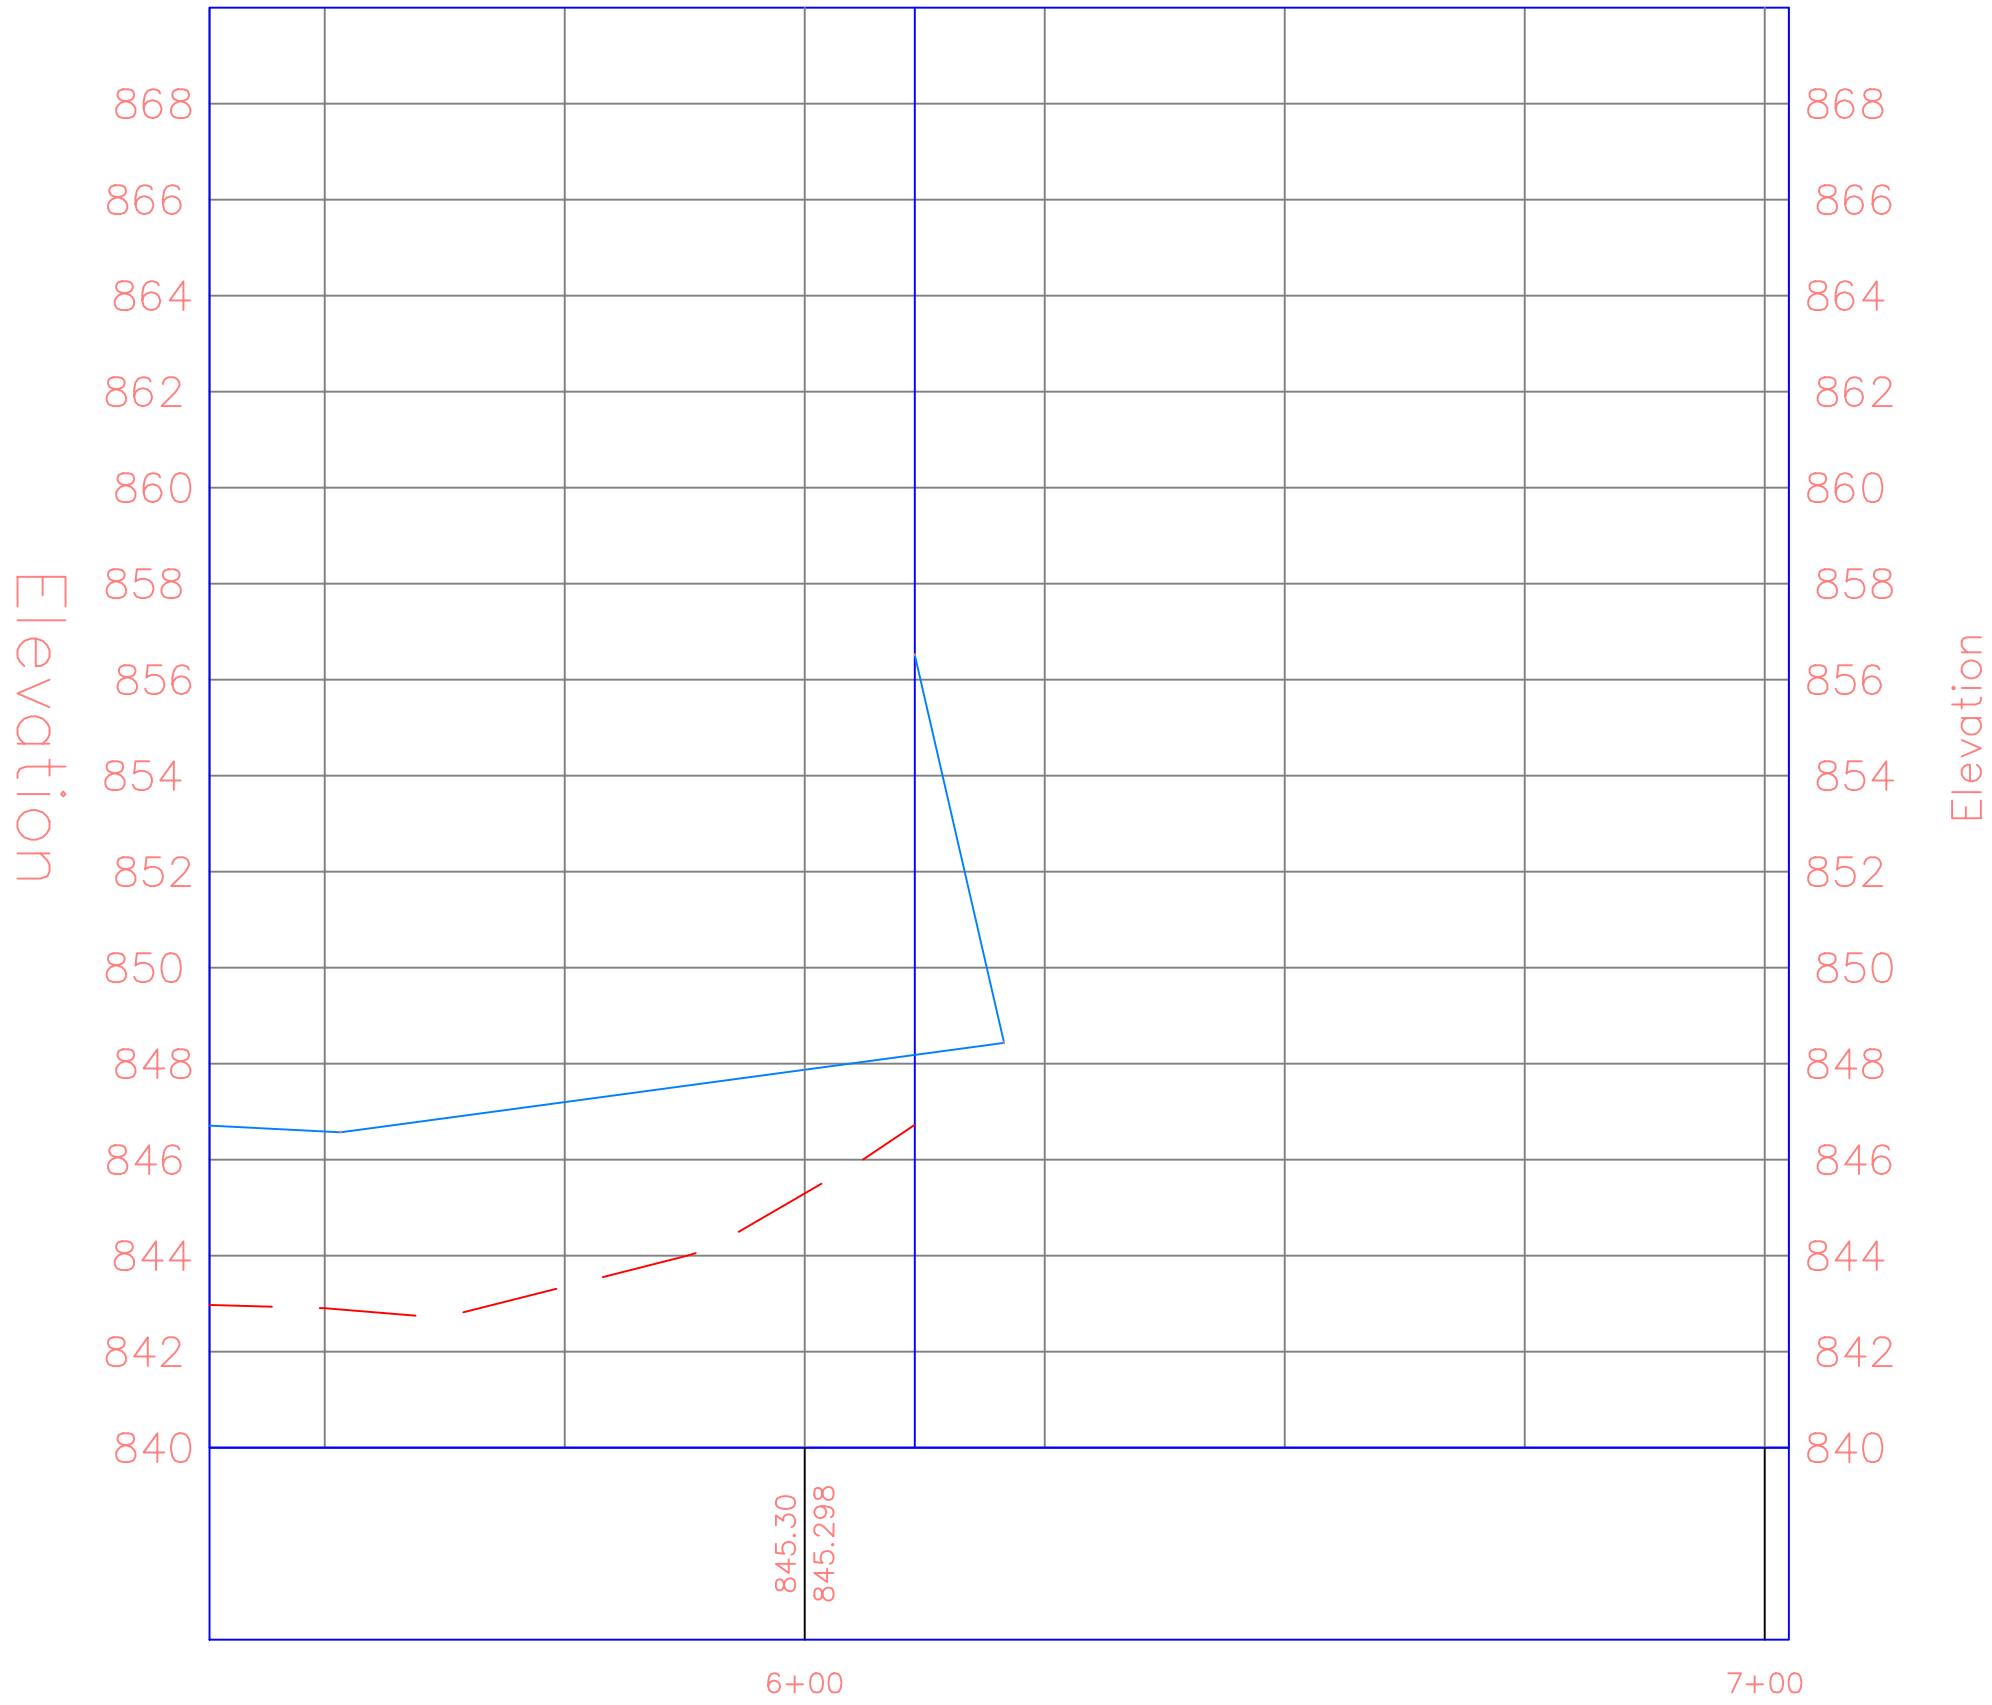

PROJECT:	CEE:4164-2
DATE :	12/2/2025
DRAWN BY:	Cjمرت
REVISION:	

THE UNIVERSITY OF IOWA
CIVIL AND ENVIRONMENTAL ENGINEERING

4105 SEAMANS CENTER FOR THE
ENGINEERING ARTS AND SCIENCES
103 S CAPITOL ST
IOWA CITY, IOWA 52242
PHONE: 319.335.5647
FAX: 319.335.5660
EMAIL: civil-hawks@iowa.edu

EDUCATIONAL - NOT
FOR CONSTRUCTION


LAKE FISHER PARK
DTV

19658 W Lakefisher Rd, Bloomfield, IA 52537


SHEET NAME
Alternative Path
Alt Trails

SHEET NO.

T.323

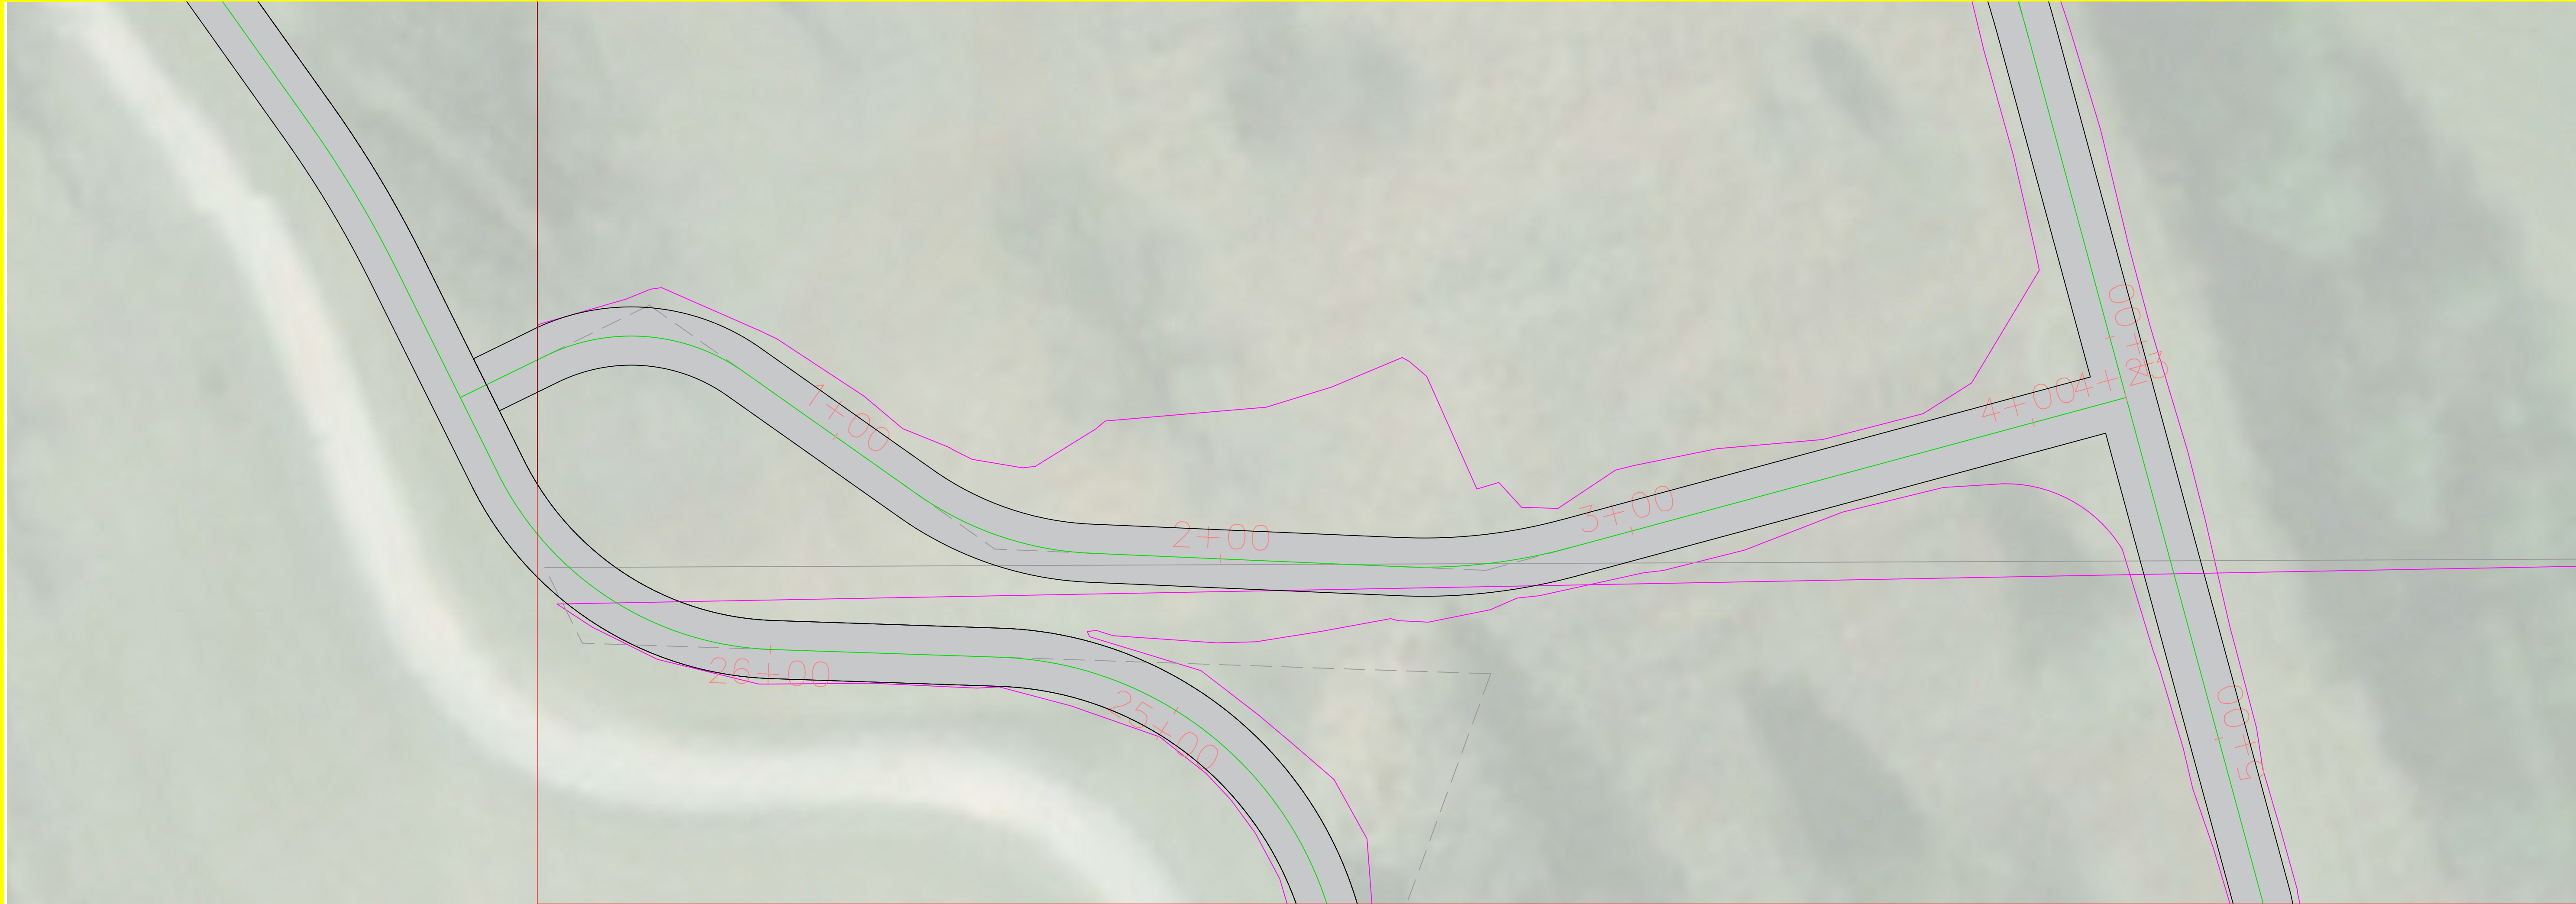

MUP East to Gravel Path North East PROFILE
MUP East to Gravel Path North East72

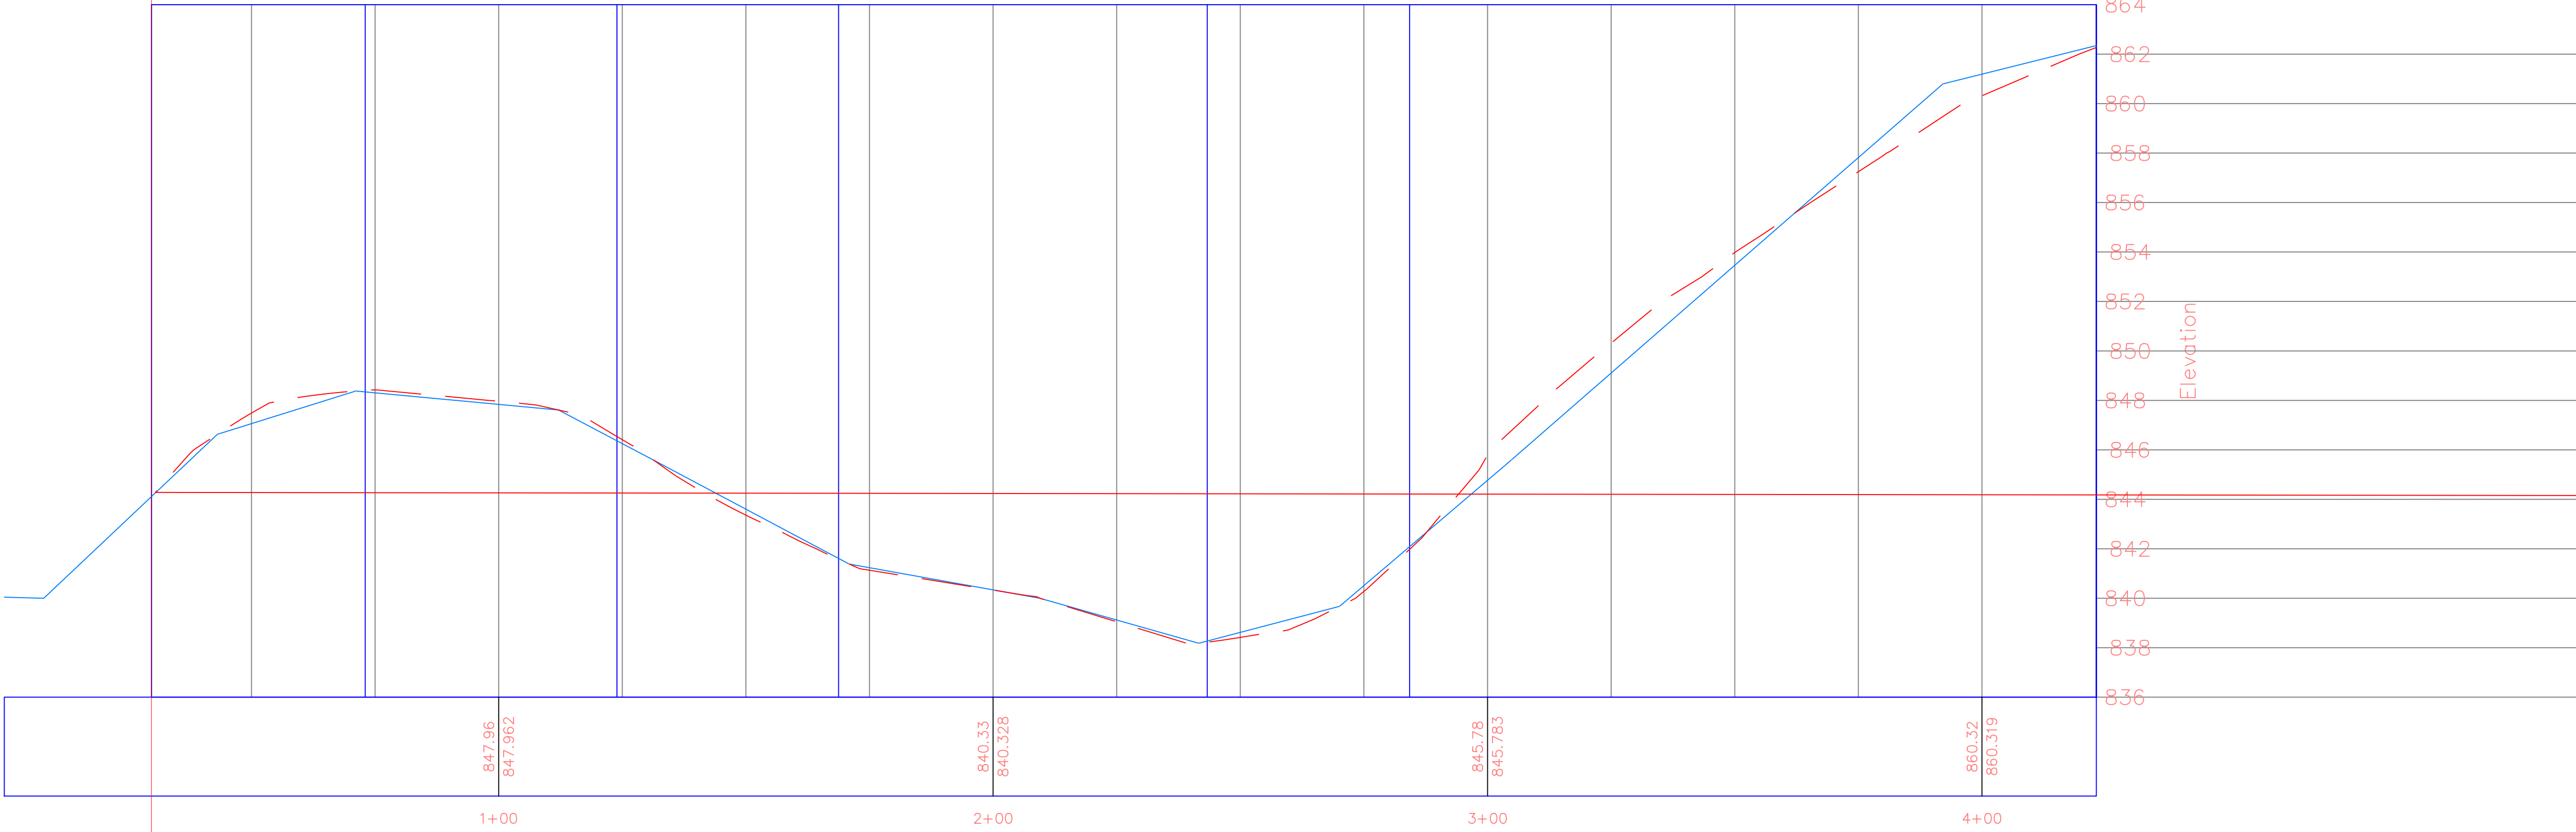

PROJECT:	CEE:4164-2
DATE :	12/2/2025
DRAWN BY:	Cjمرت
REVISION:	


THE UNIVERSITY OF IOWA
CIVIL AND ENVIRONMENTAL ENGINEERING
4105 SEAMANS CENTER FOR THE
ENGINEERING ARTS AND SCIENCES
103 S CAPITOL ST
IOWA CITY, IOWA 52242
PHONE: 319.335.5647
FAX: 319.335.5660
EMAIL: civil-hawks@iowa.edu

EDUCATIONAL - NOT
FOR CONSTRUCTION


LAKE FISHER PARK
DTV
19658 W Lakefisher Rd, Bloomfield, IA 52537

SHEET NAME
Alternative Path
Alt Trails

SHEET NO.
T.324

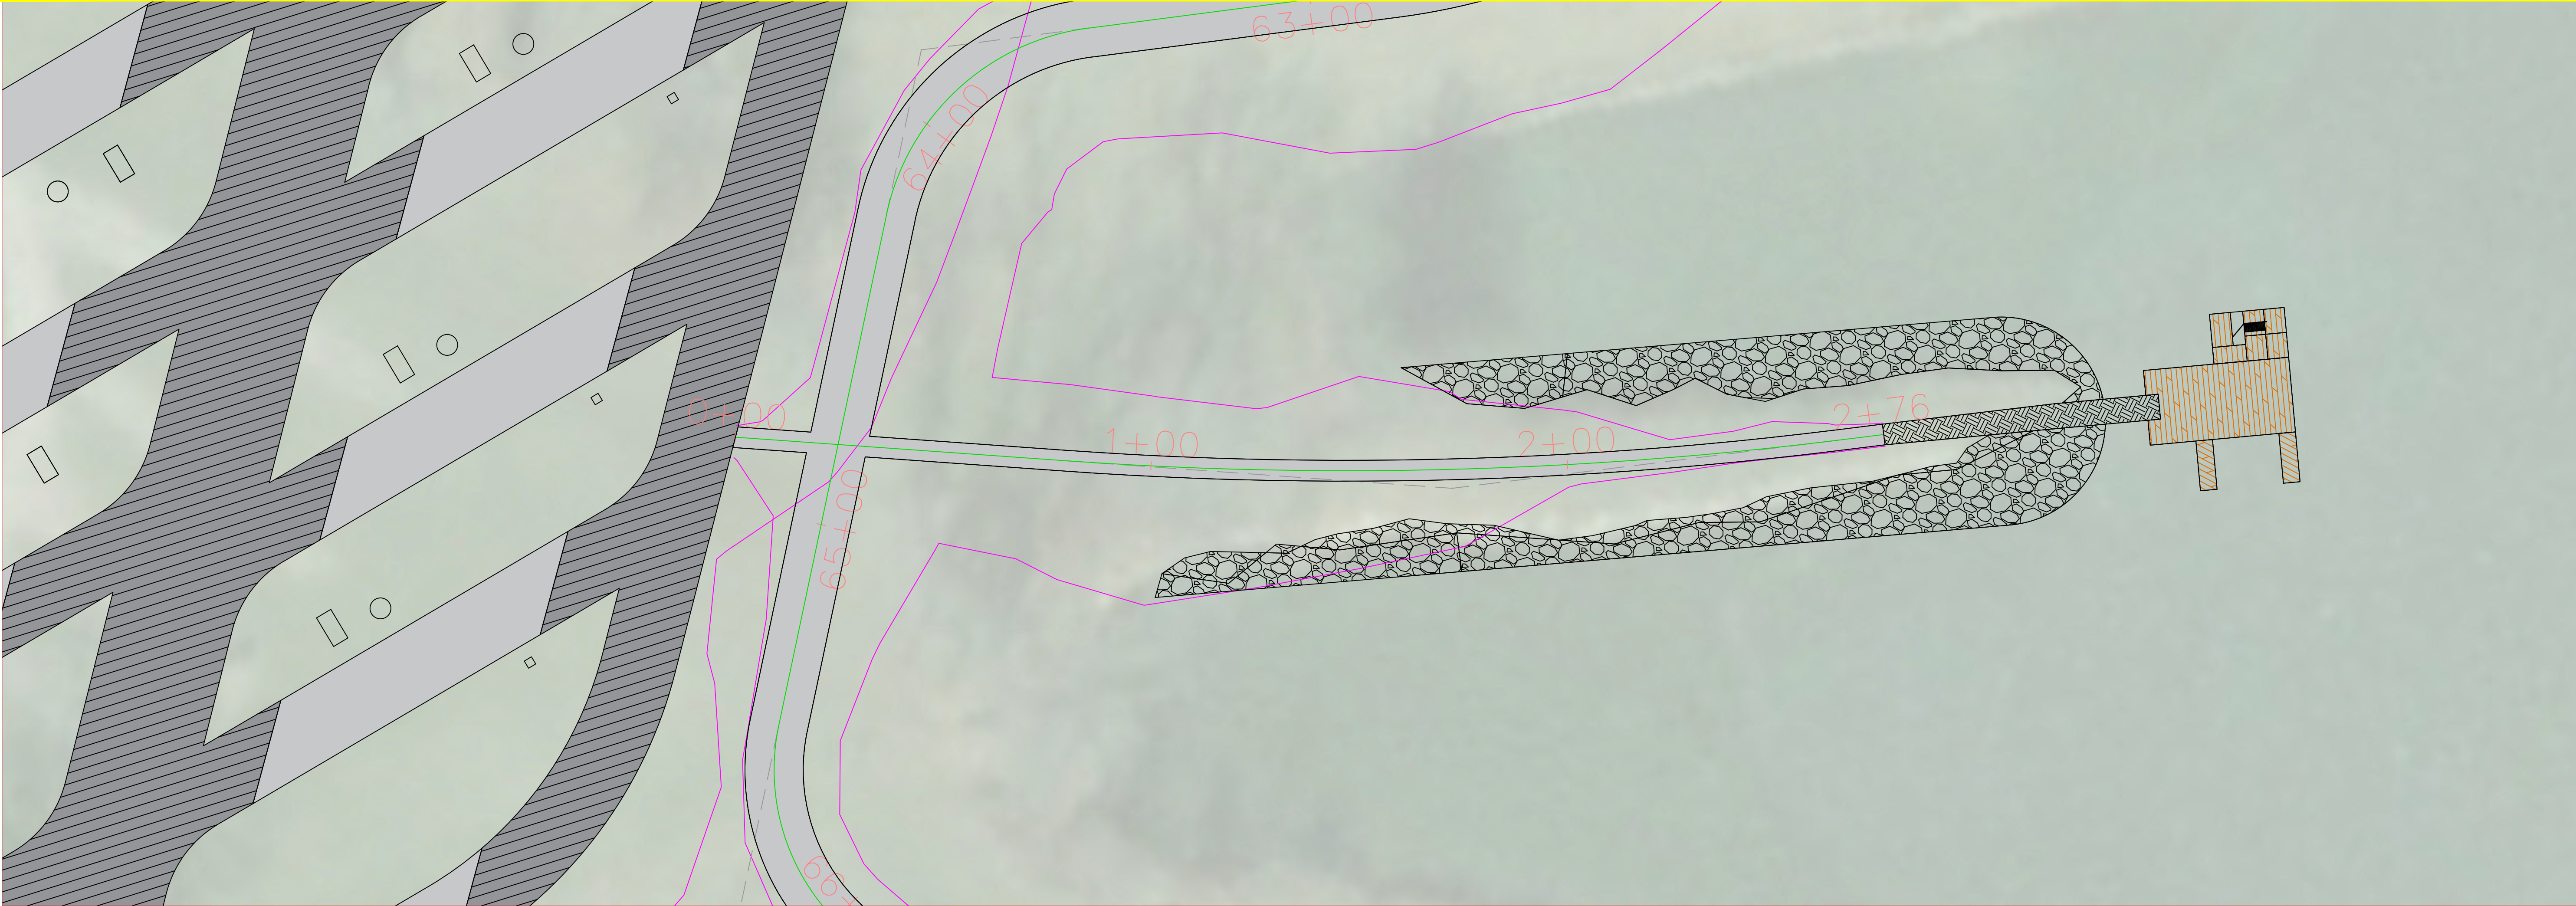

NW Dock to Station East PROFILE
NW Dock to MUP East73

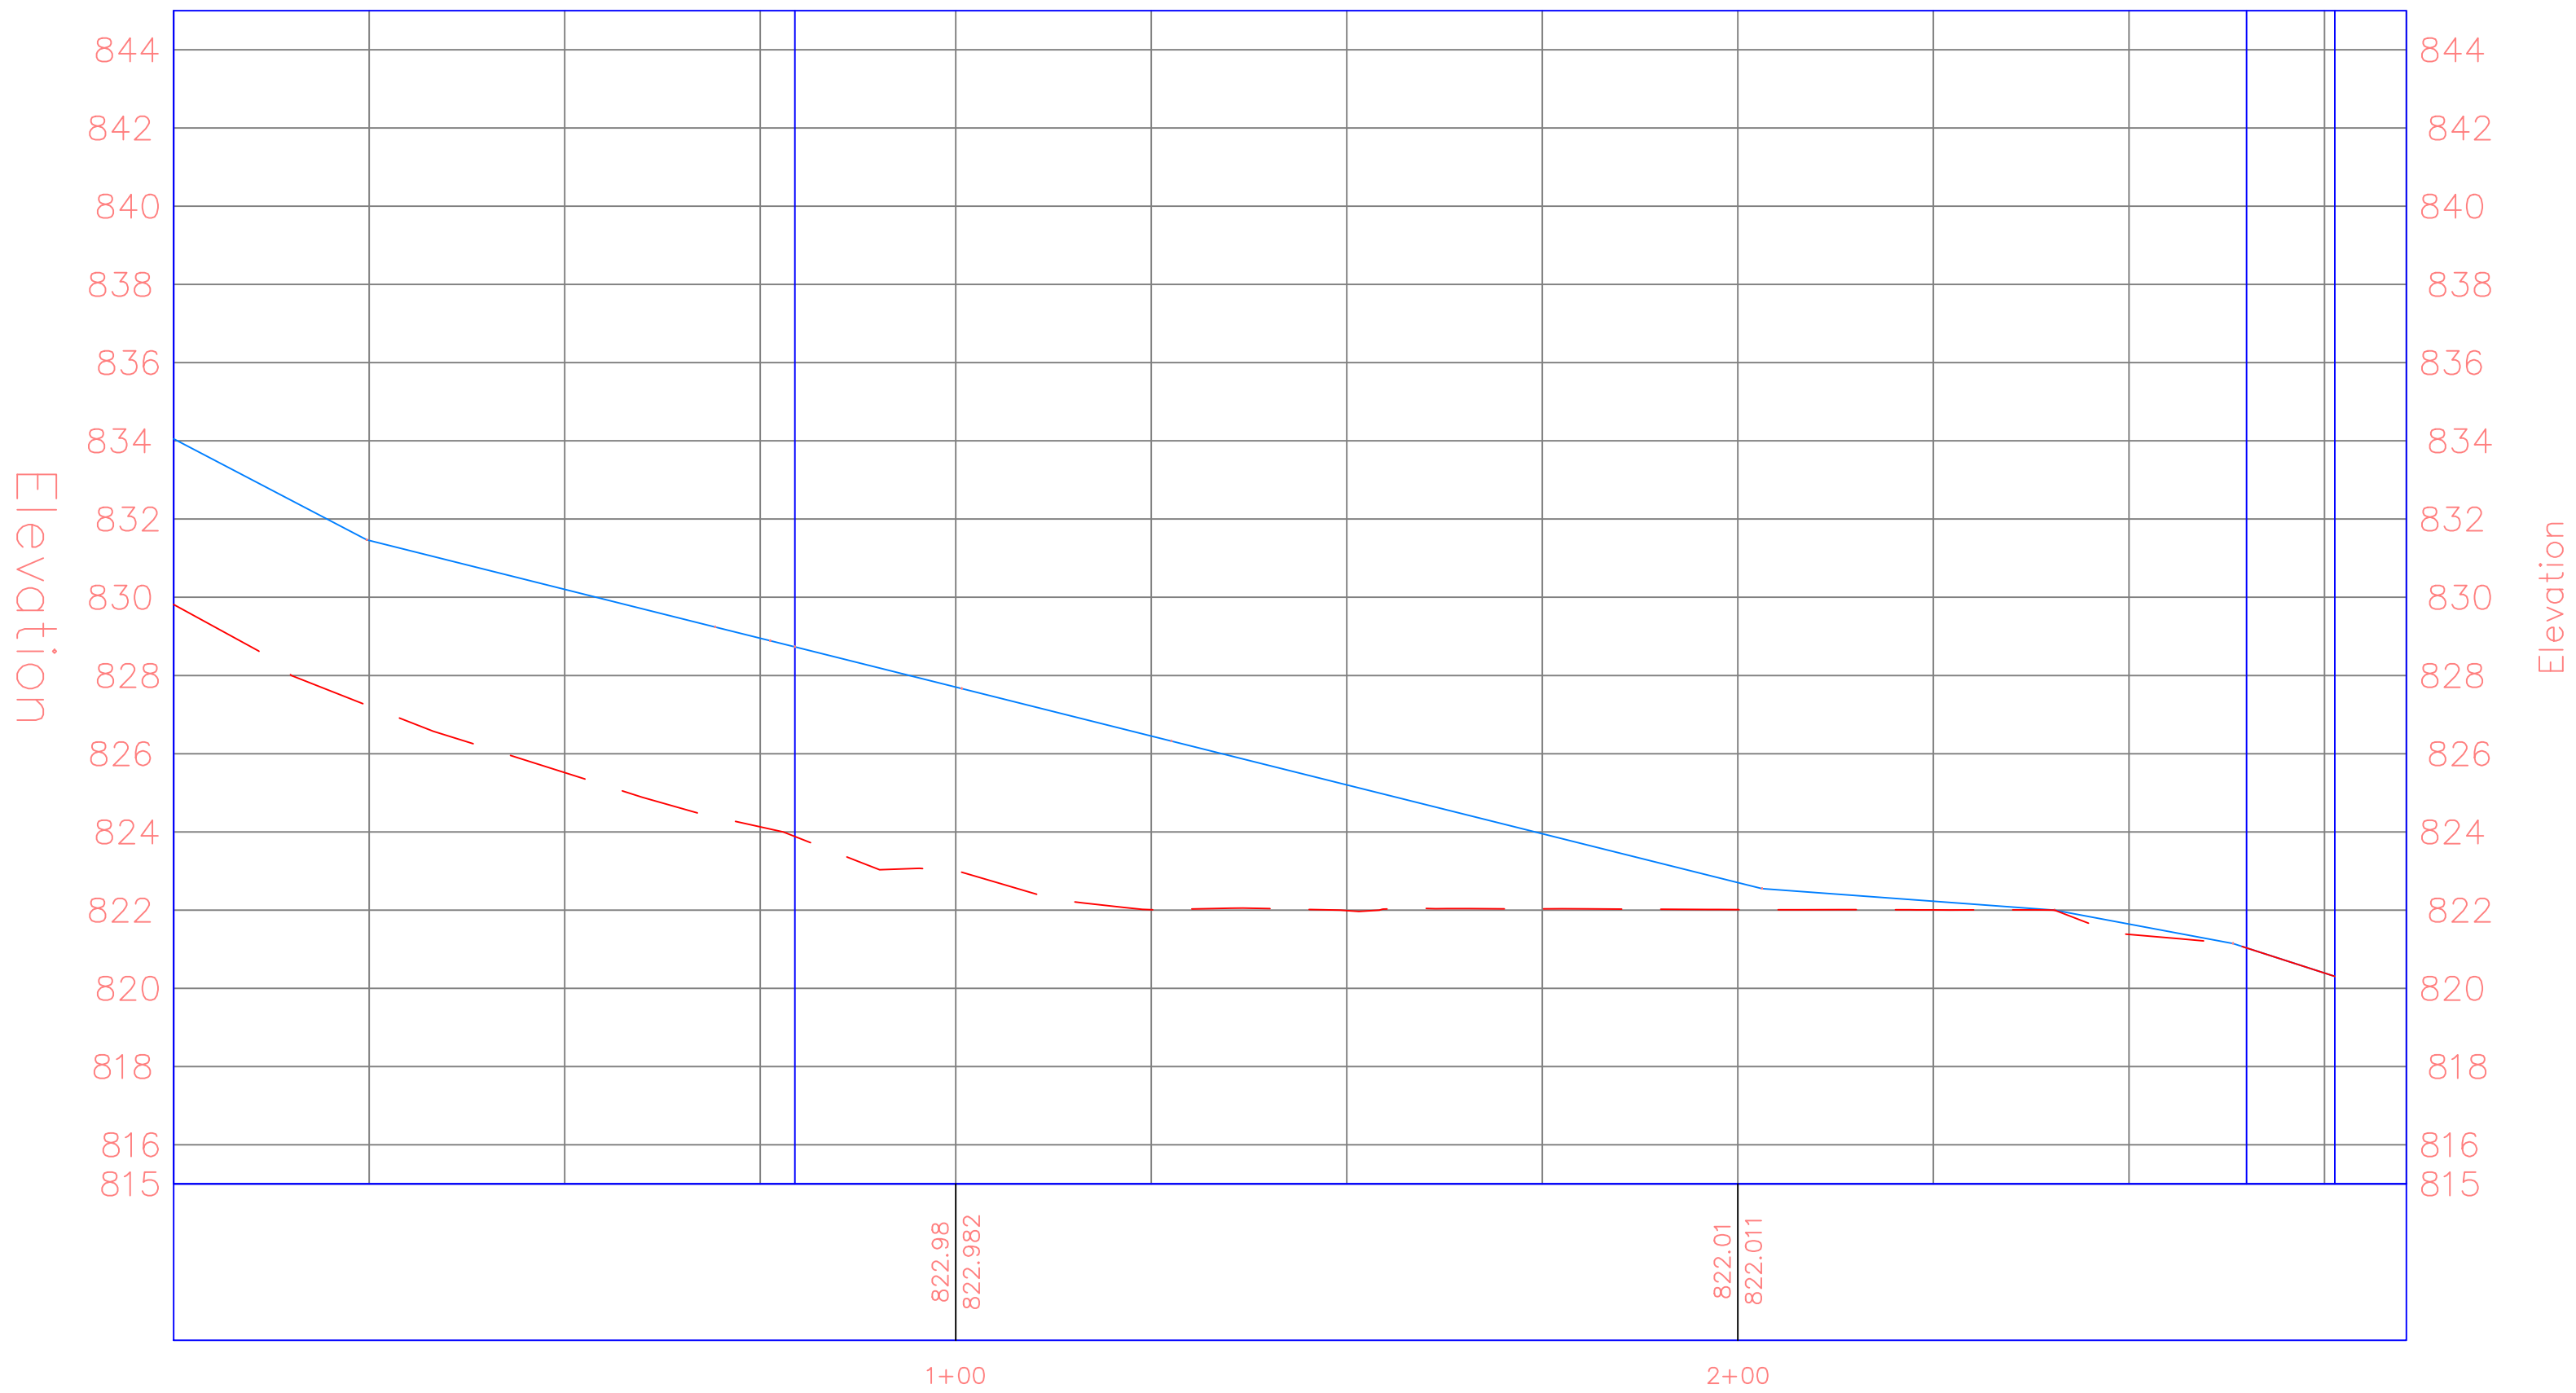

PROJECT:	CEE:4164-2
DATE :	12/2/2025
DRAWN BY:	Cjمرت
REVISION:	


THE UNIVERSITY OF IOWA
CIVIL AND ENVIRONMENTAL ENGINEERING
4105 SEAMANS CENTER FOR THE
ENGINEERING ARTS AND SCIENCES
103 S CAPITOL ST
IOWA CITY, IOWA 52242
PHONE: 319.335.5647
FAX: 319.335.5660
EMAIL: civil-hawks@iowa.edu

EDUCATIONAL - NOT
FOR CONSTRUCTION


LAKE FISHER PARK
DTV
19658 W Lakefisher Rd, Bloomfield, IA 52537

SHEET NAME
Alternative Path
Alt Trails

SHEET NO.
T.325

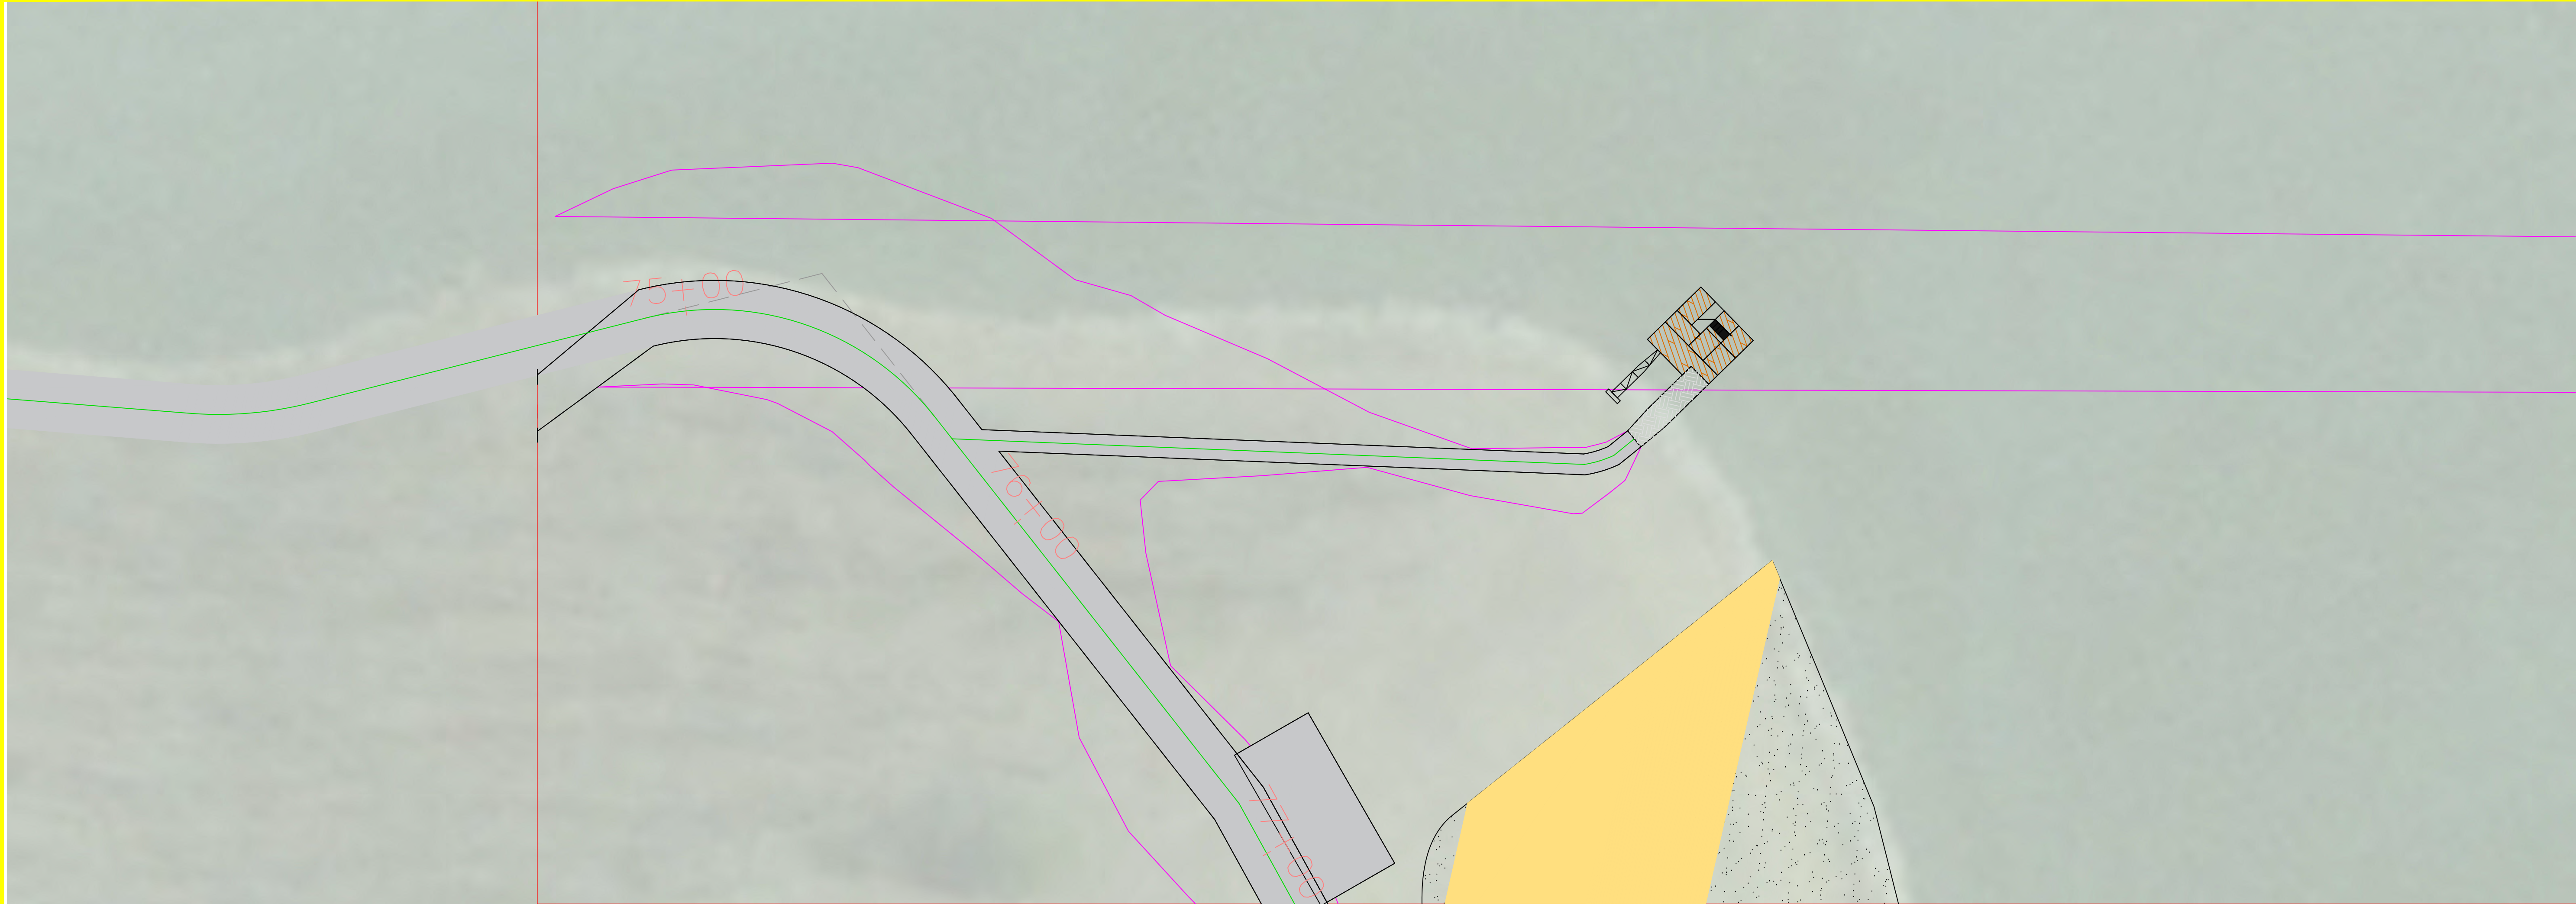

Beach 1 Station PROFILE
Beach 1 Dock74

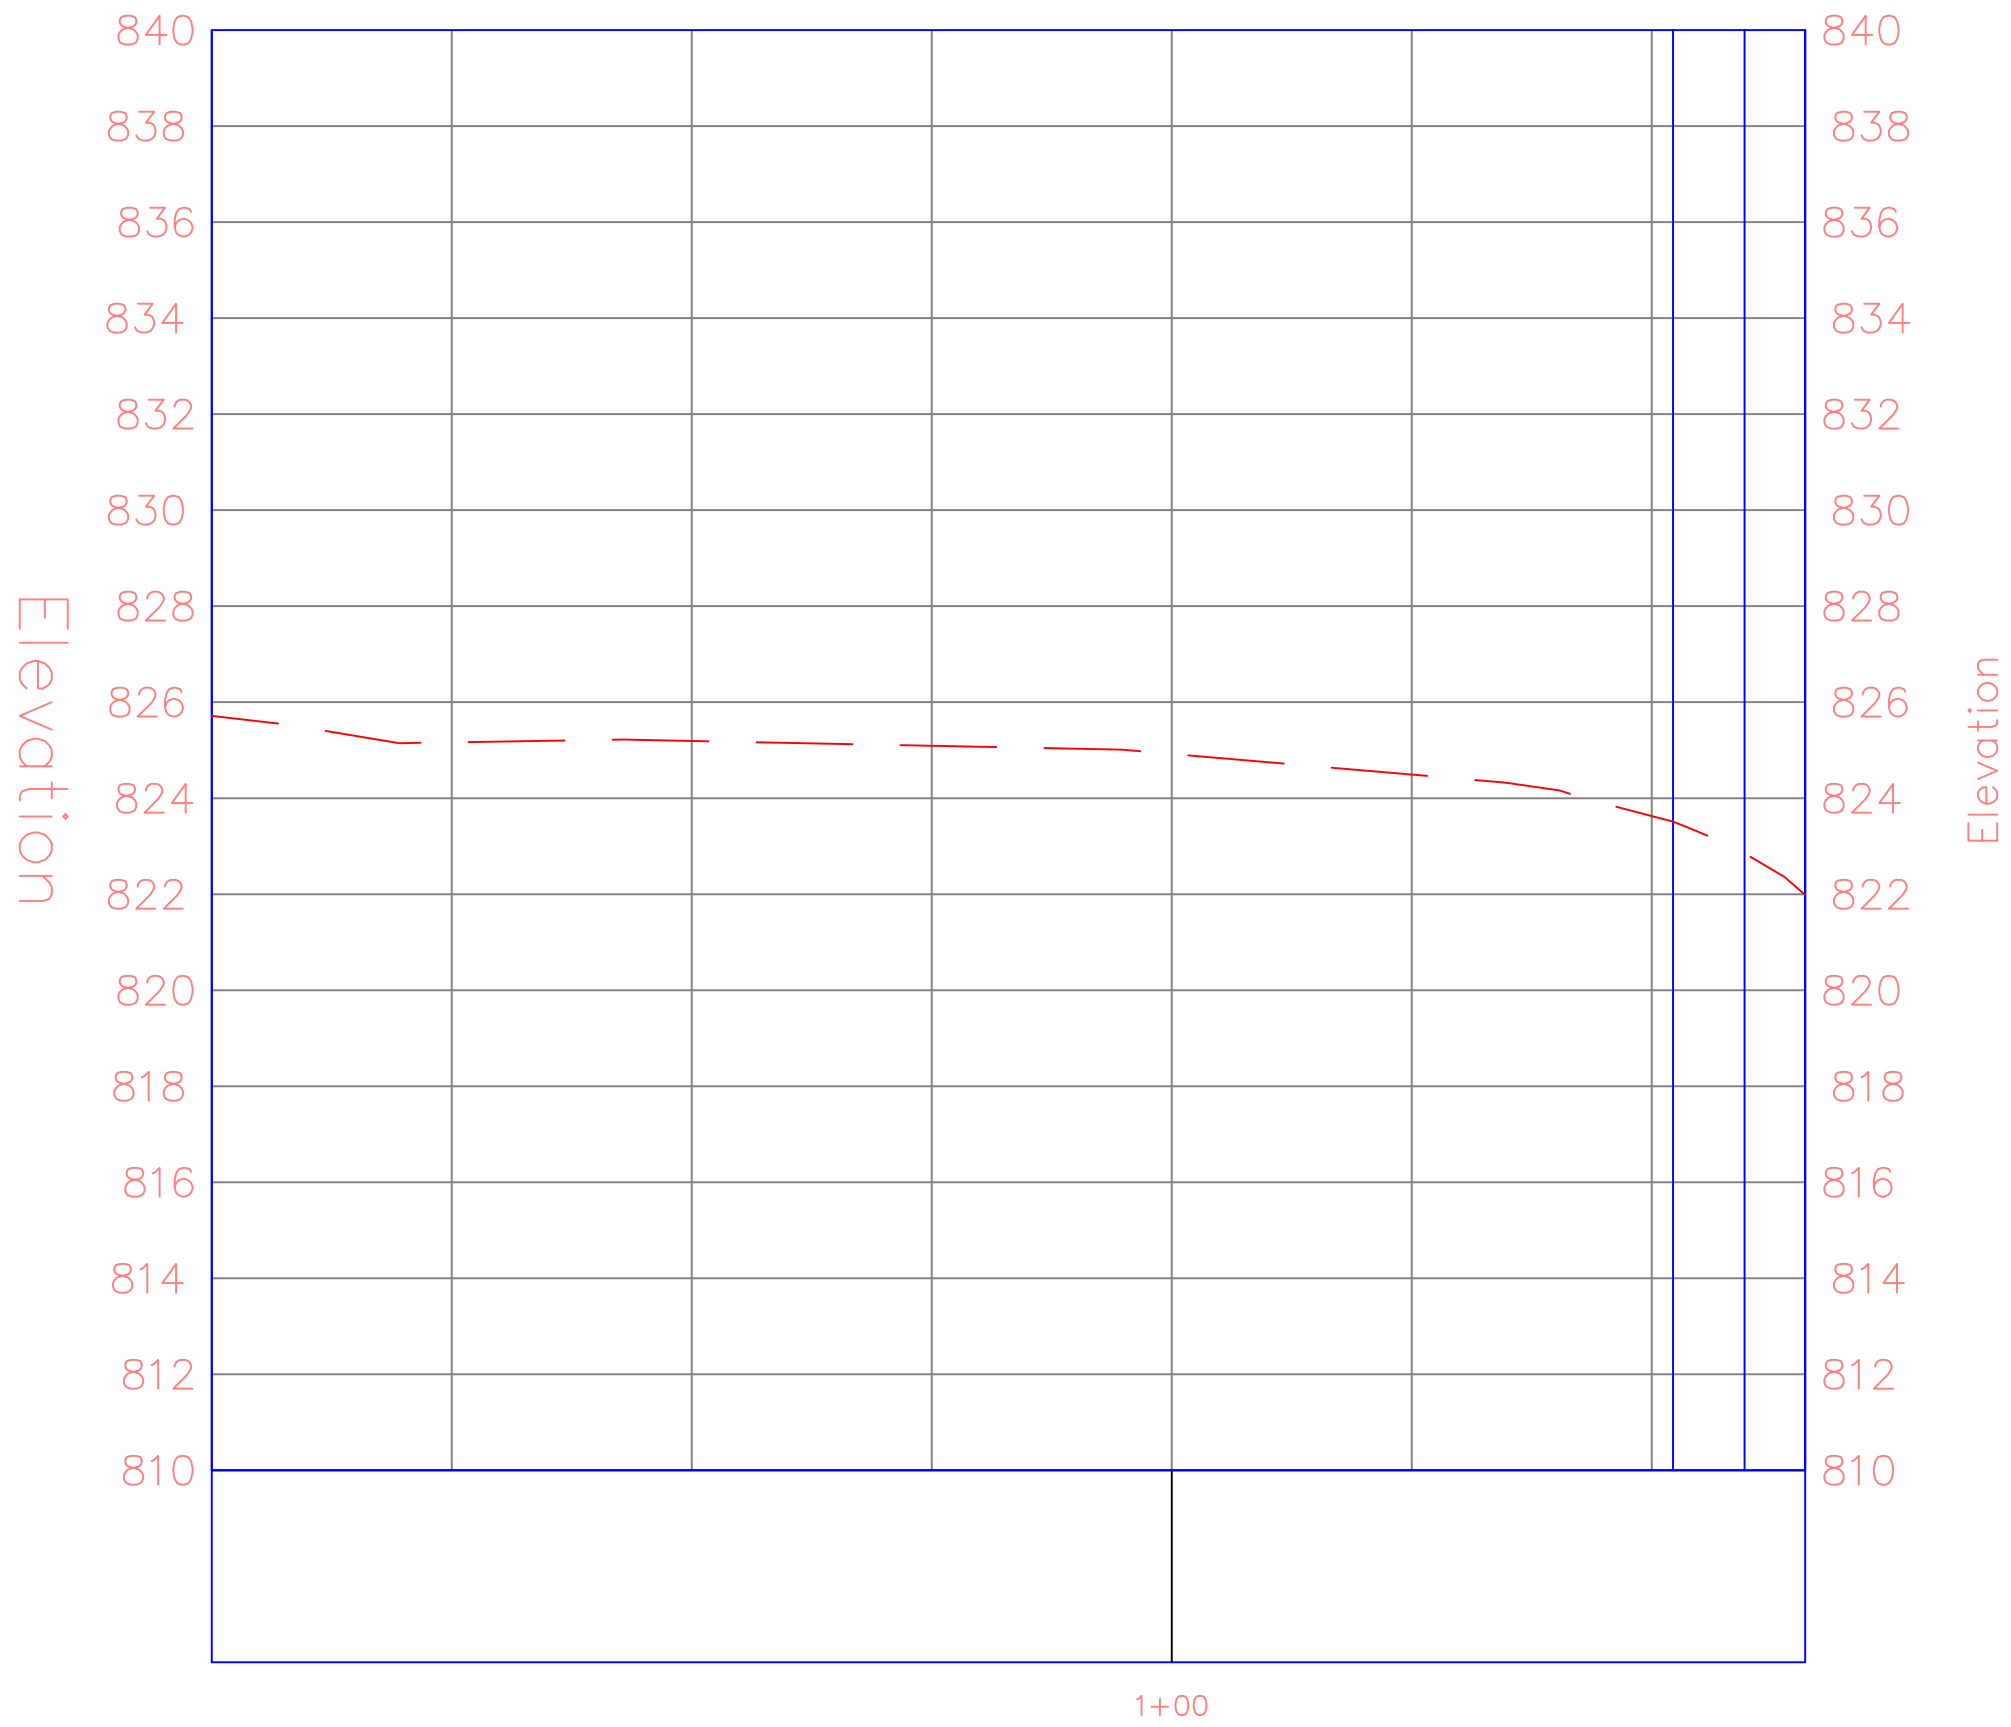

PROJECT:	CEE: 4164-2
DATE :	12/2/2025
DRAWN BY:	Cjمرت
REVISION:	


THE UNIVERSITY OF IOWA
CIVIL AND ENVIRONMENTAL ENGINEERING
4105 SEAMANS CENTER FOR THE
ENGINEERING ARTS AND SCIENCES
103 S CAPITOL ST
IOWA CITY, IOWA 52242
PHONE: 319.335.5647
FAX: 319.335.5660
EMAIL: civil-hawks@iowa.edu

EDUCATIONAL - NOT
FOR CONSTRUCTION

LAKE FISHER PARK
DTV
19658 W Lakefisher Rd, Bloomfield, IA 52537

SHEET NAME
Alternative Path
Alt Trails

SHEET NO.
T.326

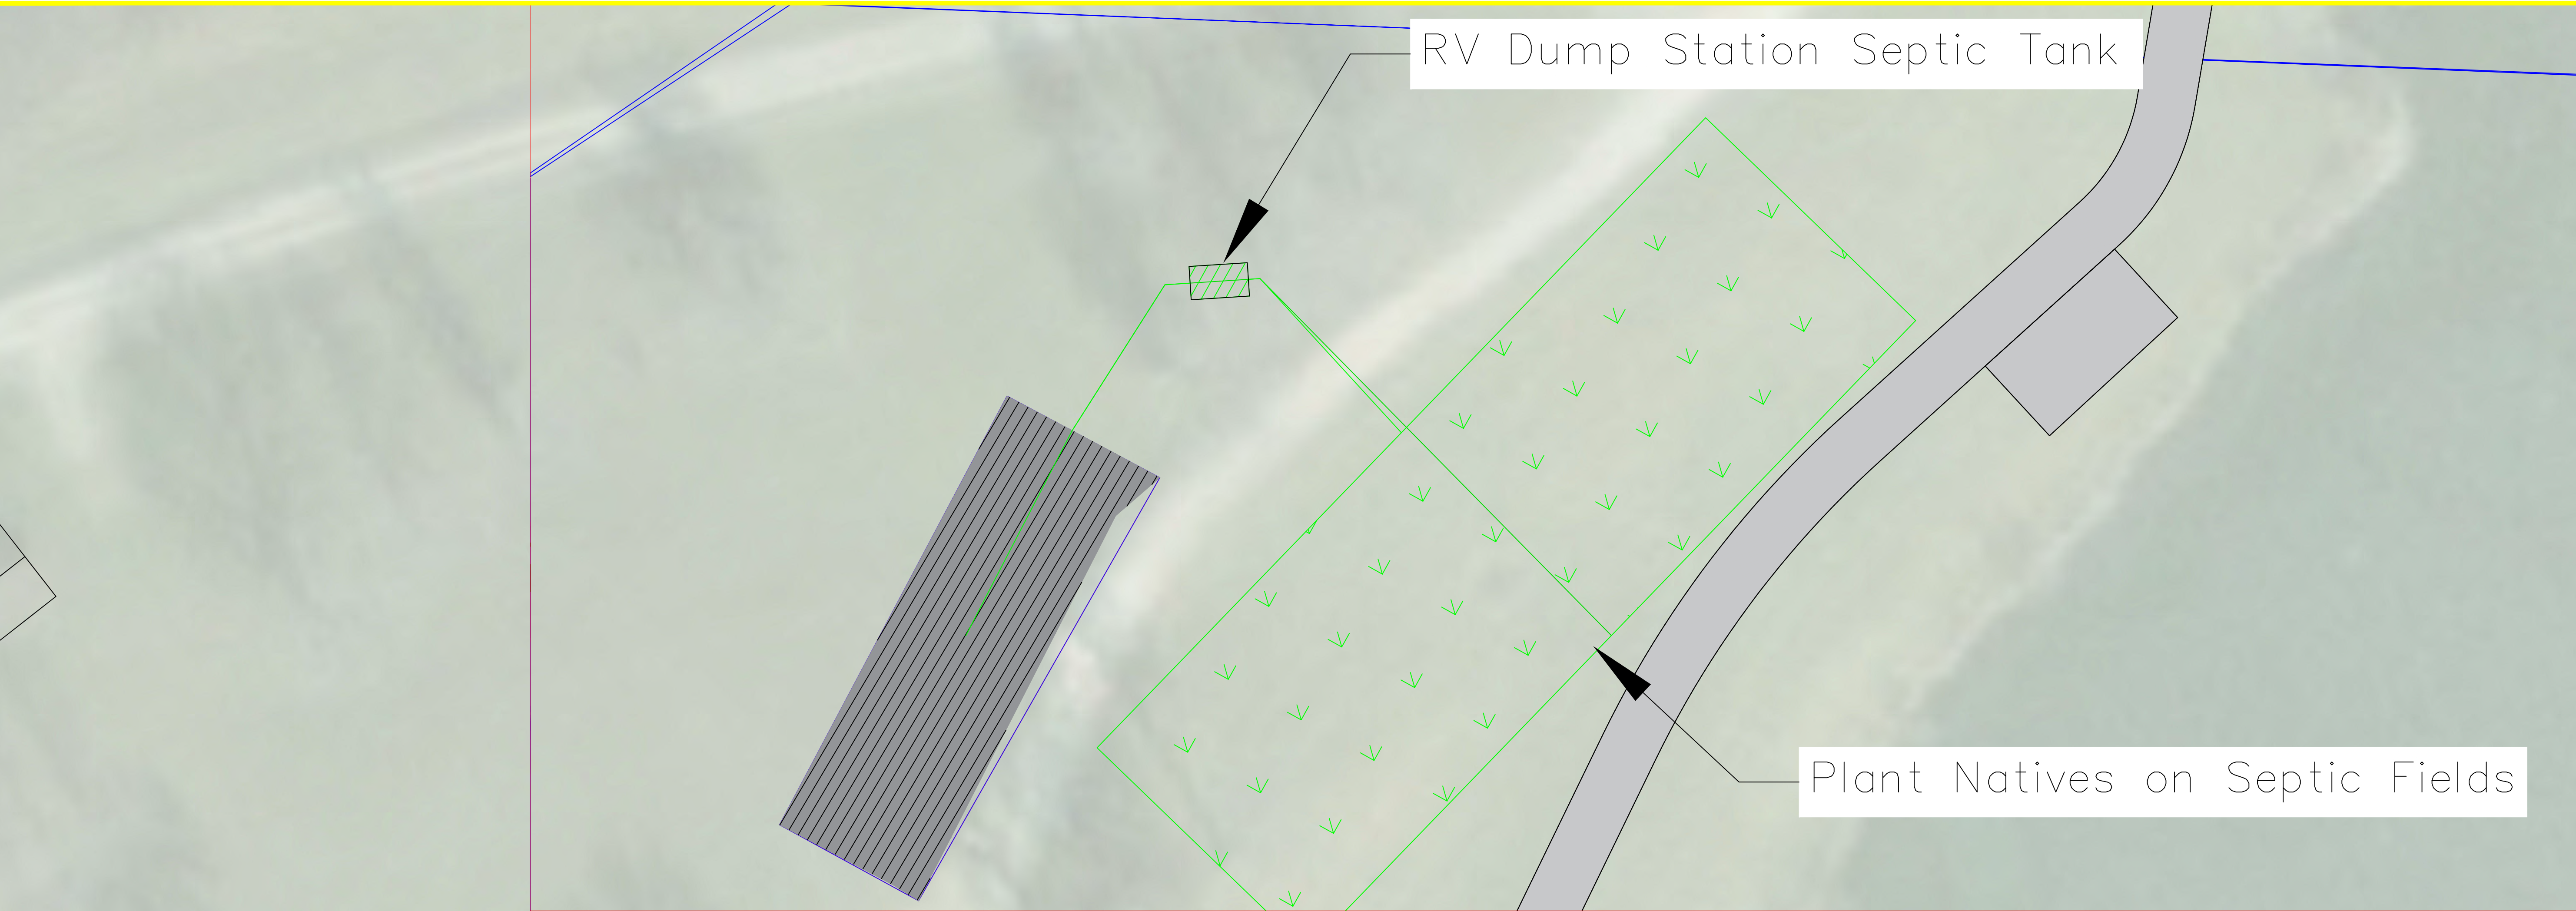

PROJECT:	CCE: 4164-2
DATE :	12/2/2025
DRAWN BY:	Cjmerter
REVISION:	

THE UNIVERSITY OF IOWA
CIVIL AND ENVIRONMENTAL ENGINEERING
4105 SEAMANS CENTER FOR THE
ENGINEERING ARTS AND SCIENCES
103 S CAPITOL ST
IOWA CITY, IOWA 52242
PHONE: 319.335.5647
FAX: 319.335.5660
EMAIL: civil-hawks@iowa.edu


EDUCATIONAL - NOT
FOR CONSTRUCTION


LAKE FISHER PARK
DTV
19658 W Lakefisher Rd, Bloomfield, IA 52537

SHEET NAME
RV Septic
Sanitary Sewer

SHEET NO.
SS.101

RV Dump Station PROFILE
RV Dump SS86

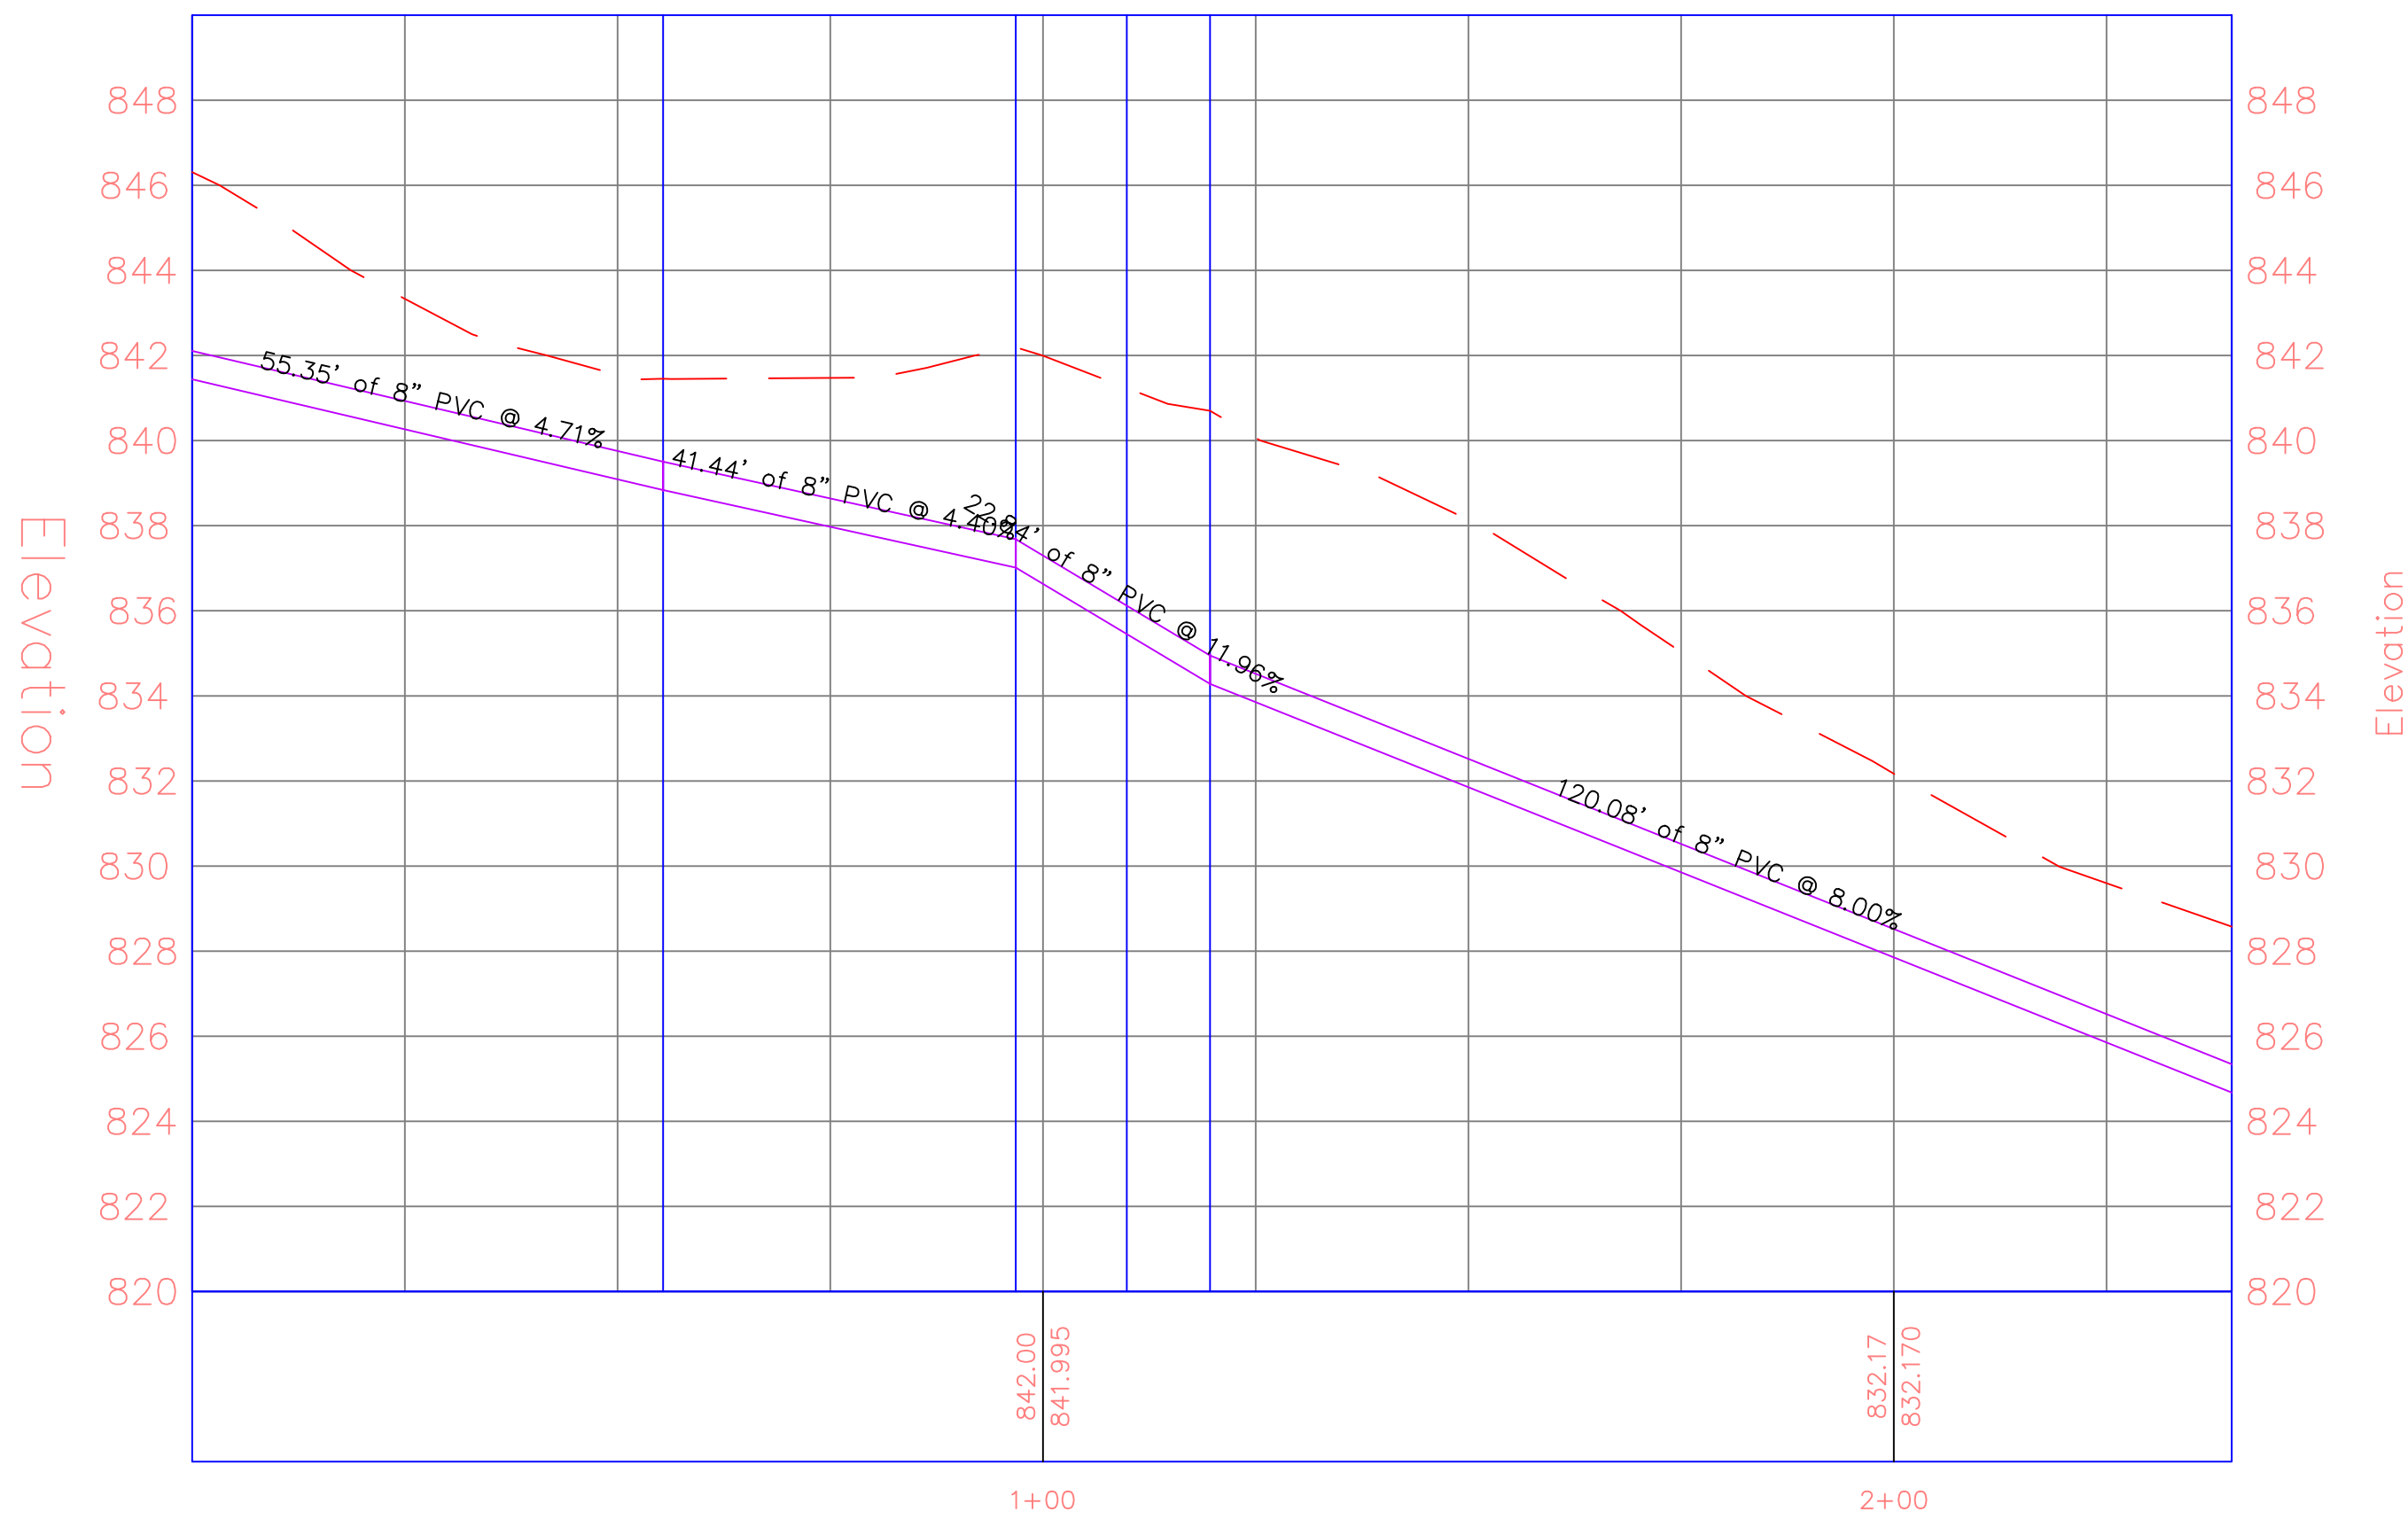

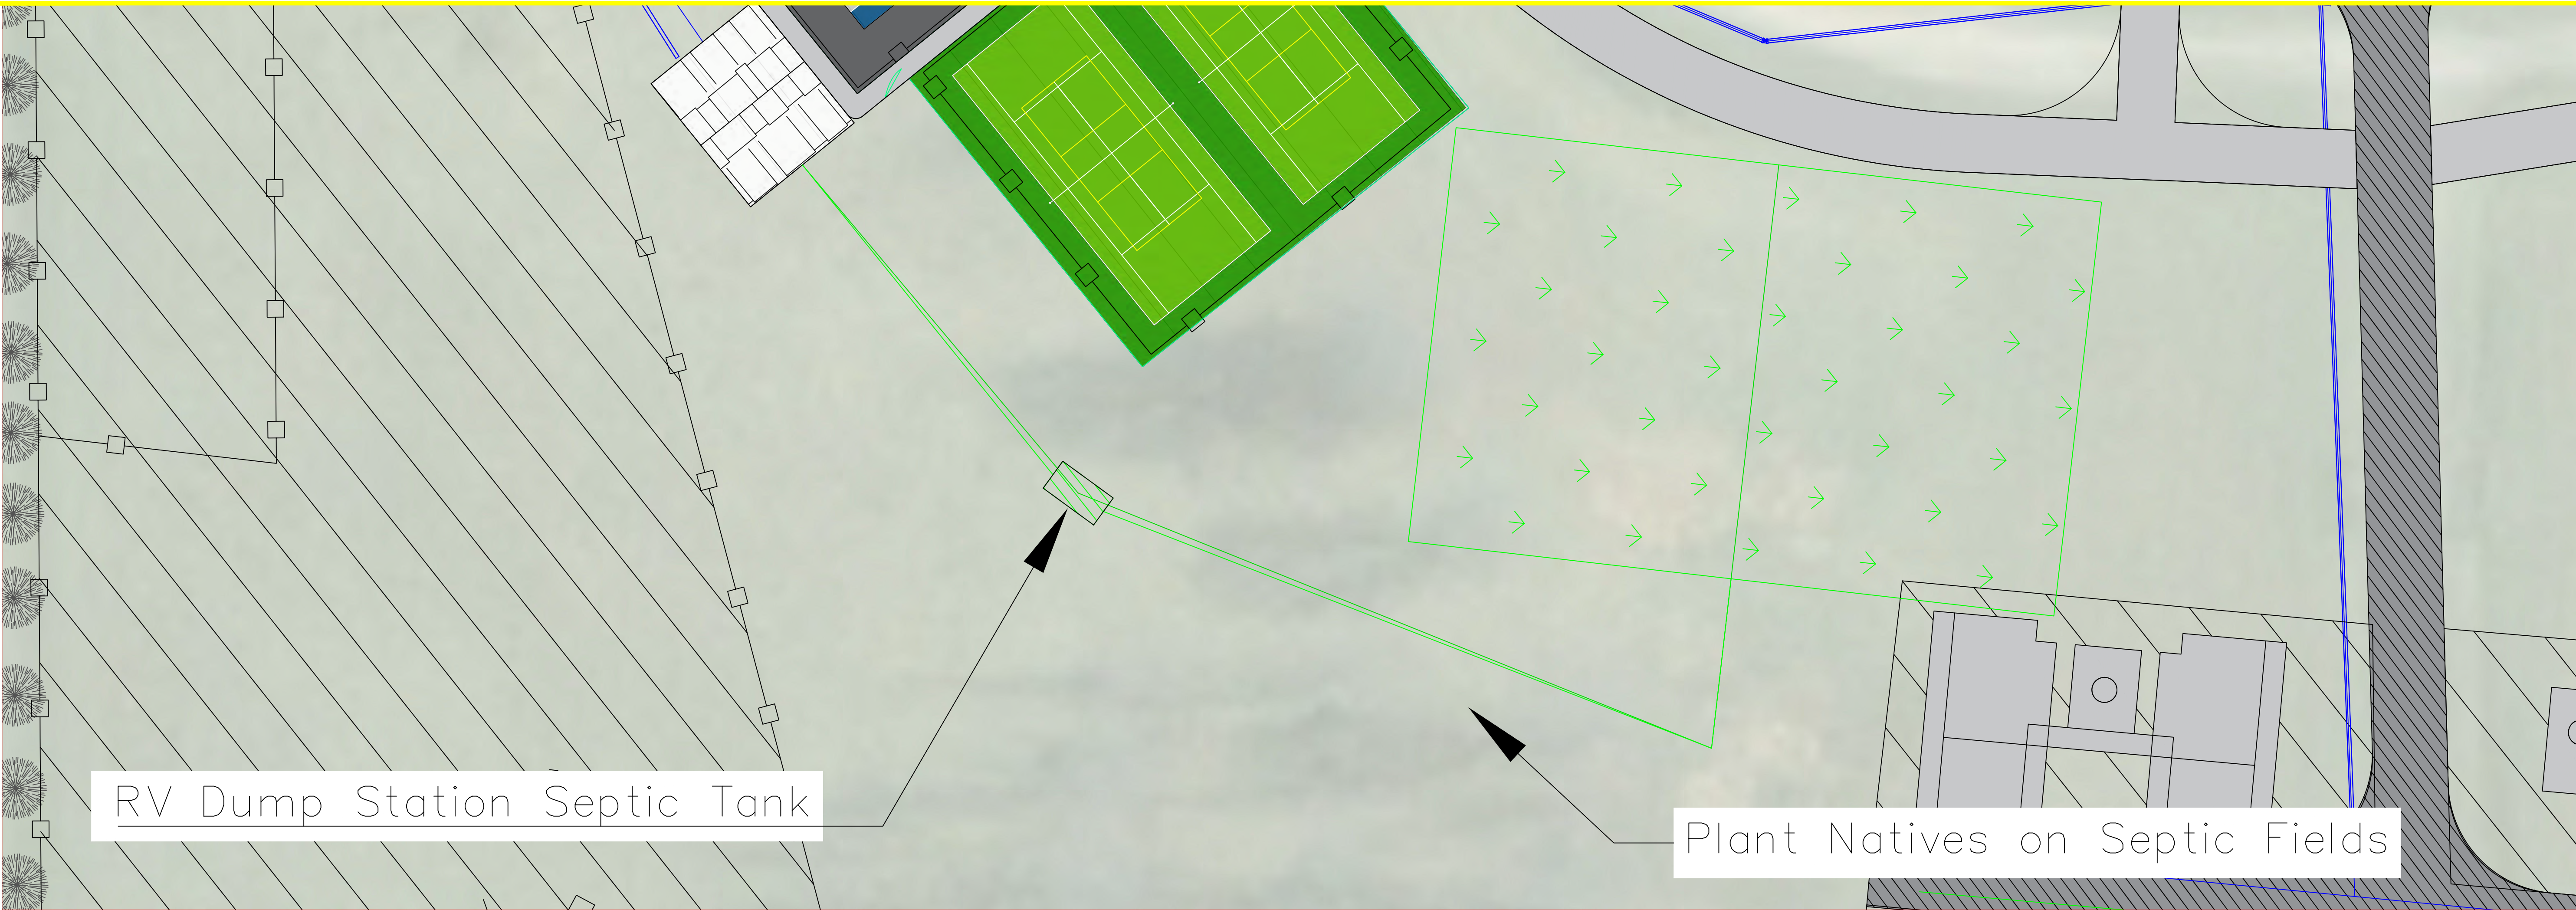

PROJECT:	CCE: 4164-2
DATE :	12/2/2025
DRAWN BY:	Cjمرت
REVISION:	


THE UNIVERSITY OF IOWA
CIVIL AND ENVIRONMENTAL ENGINEERING
4105 SEAMANS CENTER FOR THE
ENGINEERING ARTS AND SCIENCES
103 S CAPITOL ST
IOWA CITY, IOWA 52242
PHONE: 319.335.5647
FAX: 319.335.5660
EMAIL: civil-hawks@iowa.edu



EDUCATIONAL - NOT
FOR CONSTRUCTION

LAKE FISHER PARK
DTV
19658 W Lakefisher Rd, Bloomfield, IA 52537

SHEET NAME
Recreation Septic
Sanitary Sewer

SHEET NO.
SS.102

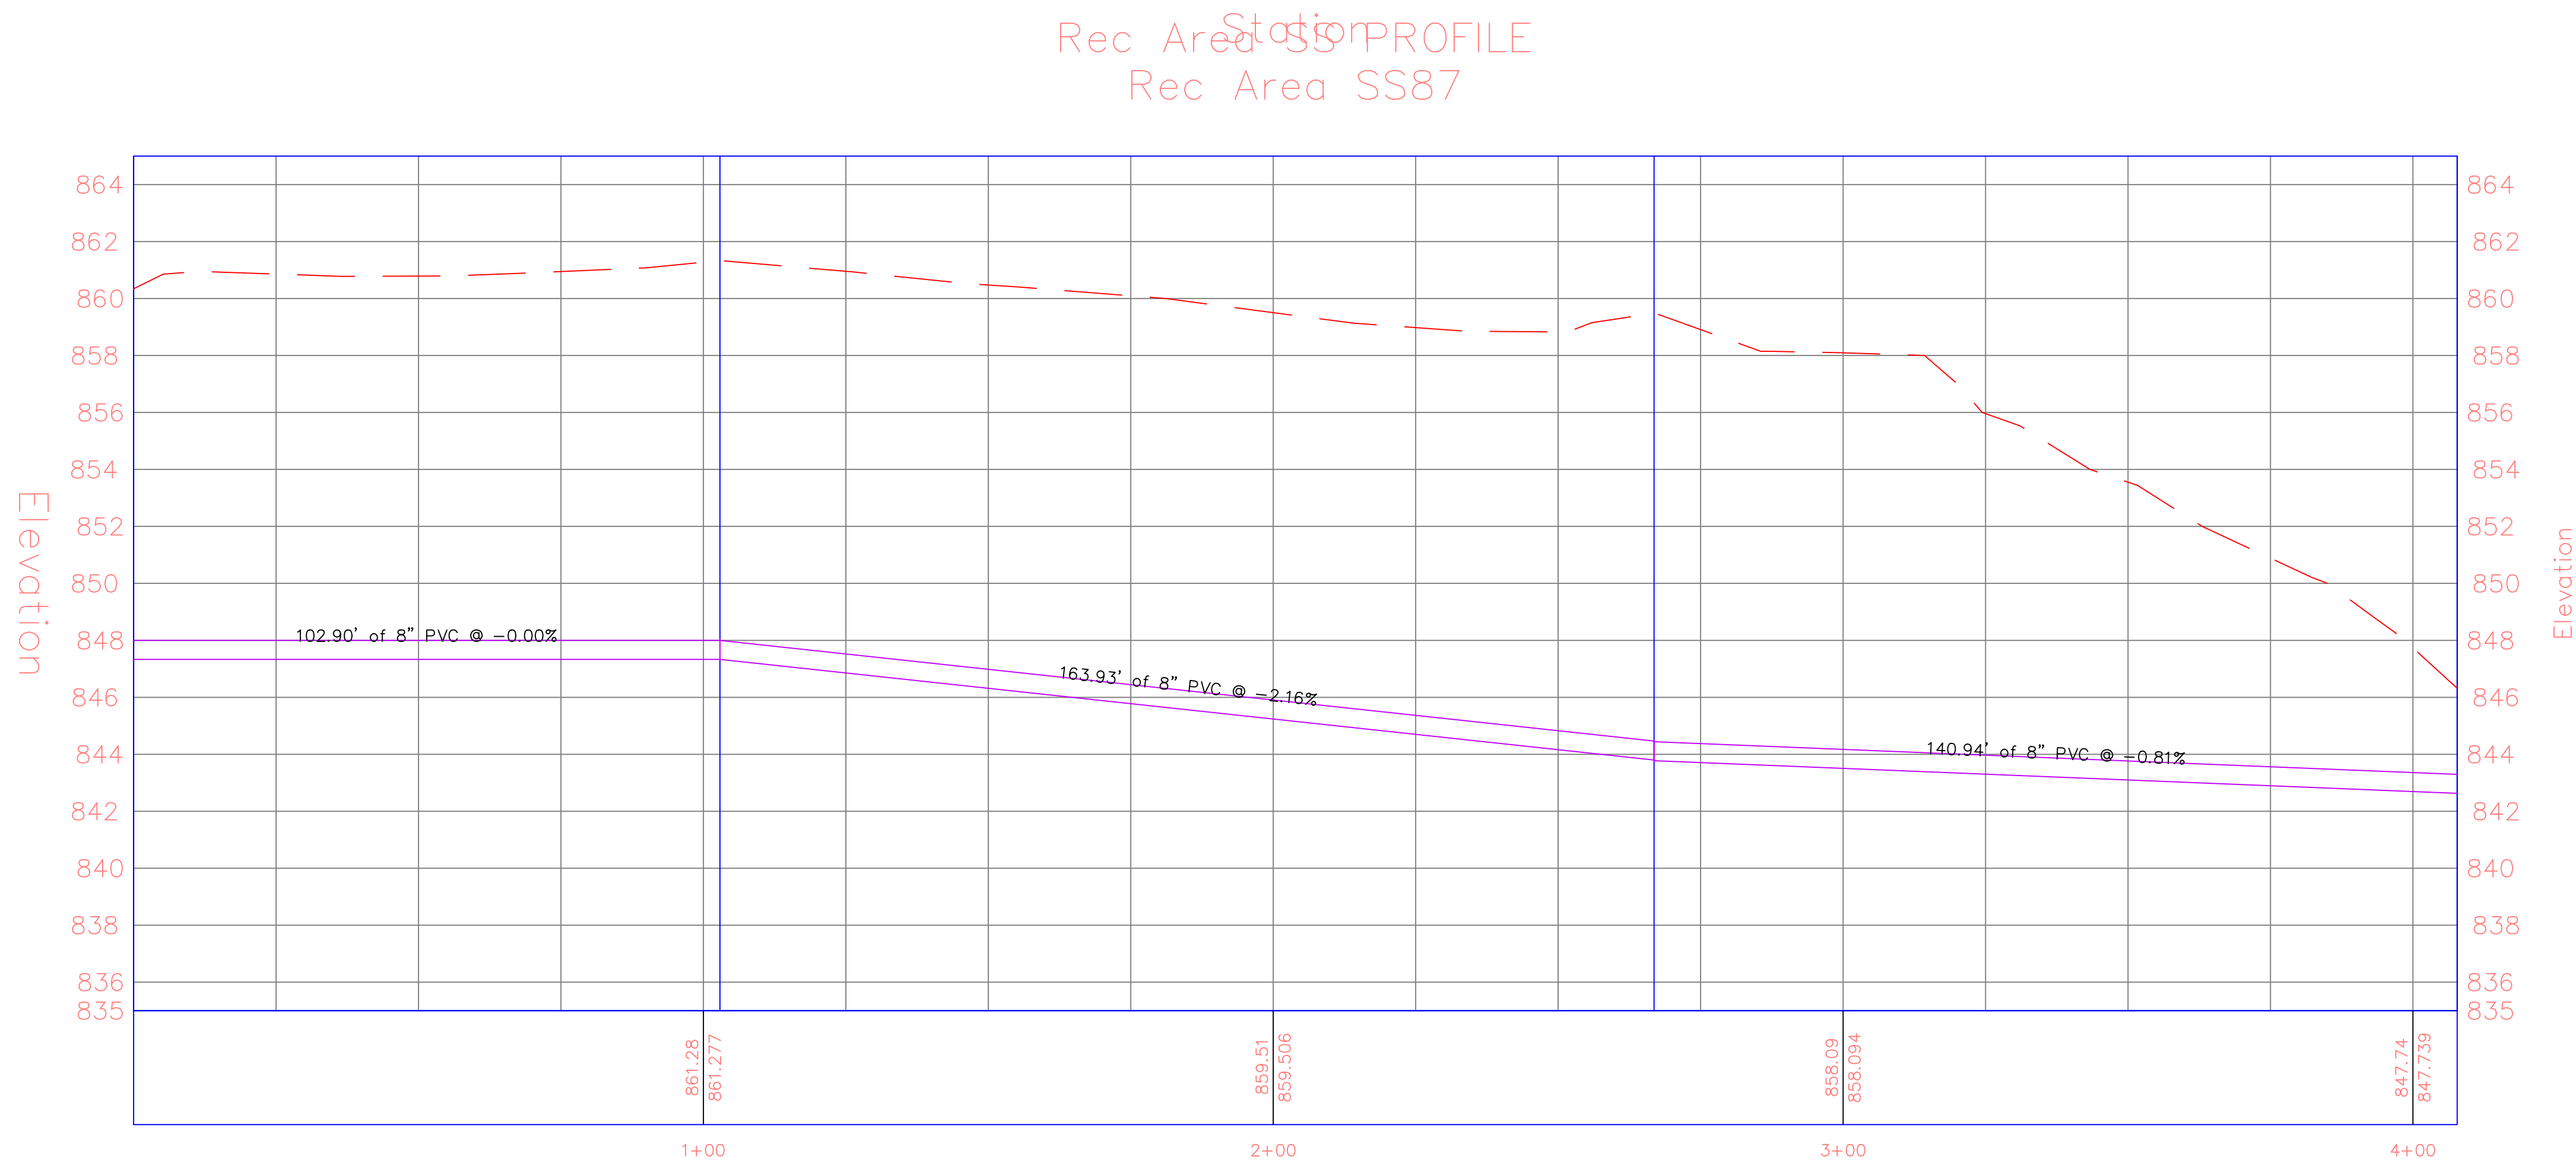

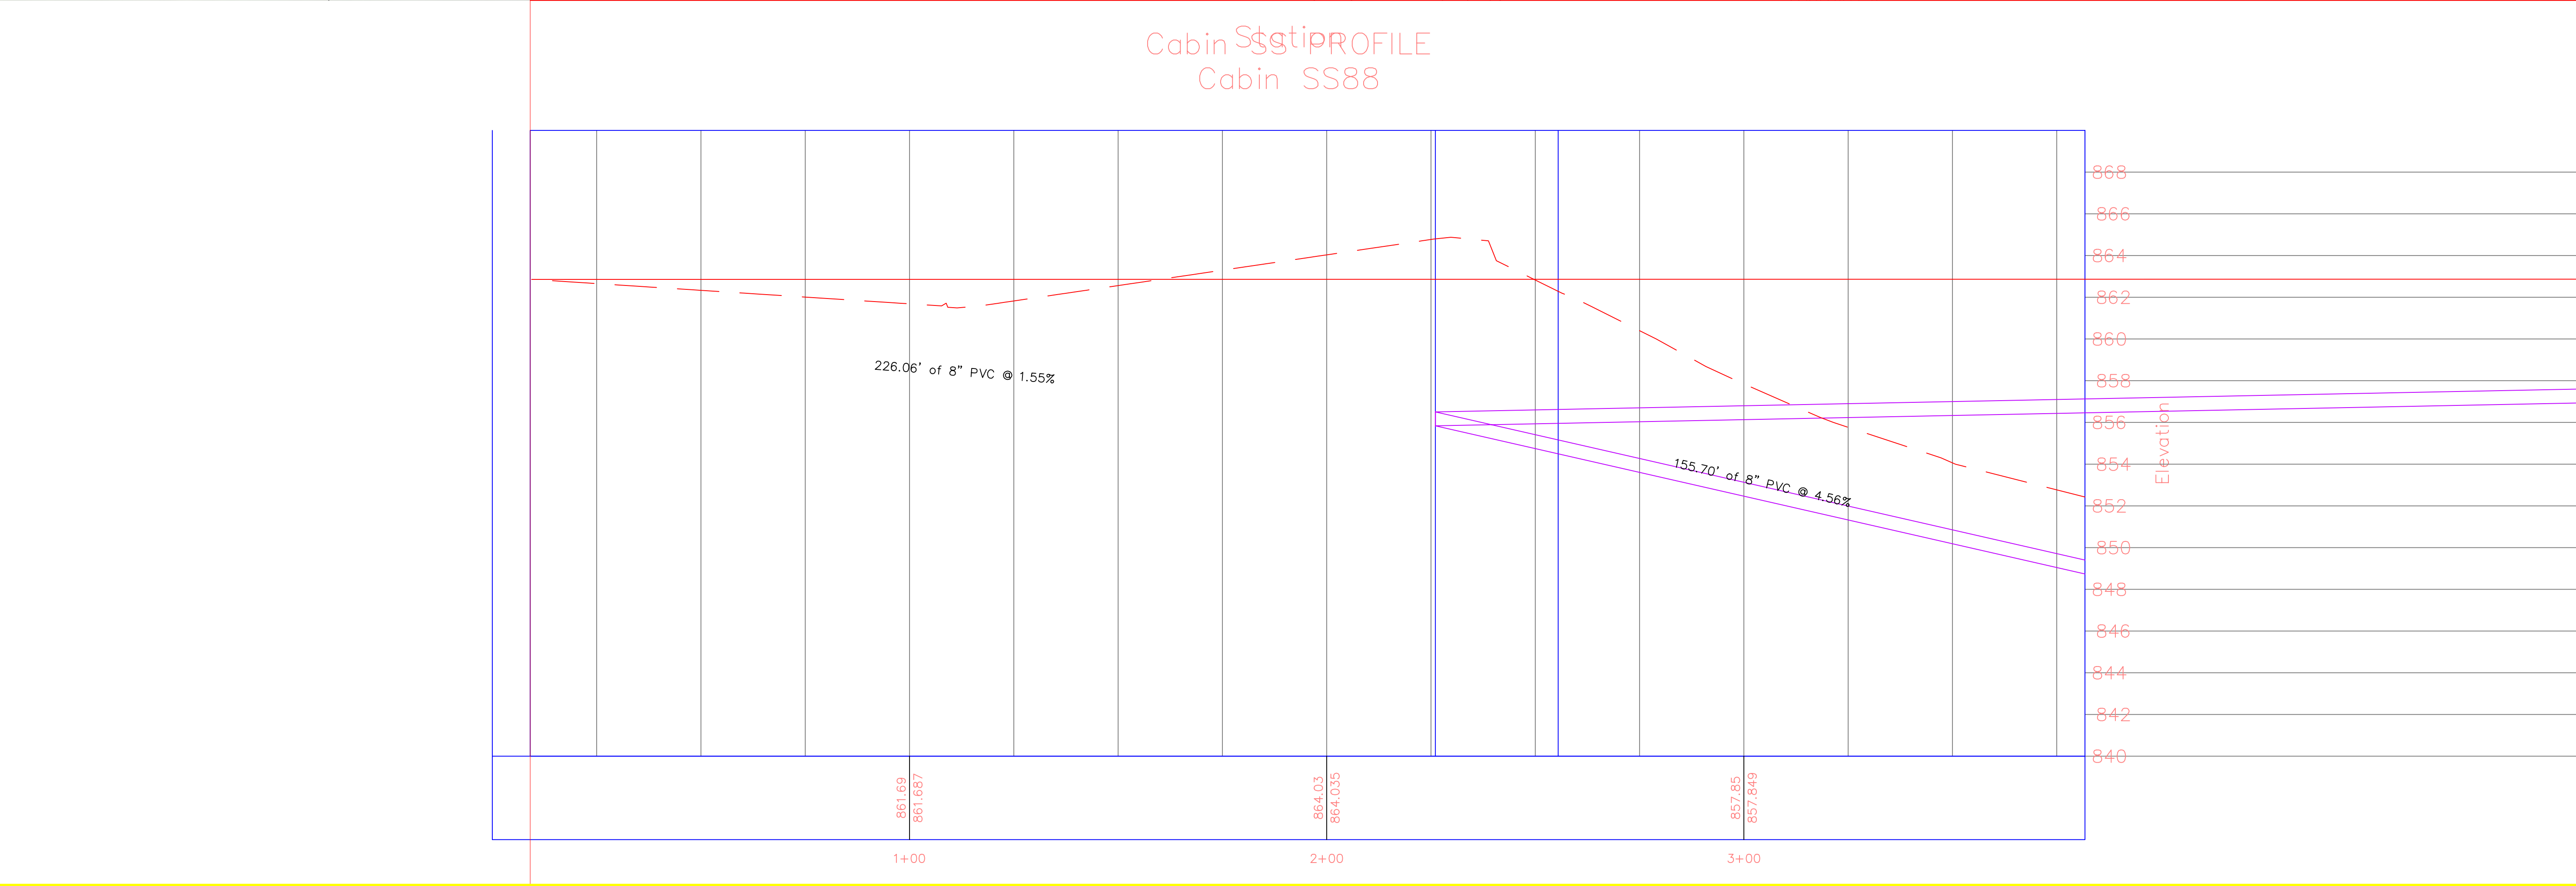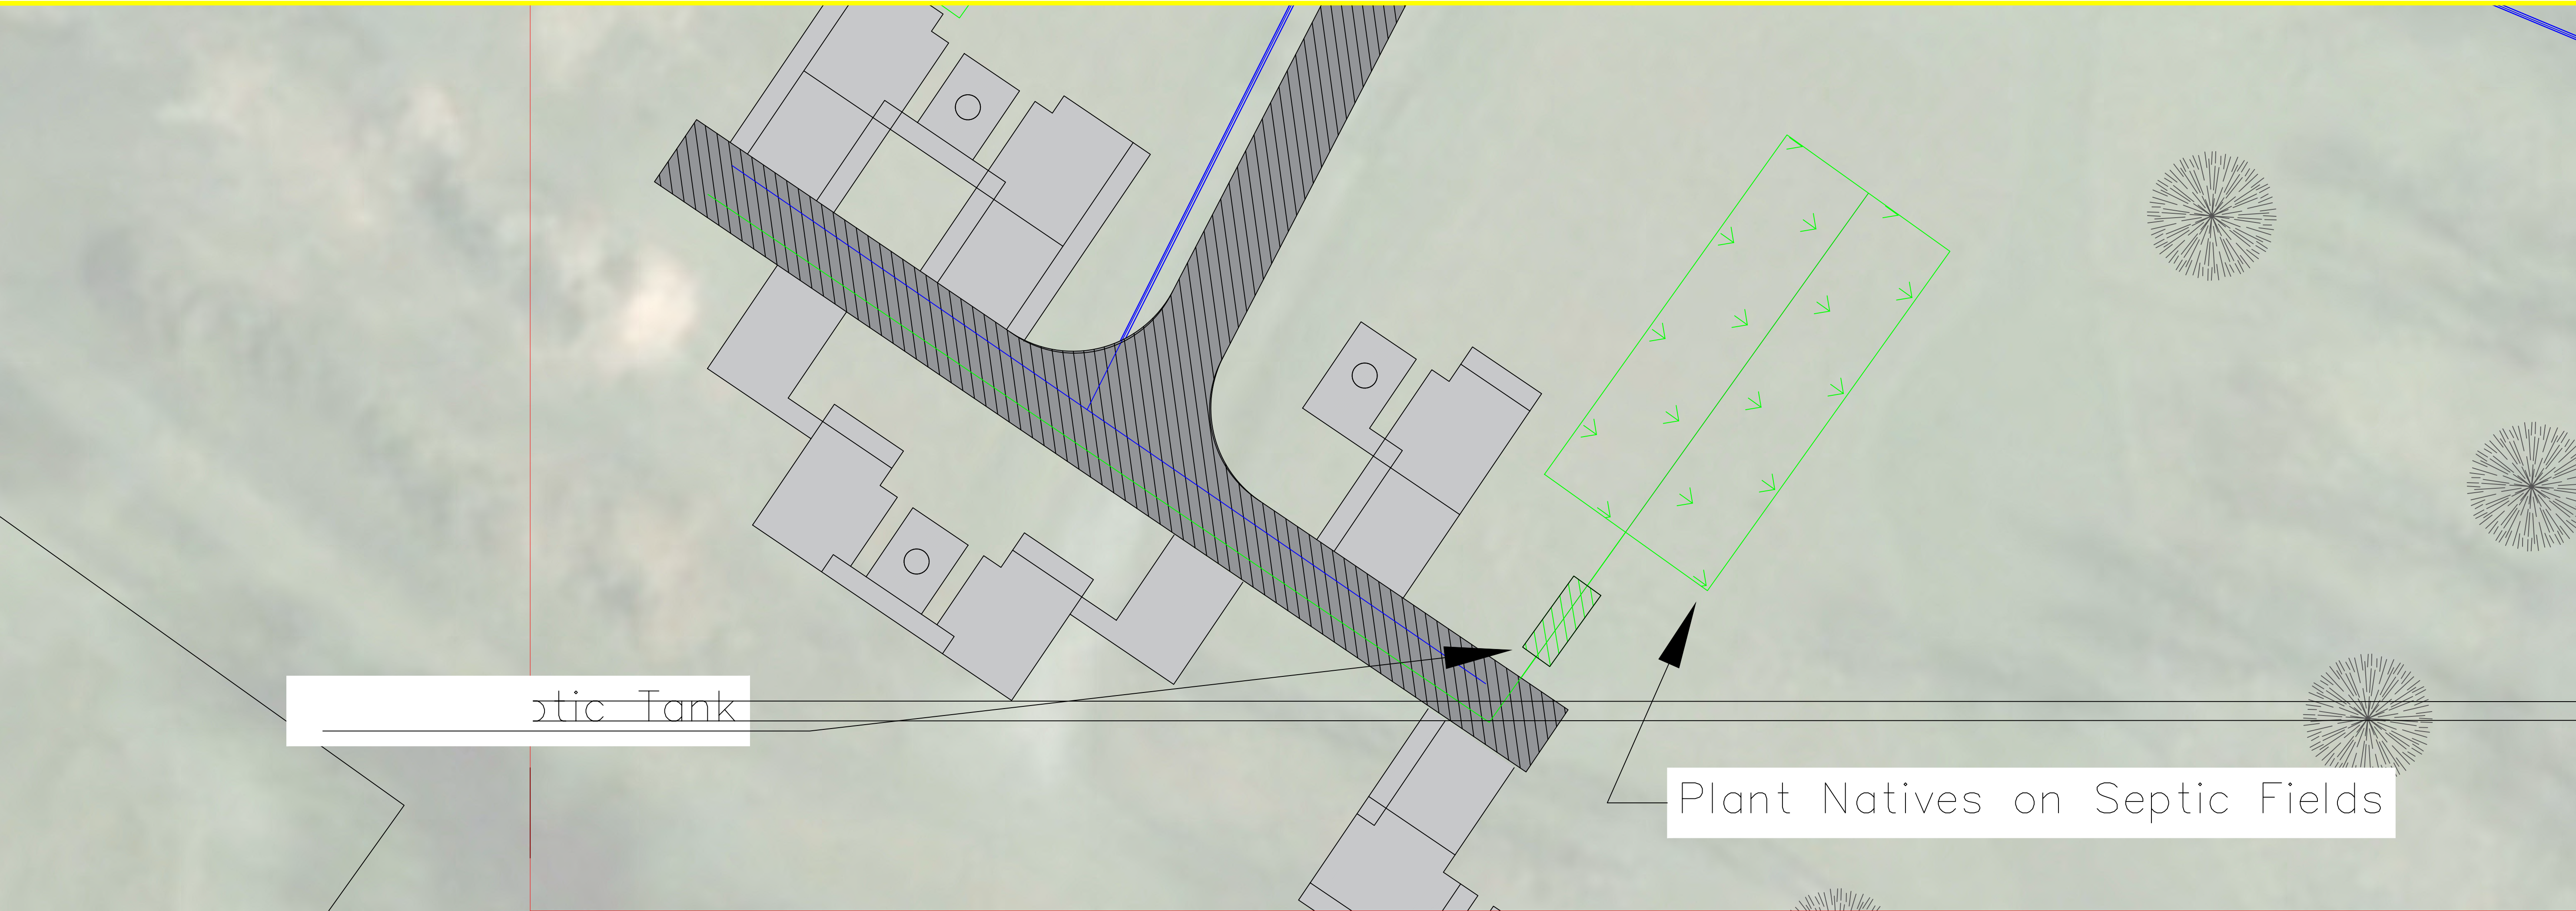

PROJECT:CEE: 4164-2

DATE :12/2/2025

DRAWN BY:Cjمرت

REVISION:

THE UNIVERSITY OF IOWA

CIVIL AND ENVIRONMENTAL ENGINEERING

4105 SEAMANS CENTER FOR THE
ENGINEERING ARTS AND SCIENCES
103 S CAPITOL ST
IOWA CITY, IOWA 52242
PHONE: 319.335.5647
FAX: 319.335.5660
EMAIL: civil-hawks@iowa.edu

EDUCATIONAL - NOT
FOR CONSTRUCTION

LAKE FISHER PARK

DTV


19658 W Lakefisher Rd, Bloomfield, IA 52537

SHEET NAME

Cabin Septic
Sanitary Sewer

SHEET NO.

SS.103

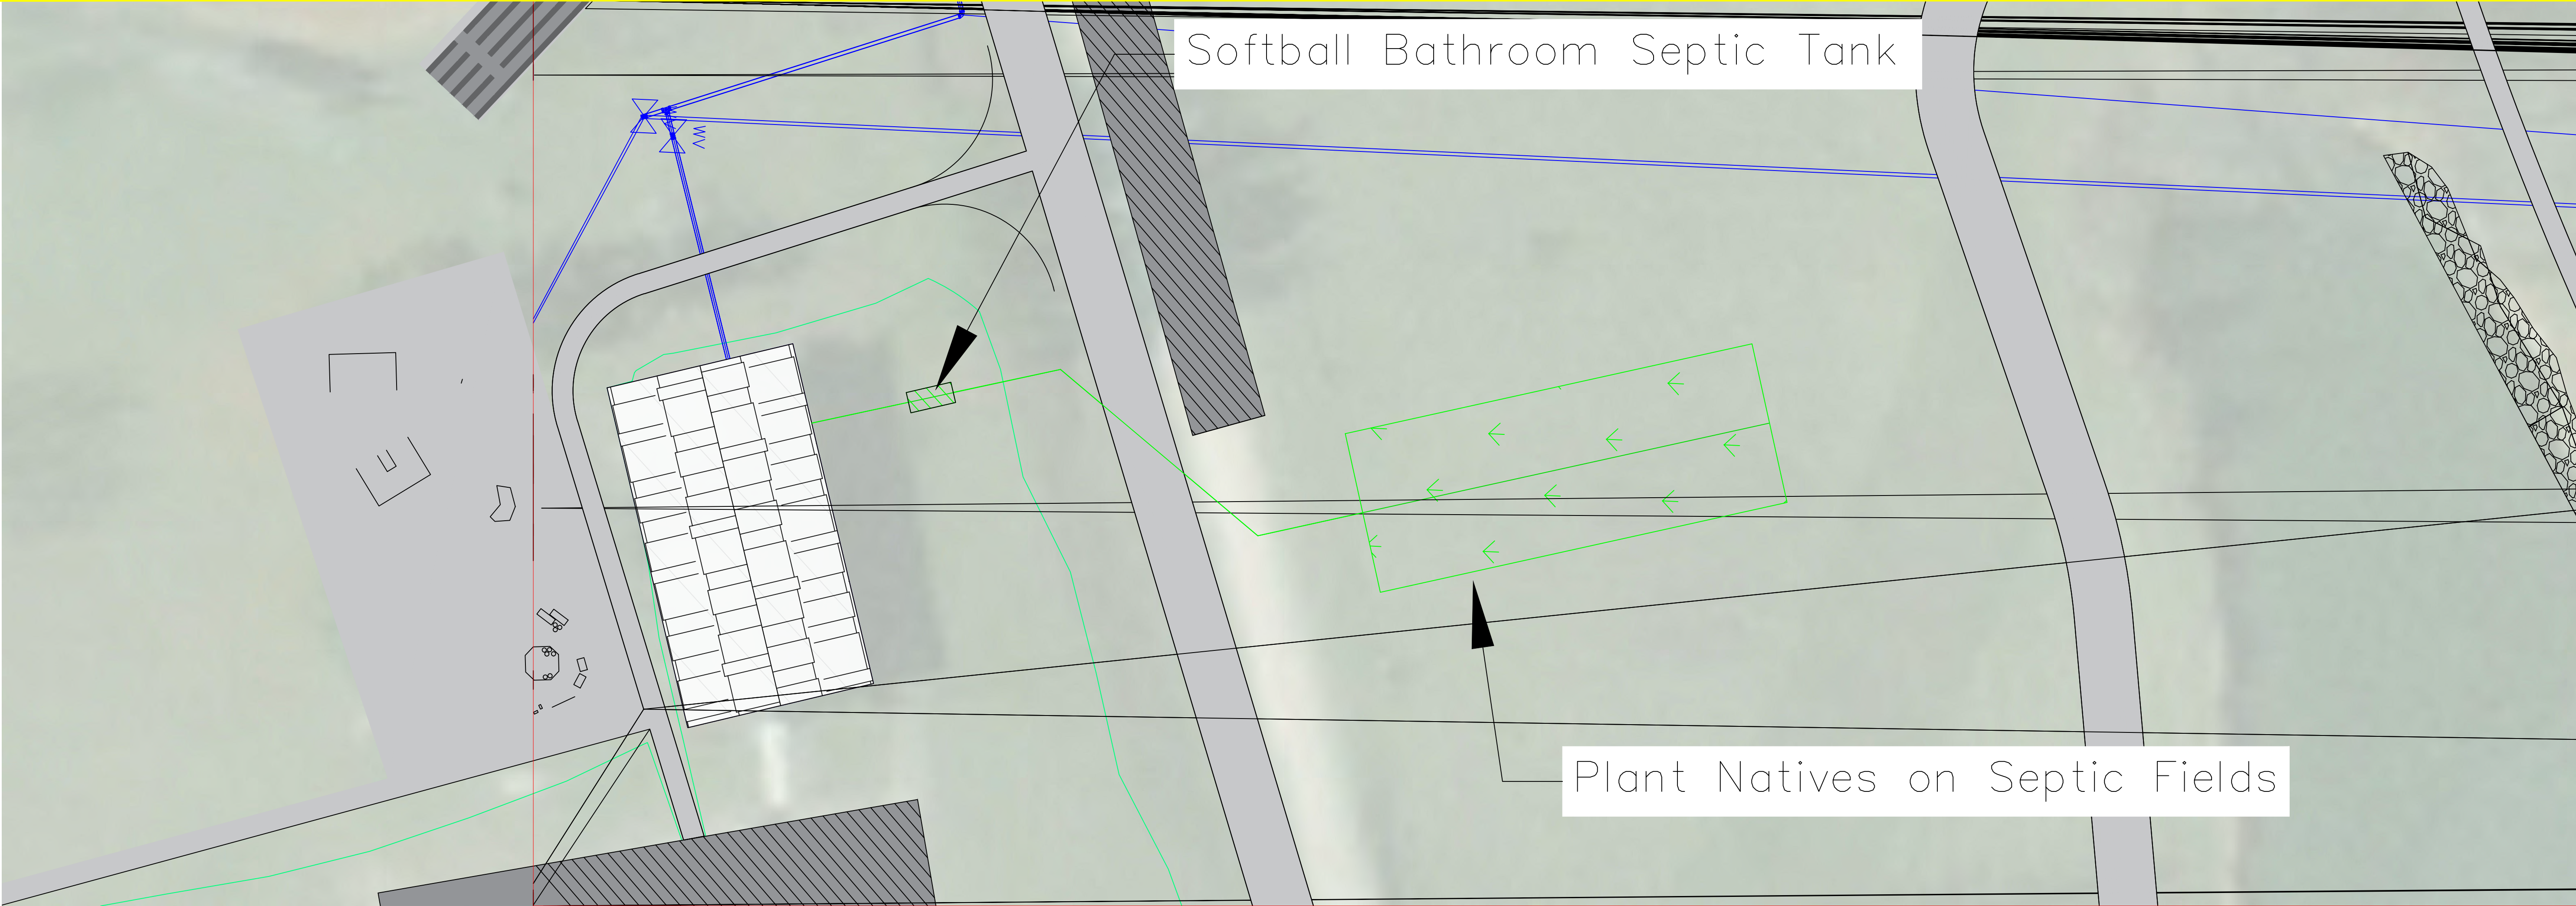

PROJECT:	CCE: 4164-2
DATE :	12/2/2025
DRAWN BY:	Cjمرت
REVISION:	


THE UNIVERSITY OF IOWA
CIVIL AND ENVIRONMENTAL ENGINEERING
4105 SEAMANS CENTER FOR THE
ENGINEERING ARTS AND SCIENCES
103 S CAPITOL ST
IOWA CITY, IOWA 52242
PHONE: 319.335.5647
FAX: 319.335.5660
EMAIL: civil-hawks@iowa.edu


EDUCATIONAL - NOT
FOR CONSTRUCTION

LAKE FISHER PARK
DTV
19658 W Lakefisher Rd, Bloomfield, IA 52537

SHEET NAME
Softball Septic
Sanitary Sewer

SHEET NO.
SS.104

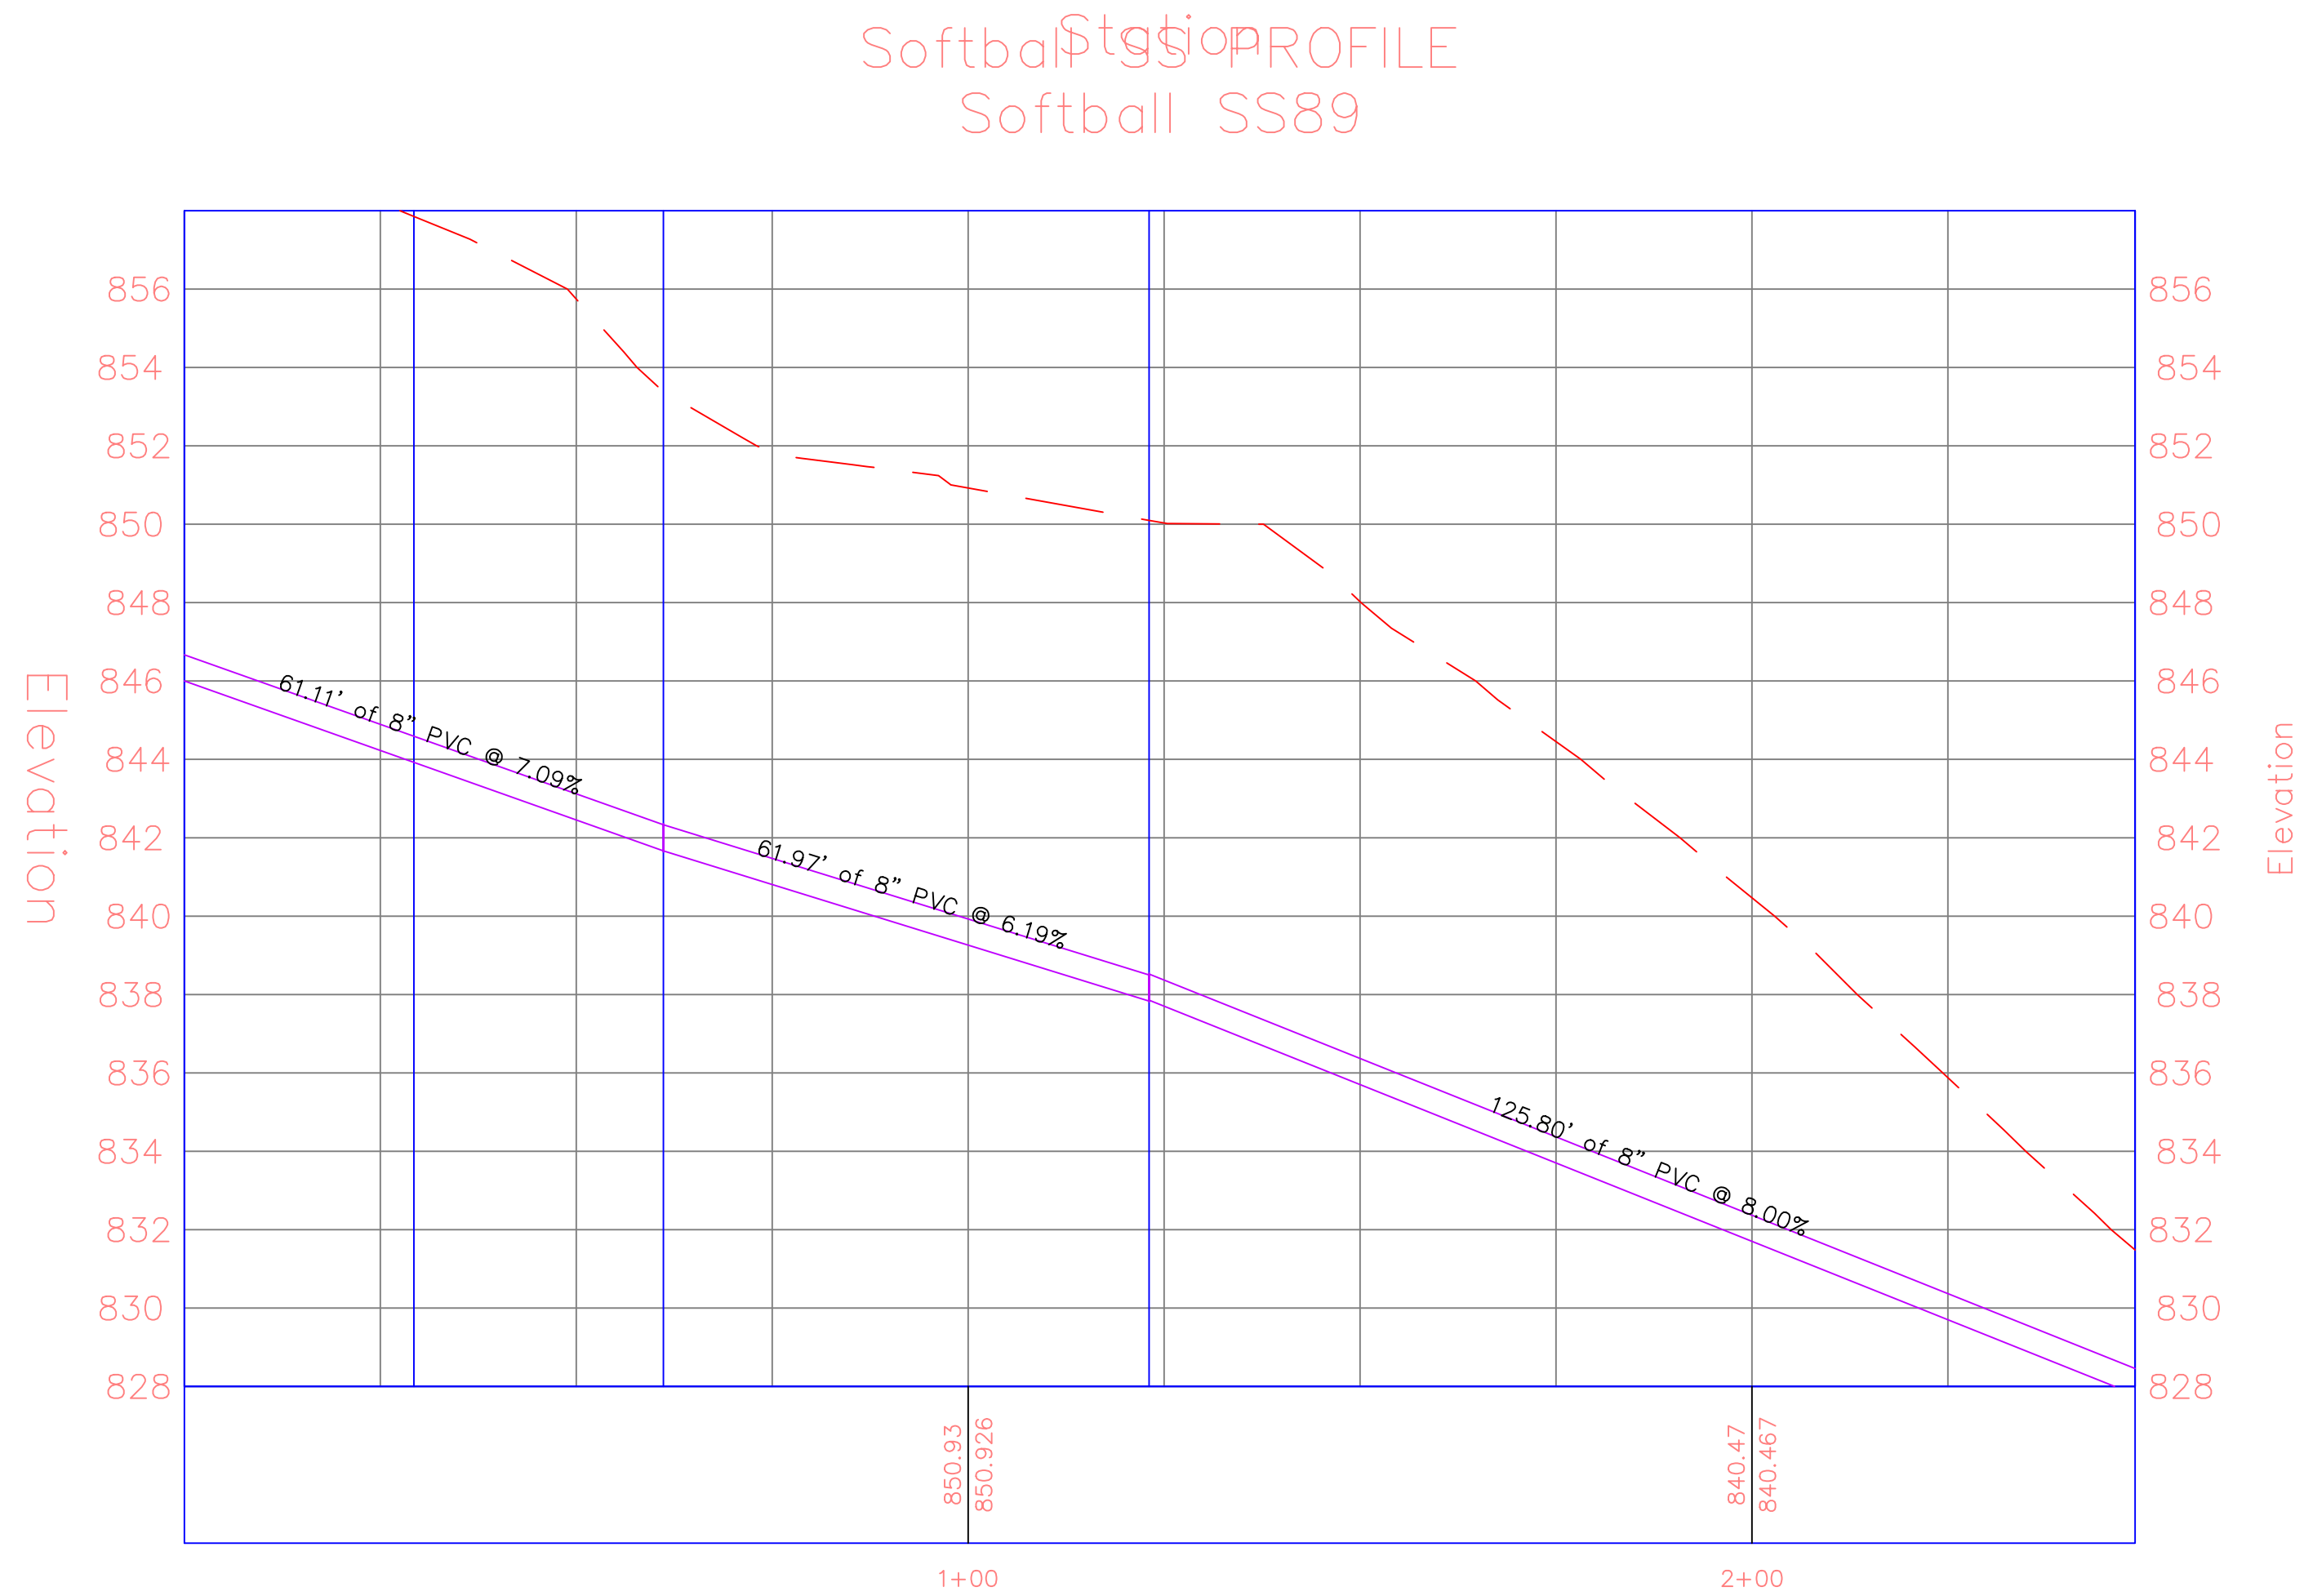


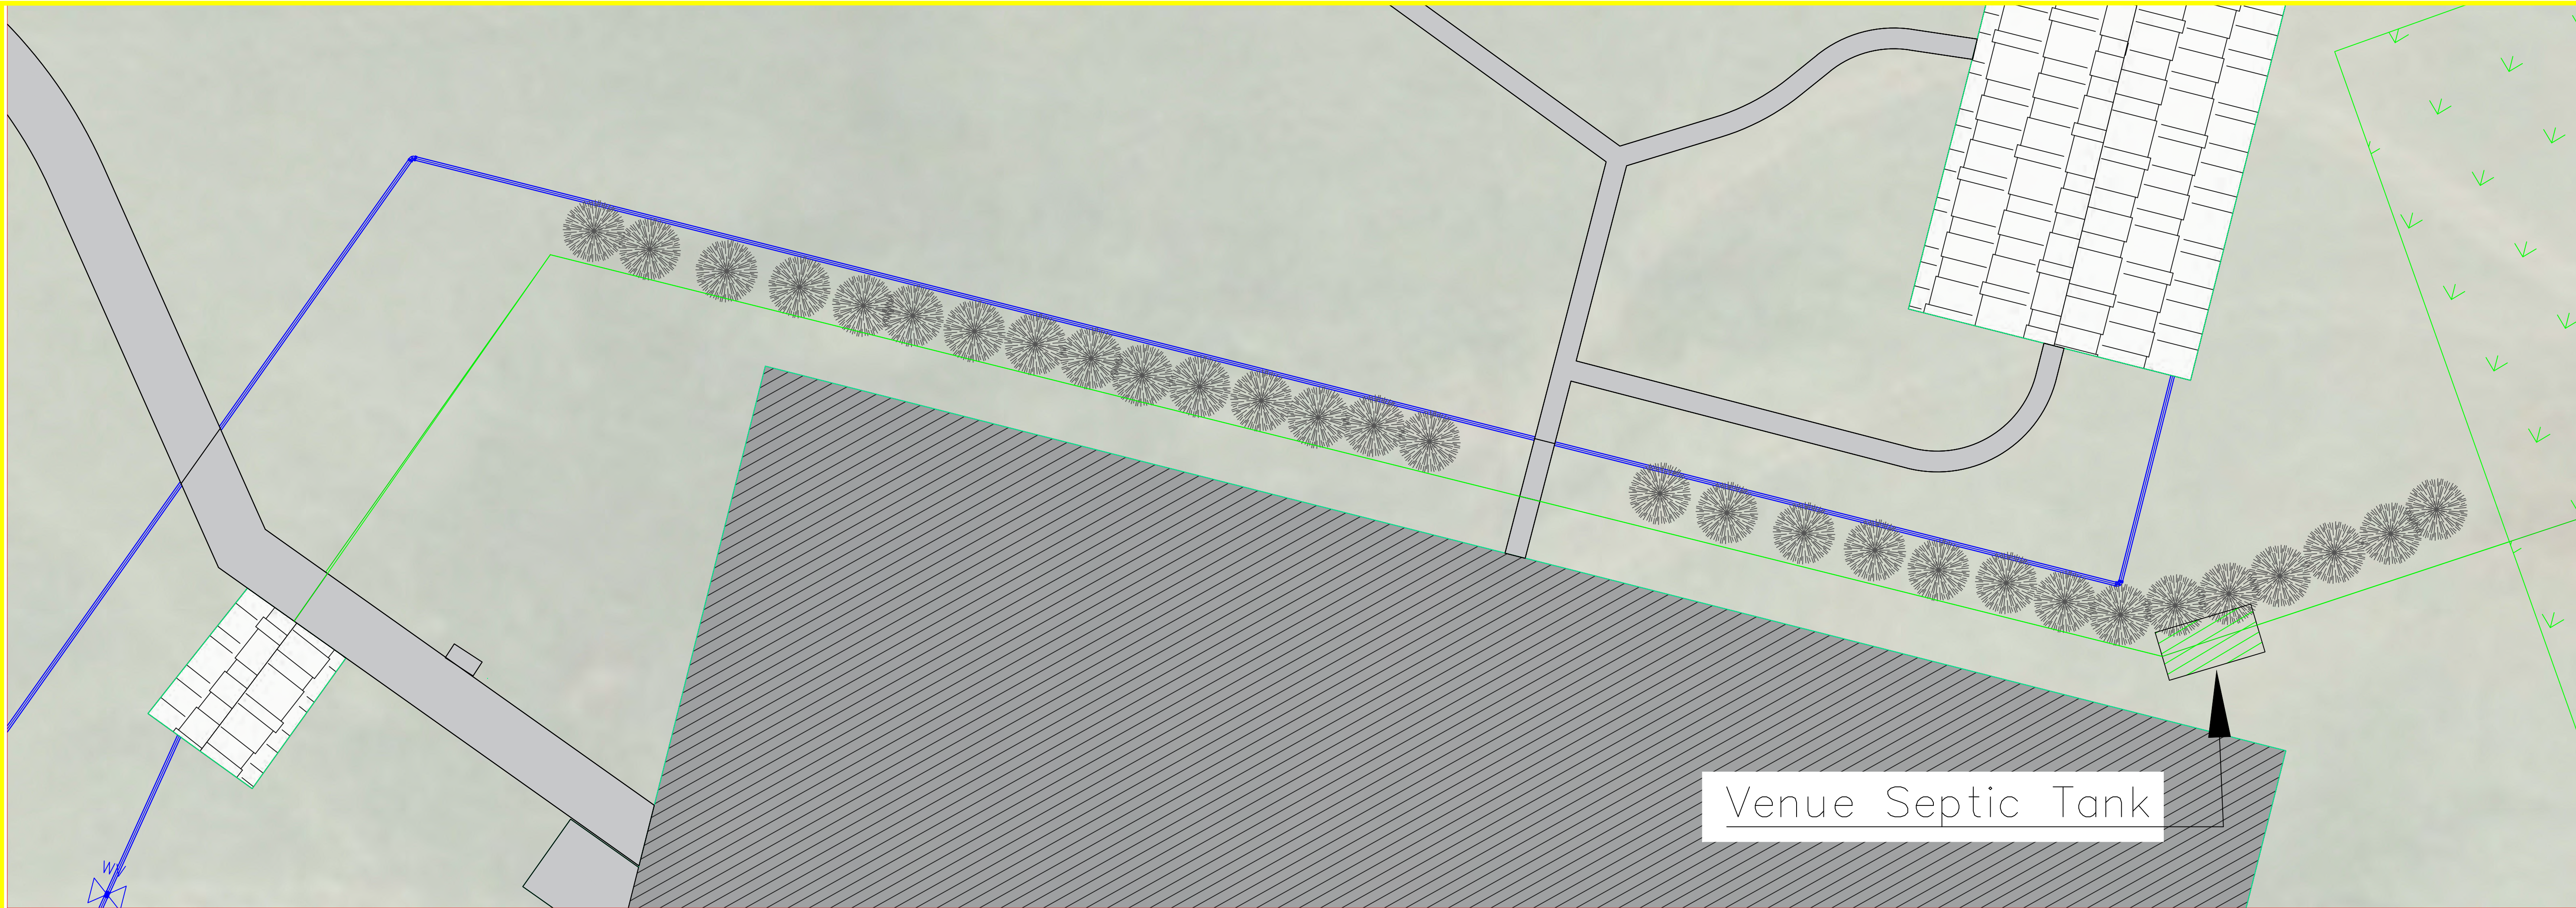

PROJECT:	OEE: 4164-2
DATE :	12/2/2025
DRAWN BY:	Cjمرتten
REVISION:	

THE UNIVERSITY OF IOWA
CIVIL AND ENVIRONMENTAL ENGINEERING
4105 SEAMANS CENTER FOR THE
ENGINEERING ARTS AND SCIENCES
103 S CAPITOL ST
IOWA CITY, IOWA 52242
PHONE: 319.335.5647
FAX: 319.335.5660
EMAIL: civil-hawks@iowa.edu

Venue Station
Venue SS PROFILE
Venue SS90

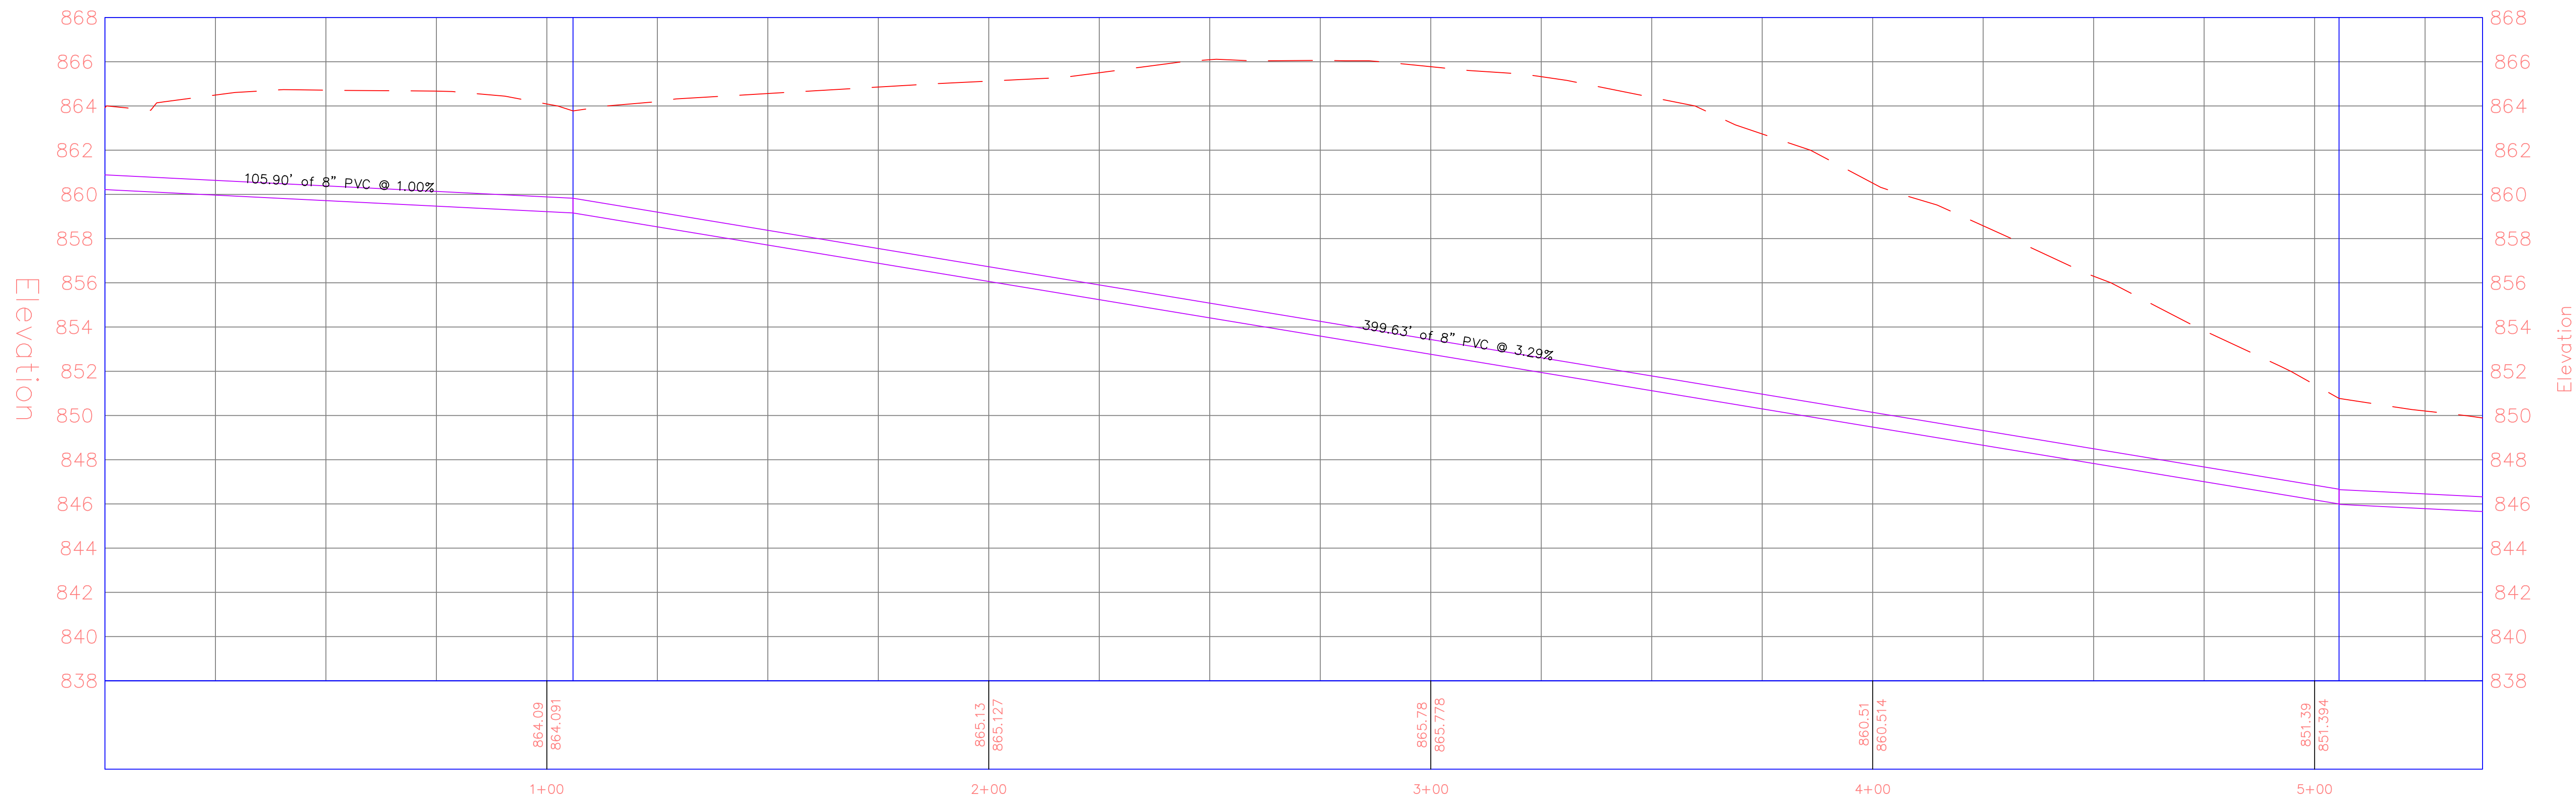


EDUCATIONAL - NOT
FOR CONSTRUCTION


LAKE FISHER PARK
DTV
19658 W Lakefisher Rd, Bloomfield, IA 52537

SHEET NAME
Pavillion Septic
Sanitary Sewer

SHEET NO.
SS.105

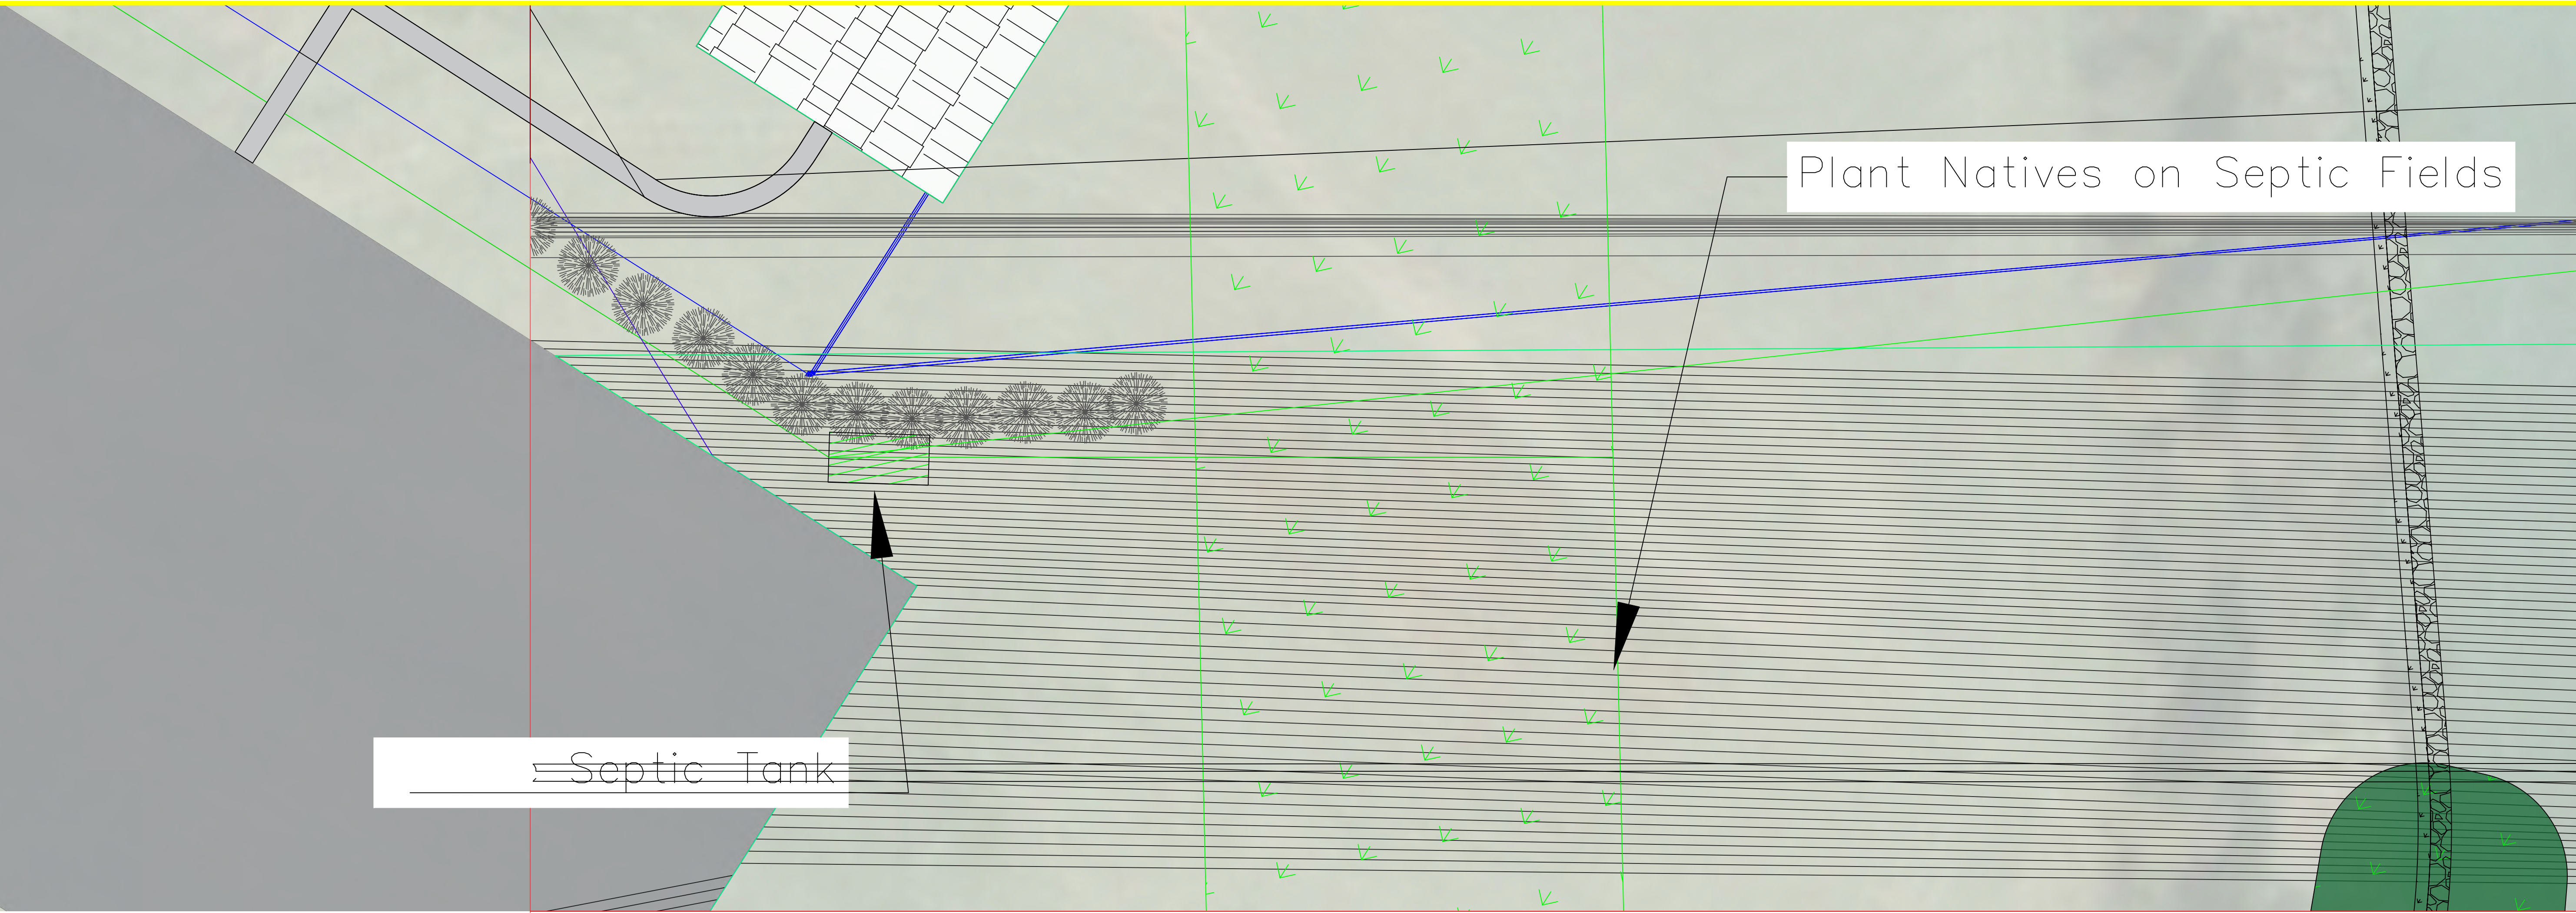

Venue Station
Venue SS PROFILE
Venue SS91

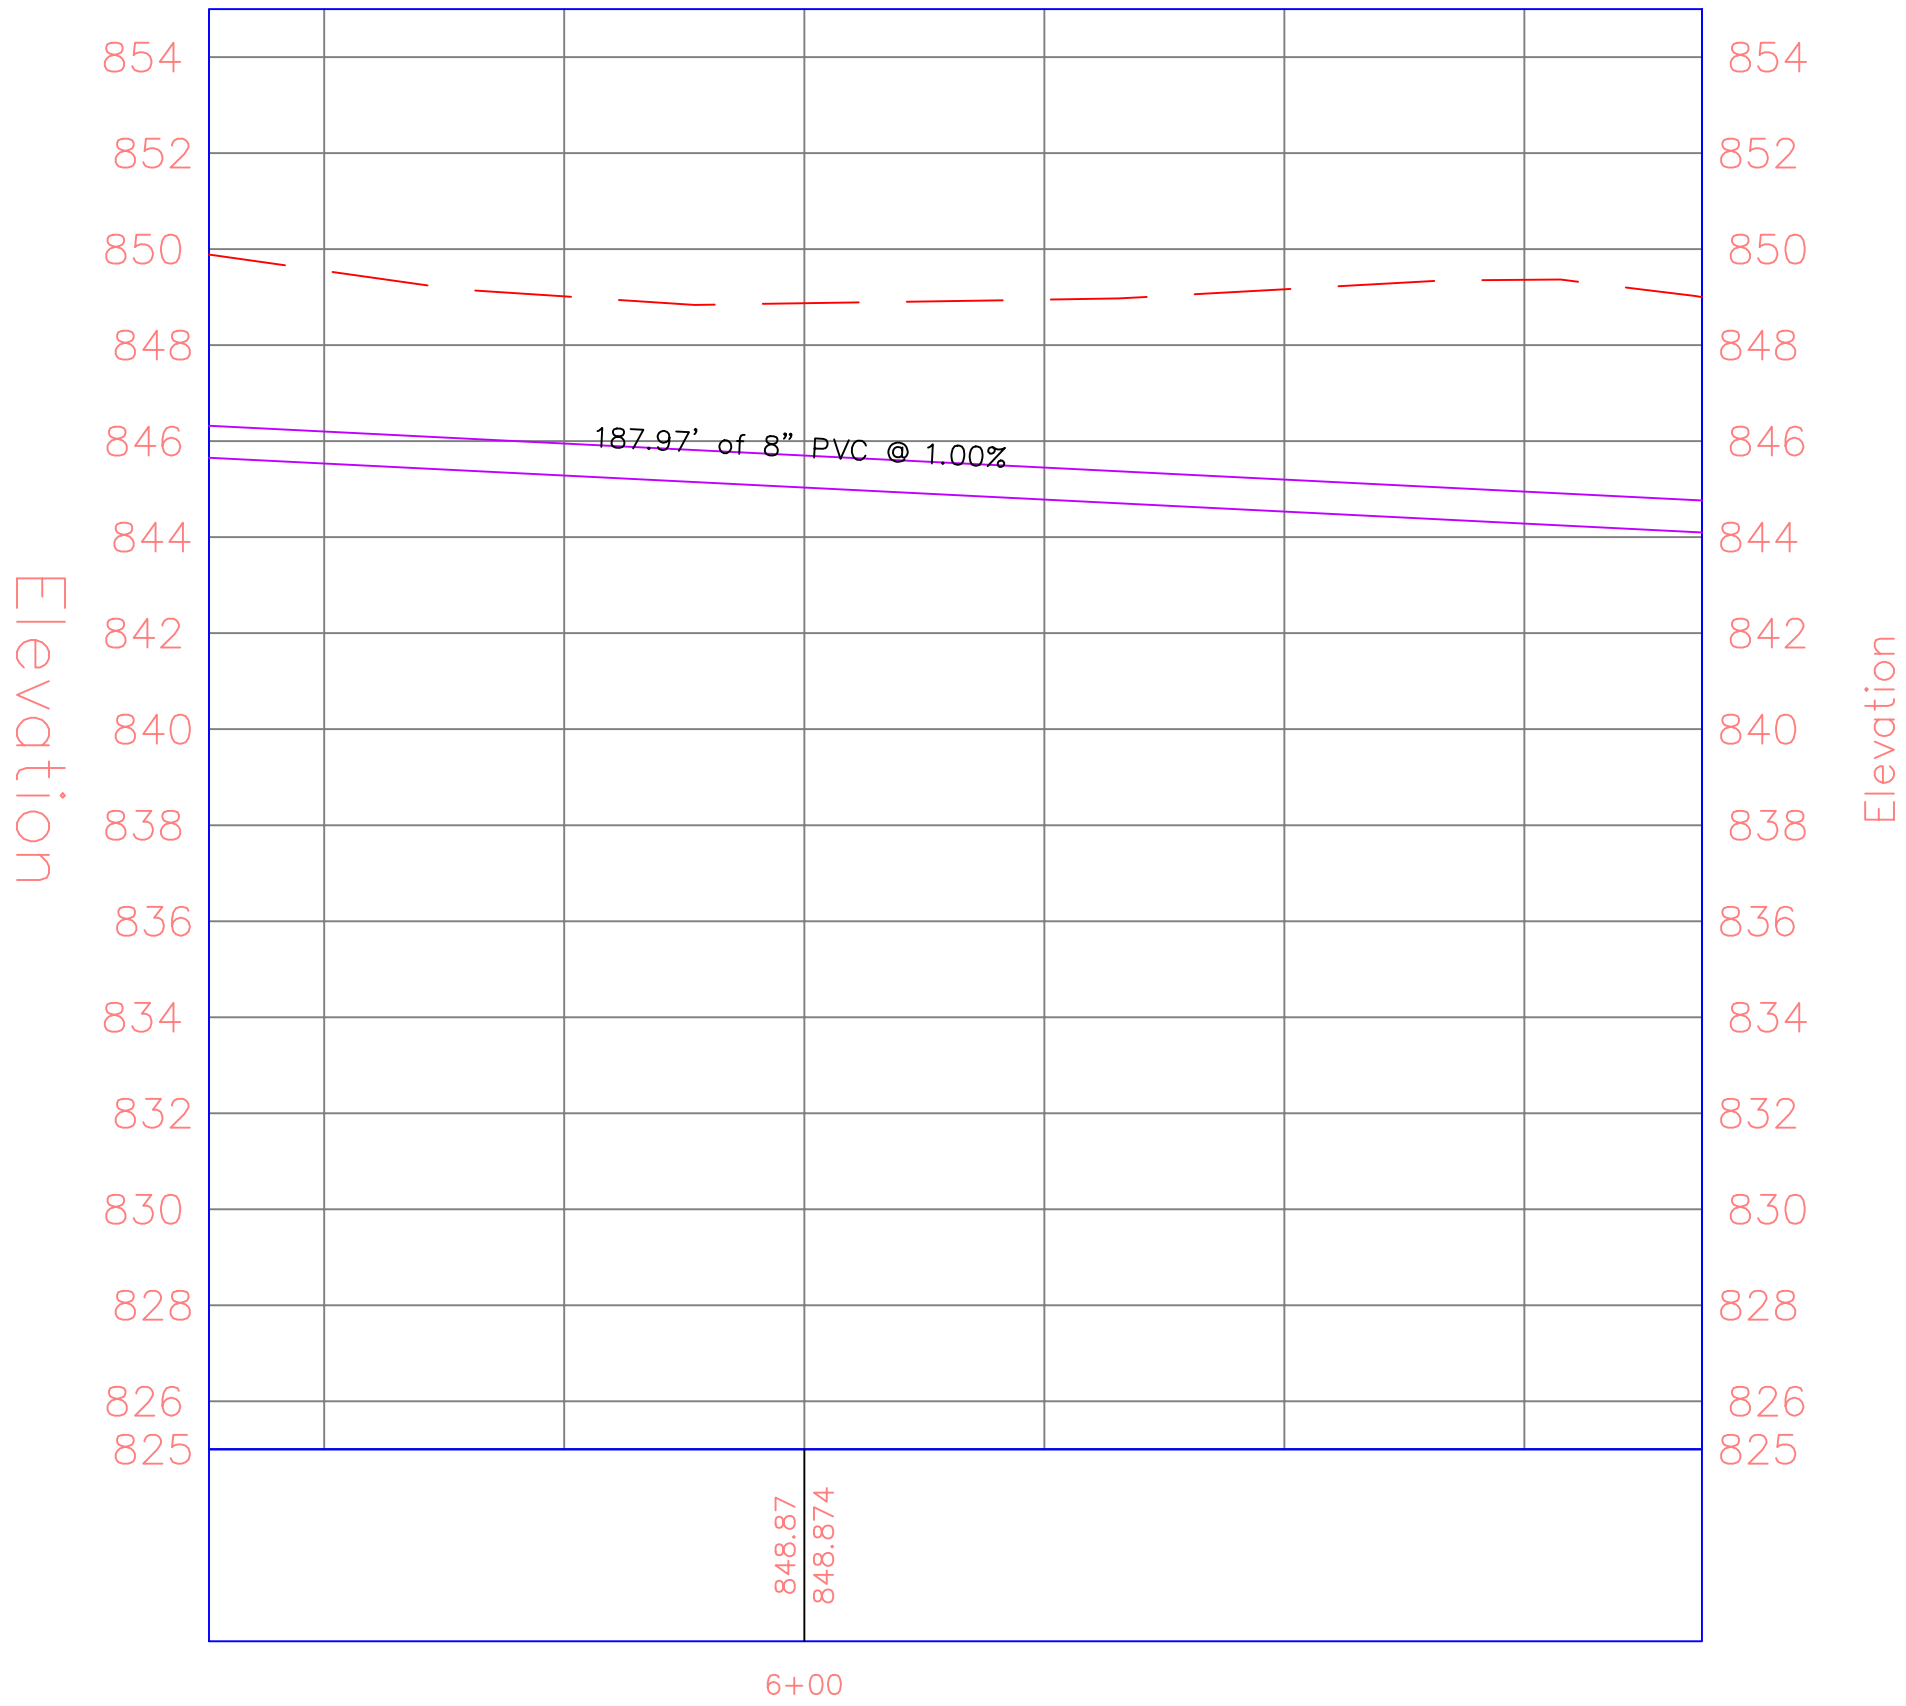

PROJECT:	CEE:4164-2
DATE :	12/2/2025
DRAWN BY:	Cjمرتten
REVISION:	

THE UNIVERSITY OF IOWA
CIVIL AND ENVIRONMENTAL ENGINEERING
4105 SEAMANS CENTER FOR THE
ENGINEERING ARTS AND SCIENCES
103 S CAPITOL ST
IOWA CITY, IOWA 52242
PHONE: 319.335.5647
FAX: 319.335.5660
EMAIL: civil-hawks@iowa.edu

EDUCATIONAL - NOT
FOR CONSTRUCTION

LAKE FISHER PARK
DTV
19658 W Lakefisher Rd, Bloomfield, IA 52537

SHEET NAME
Pavillion Septic
Sanitary Sewer

SHEET NO.
SS.106




PROJECT:	CCE: 4164-2
DATE :	9/30/2025
DRAWN BY:	Cjمرت
REVISION:	

THE UNIVERSITY OF IOWA
CIVIL AND ENVIRONMENTAL ENGINEERING
4105 SEAMANS CENTER FOR THE
ENGINEERING ARTS AND SCIENCES
103 S CAPITOL ST
IOWA CITY, IOWA 52242
PHONE: 319.335.5647
FAX: 319.335.5660
EMAIL: civil-hawks@iowa.edu

EDUCATIONAL - NOT
FOR CONSTRUCTION

LAKE FISHER PARK
DTV
19658 W Lakefisher Rd, Bloomfield, IA 52537

SHEET NAME
Water Main Water Main
SHEET NO.
W.101

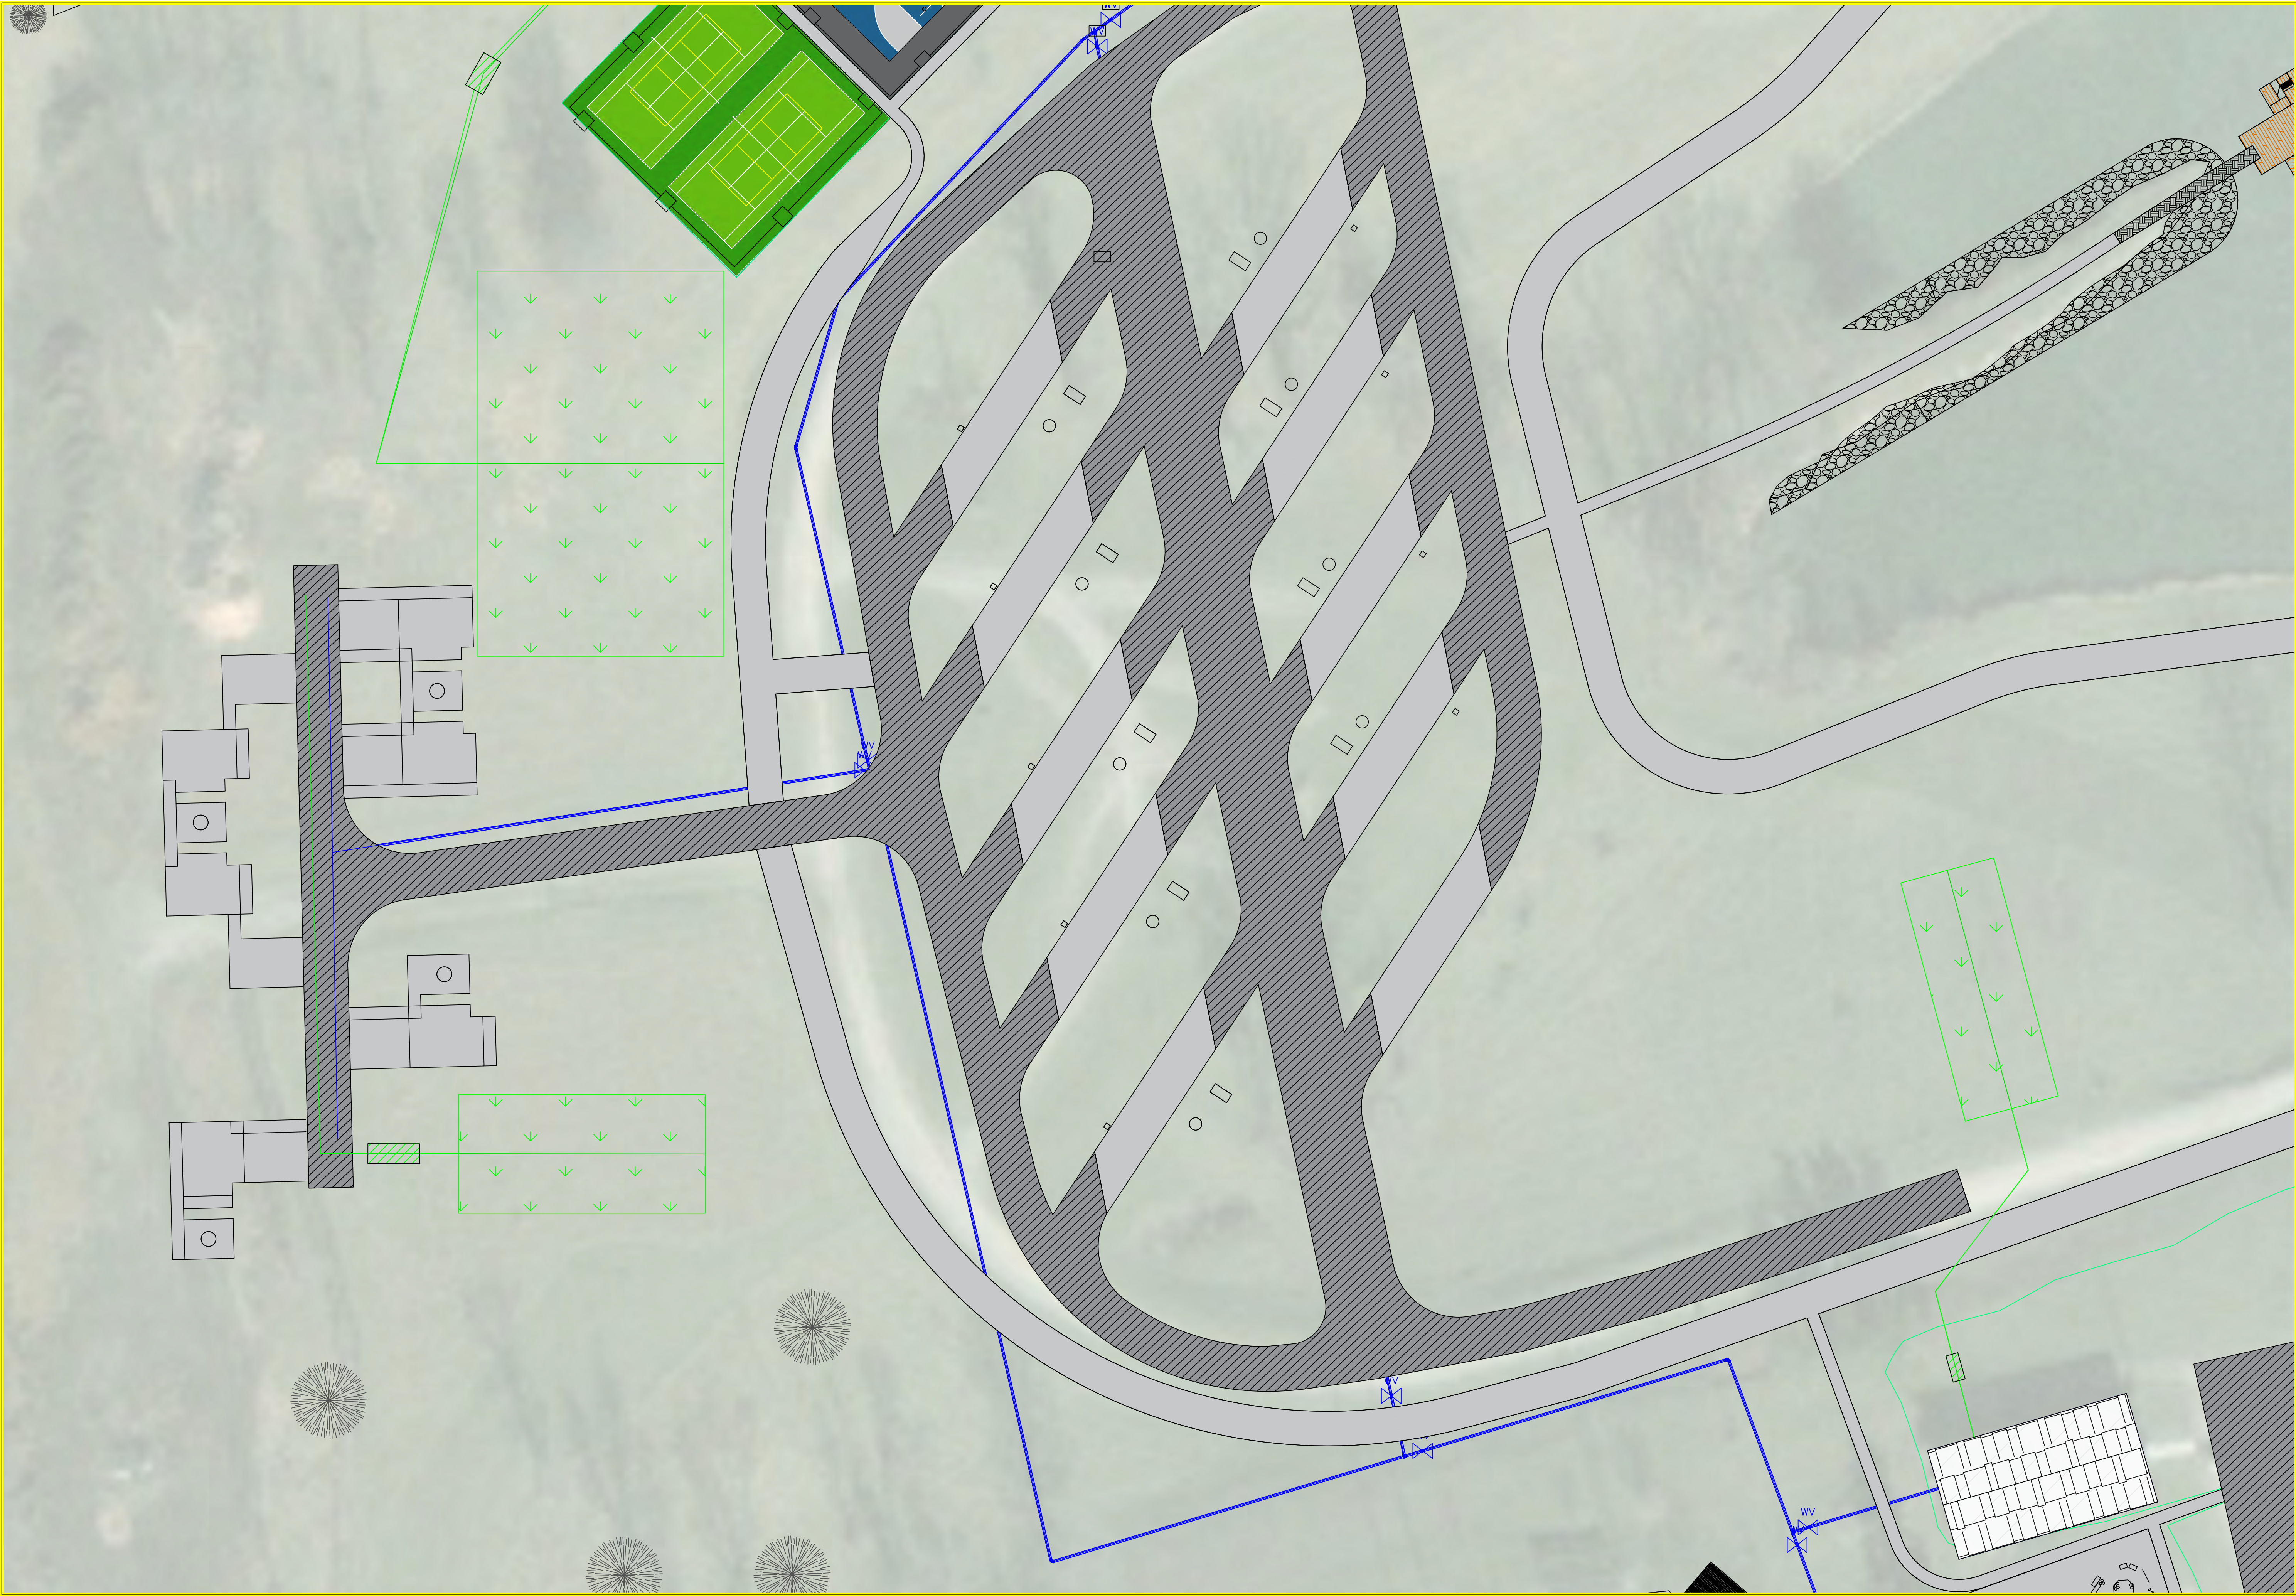

THE UNIVERSITY OF IOWA		PROJECT:	CEE: 4164-2
CIVIL AND ENVIRONMENTAL ENGINEERING		DATE :	9/30/2025
4105 SEAMANS CENTER FOR THE ENGINEERING ARTS AND SCIENCES 103 S CAPITOL ST IOWA CITY, IOWA 52242		DRAWN BY:	Cjمرت
19658 W Lakefisher Rd, Bloomfield, IA 52537		REVISION:	
PHONE: 319.335.5647			
FAX: 319.335.5660			
EMAIL: civil-hawks@iowa.edu			


EDUCATIONAL - NOT FOR CONSTRUCTION

LAKE FISHER PARK DTV

W.102



SHEET NAME	LAKE FISHER PARK DTV			
	19658 W Lakefisher Rd, Bloomfield, IA 52537			
SHEET NO.	W.103			
	EDUCATIONAL - NOT FOR CONSTRUCTION			
THE UNIVERSITY OF IOWA CIVIL AND ENVIRONMENTAL ENGINEERING				
4105 SEAMANS CENTER FOR THE ENGINEERING ARTS AND SCIENCES 103 S CAPITOL ST IOWA CITY, IOWA 52242 PHONE: 319.335.5647 FAX: 319.335.5660 EMAIL: civil-hawks@iowa.edu				
PROJECT:	CEE: 4164-2	DATE :	9/30/2025	DRAWN BY: Cjmarten
REVISION:				

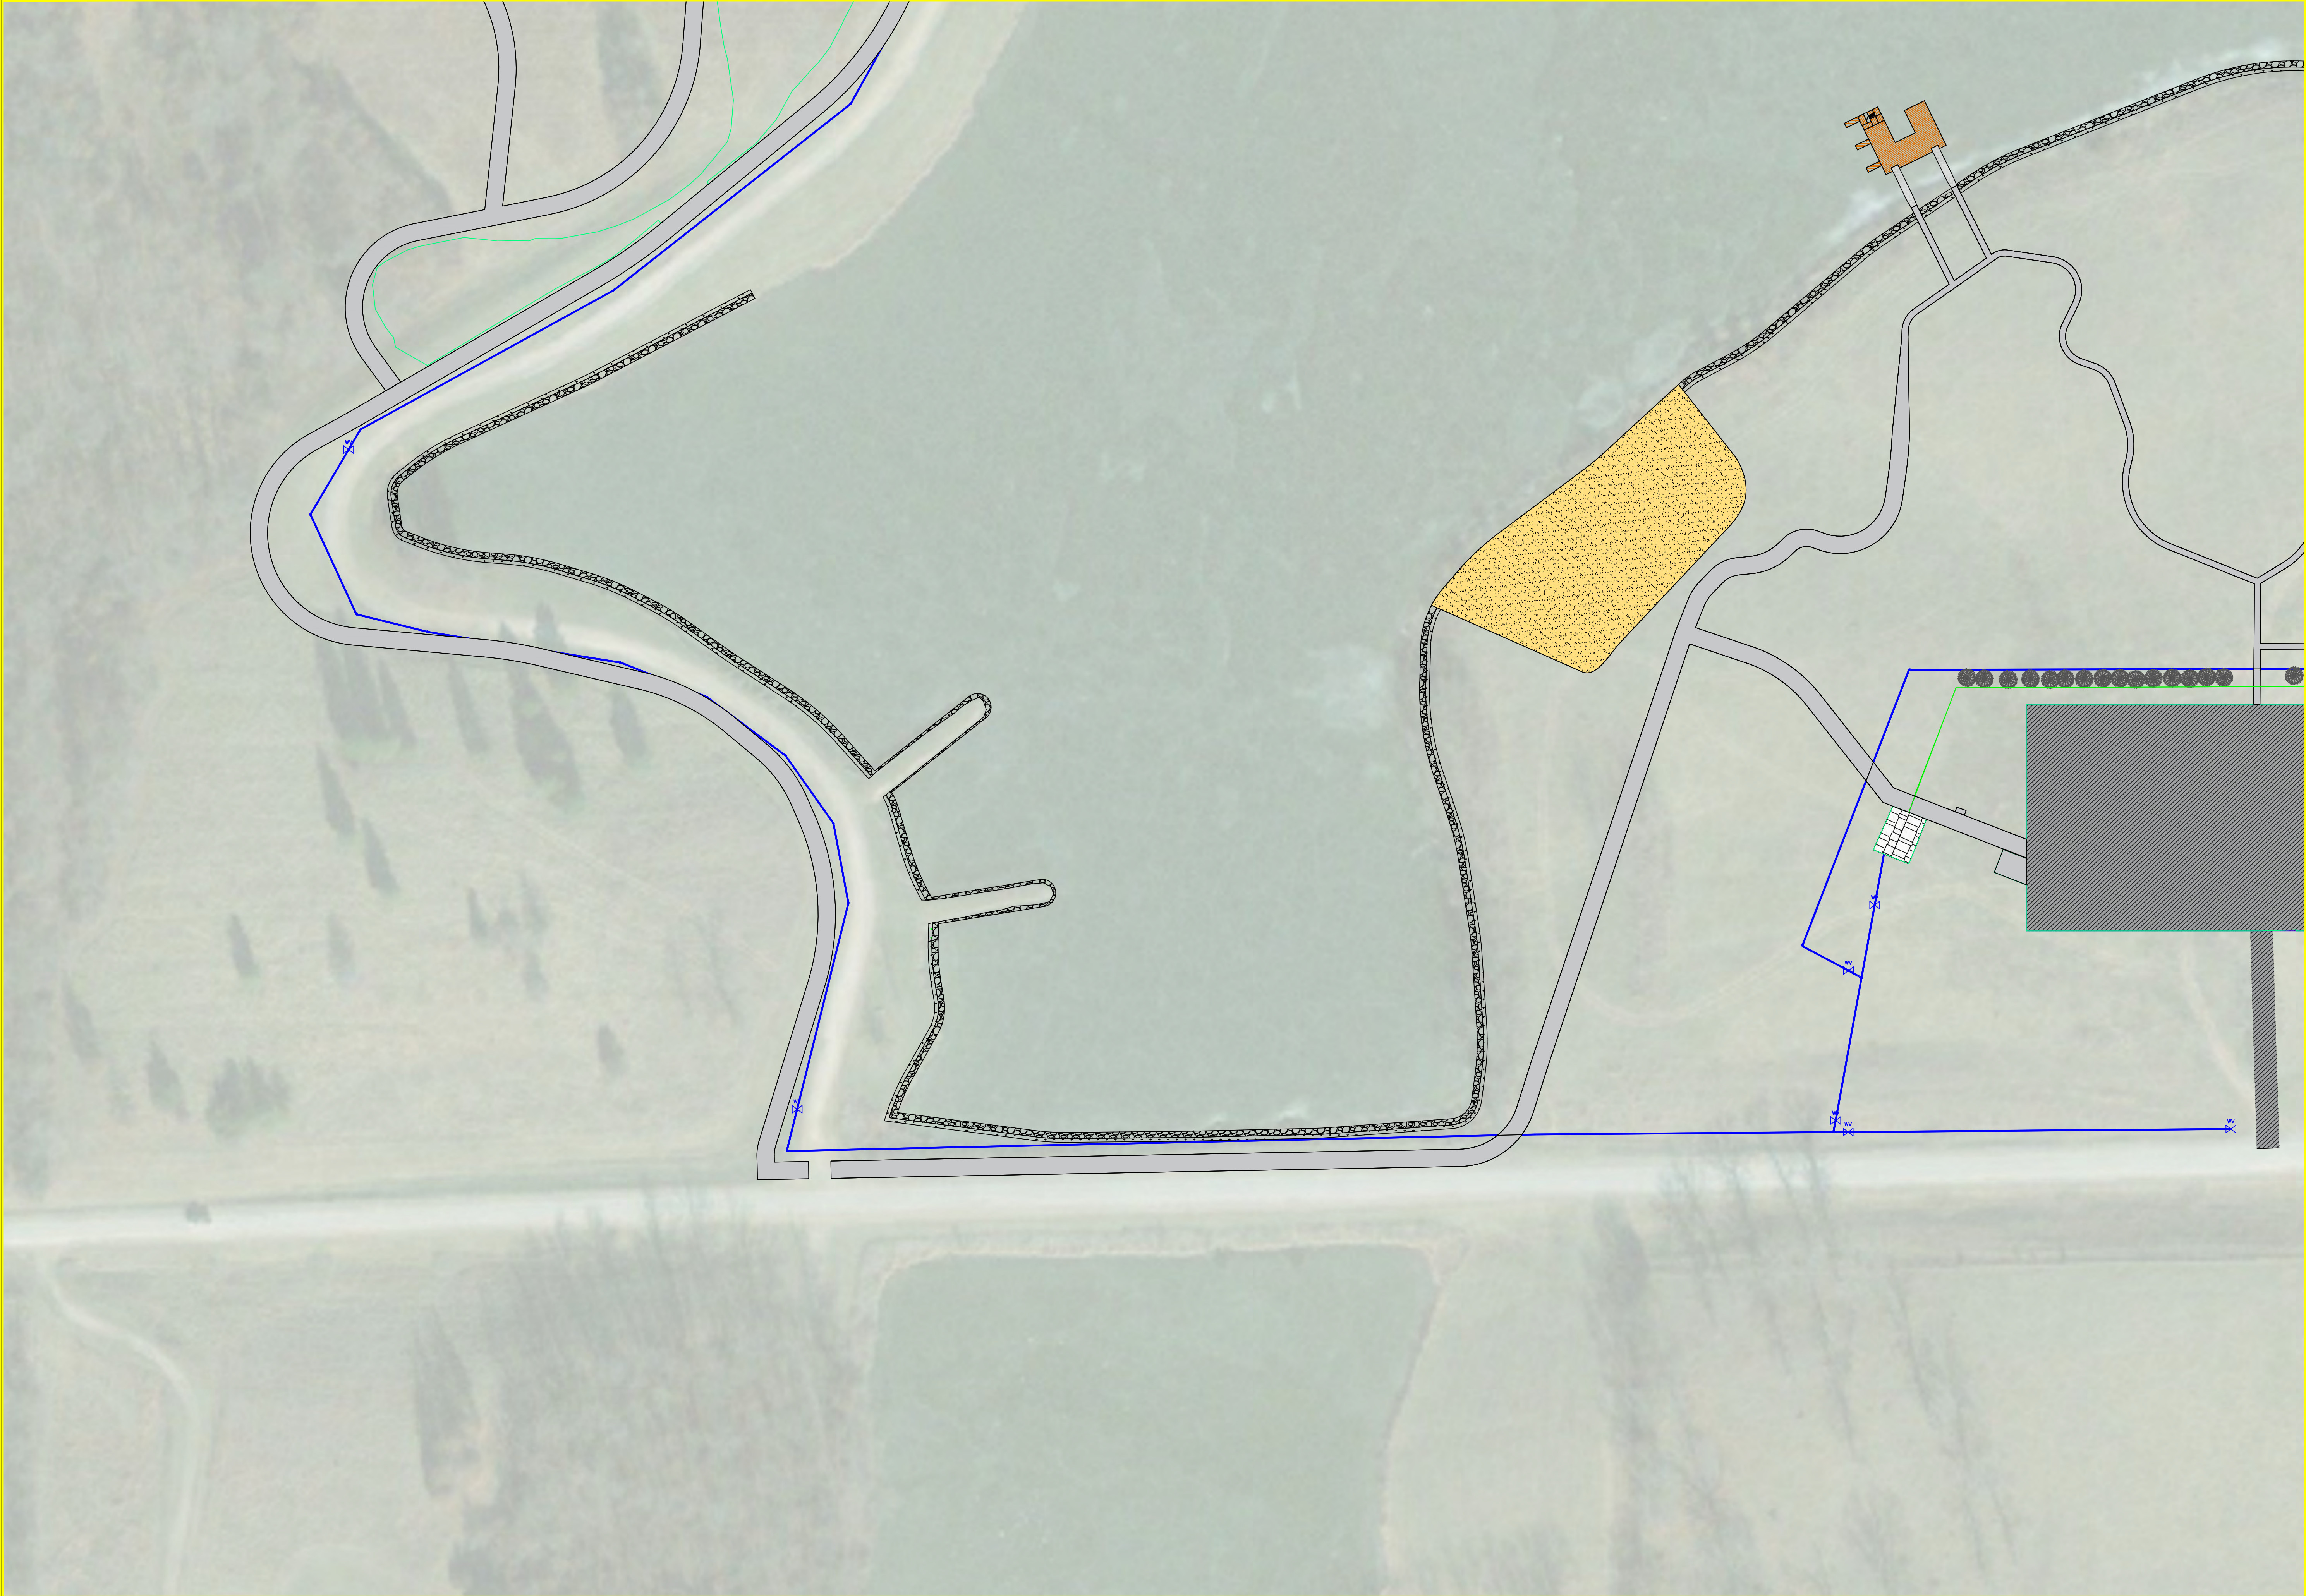

SHEET NO.	SHEET NAME	LAKE FISHER PARK DTV	EDUCATIONAL - NOT FOR CONSTRUCTION	THE UNIVERSITY OF IOWA CIVIL AND ENVIRONMENTAL ENGINEERING				PROJECT:	CEE: 4164-2
				4105 SEAMANS CENTER FOR THE ENGINEERING ARTS AND SCIENCES 103 S CAPITOL ST IOWA CITY, IOWA 52242 PHONE: 319.335.5647 FAX: 319.335.5660 EMAIL: civil-hawks@iowa.edu	DATE :	9/30/2025	DRAWN BY:	Cjمرت	
								REVISION:	

W.104



THE UNIVERSITY OF IOWA CIVIL AND ENVIRONMENTAL ENGINEERING	PROJECT:	CEE: 4164-2
	DATE :	9/30/2025
	DRAWN BY:	Cjمرت
	REVISION:	
	4105 SEAMANS CENTER FOR THE ENGINEERING ARTS AND SCIENCES 103 S CAPITOL ST IOWA CITY, IOWA 52242 PHONE: 319.335.5647 FAX: 319.335.5660 EMAIL: civil-hawks@iowa.edu	
EDUCATIONAL - NOT FOR CONSTRUCTION		
LAKE FISHER PARK DTV	19658 W Lakefisher Rd, Bloomfield, IA 52537	
SHEET NAME	Water Main Water Main	
SHEET NO.	W.105	



SHEET NAME	THE UNIVERSITY OF IOWA		PROJECT:	CEE:4164-2
	CIVIL AND ENVIRONMENTAL ENGINEERING		DATE :	9/30/2025
	4105 SEAMANS CENTER FOR THE ENGINEERING ARTS AND SCIENCES 103 S CAPITOL ST IOWA CITY, IOWA 52242		DRAWN BY:	Cjمرت
	19658 W Lakefisher Rd, Bloomfield, IA 52537		REVISION:	
SHEET NO.	W.106		PHONE: 319.335.5647 FAX: 319.335.5660 EMAIL: civil-hawks@iowa.edu	



PROJECT:	CEE: 4164-2
DATE :	9/30/2025
DRAWN BY:	Cjمرت
REVISION:	

THE UNIVERSITY OF IOWA
CIVIL AND ENVIRONMENTAL ENGINEERING
4105 SEAMANS CENTER FOR THE
ENGINEERING ARTS AND SCIENCES
103 S CAPITOL ST
IOWA CITY, IOWA 52242
PHONE: 319.335.5647
FAX: 319.335.5660
EMAIL: civil-hawks@iowa.edu

EDUCATIONAL - NOT
FOR CONSTRUCTION


LAKE FISHER PARK
DTV
19658 W Lakefisher Rd, Bloomfield, IA 52537

SHEET NAME
Water Main
Water Main

SHEET NO.
W.107




SHEET NO.		W.108	
SHEET NAME		Water Main Water Main	
LAKE FISHER PARK DTV		19658 W Lakefisher Rd, Bloomfield, IA 52537	
EDUCATIONAL - NOT FOR CONSTRUCTION		THE UNIVERSITY OF IOWA CIVIL AND ENVIRONMENTAL ENGINEERING	
PROJECT:		CEE: 4164-2	
DATE :		9/30/2025	
DRAWN BY:		Cjمرت	
REVISION:			
		4105 SEAMANS CENTER FOR THE ENGINEERING ARTS AND SCIENCES 103 S CAPITOL ST IOWA CITY, IOWA 52242 PHONE: 319.335.5647 FAX: 319.335.5660 EMAIL: civil-hawks@iowa.edu	

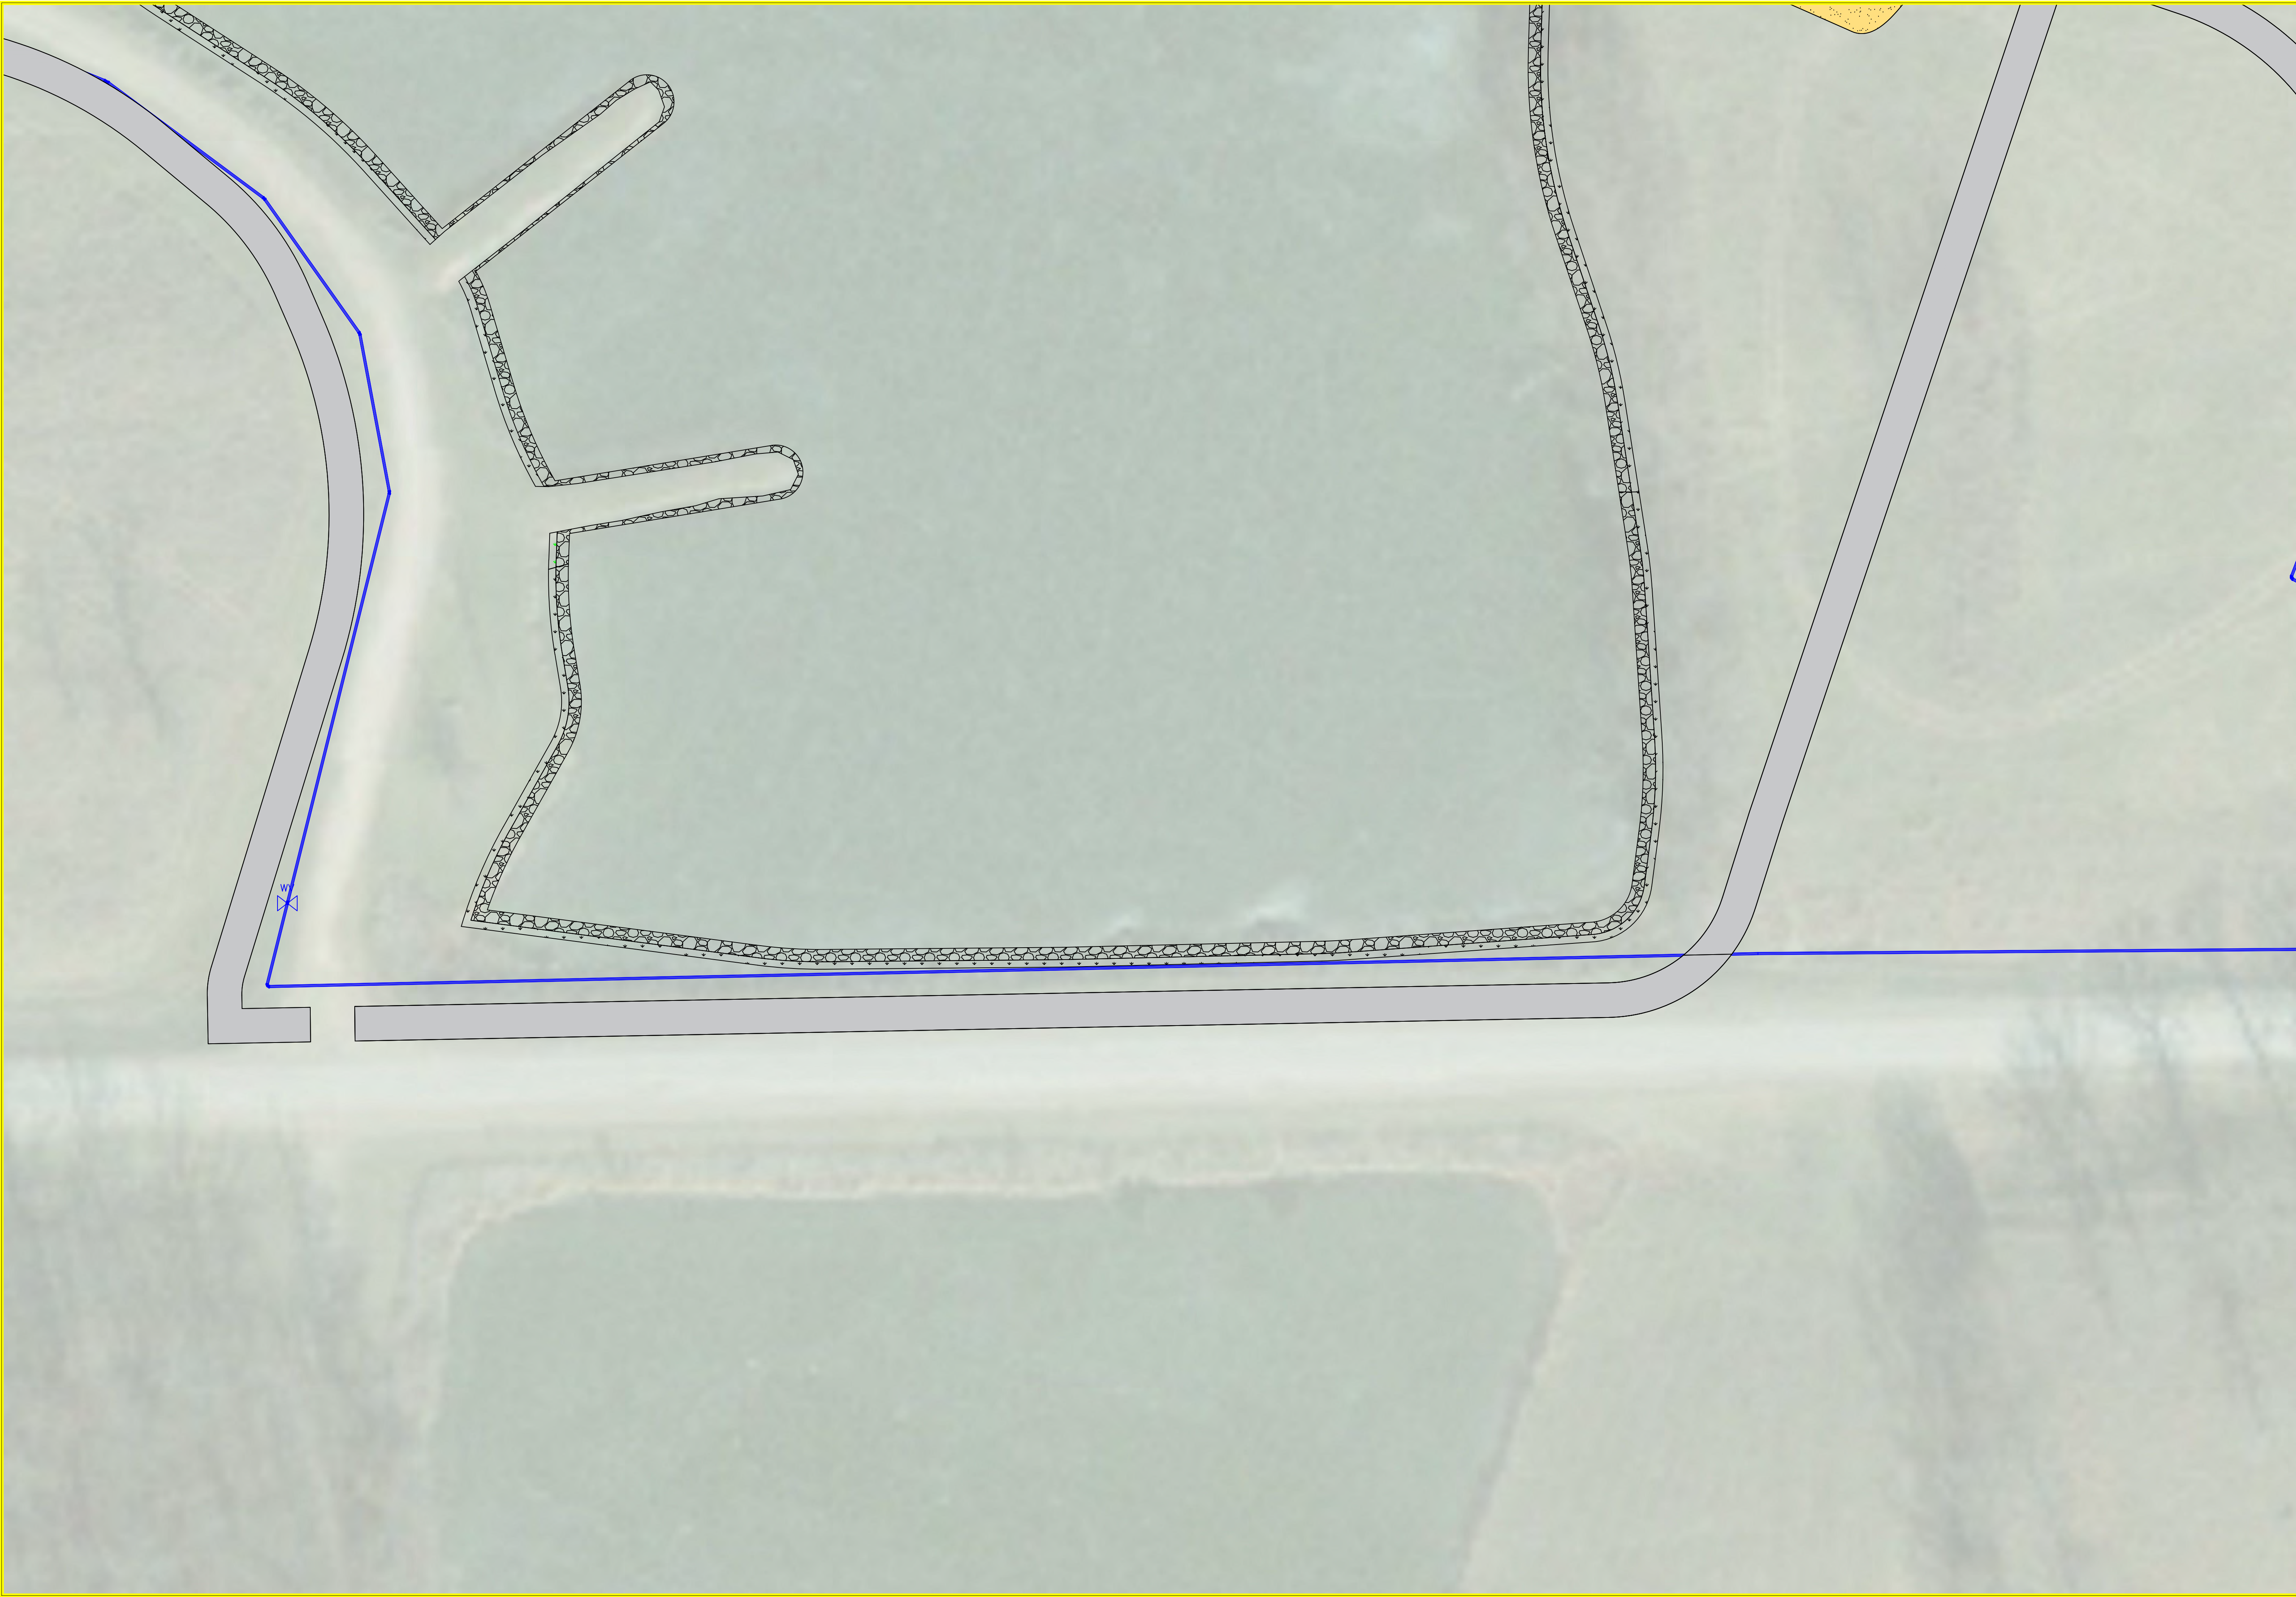

SHEET NAME	LAKE FISHER PARK				PROJECT:	CEE: 4164-2			
	DTV					DATE :			
SHEET NO.	19658 W Lakefisher Rd, Bloomfield, IA 52537				DRAWN BY:	Cjمرت			
						REVISION:			
					THE UNIVERSITY OF IOWA				
					CIVIL AND ENVIRONMENTAL ENGINEERING				
					4105 SEAMANS CENTER FOR THE ENGINEERING ARTS AND SCIENCES 103 S CAPITOL ST IOWA CITY, IOWA 52242 PHONE: 319.335.5647 FAX: 319.335.5660 EMAIL: civil-hawks@iowa.edu				

EDUCATIONAL - NOT
FOR CONSTRUCTION

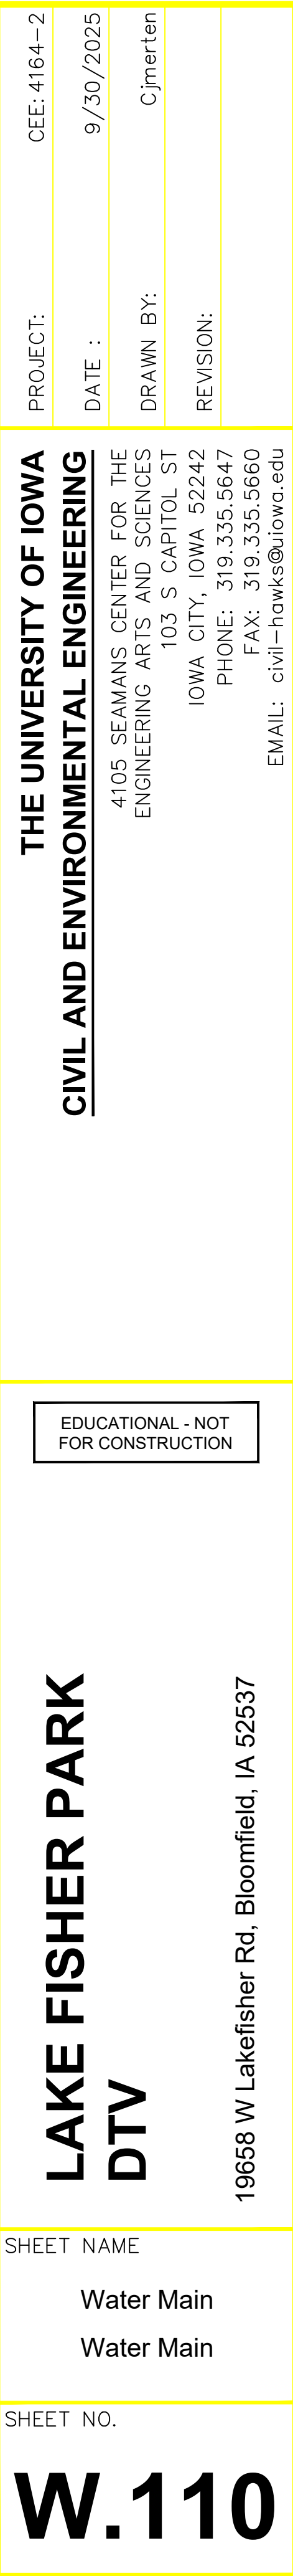

THE UNIVERSITY OF IOWA
CIVIL AND ENVIRONMENTAL ENGINEERING

4105 SEAMANS CENTER FOR THE
ENGINEERING ARTS AND SCIENCES
103 S CAPITOL ST
IOWA CITY, IOWA 52242
PHONE: 319.335.5647
FAX: 319.335.5660
EMAIL: civil-hawks@uiowa.edu

**LAKE FISHER PARK
DTV**

SHEET NAME

Water Main

Water Main

SHEET NO.

W.110



PROJECT:

CEE: 4164-2

DATE :

9/30/2025

DRAWN BY:

Cjمرت

REVISION:

THE UNIVERSITY OF IOWA

CIVIL AND ENVIRONMENTAL ENGINEERING

4105 SEAMANS CENTER FOR THE
ENGINEERING ARTS AND SCIENCES
103 S CAPITOL ST
IOWA CITY, IOWA 52242
PHONE: 319.335.5647
FAX: 319.335.5660
EMAIL: civil-hawks@iowa.edu

EDUCATIONAL - NOT
FOR CONSTRUCTION

LAKE FISHER PARK

DTV

19658 W Lakefisher Rd, Bloomfield, IA 52537

SHEET NAME


North Outlet Erosion
Control
Environmental

SHEET NO.

E.101



SHEET NAME	LAKE FISHER PARK	
	DTV	
	19658 W Lakefisher Rd, Bloomfield, IA 52537	
	EDUCATIONAL - NOT FOR CONSTRUCTION	
	THE UNIVERSITY OF IOWA CIVIL AND ENVIRONMENTAL ENGINEERING	
SHEET NO.	CEE: 4164-2	
	9/30/2025	
	Cjمرت	
	319.335.5647	
	319.335.5660	

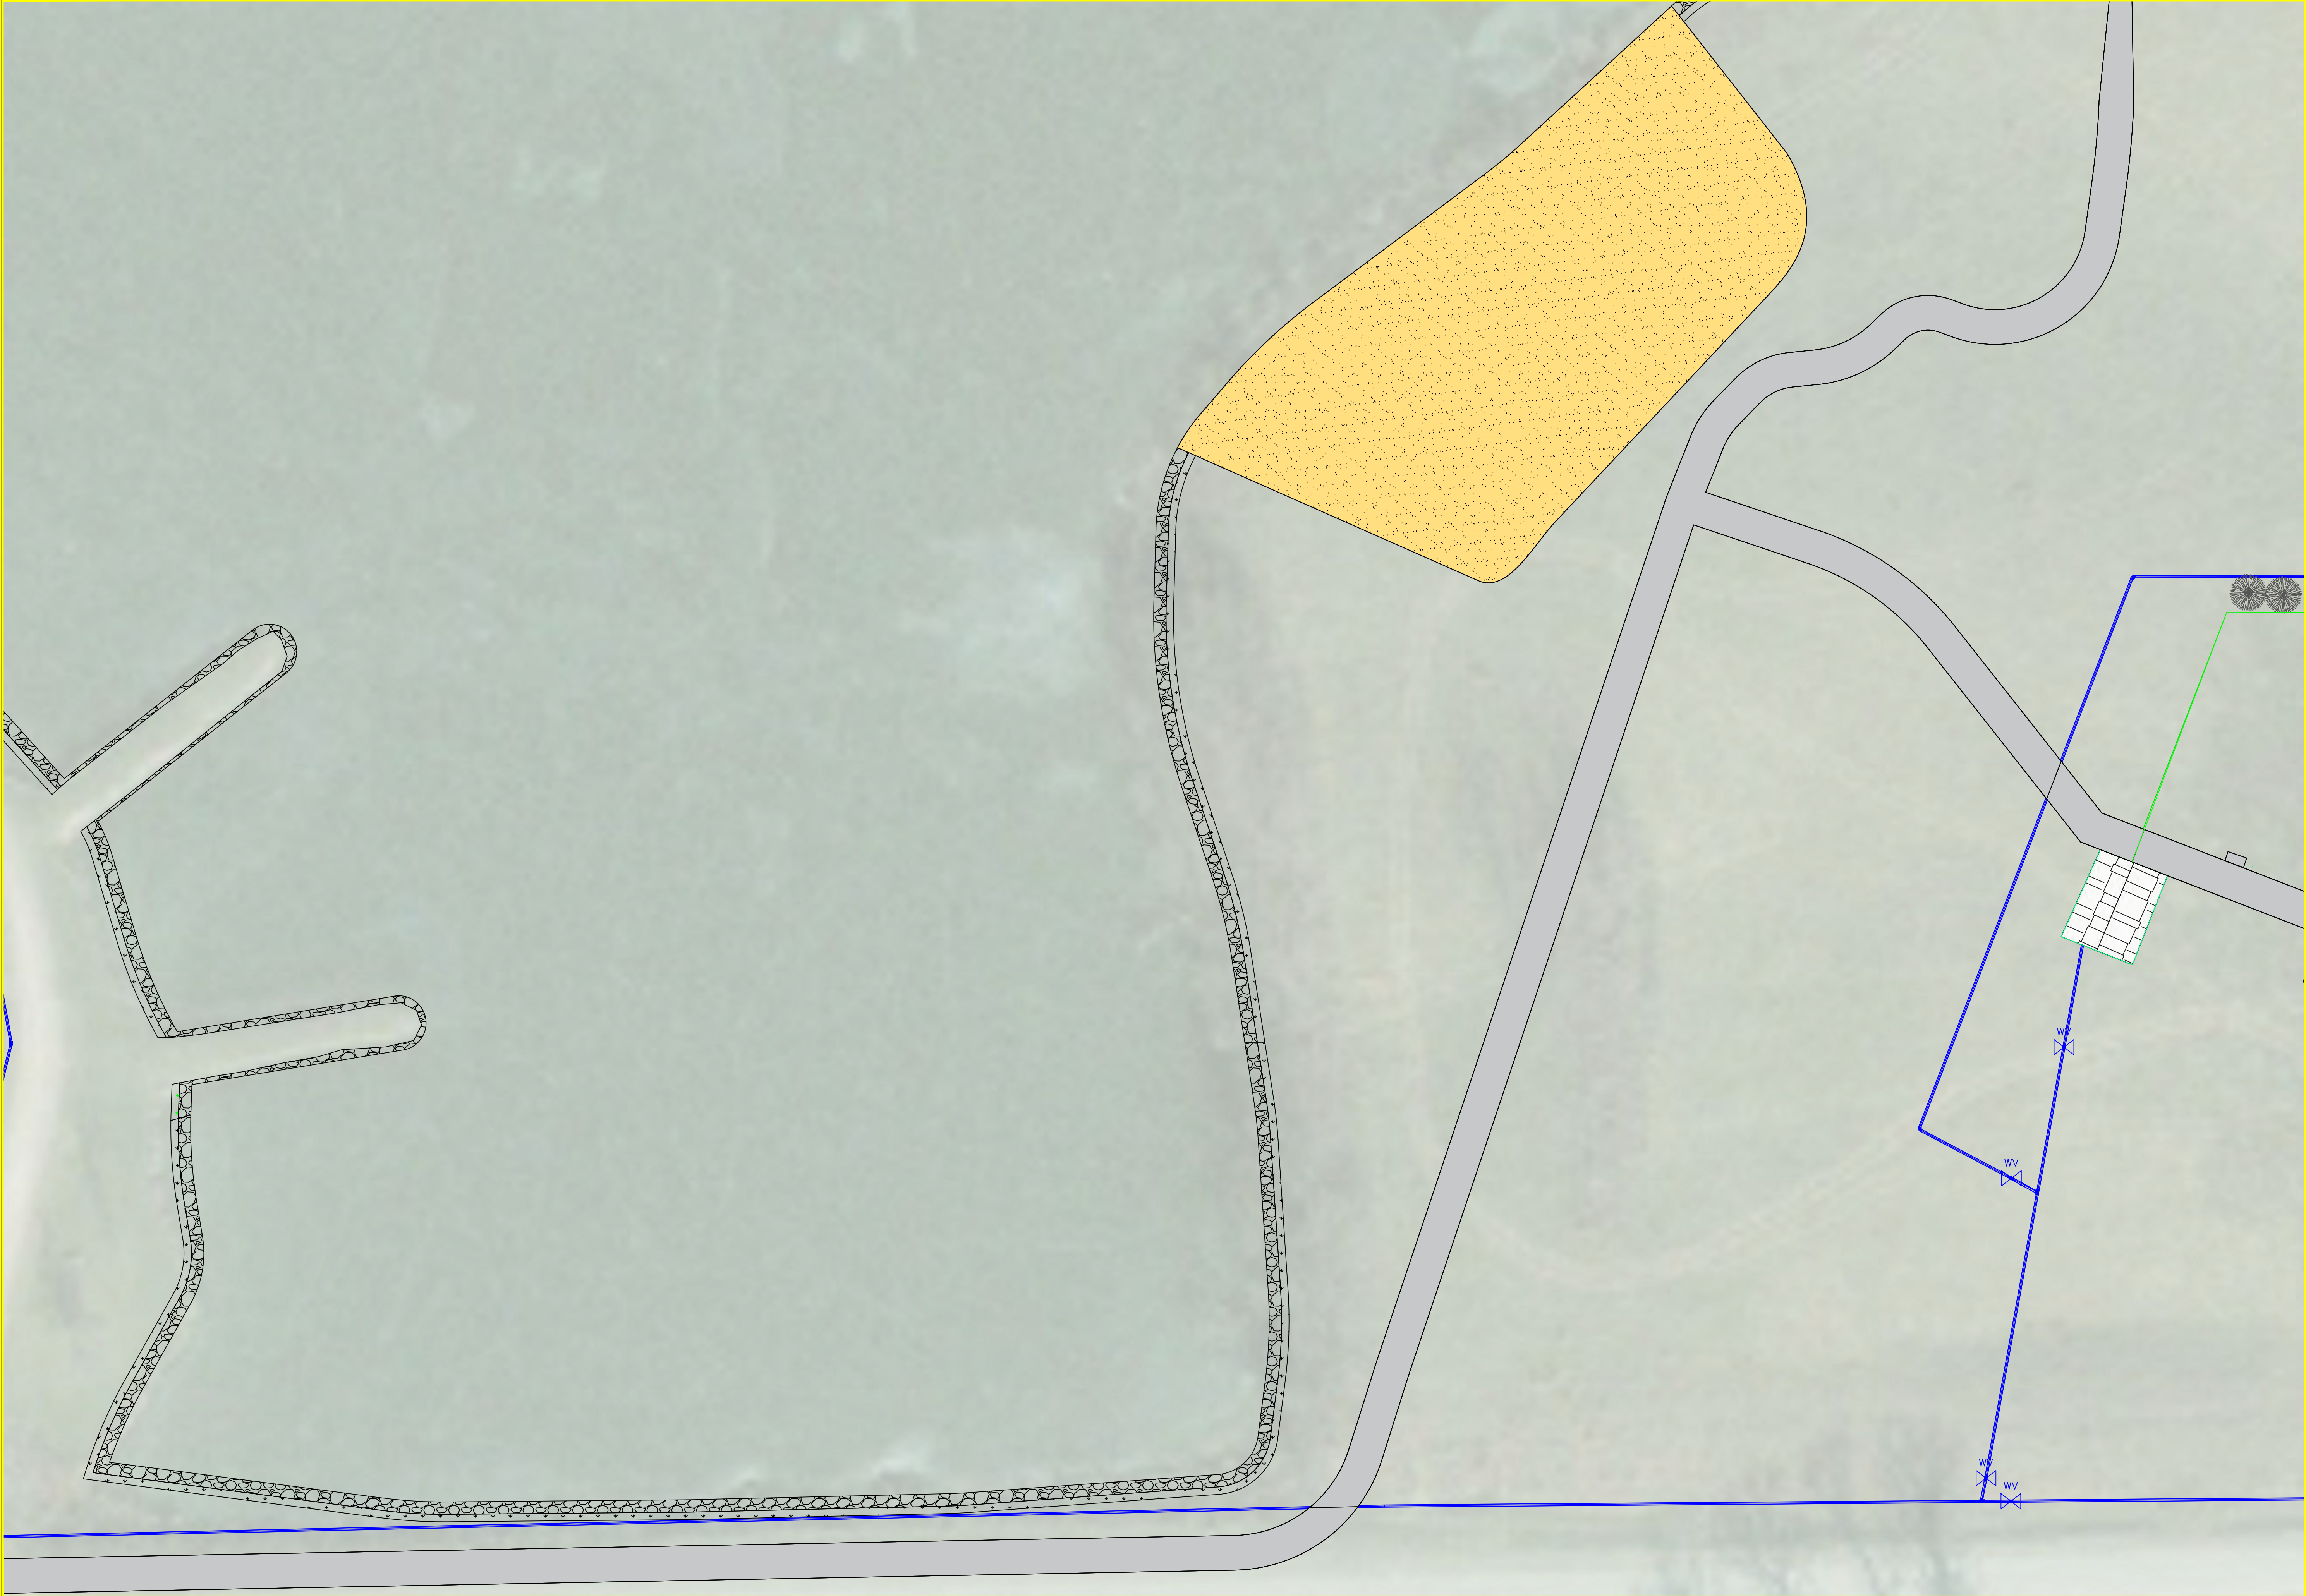

PROJECT:

CEE: 4164-2

DATE :

9/30/2025

DRAWN BY:

Cjمرت

REVISION:

THE UNIVERSITY OF IOWA

CIVIL AND ENVIRONMENTAL ENGINEERING

4105 SEAMANS CENTER FOR THE
ENGINEERING ARTS AND SCIENCES
103 S CAPITOL ST
IOWA CITY, IOWA 52242

PHONE: 319.335.5647
FAX: 319.335.5660
EMAIL: civil-hawks@iowa.edu

EDUCATIONAL - NOT
FOR CONSTRUCTION

LAKE FISHER PARK

DTV


19658 W Lakefisher Rd, Bloomfield, IA 52537

SHEET NAME

Shore Reinforcement
Environmental

SHEET NO.

E.103

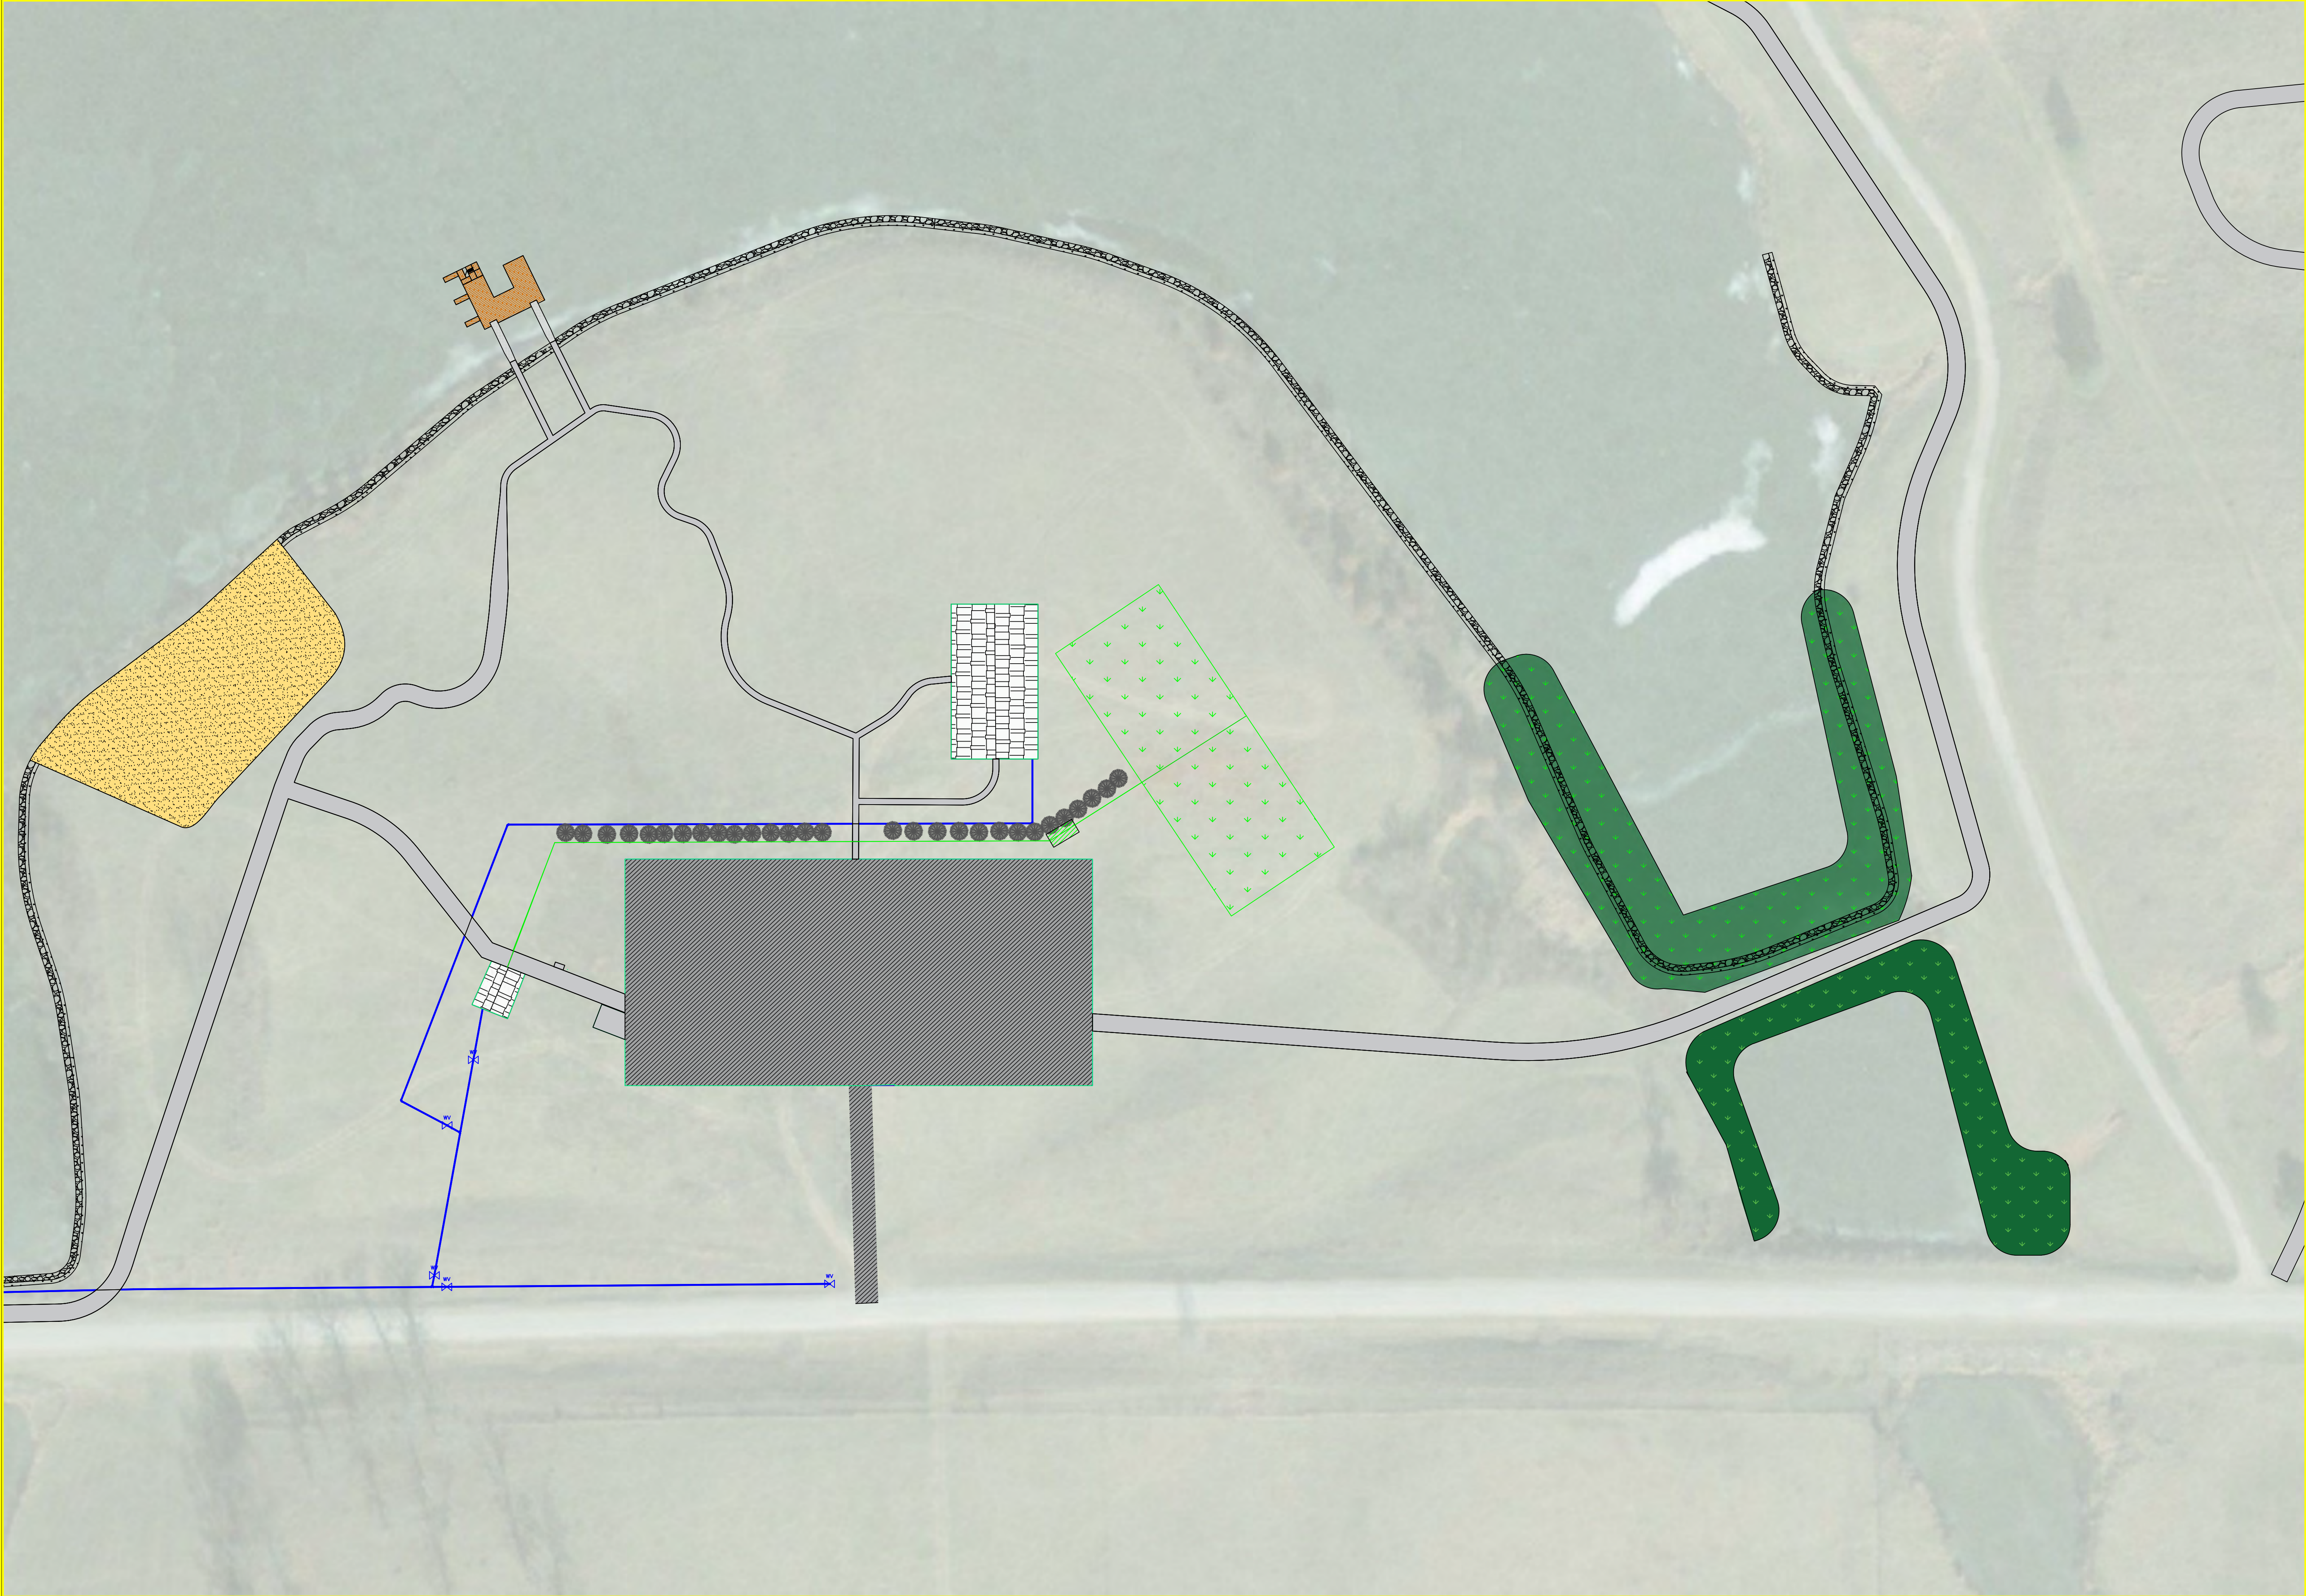

SHEET NAME	THE UNIVERSITY OF IOWA				PROJECT:	CEE: 4164-2
	CIVIL AND ENVIRONMENTAL ENGINEERING				DATE :	9/30/2025
Shore Reinforcement Environmental	4105 SEAMANS CENTER FOR THE ENGINEERING ARTS AND SCIENCES 103 S CAPITOL ST				DRAWN BY:	Cjمرت
	IOWA CITY, IOWA 52242				REVISION:	
SHEET NO.	19658 W Lakefisher Rd, Bloomfield, IA 52537				PHONE:	319.335.5647
	E.104				FAX:	319.335.5660
				EMAIL:	civil-hawks@iowa.edu	

