
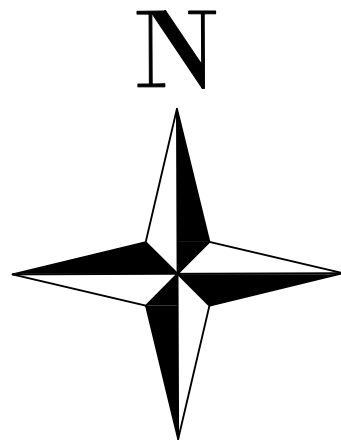


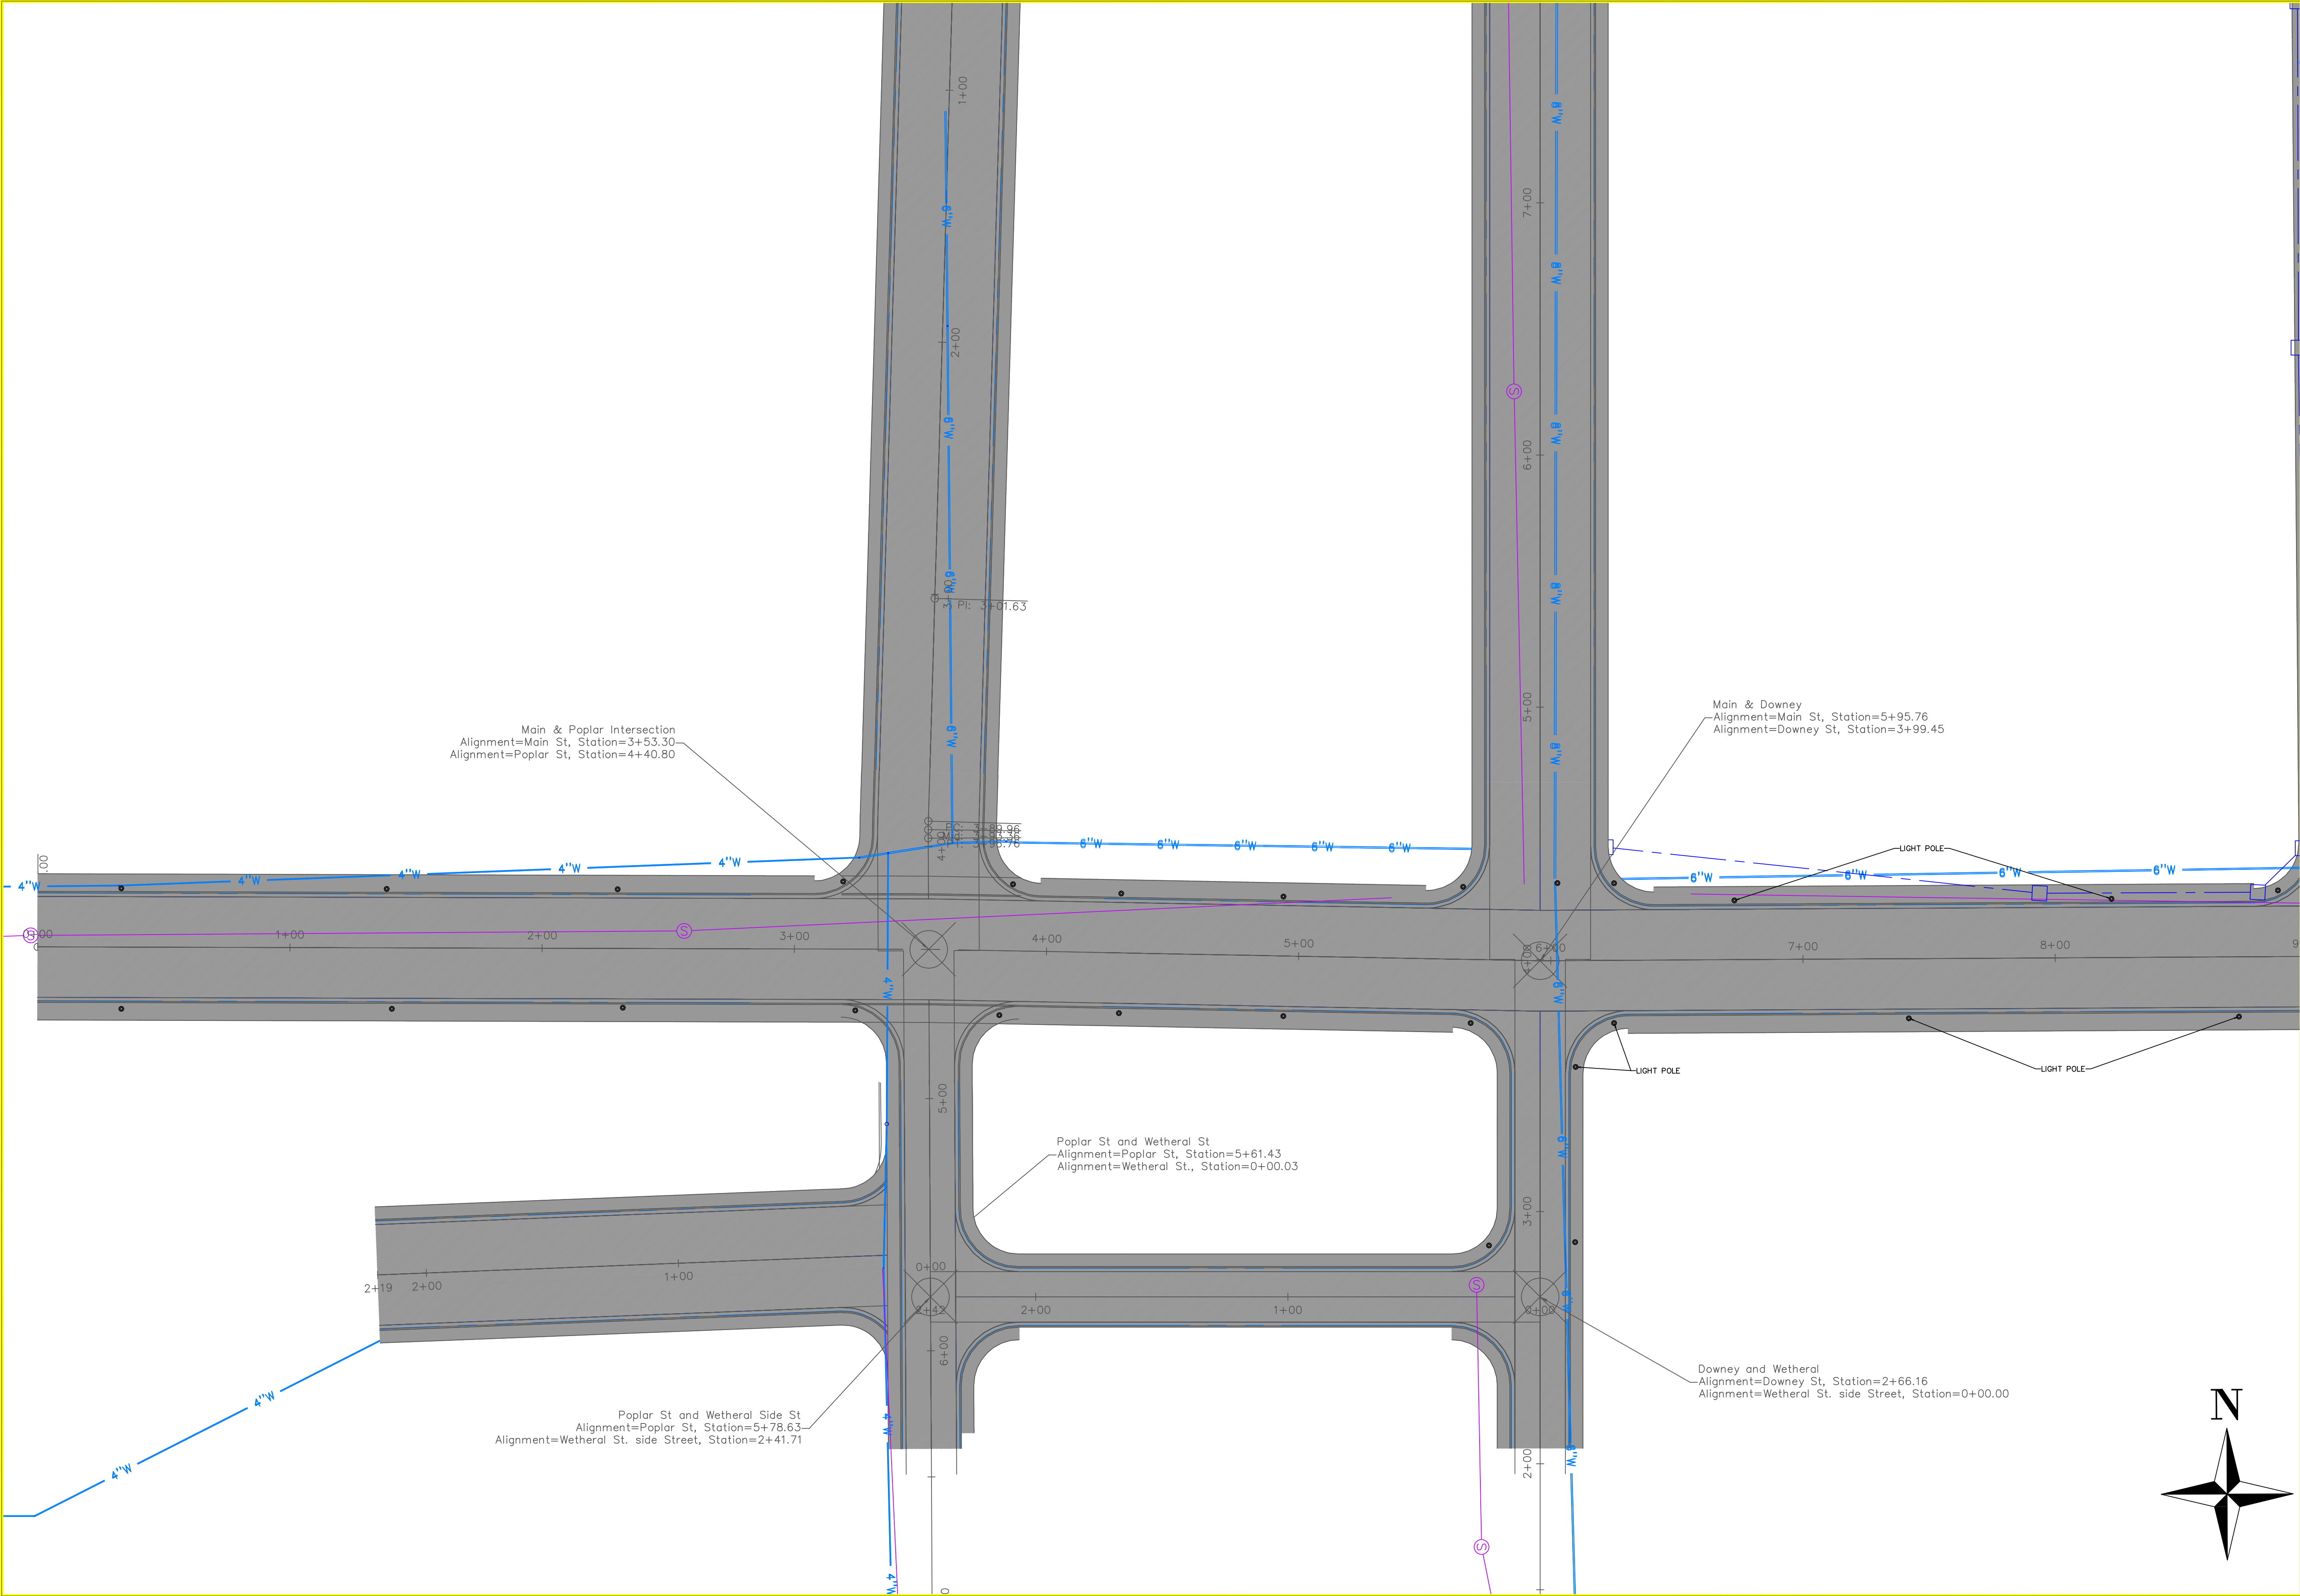

EDUCATIONAL - NOT
FOR CONSTRUCTION

DOWNTOWN REDESIGN

PROJECT ADDRESS 1
PROJECT ADDRESS 2

SHEET NAME

EXISTING
CONDITIONS


SHEET NO.

02


THE UNIVERSITY OF IOWA CIVIL AND ENVIRONMENTAL ENGINEERING

4105 SEAMANS CENTER FOR THE
ENGINEERING ARTS AND SCIENCES
103 S CAPITOL ST
IOWA CITY, IOWA 52242
PHONE: 319.335.5647
FAX: 319.335.5660
EMAIL: civil-hawks@iowa.edu

PROJECT:	CEE: 4850
DATE :	11 /18 /2016
DRAWN BY:	cds
REVISION:	

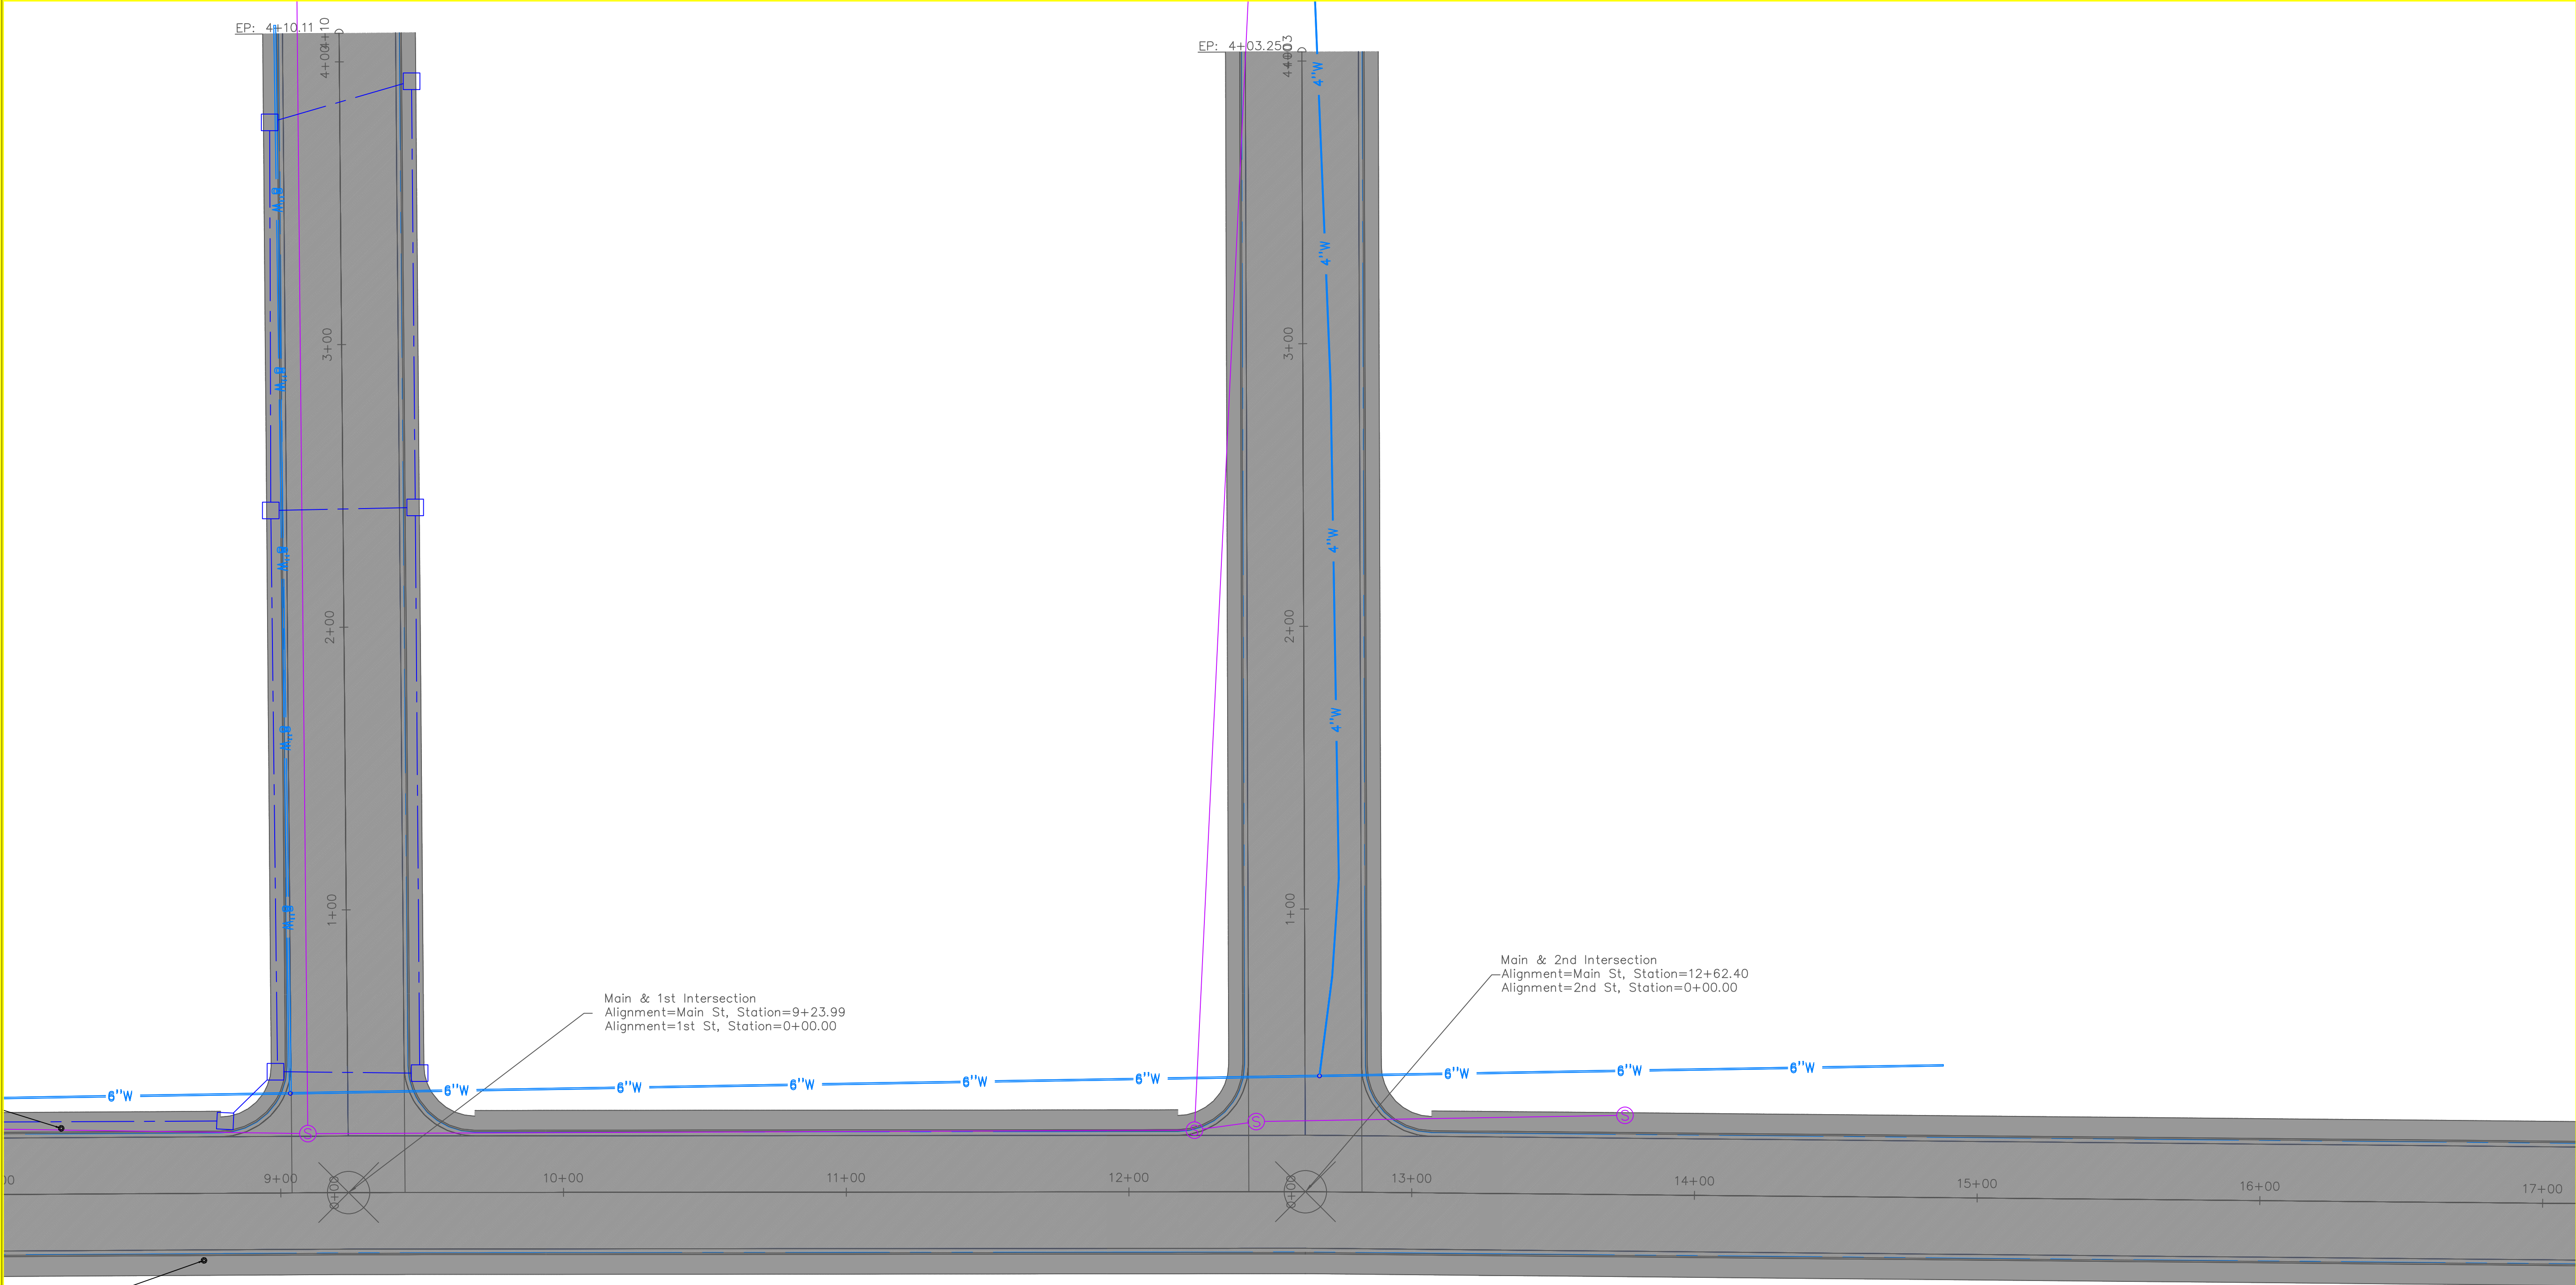

POLE

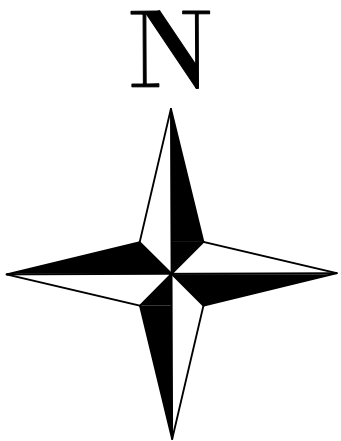

THE UNIVERSITY OF IOWA
CIVIL AND ENVIRONMENTAL ENGINEERING

4105 SEAMANS CENTER FOR THE
ENGINEERING ARTS AND SCIENCES
103 S CAPITOL ST
IOWA CITY, IOWA 52242
PHONE: 319.335.5647
FAX: 319.335.5660
EMAIL: civil-hawks@iowa.edu

EDUCATIONAL - NOT
FOR CONSTRUCTION

DOWNTOWN REDESIGN

PROJECT ADDRESS 1
PROJECT ADDRESS 2



SHEET NAME

EXISTING
CONDITIONS

SHEET NO.

03

PROJECT:	CEE: 4850
DATE :	11 /18 /2016
DRAWN BY:	cds
REVISION:	

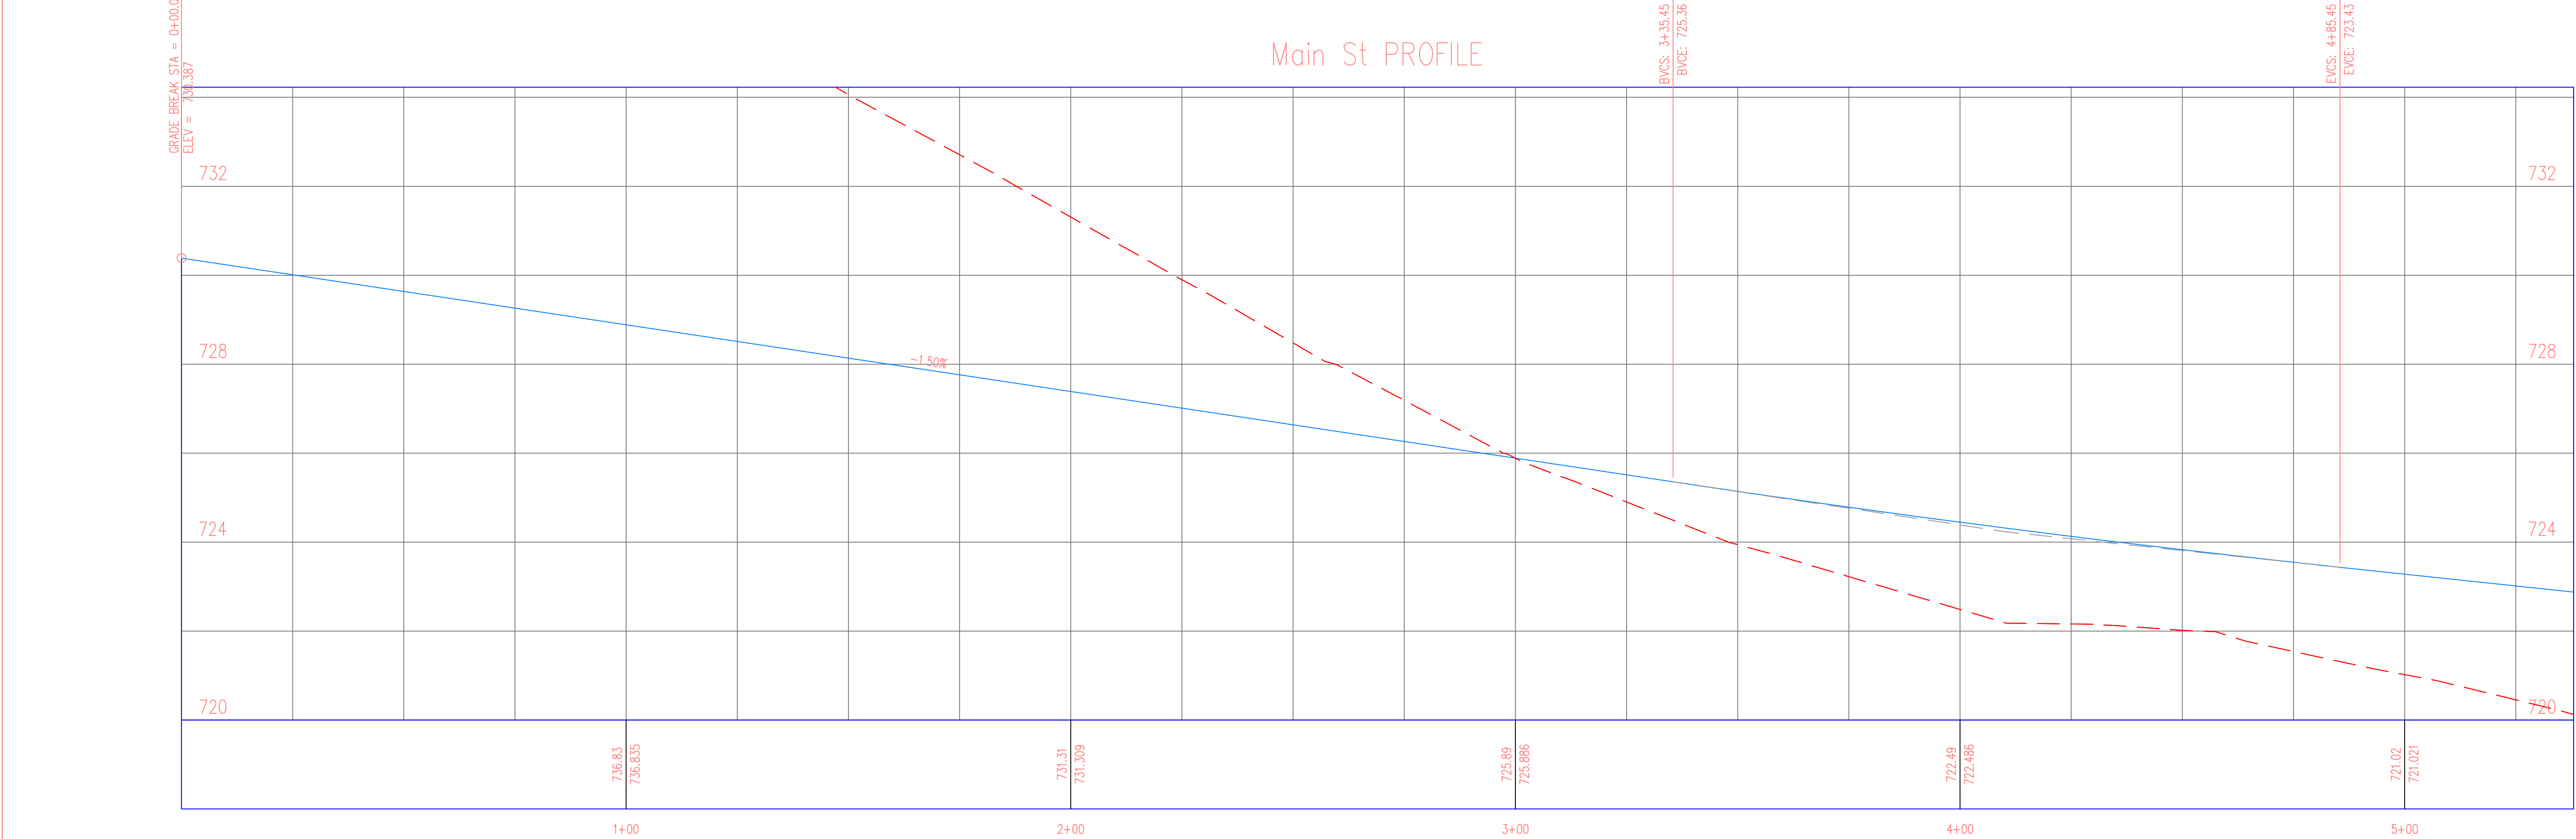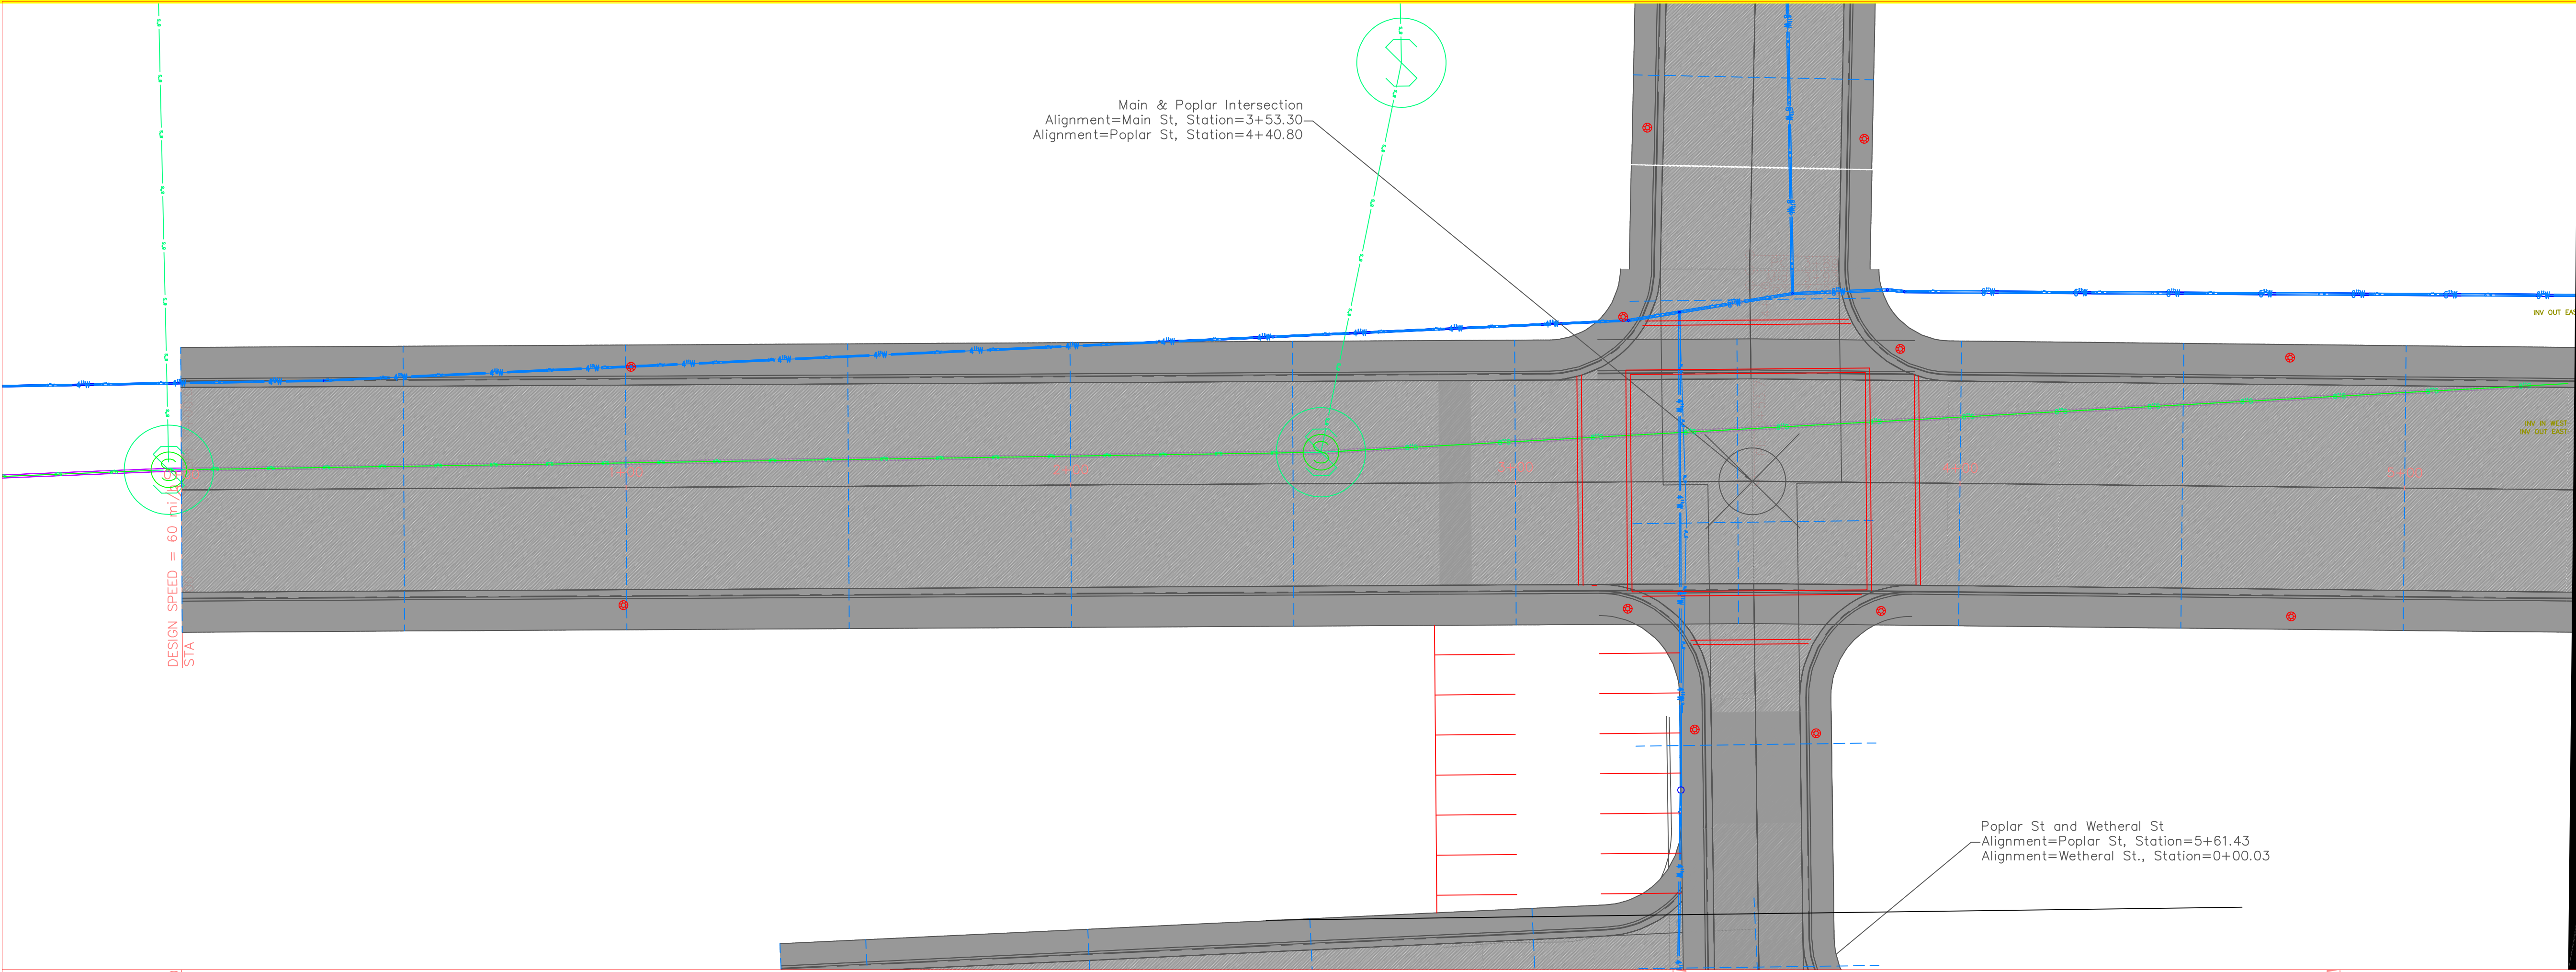

PROJECT:	CEE: 4850
DATE :	11 /18 /2016
DRAWN BY:	cds
REVISION:	

THE UNIVERSITY OF IOWA
CIVIL AND ENVIRONMENTAL ENGINEERING
4105 SEAMANS CENTER FOR THE
ENGINEERING ARTS AND SCIENCES
103 S CAPITOL ST
IOWA CITY, IOWA 52242
PHONE: 319.335.5647
FAX: 319.335.5660
EMAIL: civil-hawks@iowa.edu



EDUCATIONAL - NOT
FOR CONSTRUCTION

DOWNTOWN REDESIGN

WEST BRANCH, IA

SHEET NAME
PLAN & PROFILE
MAIN ST.

SHEET NO.
04

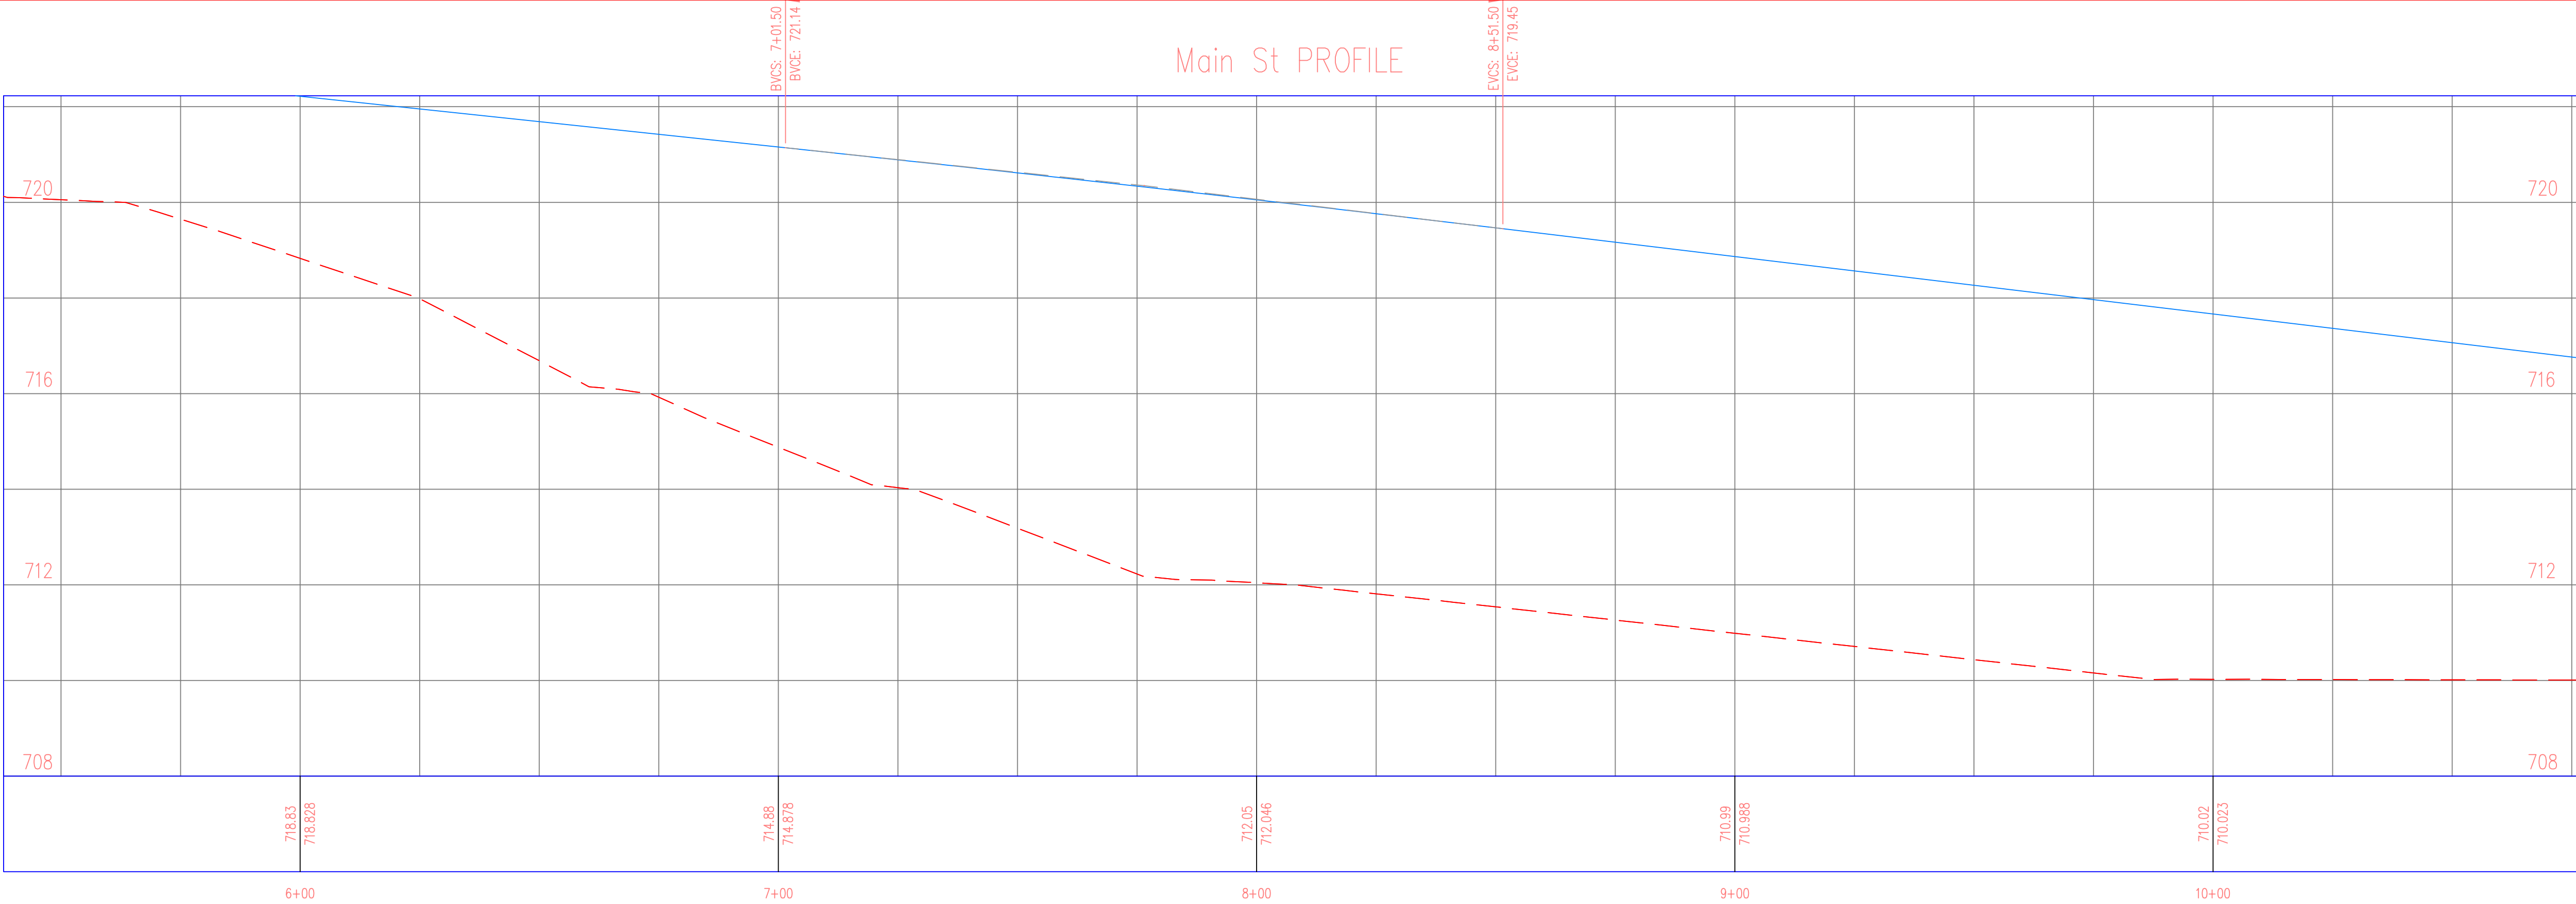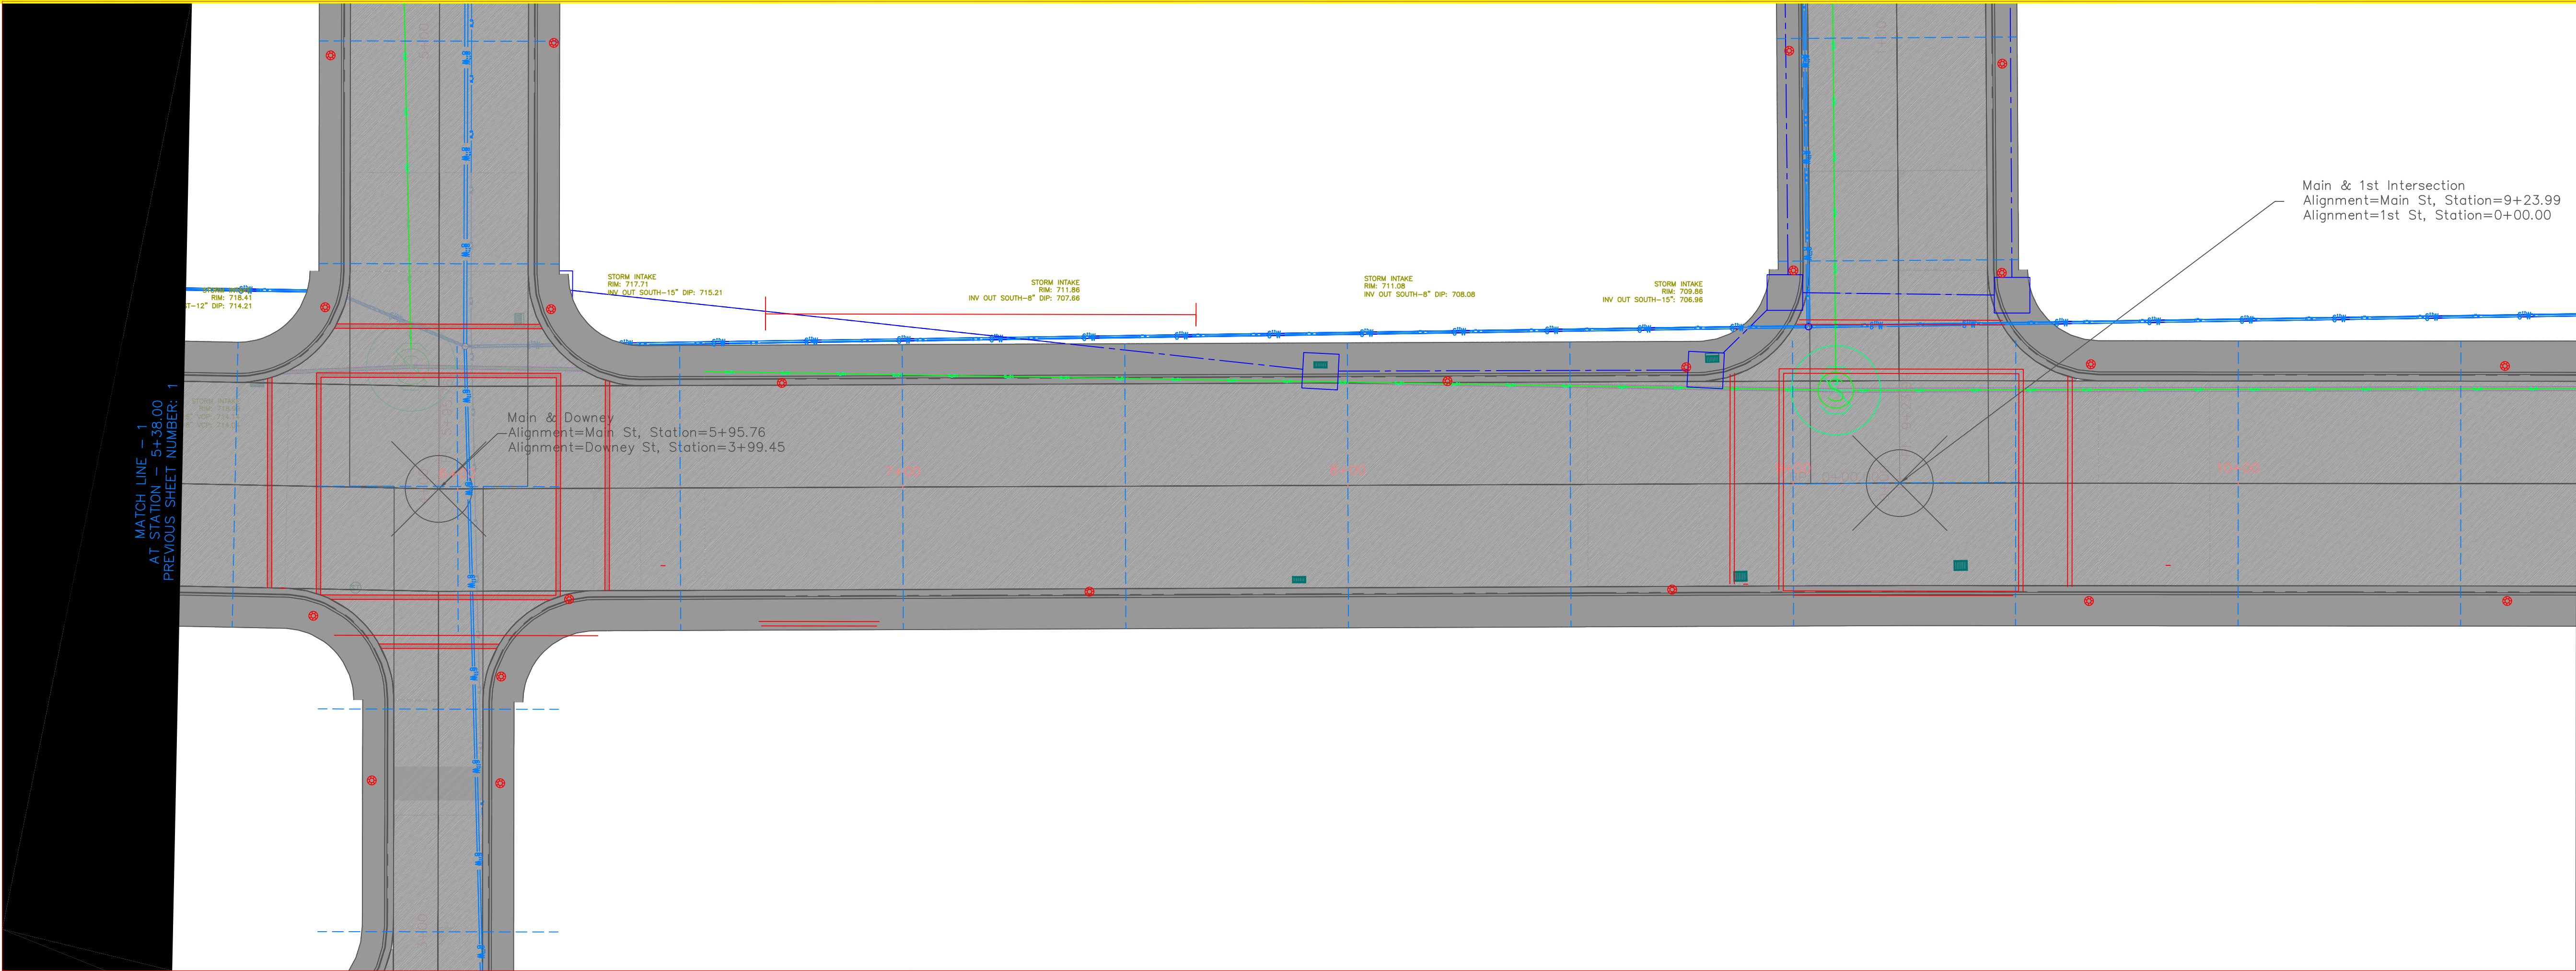

PROJECT:CEE: 4850

DATE :11 /18 /2016

DRAWN BY:cds

REVISION:

THE UNIVERSITY OF IOWA

CIVIL AND ENVIRONMENTAL ENGINEERING

4105 SEAMANS CENTER FOR THE
ENGINEERING ARTS AND SCIENCES
103 S CAPITOL ST
IOWA CITY, IOWA 52242
PHONE: 319.335.5647
FAX: 319.335.5660
EMAIL: civil-hawks@iowa.edu

EDUCATIONAL - NOT
FOR CONSTRUCTION

DOWNTOWN REDESIGN

PROJECT ADDRESS 1


SHEET NAME

PLAN & PROFILE
MAIN ST.


SHEET NO.

05

MATCH LINE - 2
AT STATION - 10+76.00
PREVIOUS SHEET NUMBER: 2

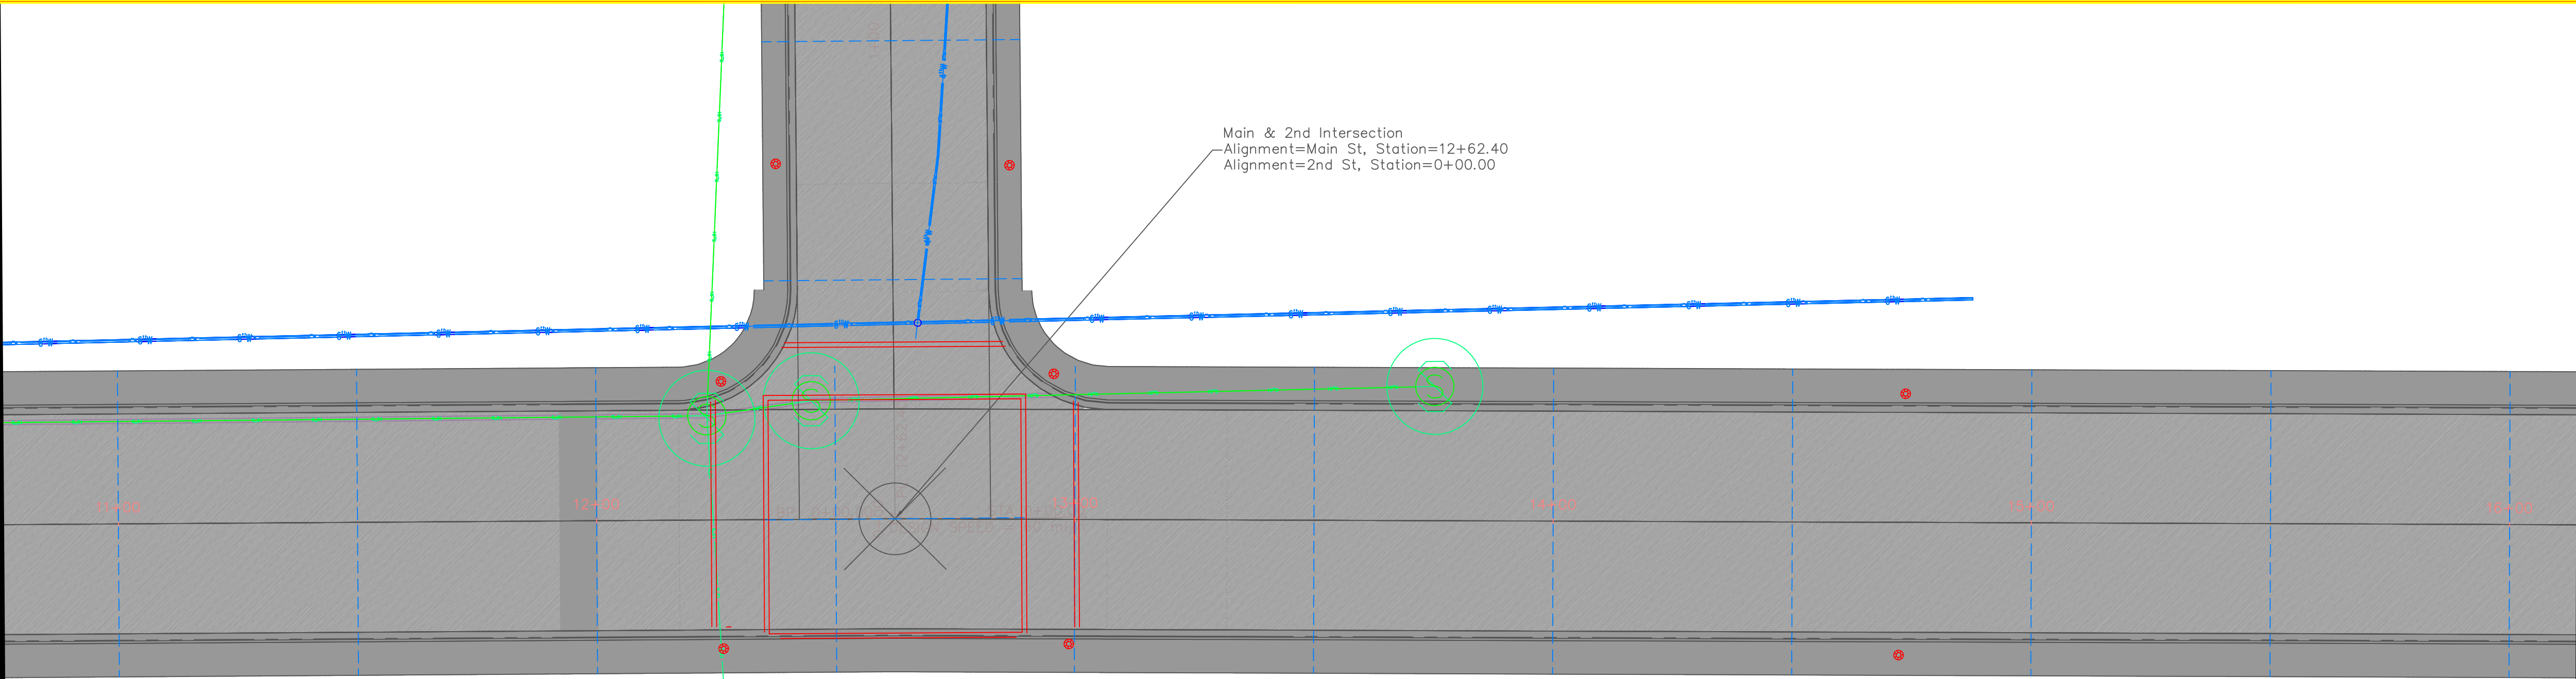

Main St PROFILE

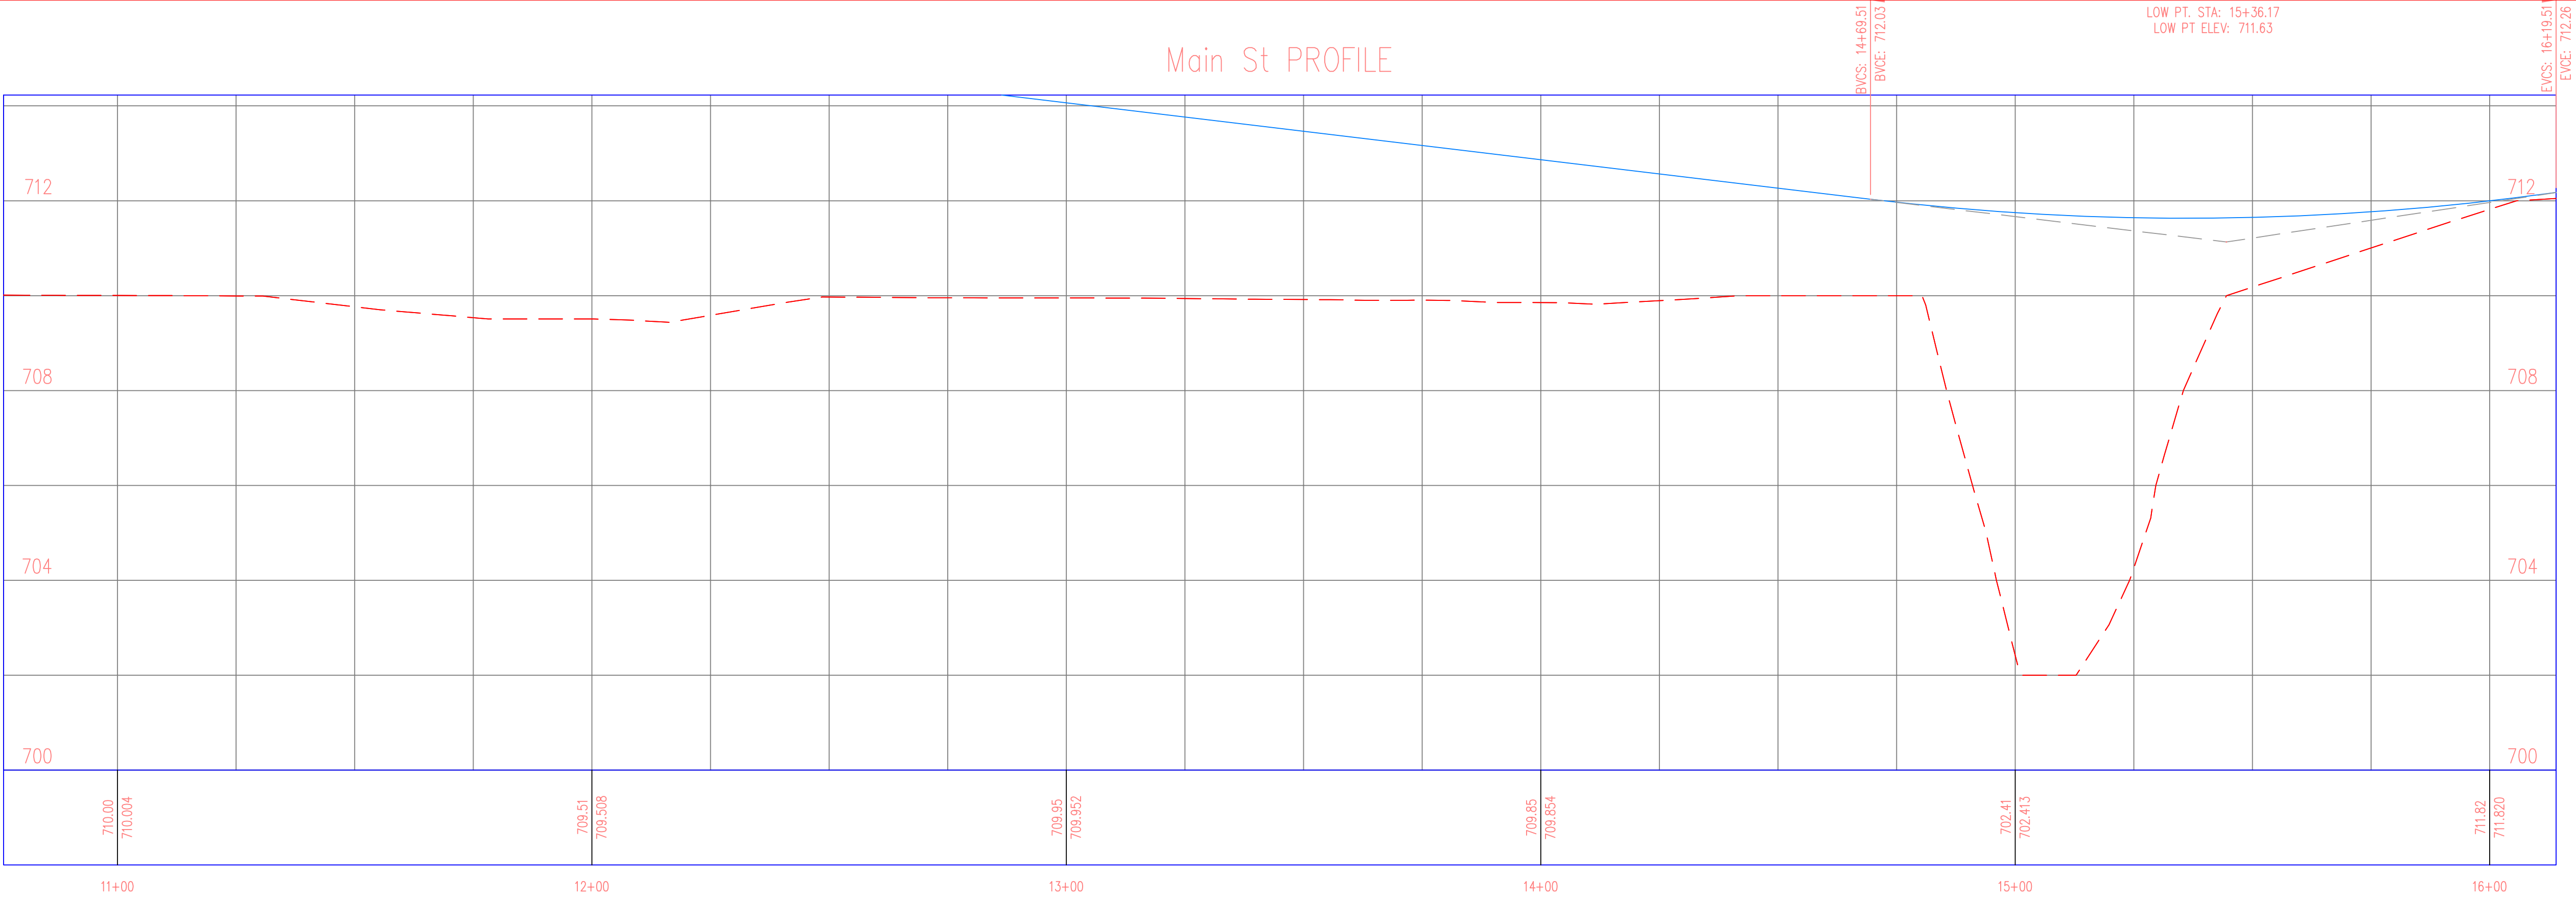

THE UNIVERSITY OF IOWA
CIVIL AND ENVIRONMENTAL ENGINEERING
4105 SEAMANS CENTER FOR THE
ENGINEERING ARTS AND SCIENCES
103 S CAPITOL ST
IOWA CITY, IOWA 52242
PHONE: 319.335.5647
FAX: 319.335.5660
EMAIL: civil-hawks@iowa.edu

PROJECT: CEE: 4850
DATE : 11/18/2016
DRAWN BY: cds
REVISION:

EDUCATIONAL - NOT
FOR CONSTRUCTION

DOWNTOWN REDESIGN


WEST BRANCH, IA

SHEET NAME
**PLAN & PROFILE
MAIN ST.**

SHEET NO.
06



MATCH LINE - 3
AT STATION - 16+14.00
PREVIOUS SHEET NUMBER: 3

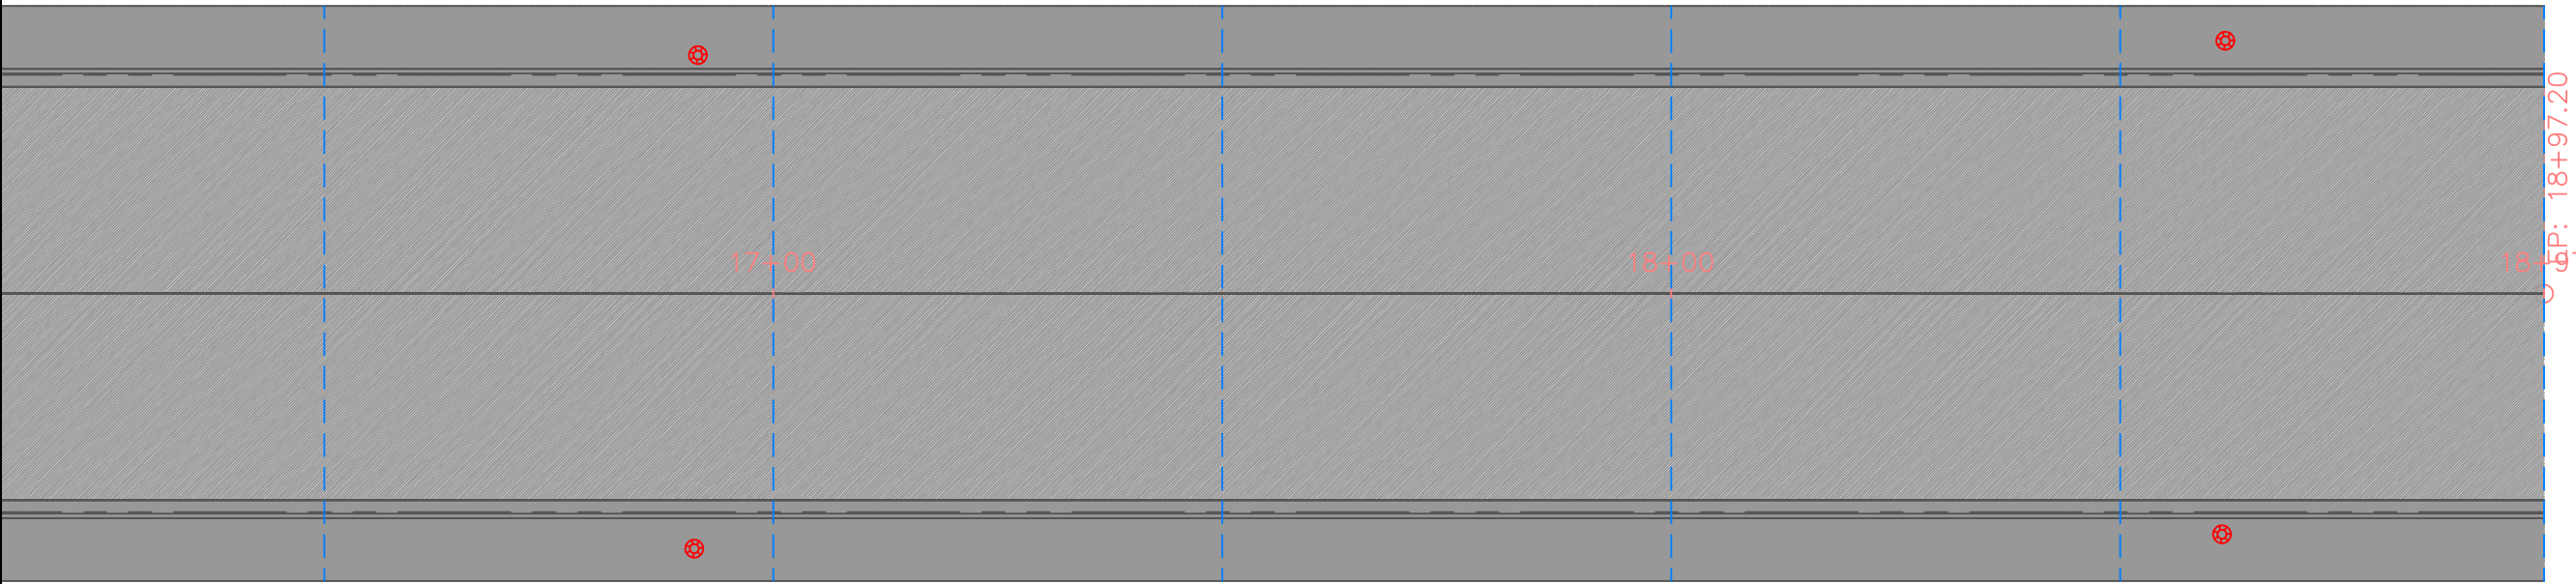

EDUCATIONAL - NOT
FOR CONSTRUCTION

DOWNTOWN REDESIGN


WEST BRANCH, IA

SHEET NAME
PLAN & PROFILE
MAIN ST.


SHEET NO.
07

THE UNIVERSITY OF IOWA
CIVIL AND ENVIRONMENTAL ENGINEERING
4105 SEAMANS CENTER FOR THE
ENGINEERING ARTS AND SCIENCES
103 S CAPITOL ST
IOWA CITY, IOWA 52242
PHONE: 319.335.5647
FAX: 319.335.5660
EMAIL: civil-hawks@iowa.edu

PROJECT:	CEE: 4850
DATE :	11 /18 /2016
DRAWN BY:	cds
REVISION:	

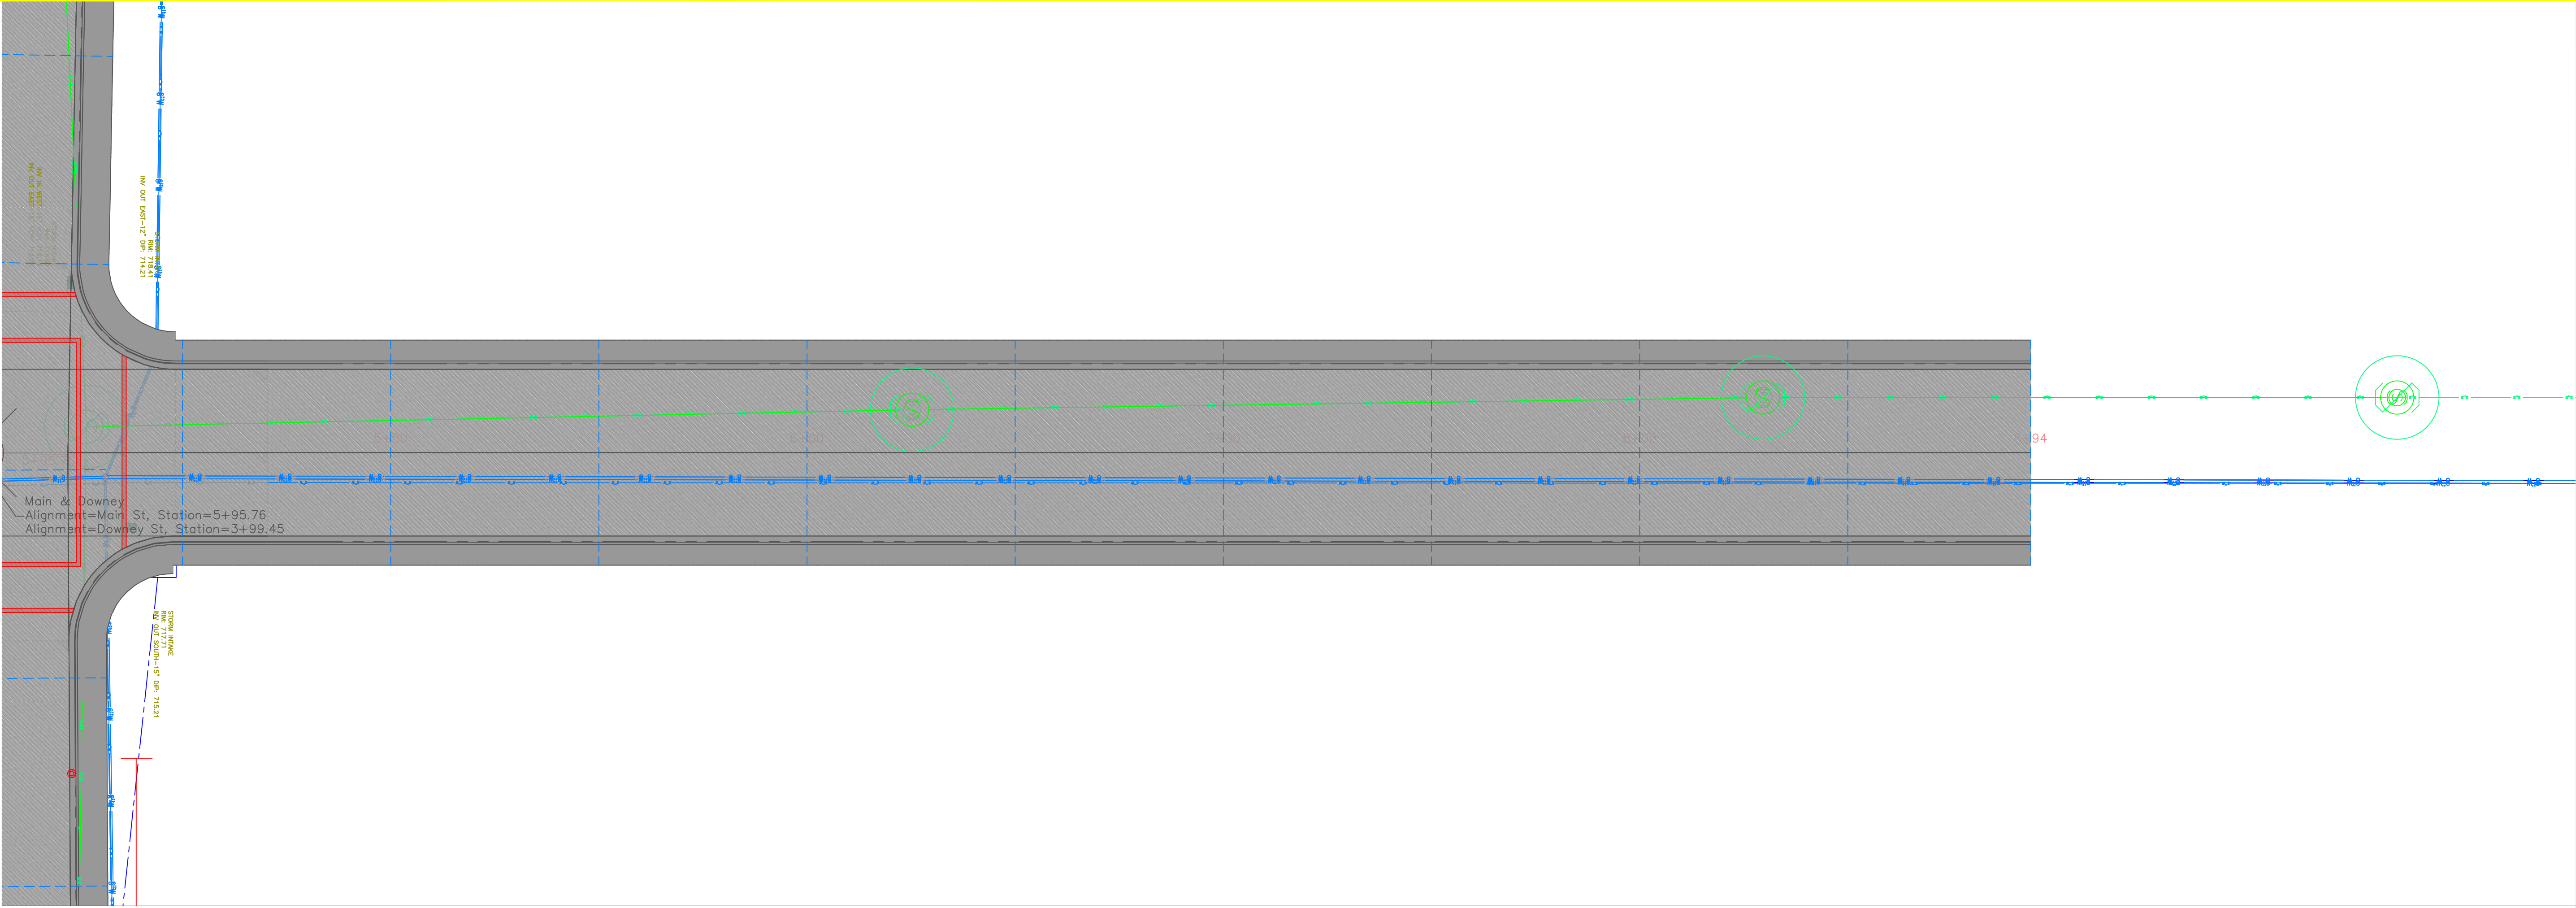

Downey St PROFILE

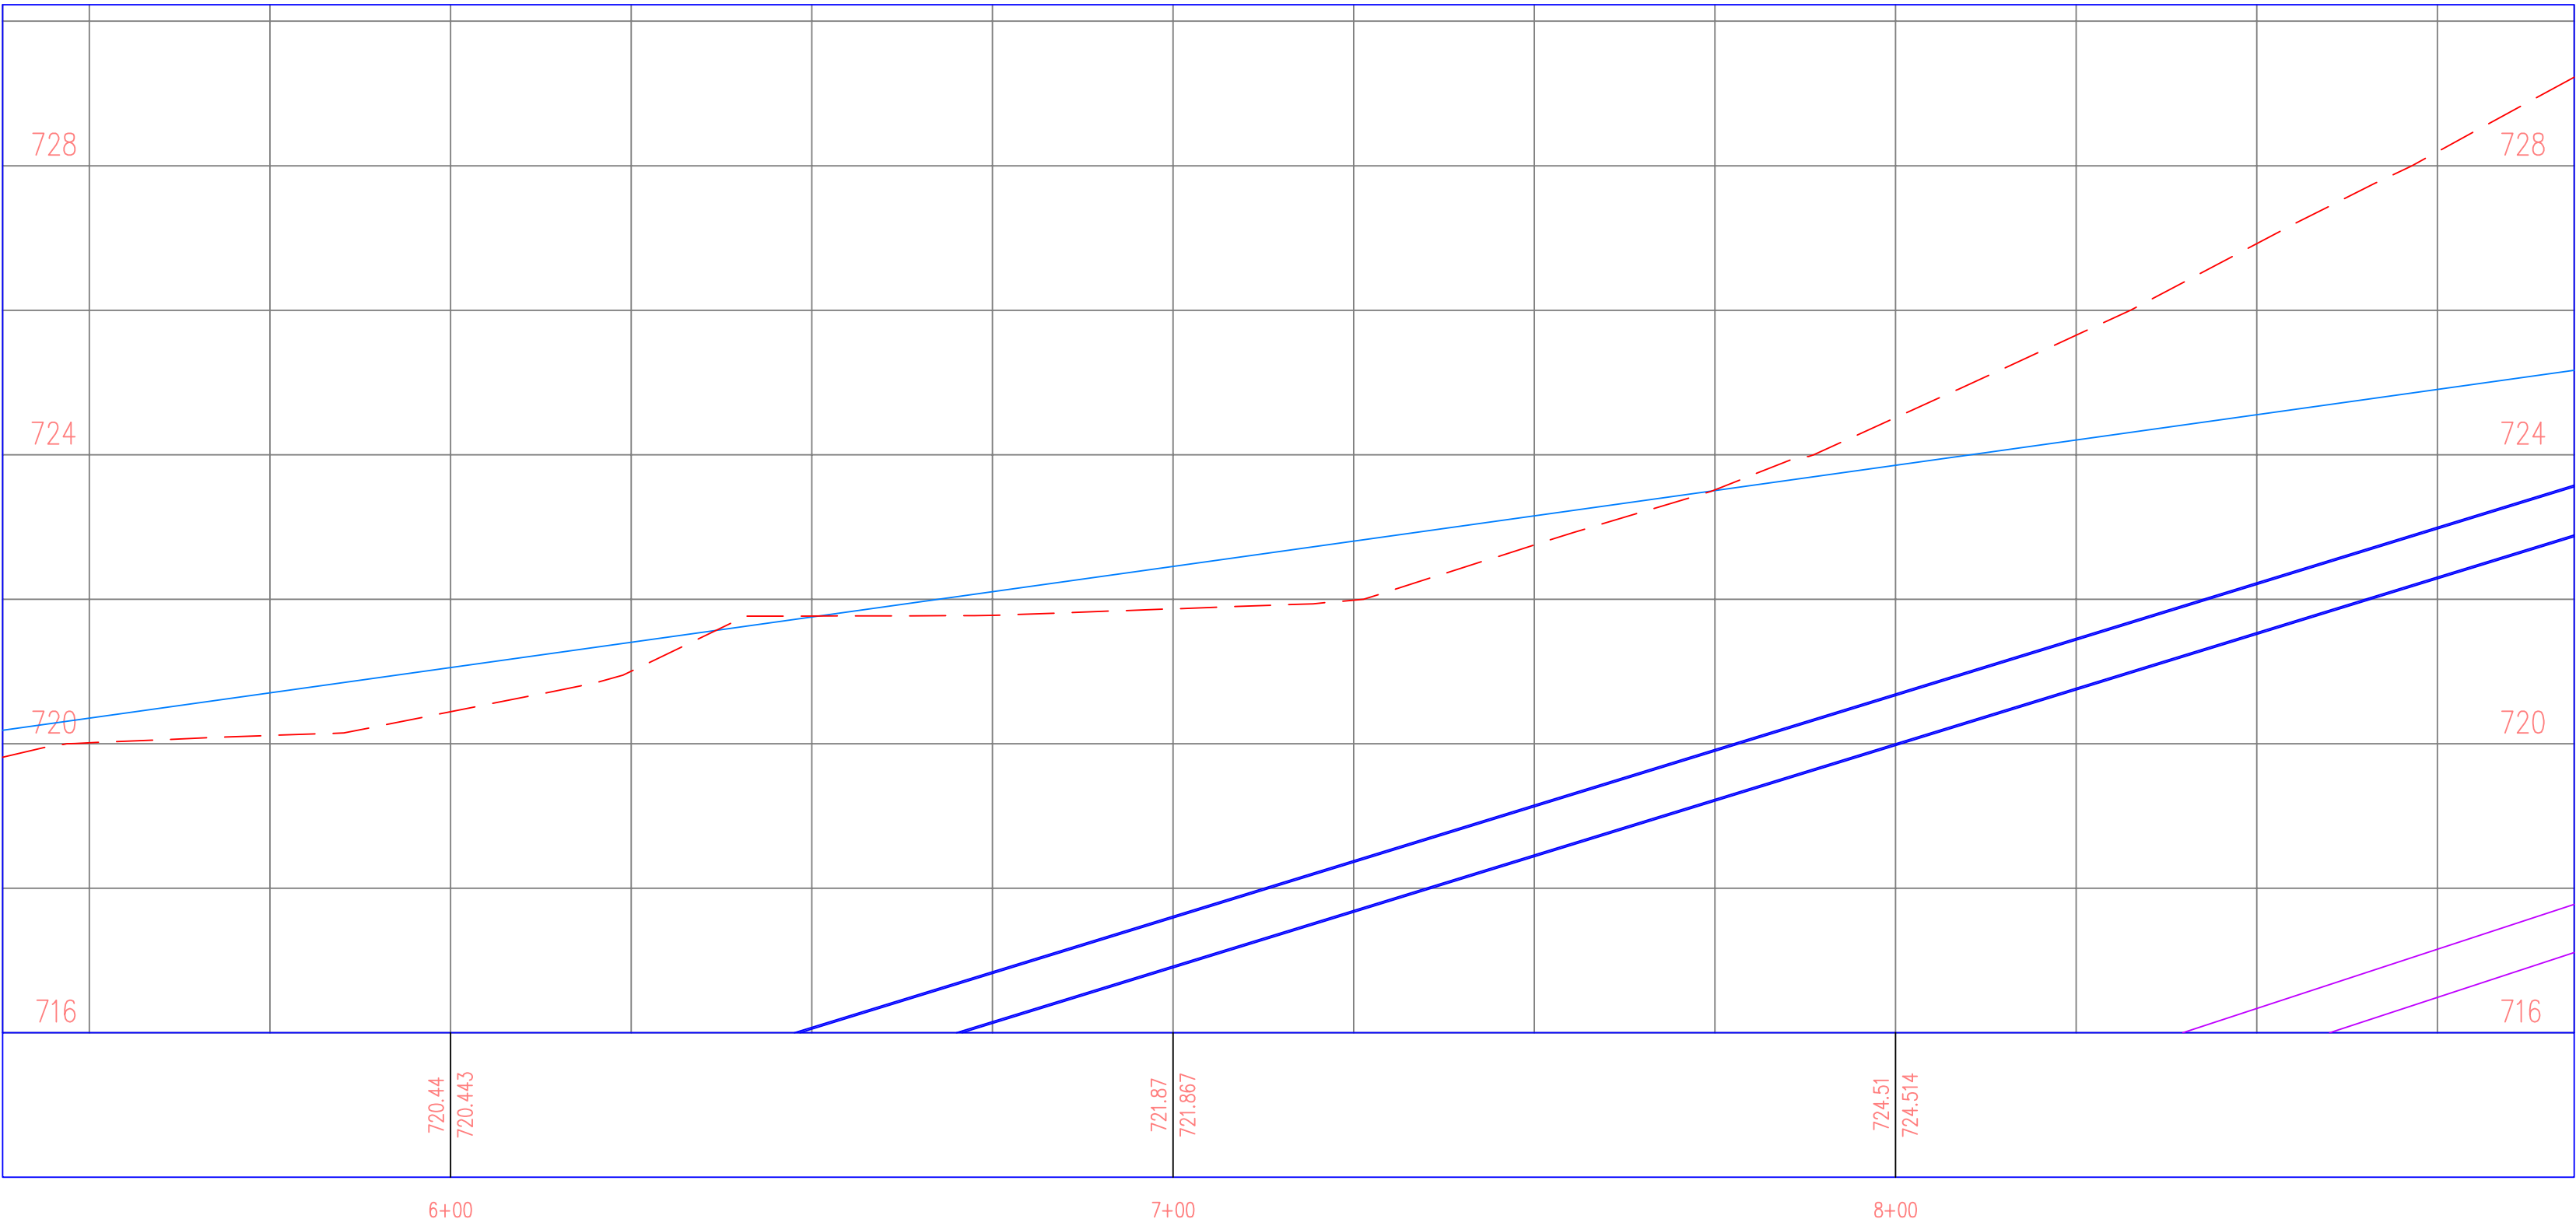

PROJECT:	CEE: 4850
DATE :	11 /18 /2016
DRAWN BY:	cds
REVISION:	

THE UNIVERSITY OF IOWA
CIVIL AND ENVIRONMENTAL ENGINEERING
4105 SEAMANS CENTER FOR THE
ENGINEERING ARTS AND SCIENCES
103 S CAPITOL ST
IOWA CITY, IOWA 52242
PHONE: 319.335.5647
FAX: 319.335.5660
EMAIL: civil-hawks@iowa.edu


EDUCATIONAL - NOT
FOR CONSTRUCTION

DOWNTOWN REDESIGN

PROJECT ADDRESS 1
PROJECT ADDRESS 2

SHEET NAME
PLAN & PROFILE
DOWNEY ST.


SHEET NO.
08

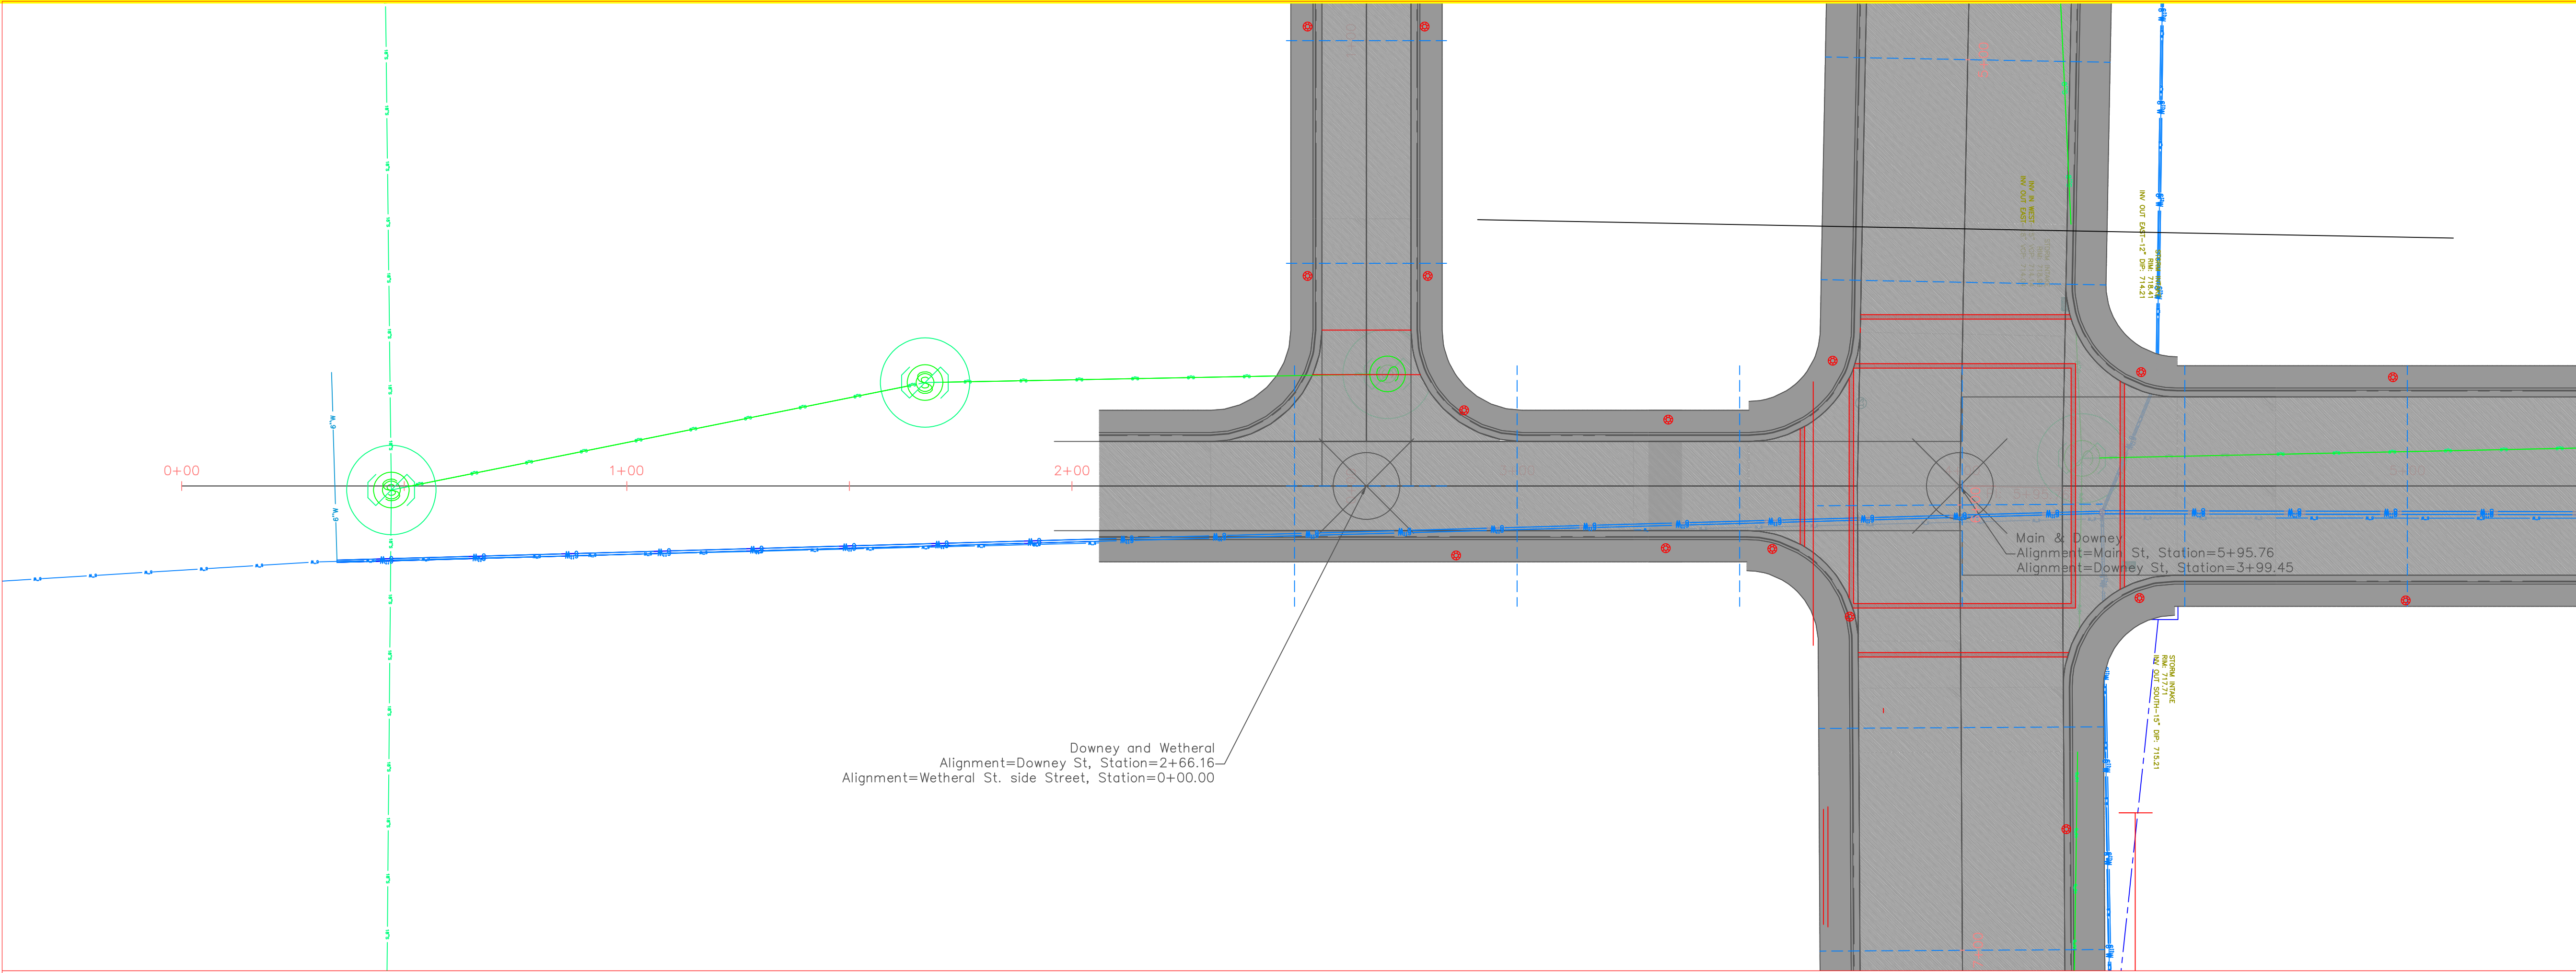

Downey and Wetheral
Alignment=Downey St, Station=2+66.16
Alignment=Wetheral St. side Street, Station=0+00.00

Main & Downey
Alignment=Main St, Station=5+95.76
Alignment=Downey St, Station=3+99.45

Downey St PROFILE

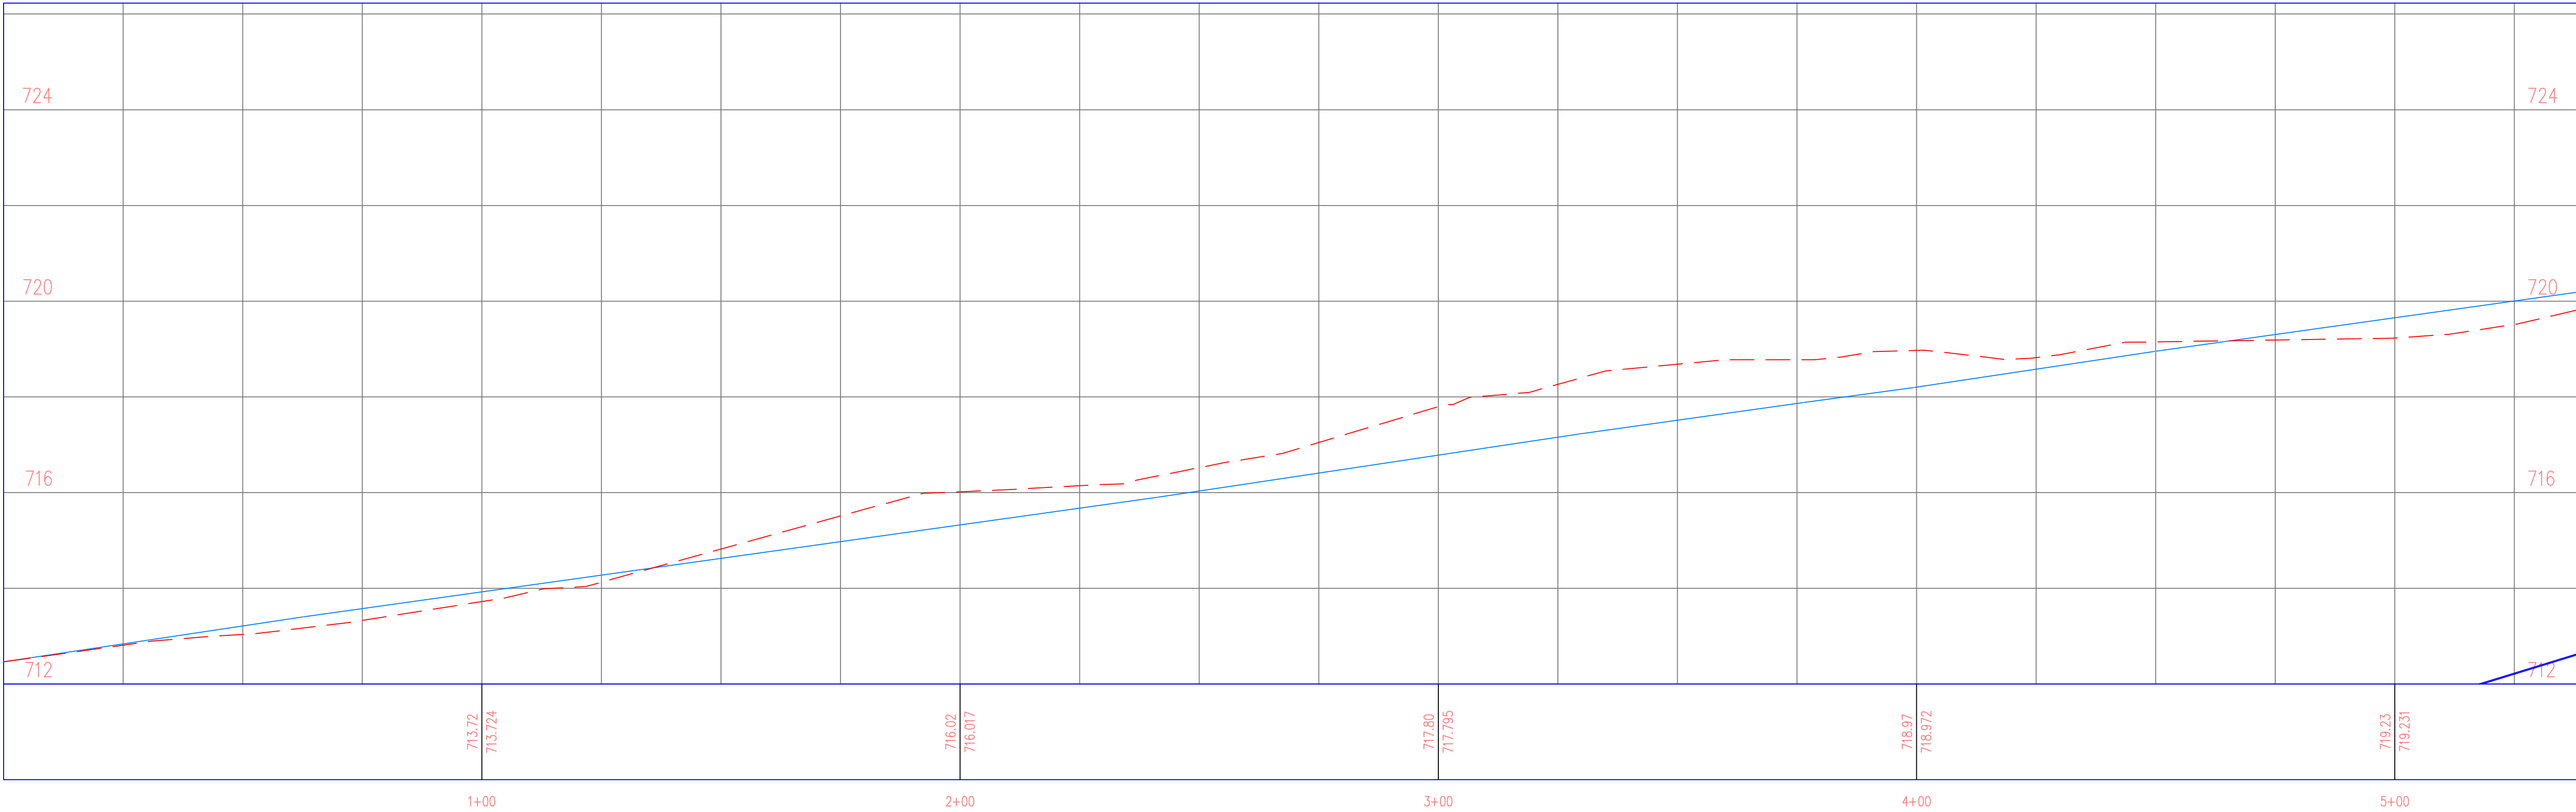

THE UNIVERSITY OF IOWA
CIVIL AND ENVIRONMENTAL ENGINEERING
4105 SEAMANS CENTER FOR THE
ENGINEERING ARTS AND SCIENCES
103 S CAPITOL ST
IOWA CITY, IOWA 52242
PHONE: 319.335.5647
FAX: 319.335.5660
EMAIL: civil-hawks@iowa.edu

PROJECT: CEE: 4850
DATE : 11/18/2016
DRAWN BY: cds
REVISION:



EDUCATIONAL - NOT
FOR CONSTRUCTION

DOWNTOWN REDESIGN

WEST BRANCH, IA

SHEET NAME
PLAN & PROFILE
DOWNEY ST.

SHEET NO.
09

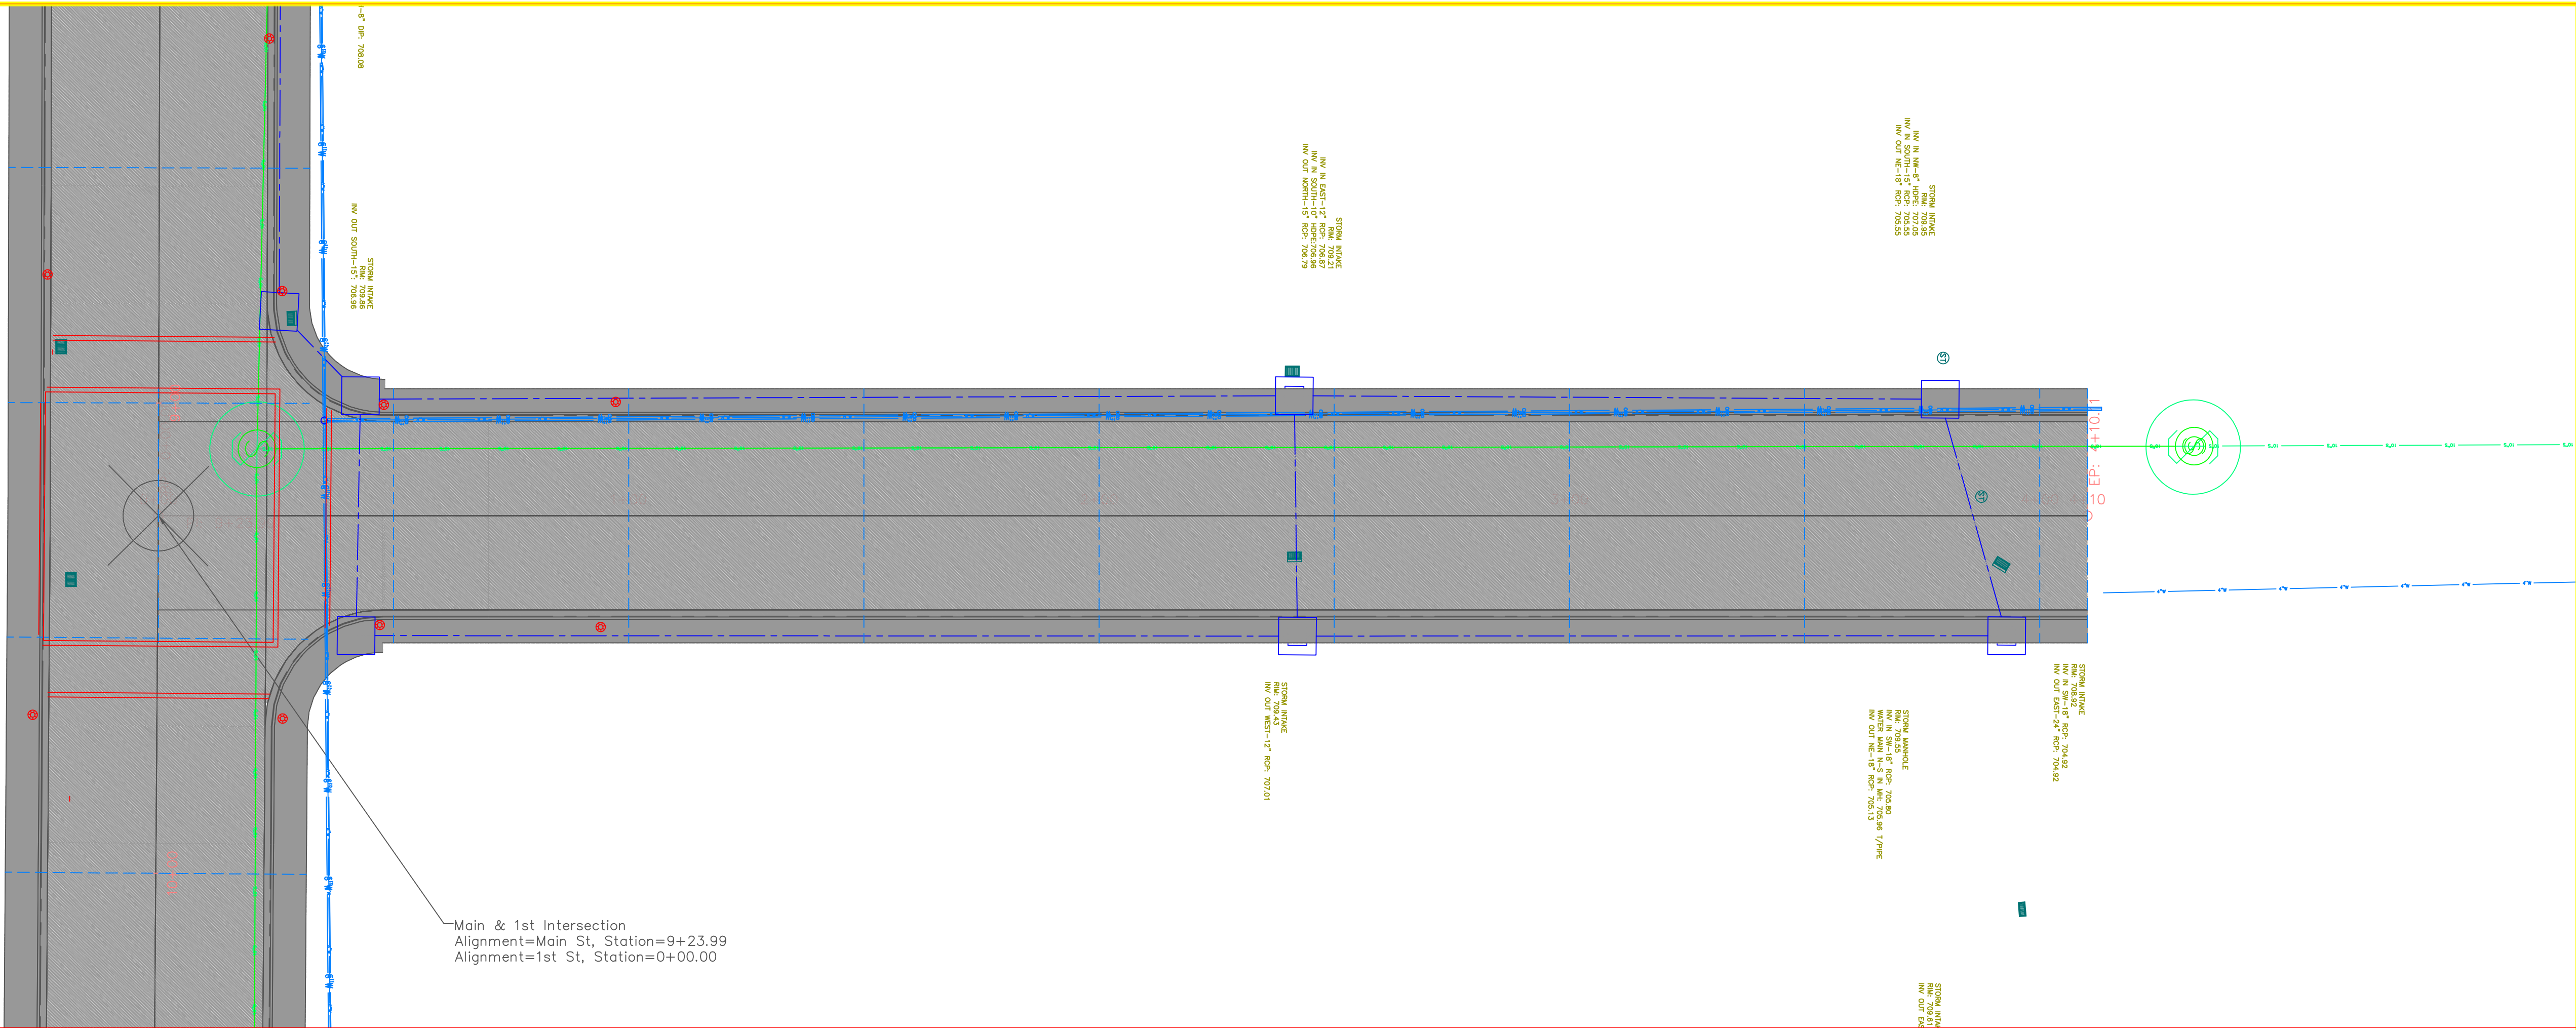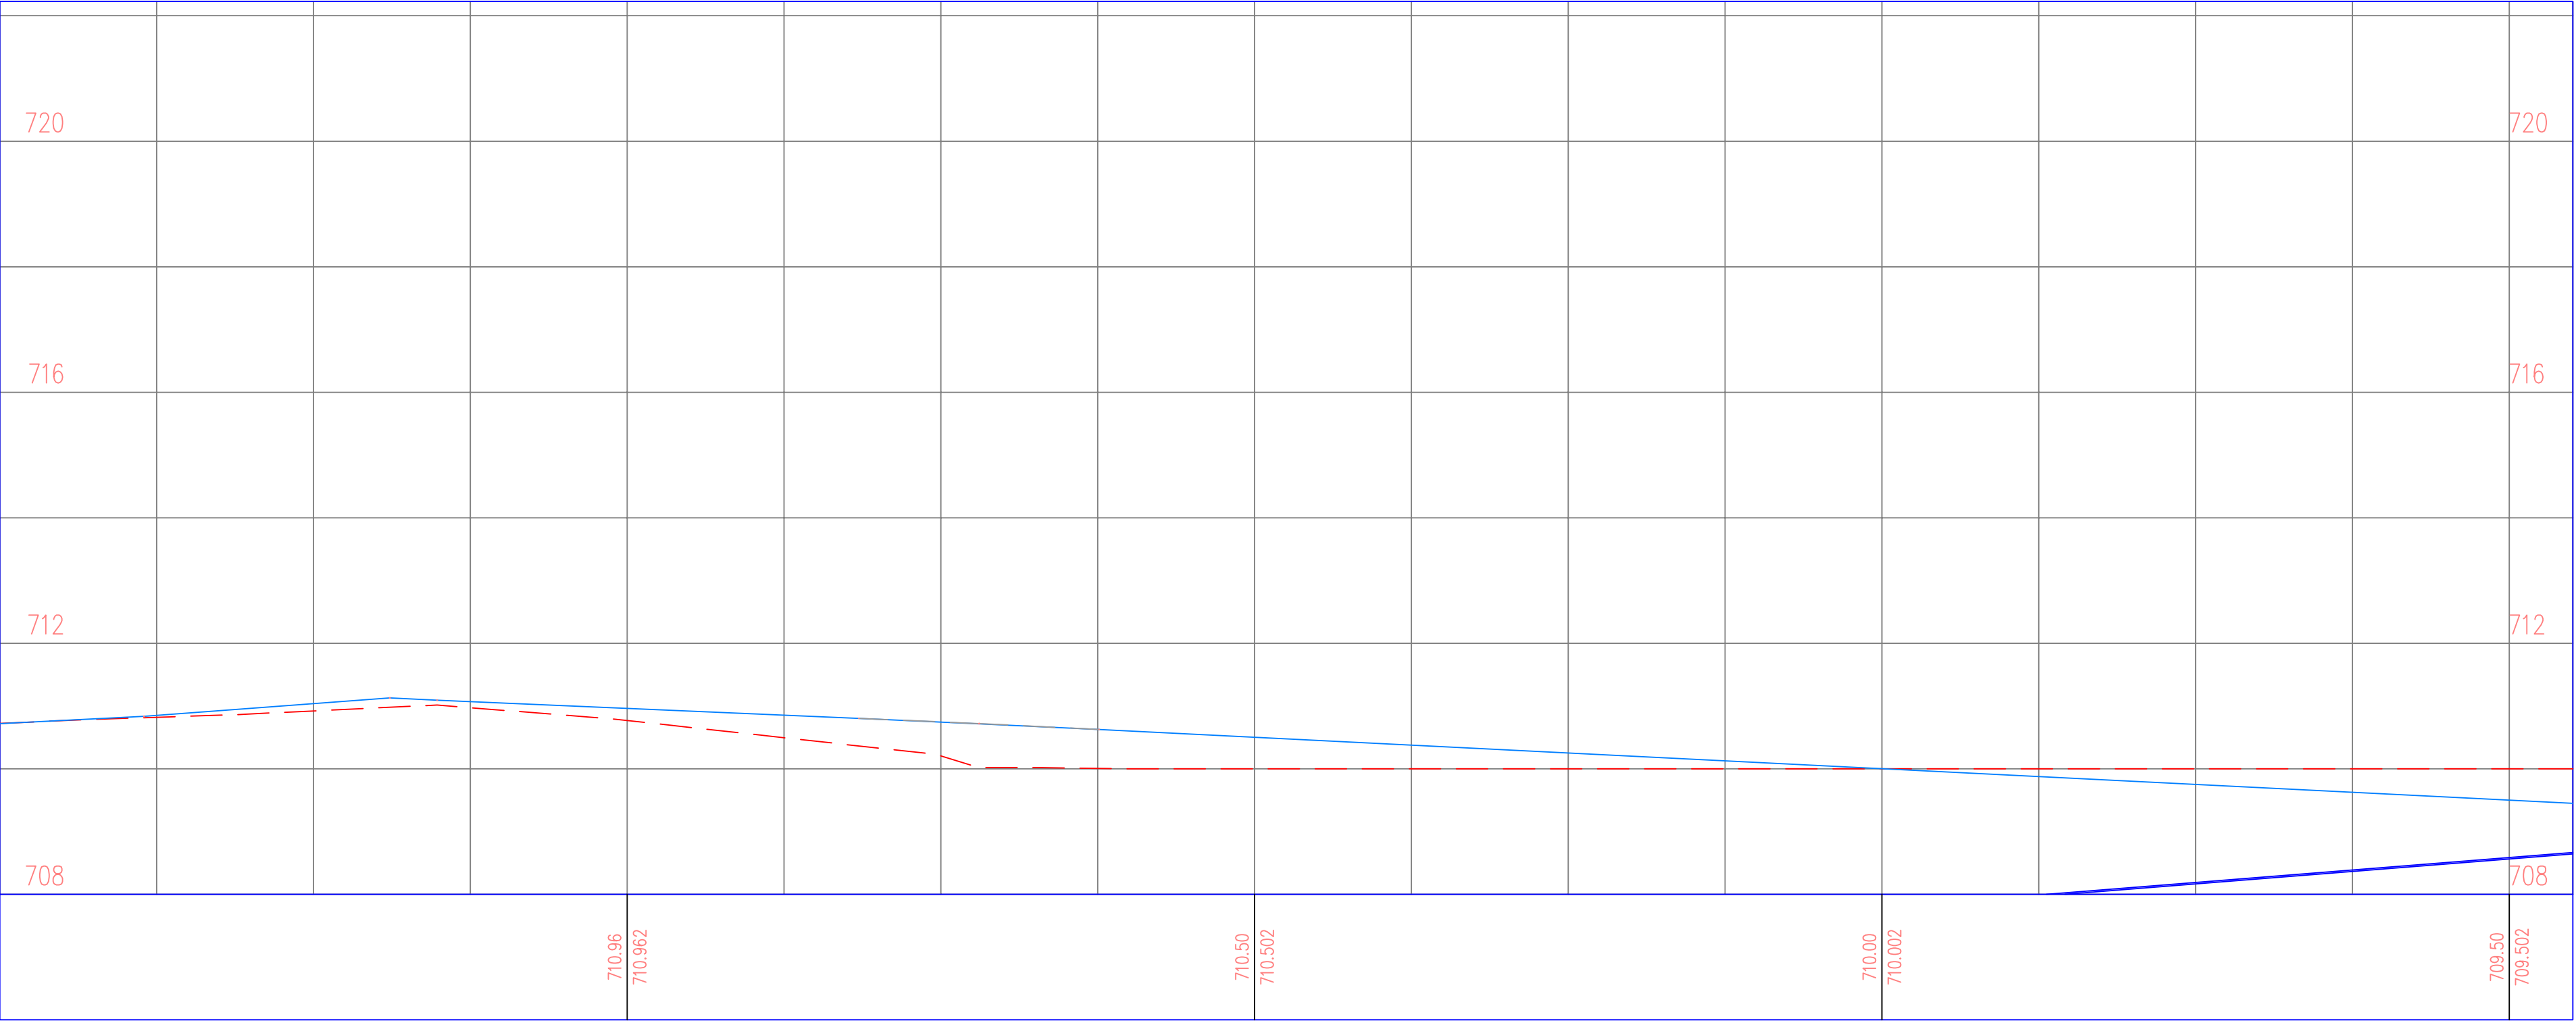

EDUCATIONAL - NOT
FOR CONSTRUCTION

DOWNTOWN REDESIGN

WEST BRANCH, IA

SHEET NAME

PLAN & PROFILE

1st ST.

SHEET NO.

10

THE UNIVERSITY OF IOWA
CIVIL AND ENVIRONMENTAL ENGINEERING

4105 SEAMANS CENTER FOR THE
ENGINEERING ARTS AND SCIENCES
103 S CAPITOL ST
IOWA CITY, IOWA 52242
PHONE: 319.335.5647
FAX: 319.335.5660
EMAIL: civil-hawks@uiowa.edu

EMAIL: civil-hawks@uiowa.edu

PROJECT: CEE: 4850

DATE : 11/18/2016

DRAWN BY: cds

REVISION: